
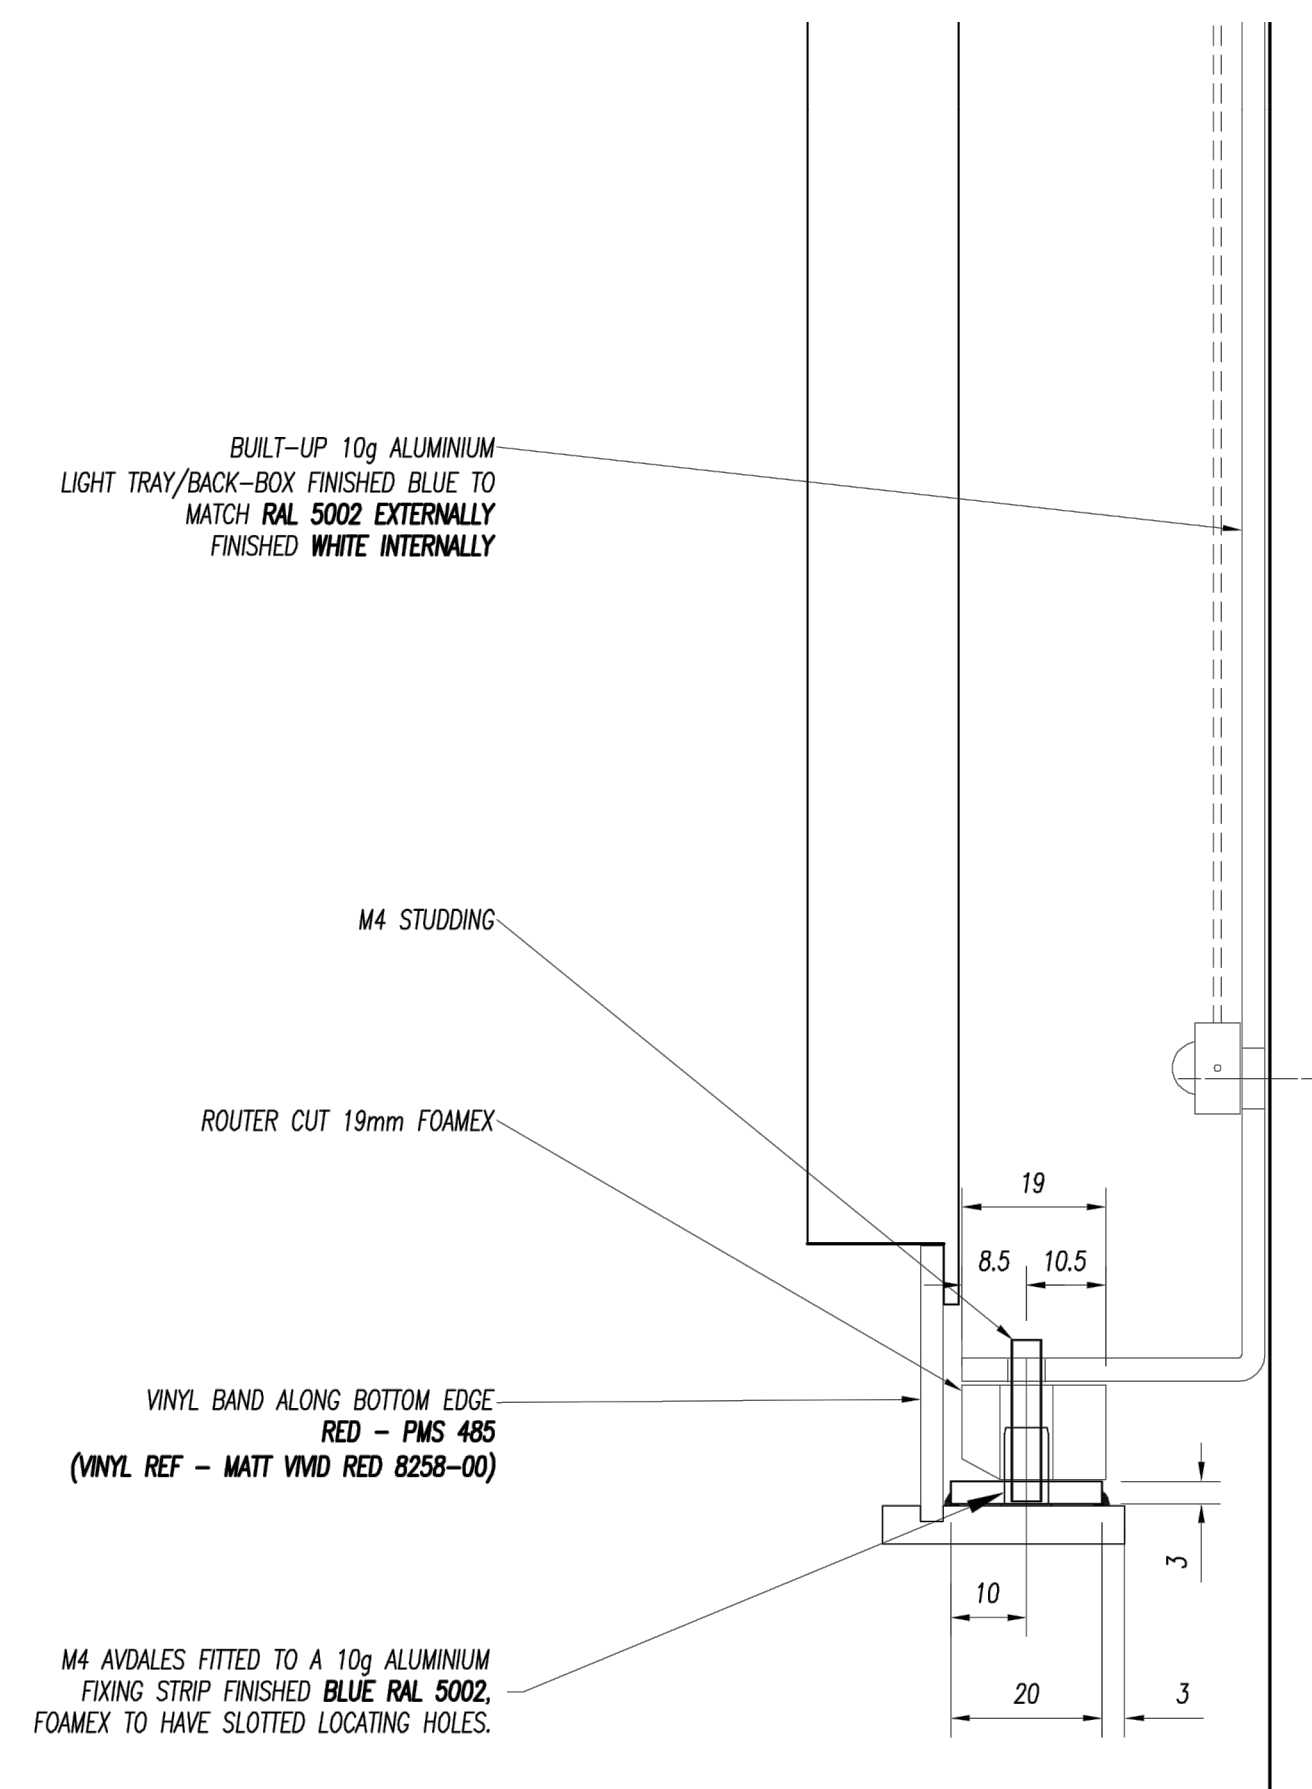


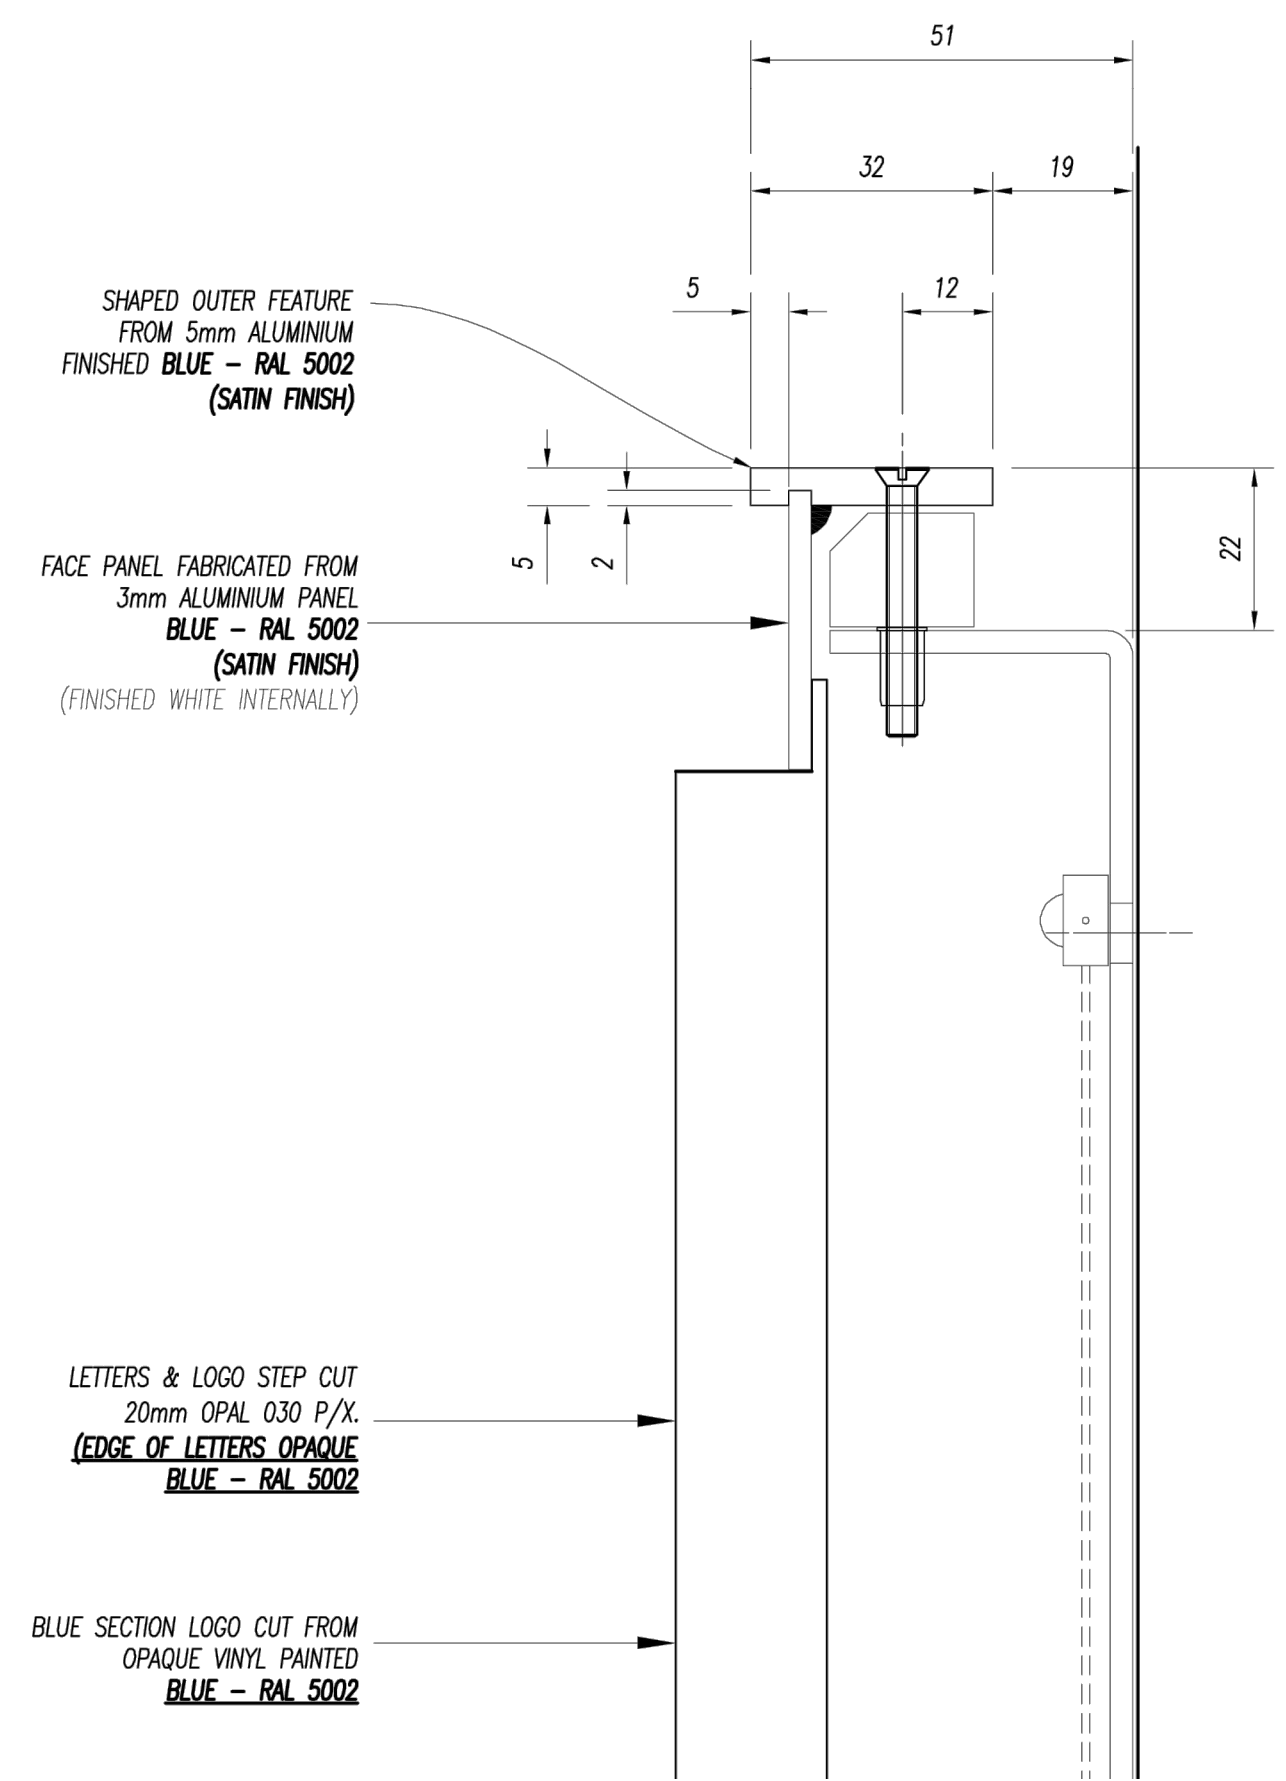

Notes.

1. No dimensions are to be scaled from this drawing. Any errors or omissions are to be reported to the CAD Manager.
2. All dimensions are to be checked on site prior to any works taking place.

CONFIDENTIAL

A	Planning Issue	18.1.18
Rev.	Description.	Date.



Building / Branch Name
HAVANT
20, West Street

Property Ref	Branch Prefix	Tranche
HA23	0965	-

Floor Level

Front Elevation

Drawing Title
Proposed New Fascia Sign
Details

Drawn By	Date	Scale	Sheet Size
LJH	Jan.2018	1:1 & 1:5	A1

Drawing No.	Revision
HA23-PL-02	A