



SCALE BAR IN METRES

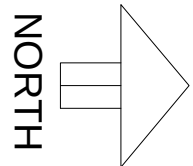

SITE LOCATION PLAN 1:500




PROPOSED FRONT ELEVATION 1:50

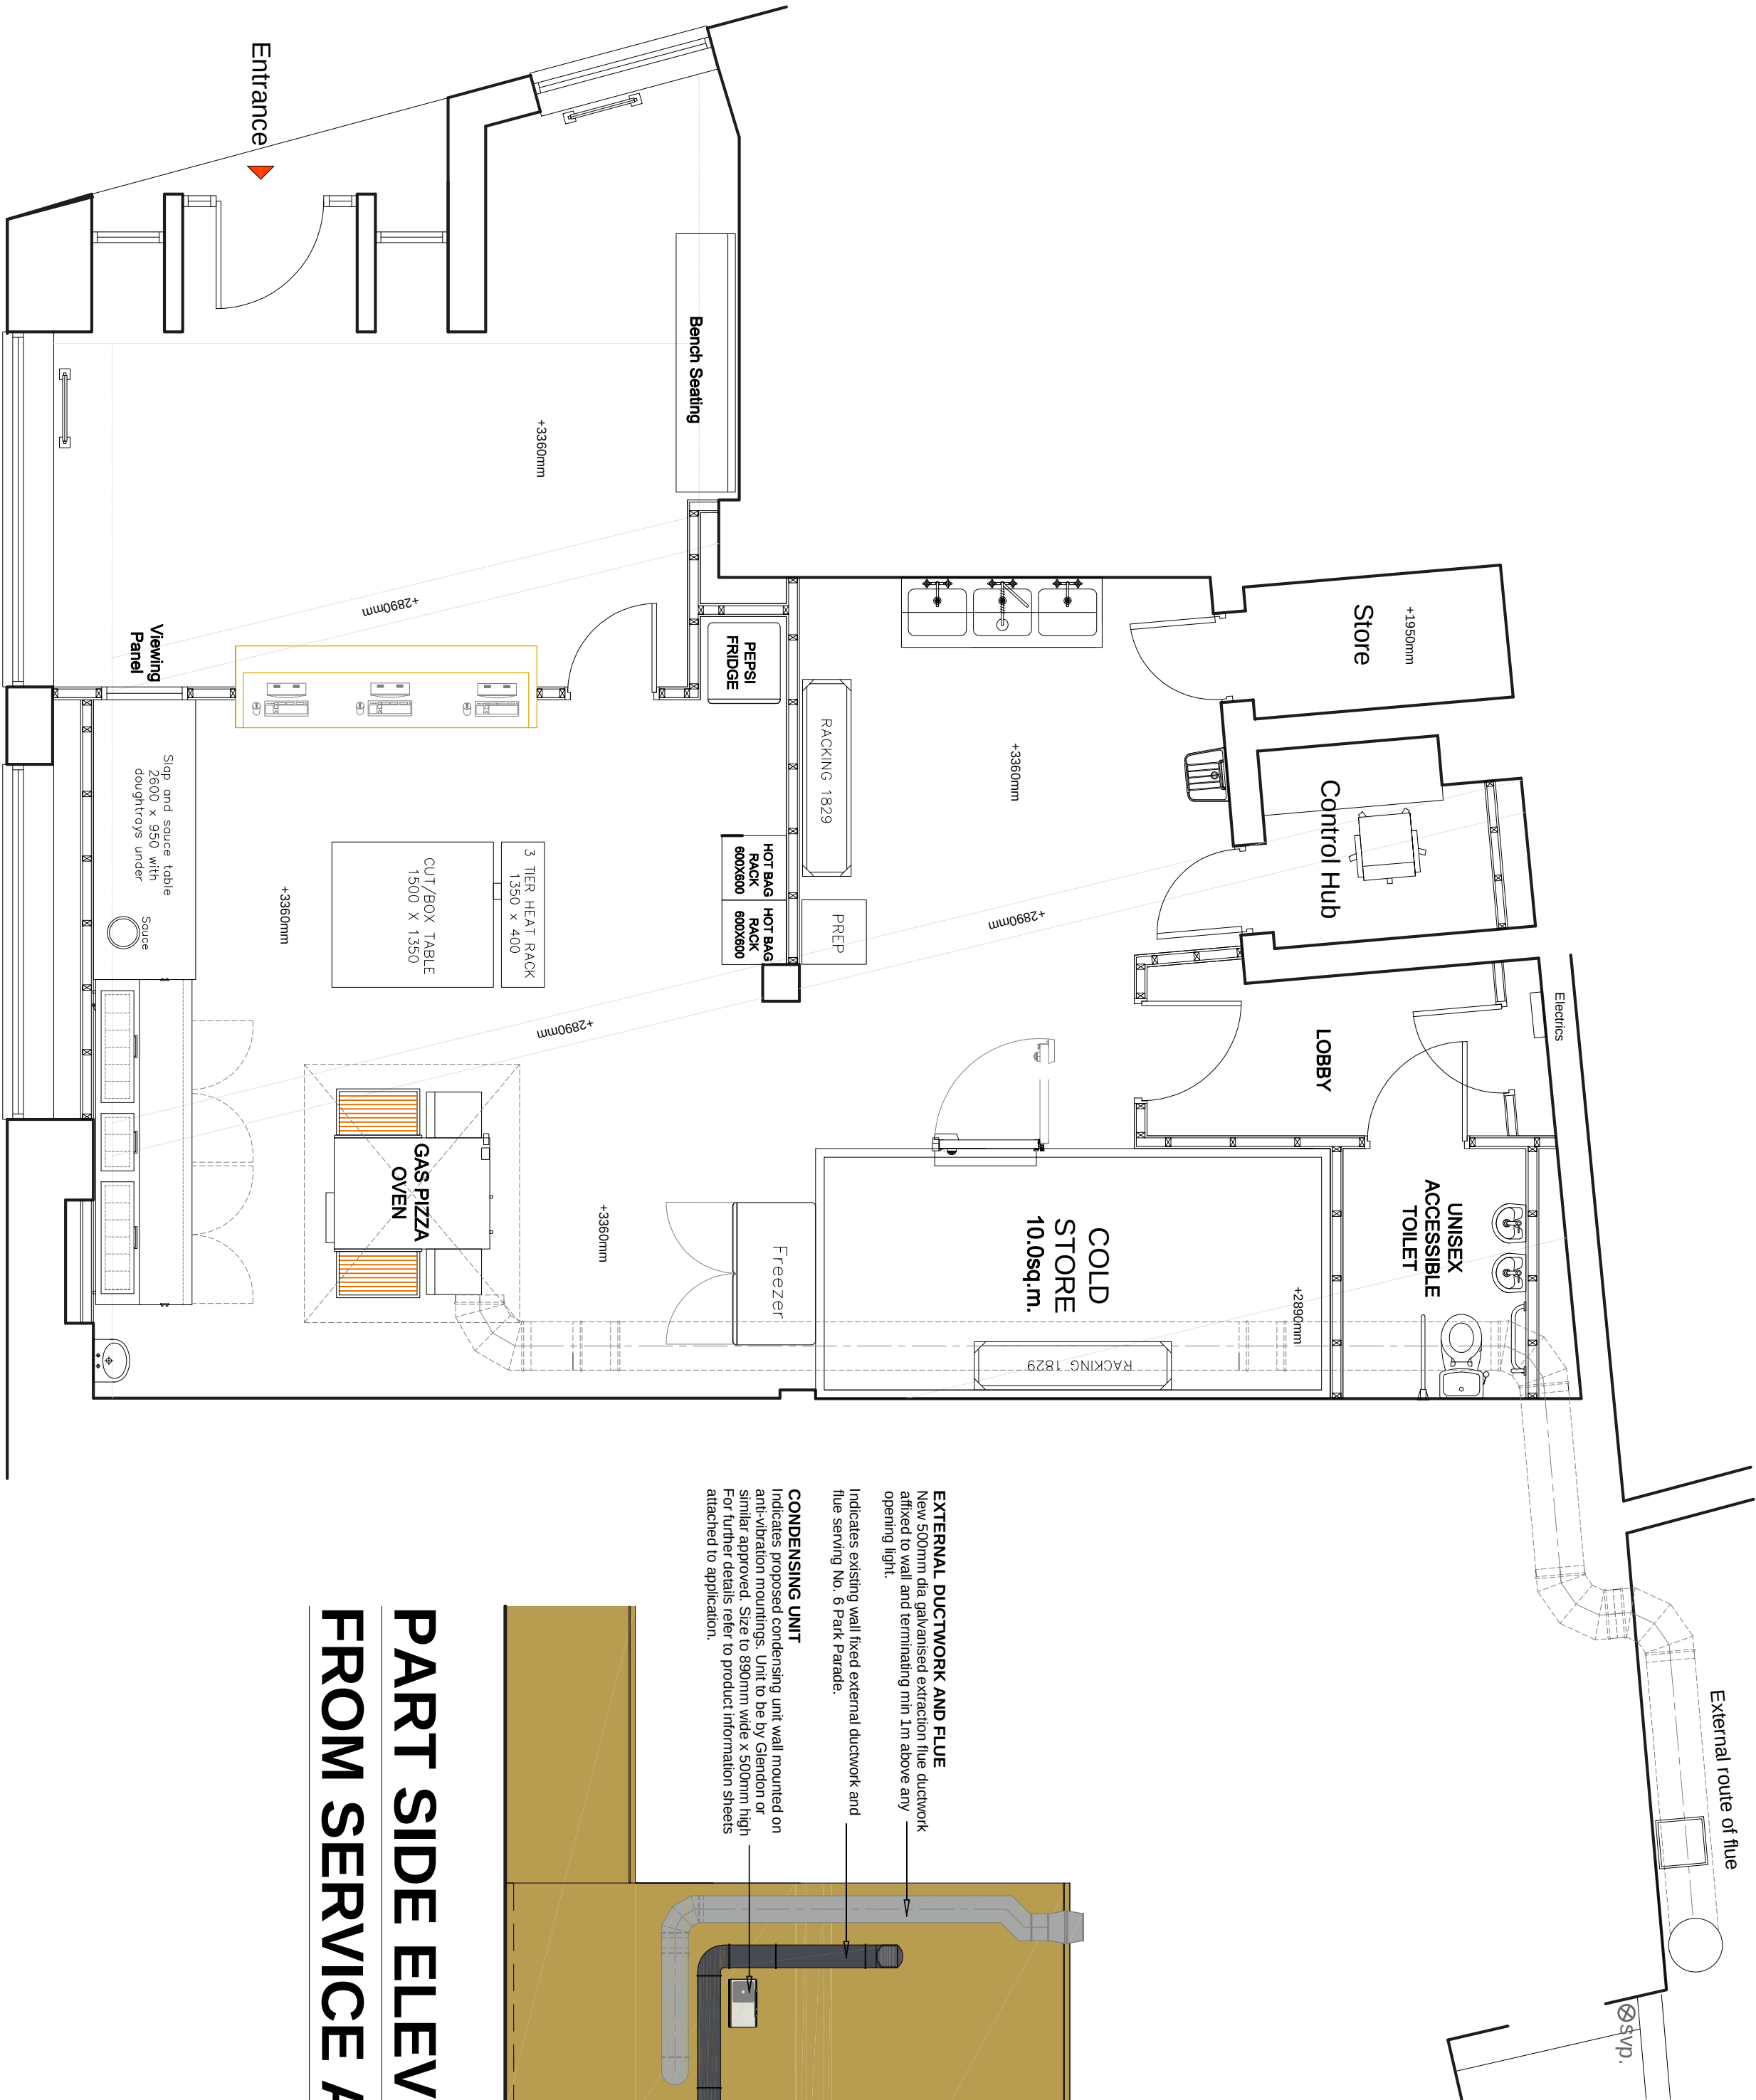

PROPOSED GROUND FLOOR PLAN 1:50



PROPOSED SIDE ELEVATION 1:50

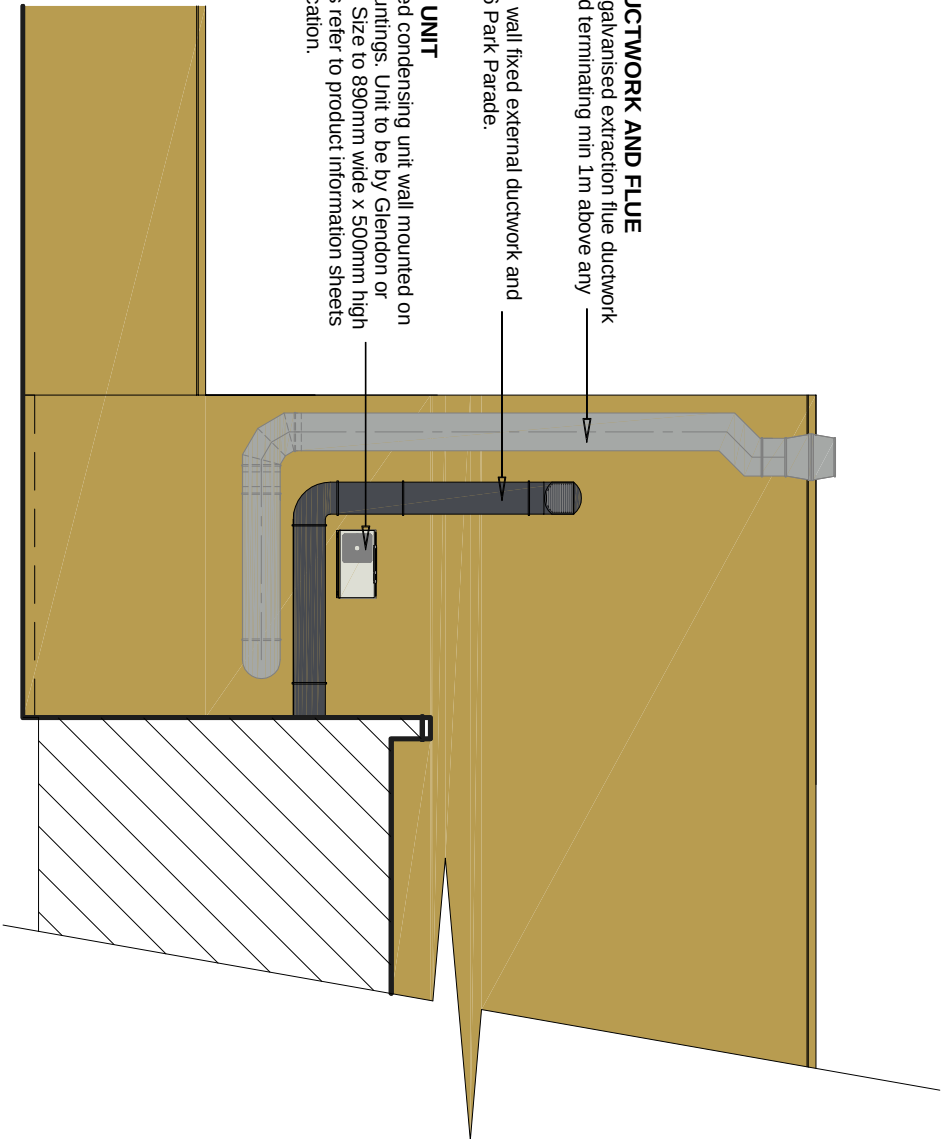

PART SIDE ELEVATION
FROM SERVICE AREA 1:100

EXTERNAL DUCTWORK AND FLUE
New 500mm dia galvanised extraction flue ductwork attached to wall and terminating 1m above any opening e.g.
Indicates existing wall faced external ductwork and flue serving No. 07 Park Parade.

CONDENSING UNIT
Indicates proposed condensing unit wall mounted on anti-vibration mountings. Unit to be by ceiling or external wall. See also Section 05.01.01 (Mechanical Services) for further details refer to product information sheets attached to application.

Rev	Date	Description
Rev A	12/02/2018	Part Side Elevation and Site Plan added.

McKeowns Plans for Construction 301 Alvechurch Road, Birmingham, B31 4UB. Tel: 0121 433 4745 E-mail: jamckeown@btinternet.com			
Address 2 - 4 PARK PARADE HAVANT PO9 5AF			
Title PROPOSED SCHEME PLAN AND ELEVATIONS			
Drawn	Date	Scale	
JAM	05/12/2017	1:50 and 1:100 @ A1	
Customer Area			
Drawing Number	PJ/HAV/02	Revision	A
McKeowns 301 Alvechurch Road, Birmingham, B31 4UB Tel: 0121 433 4745			
SCHEME			