



1 PROPOSED GROUND FLOOR PLAN
Scale: 1:50

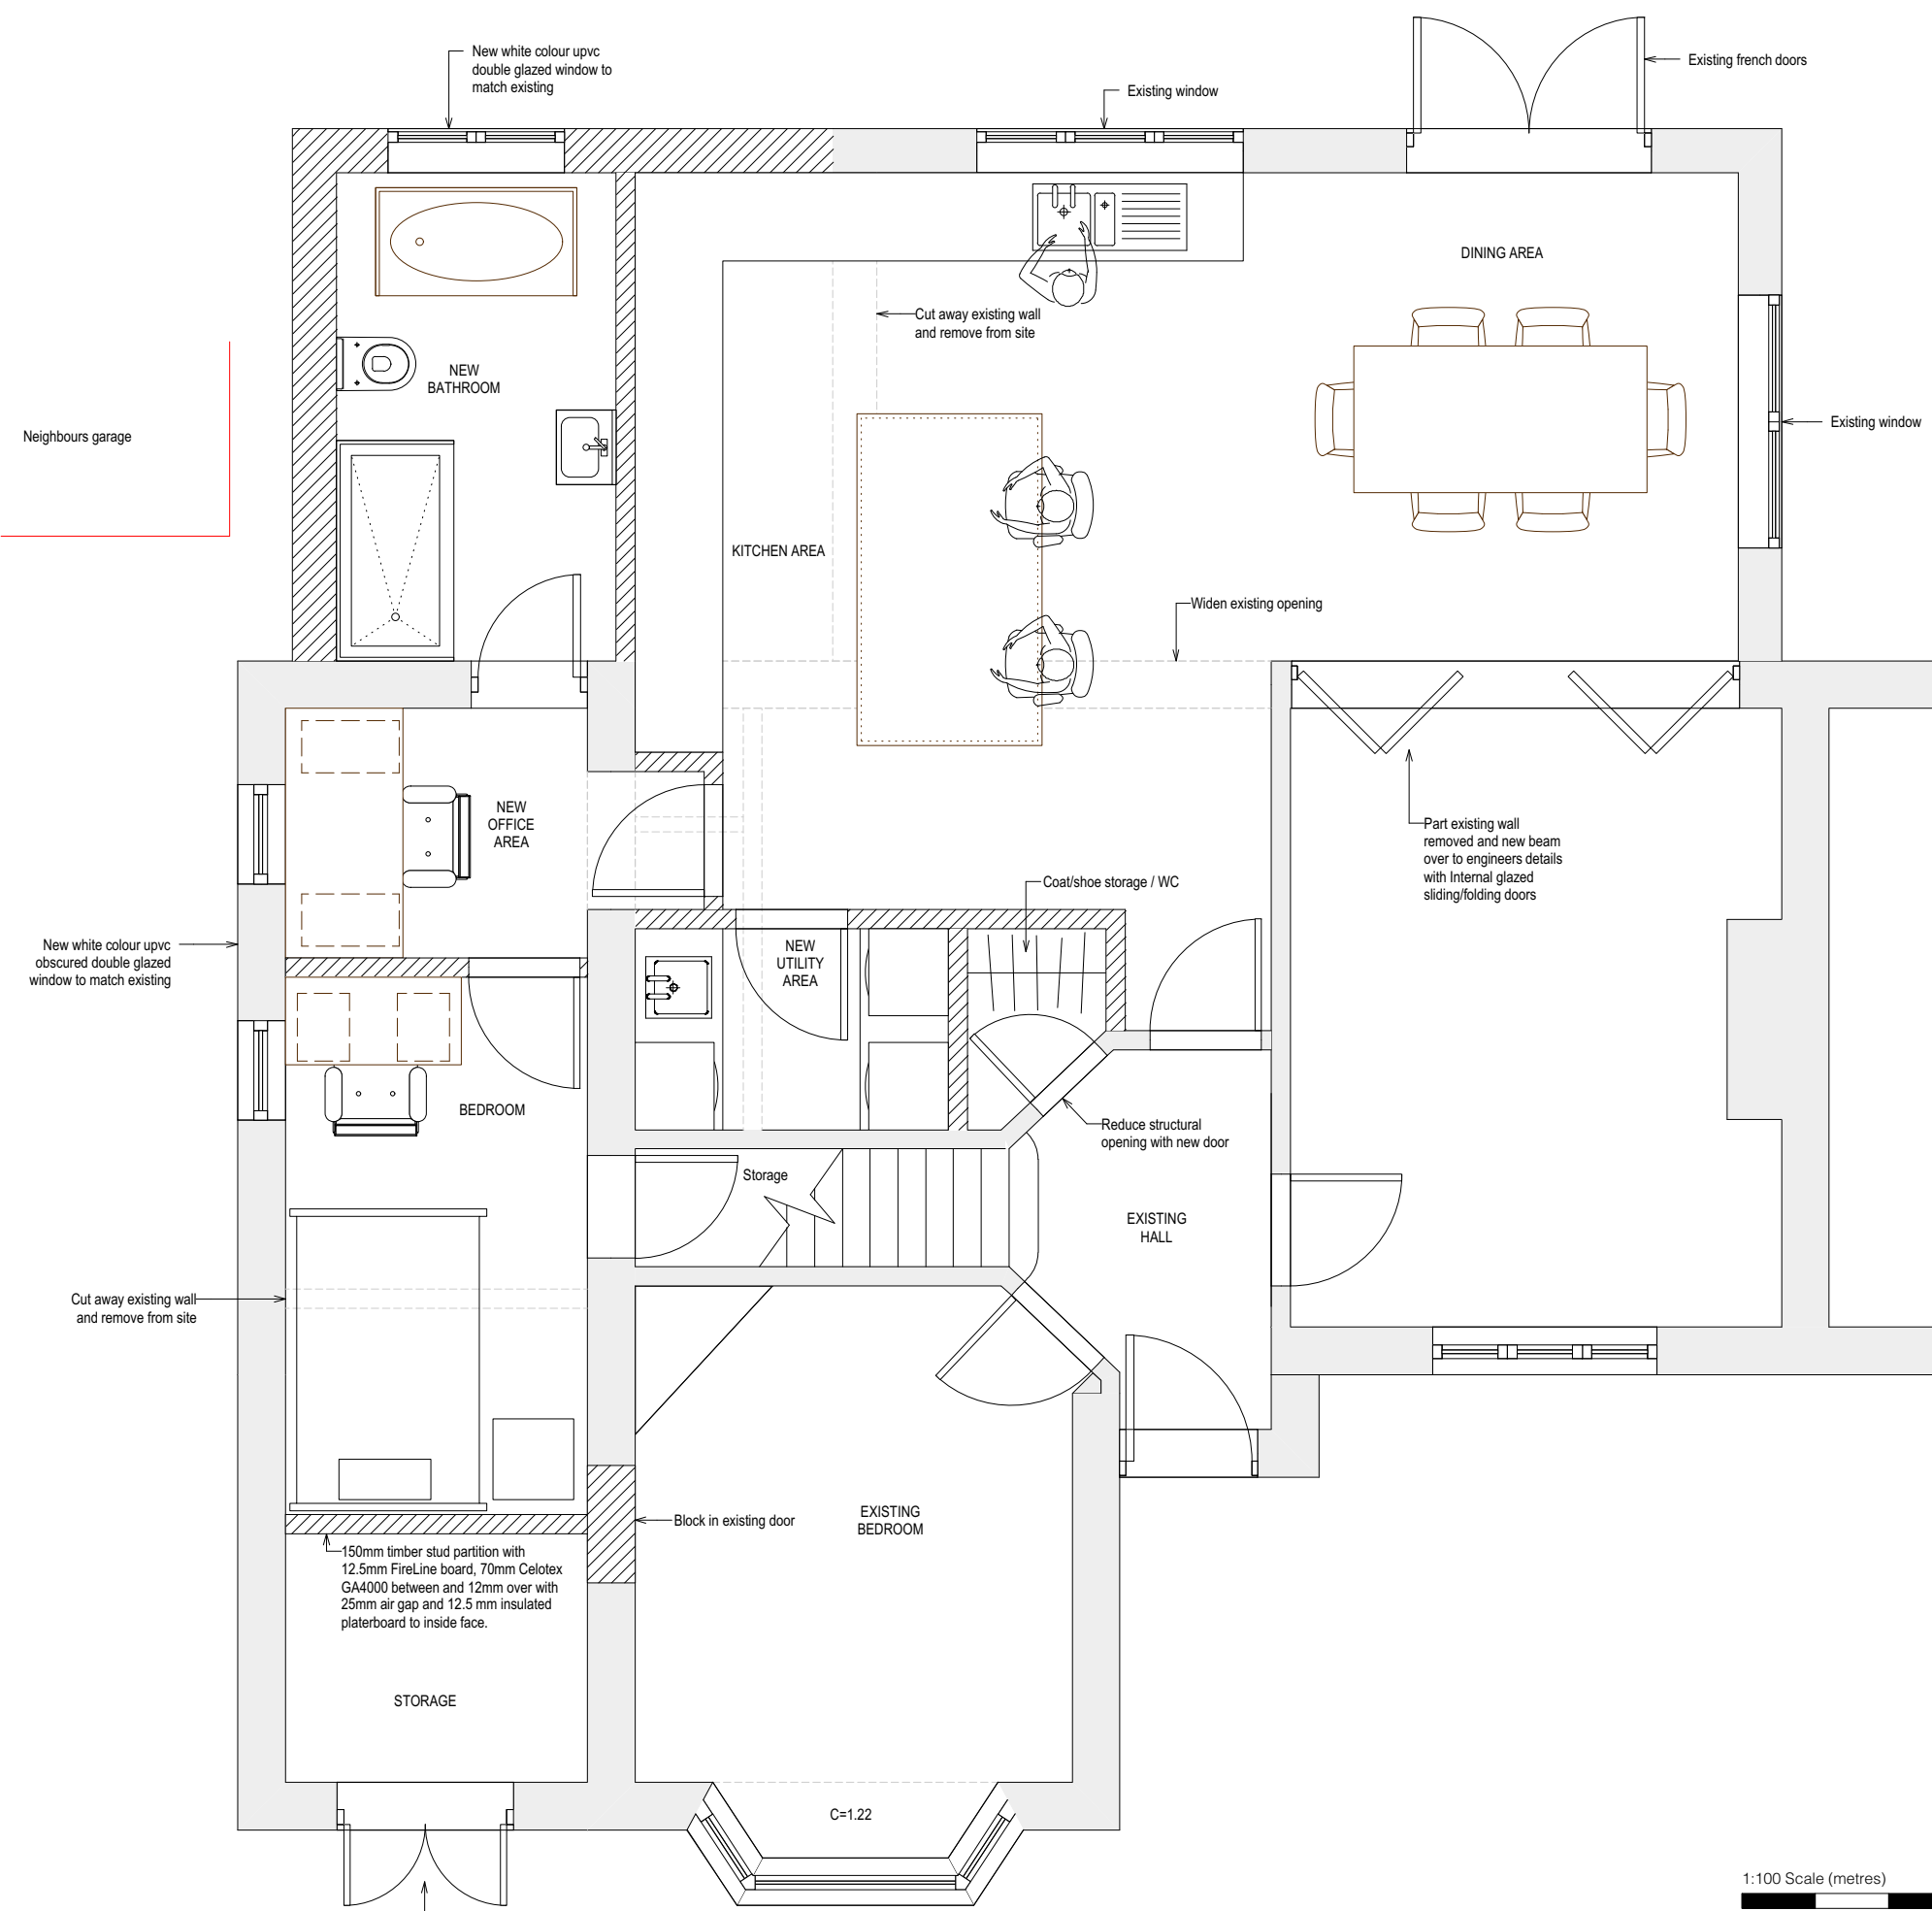

1:100 Scale (metres)
0 1m 2m 3m 4m 5m

1:50 Scale (metres)
0 1m 2m 3m 4m 5m

10 PROPOSED 1ST FLOOR PLAN
Scale: 1:50

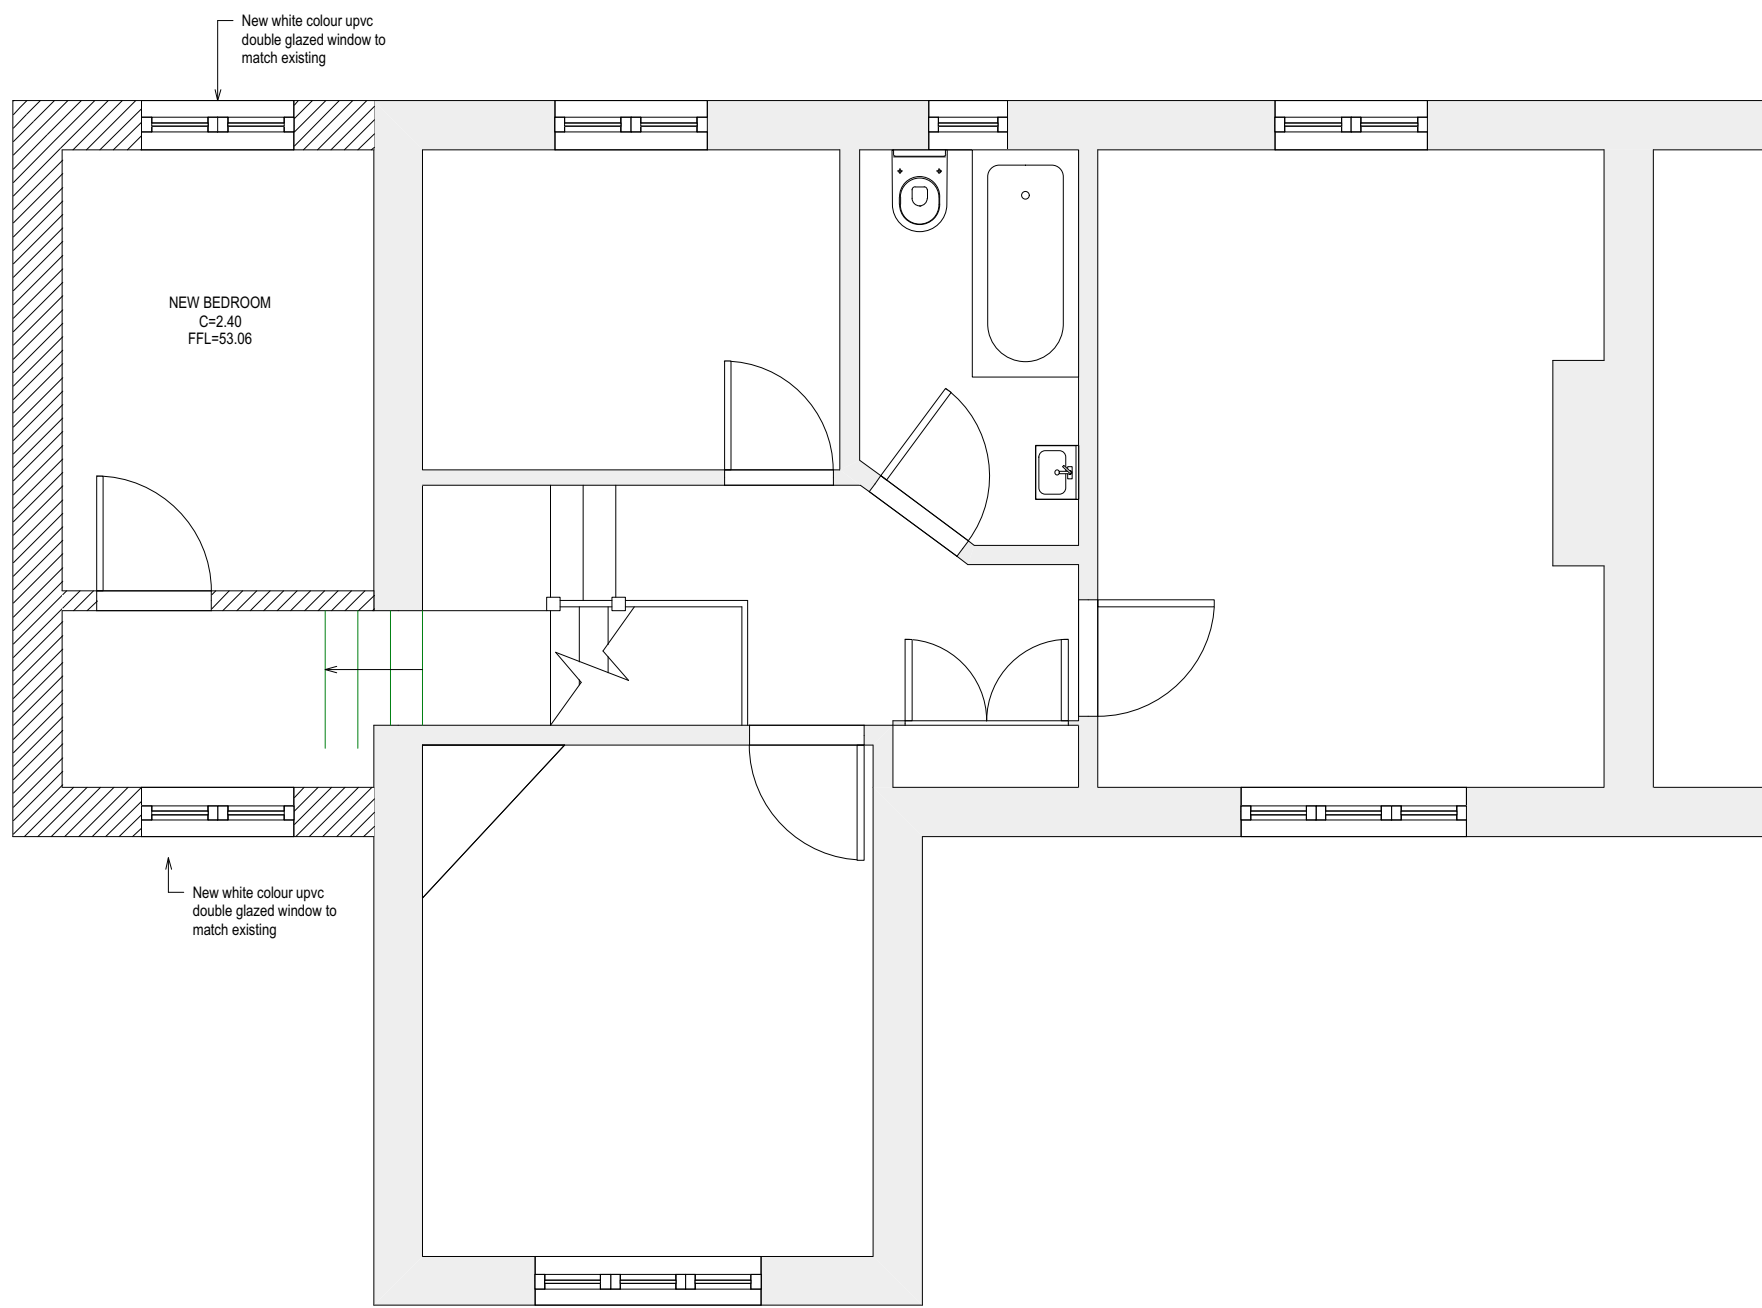

PLANNING

NOTES

Proposed external materials

Clay facing bricks to match existing.
Natural pebbledash wall finish to proposed first floor walls flush to existing.
White colour powder coated aluminium double doors.
White colour upvc windows to match existing.
White colour upvc fascia & soffits to match existing.
Black colour upvc rainwater goods (gutter, downpipes, hopper) to match existing. Hidden gutter/hopper/downpipe to the side extension removing overhang concern. All additional water draining into existing outfalls with no excess water run off impacting neighbour.
Double roman roof tiles to match existing pitched roofs.
Light grey colour 2 ply membrane finish to flat roofs.

LEVEL DATA
Levels are based on Temporary Bench Mark (TBM)
located on Station A, value = 50.00m

NOTES


1. All dimensions and levels to be checked on site by contractor prior to fabrication/construction.
2. This drawing is to be read in conjunction with all relevant consultant's and/or specialist's drawings and documents. Any discrepancies or variations are to be notified to SurveyCloud Ltd before the affected work commences.

KEY			
A	Approximate	LB	Liter Bin
AB	Air Brick	LP	Lamp Post
AC	Arch Crown Height	LTS	Lighting Bollard
AGG	Aggregate	LM	Manhole
AS	Arch Spring Height	MK	Marker Post
Asph	Asphalt	MPO	Manhole Post
B	Bollard	NP	Name Plate
BB	Bulbula Beacon	CHI	Overhead Cable
BH	Borehole	CHB	Overhead Building
Bpw	Brick Paving	CHC	Overhead Electric Cable
BIG	Black Steel Gully	CHT	Overhead Telecom Cable
BRW	Brick Wall	PB	Post Box
BS	Bench Seal	PM	Parking Meter
C	Ceiling Height	PS	Post
Cup	Ceiling Stairs Up	PWL	Parapet Wall Level
CF	Fabric Ceiling Height	RB	Removable Bollard
CH	Ceiling Hatch	RE	Refracting Eye
CL	Crown Level	RG	Road Gully
CLB	Cobbles	RL	Ridge Level
Conc	Concrete	RPO	Reflective Post
Cow	Crazy Paving	RS	Road Sign
Cpd	Cupboard	RWP	Rainwater Pipe
CPO	Concrete Post	SH	Window Sill to Head Height
CPS	Concrete Paving Slabs	SP	Soil Pipe
CWT	Cold Water Tank	SSL	Structural Steel Level
D	Depth (metres)	STN	Survey Station
DC	Drainage Channel	SVP	Soil Vent Pipe
DH	Door Head Height	SWC	Surface Water IC
GPC	Grip Proof Course	TGB	Telephone Call Box
EL	Eaves Level	TFL	Top Fence Level
EP	Electric Pole	TL	Traffic Light
EP	Earth Road	TLCB	Traffic Light Control Box
FB	Fixed Bollard	Tmac	Tarmac
FFL	Finished Floor Level	TP	Telegraph Pole
PH	Free Hydrant	TPw	Tackle Paving
FL	Flood Light	TRP	Timber Post
FP	Flag Pole	TWL	Top Wall Level
FPO	Fence Post	U	Unknown
FRL	Flat Roof Level	UB	Underside of Beam Height
FWC	Foul Water IC	UBoc	Underside of Boring Height
G	Gully	UD	Underside of Ducting Height
GAM	Gas Meter	UP	Underside of Pipe Height
GP	Gas Pipe	US	Underside
GPO	Gate Post	UTL	Unable to Lift
H	Height (metres)	VP	Vent Pipe
HB	Hand Bollard	WAC	Window Arch Crown Height
HWC	Hot Water Cylinder	WAS	Window Arch Spring Height
IC	Inspection Cover	WH	Window Head Height
ID	Invert Depth	WL	Water Level
L	Level	WM	Water Meter
JB	Junction Box	WP	Water Pipe
KIG	Kerb Inlet Gully	WS	Window Sill Height
L	Level	WSV	Water Stop Valve

STATION SCHEDULE

STN A	500.000	1000.000	50.000
STN B	500.000	1015.750	49.994
STN C	499.214	987.873	49.817
STN D	494.484	1024.850	9.902


2 PROPOSED ROOF PLAN
Scale: 1:100

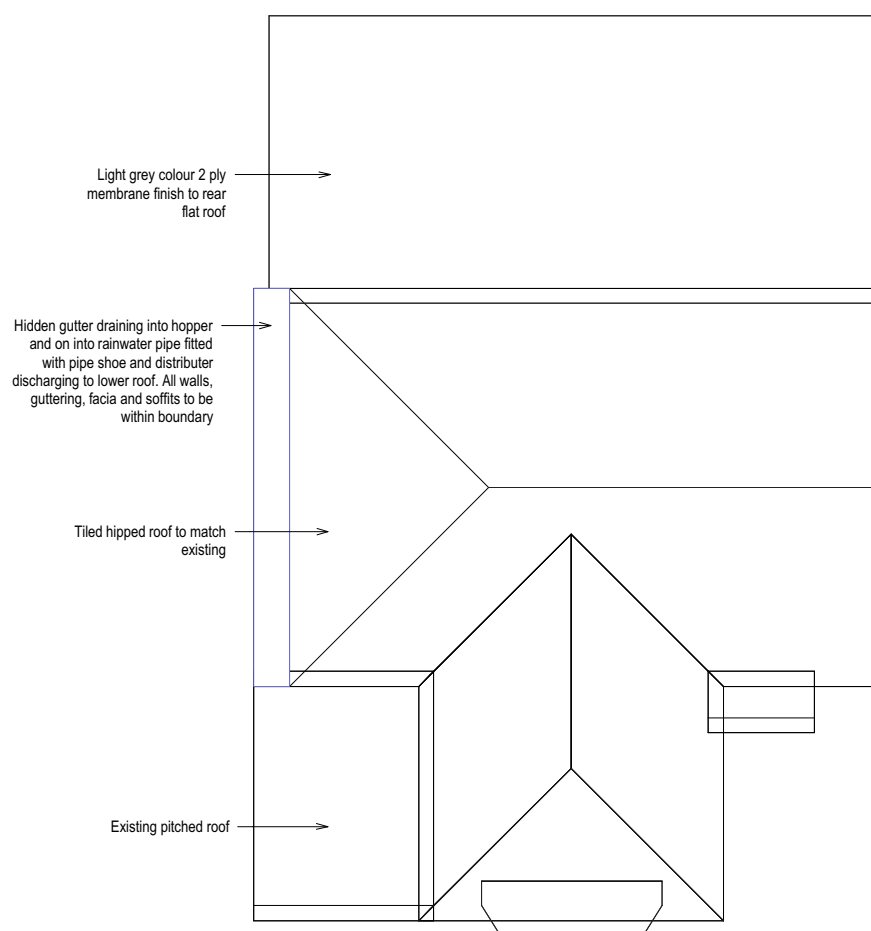


6 PROPOSED FRONT ELEVATION
Scale: 1:100



7 PROPOSED SIDE ELEVATION
Scale: 1:100

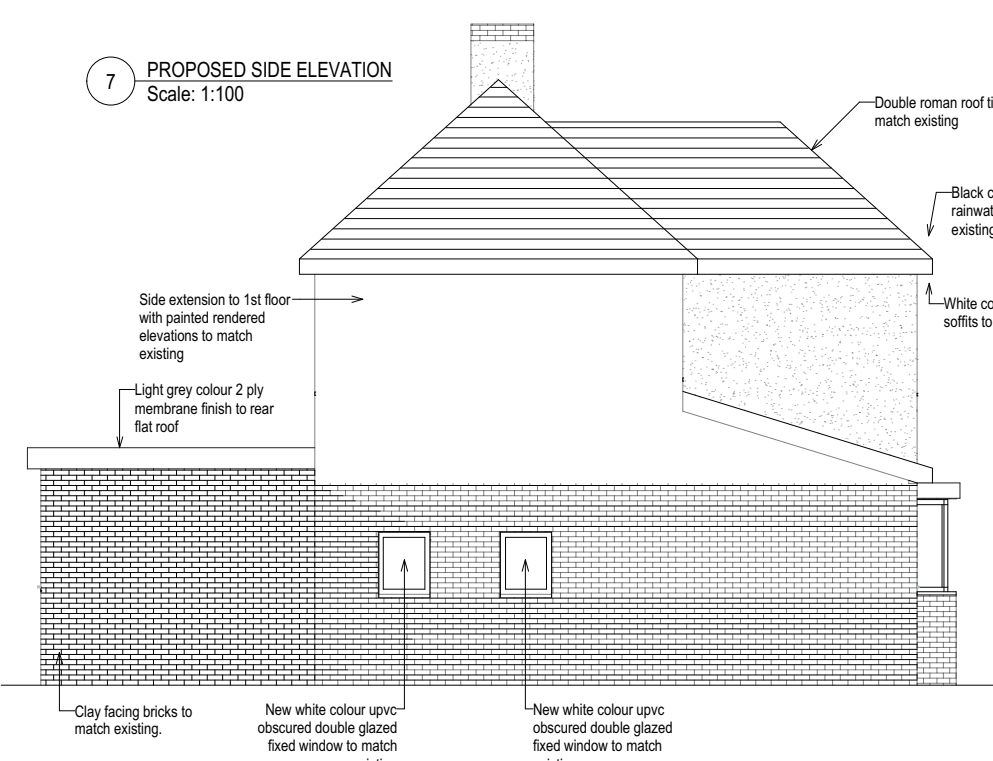

9 PROPOSED REAR ELEVATION
Scale: 1:100

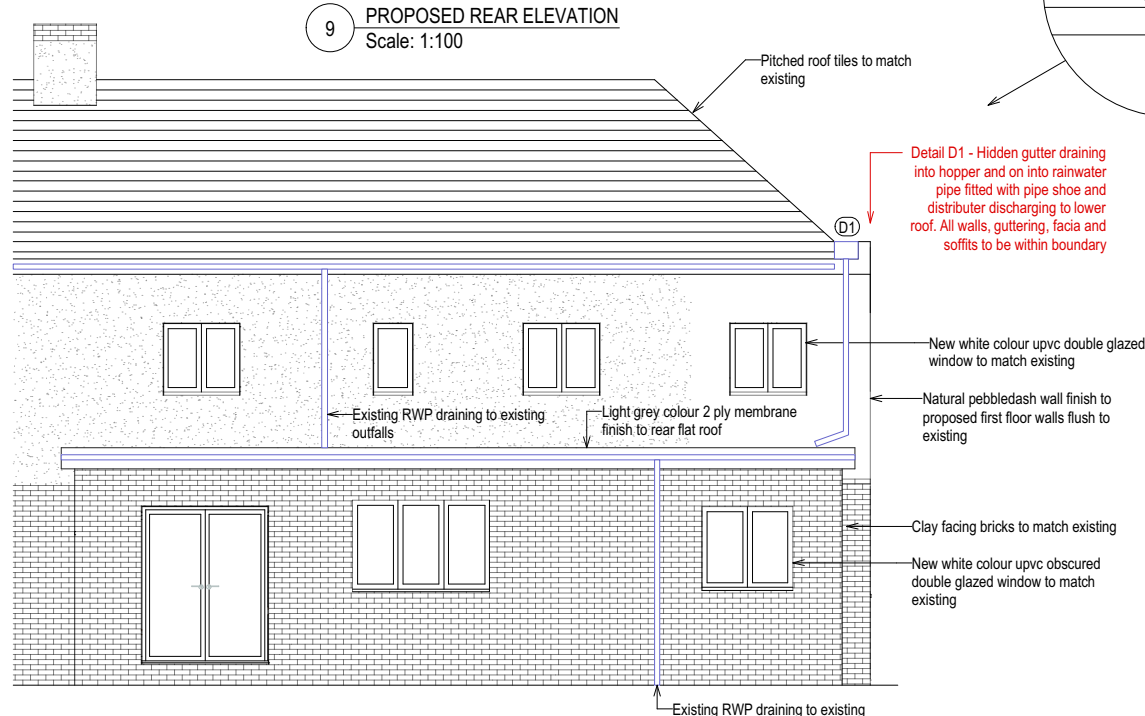

A	Issued to planning	06/03/18	
Revision	Comment	Date	
Client	MRS BURTON		
Project	20 BOUNDARY WAY HAWANT HAMPSHIRE PO9 1NE		
Title	PROPOSED FLOOR PLANS, ELEVATIONS, ROOF PLAN		
Drawing Number	SD/1806-P3.0	Revision	PLANING
Scale	AS SHOWN	Sheet Size	A1
Drawn By	DW	Drawn By	DW
Date	MARCH 2018	Date	MARCH 2018
 SURVEYCLOUD LTD			
10 Church Road			
Steeple			
Hampshire			
GU22 2DW			
Phone 07800 808 808			
Office 01780 862 486			
mail@surveycloud.co.uk			
www.surveycloud.co.uk			