




Front Elevation - Existing




Front Elevation - Proposed


Existing garage door to be removed.
Replace with new window and brickwork to match existing.

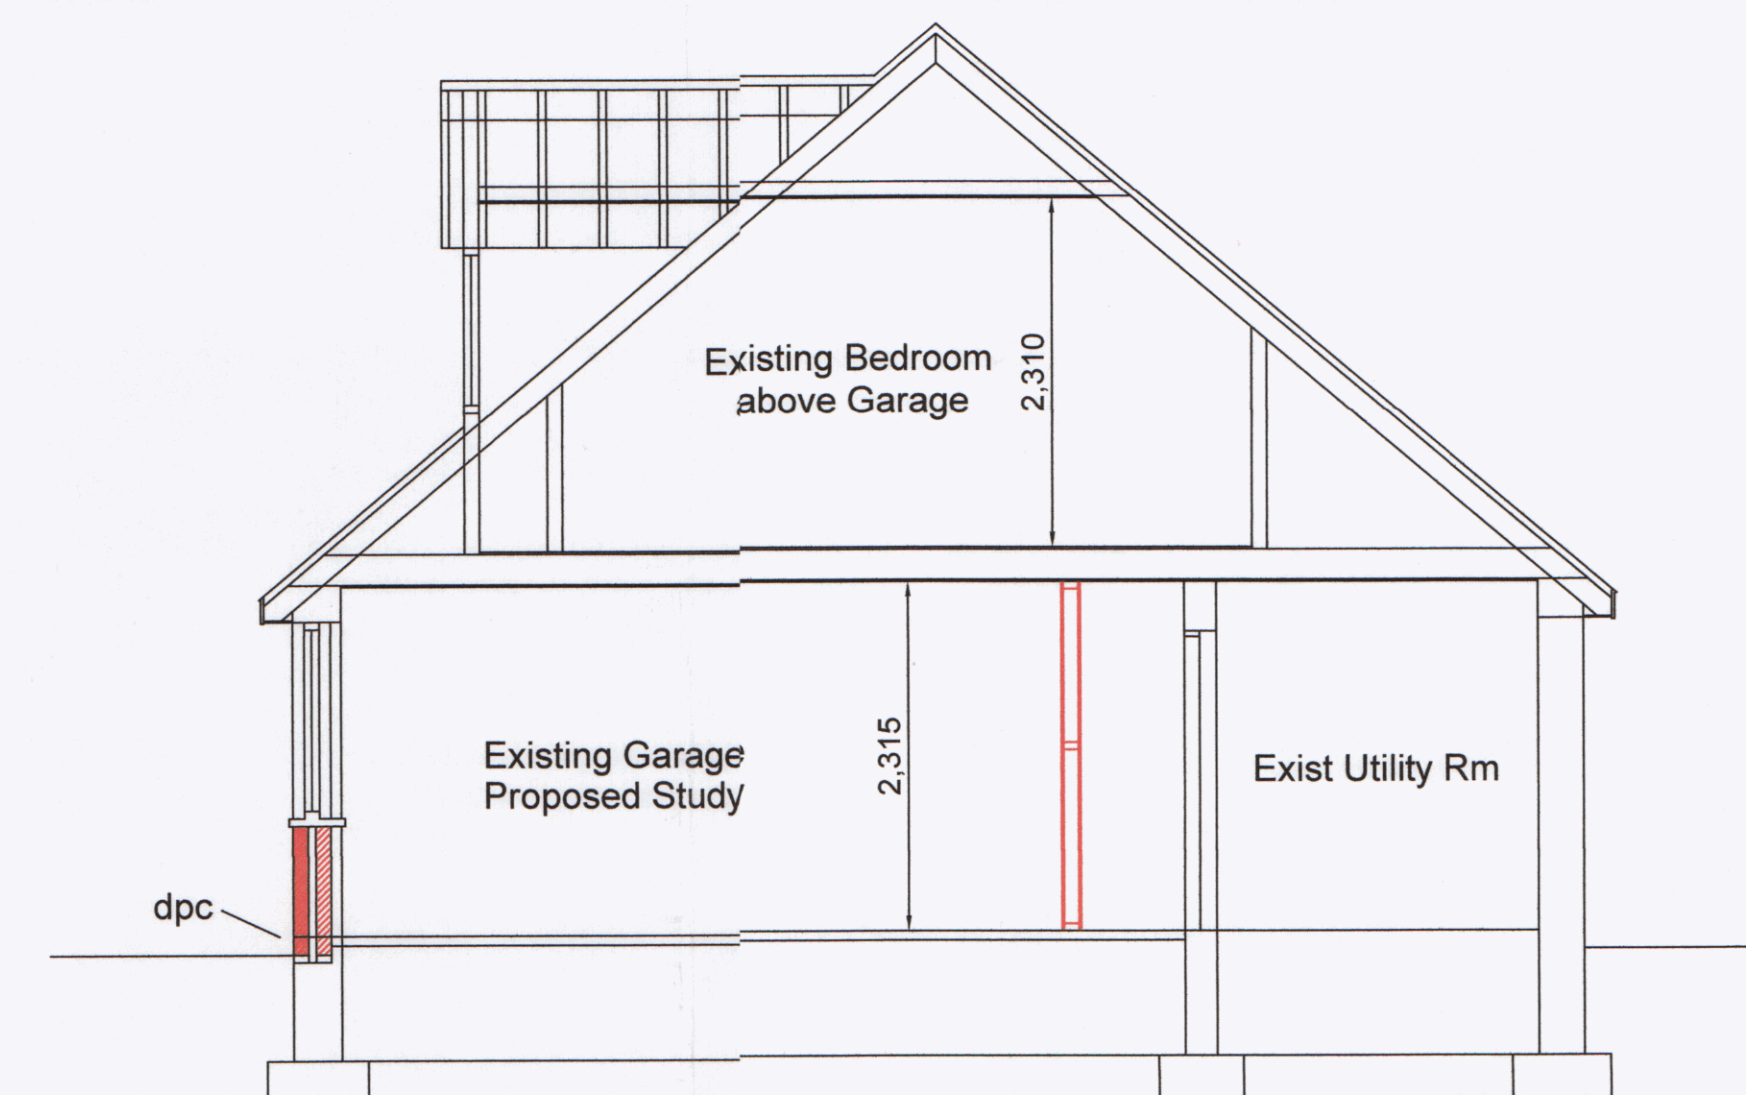


Section A-A

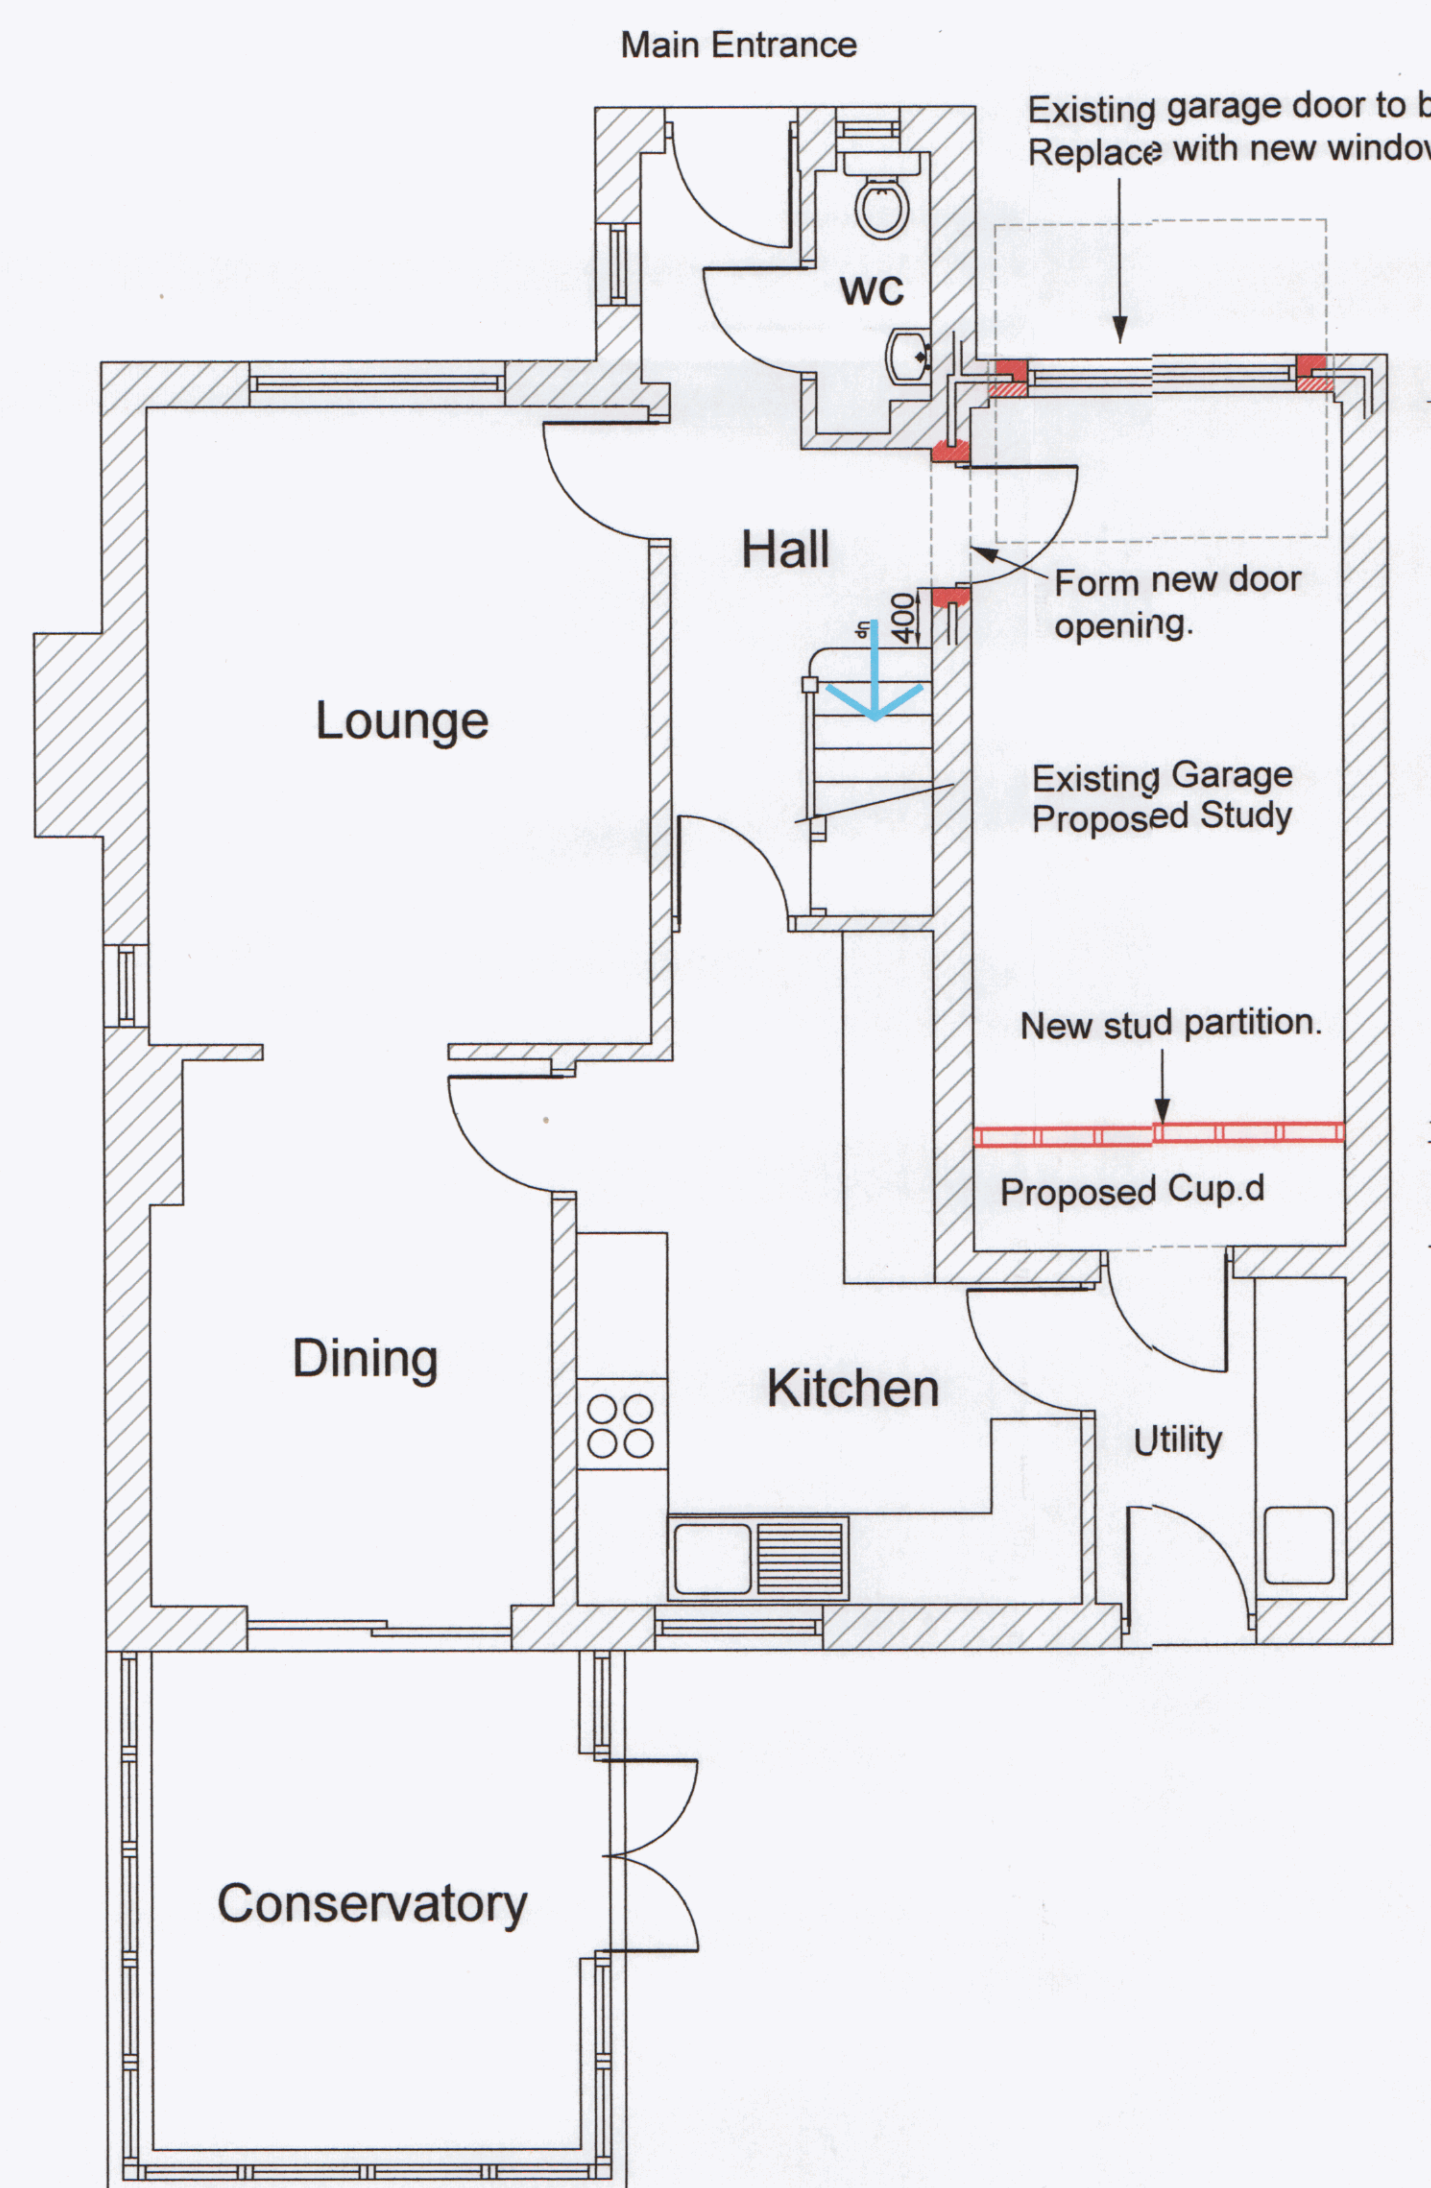


Ground Floor Plan

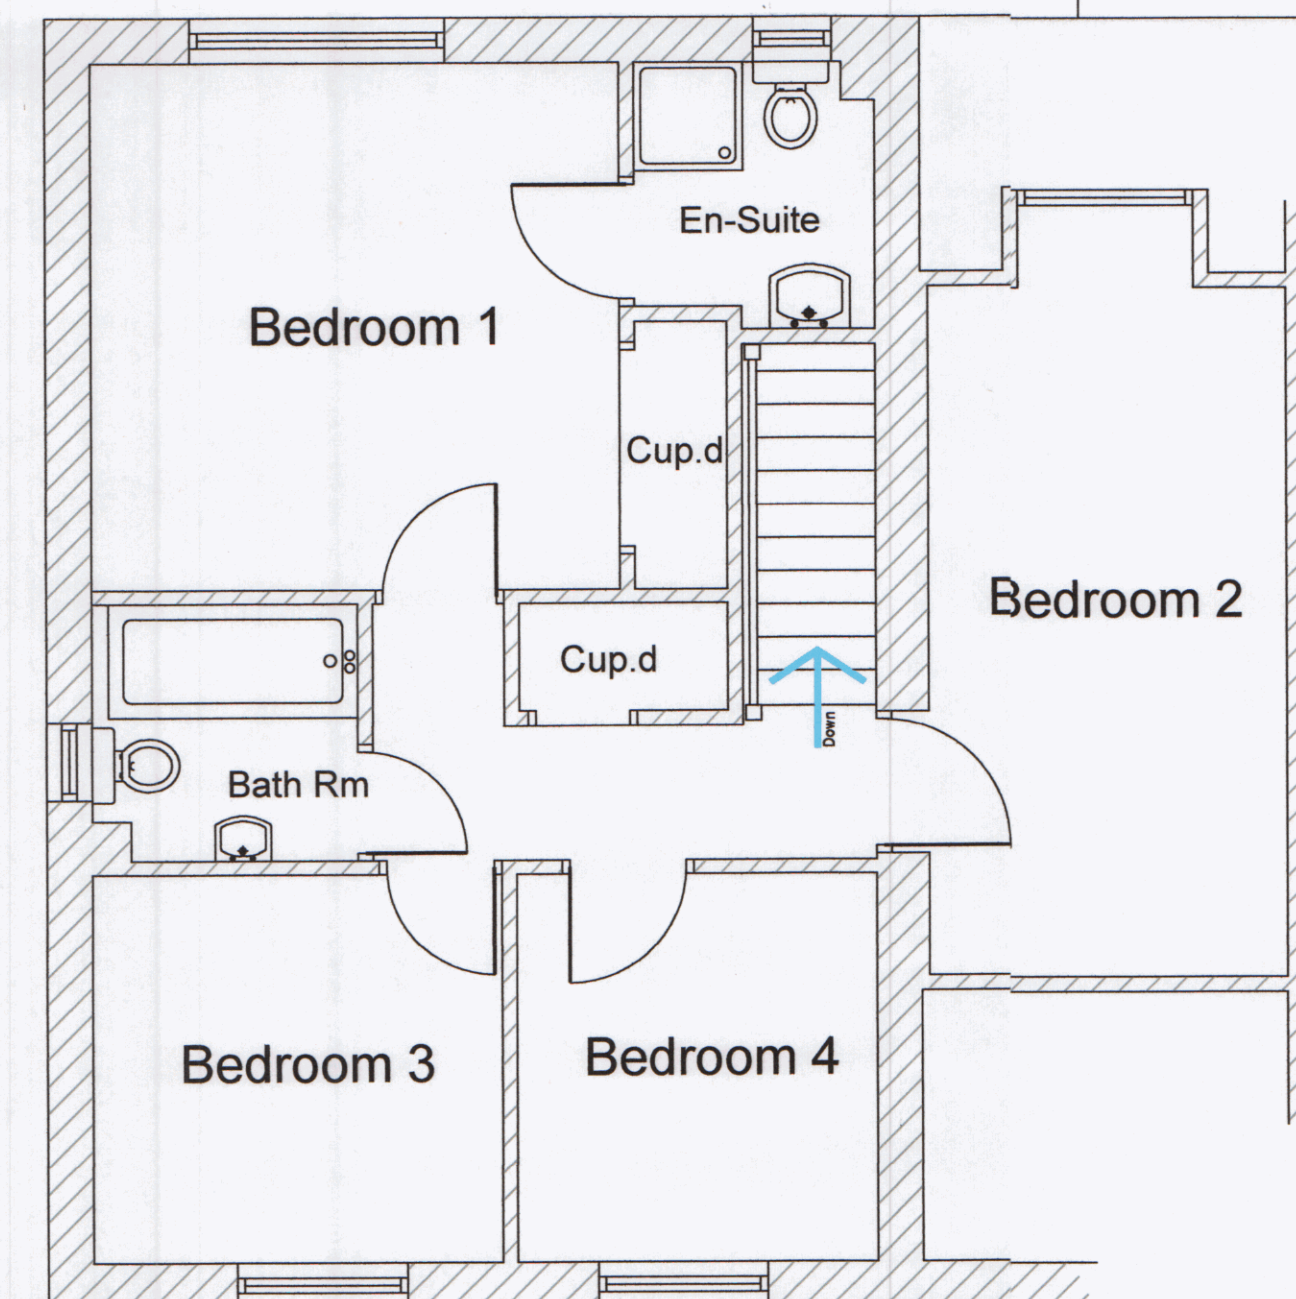

First Floor Plan

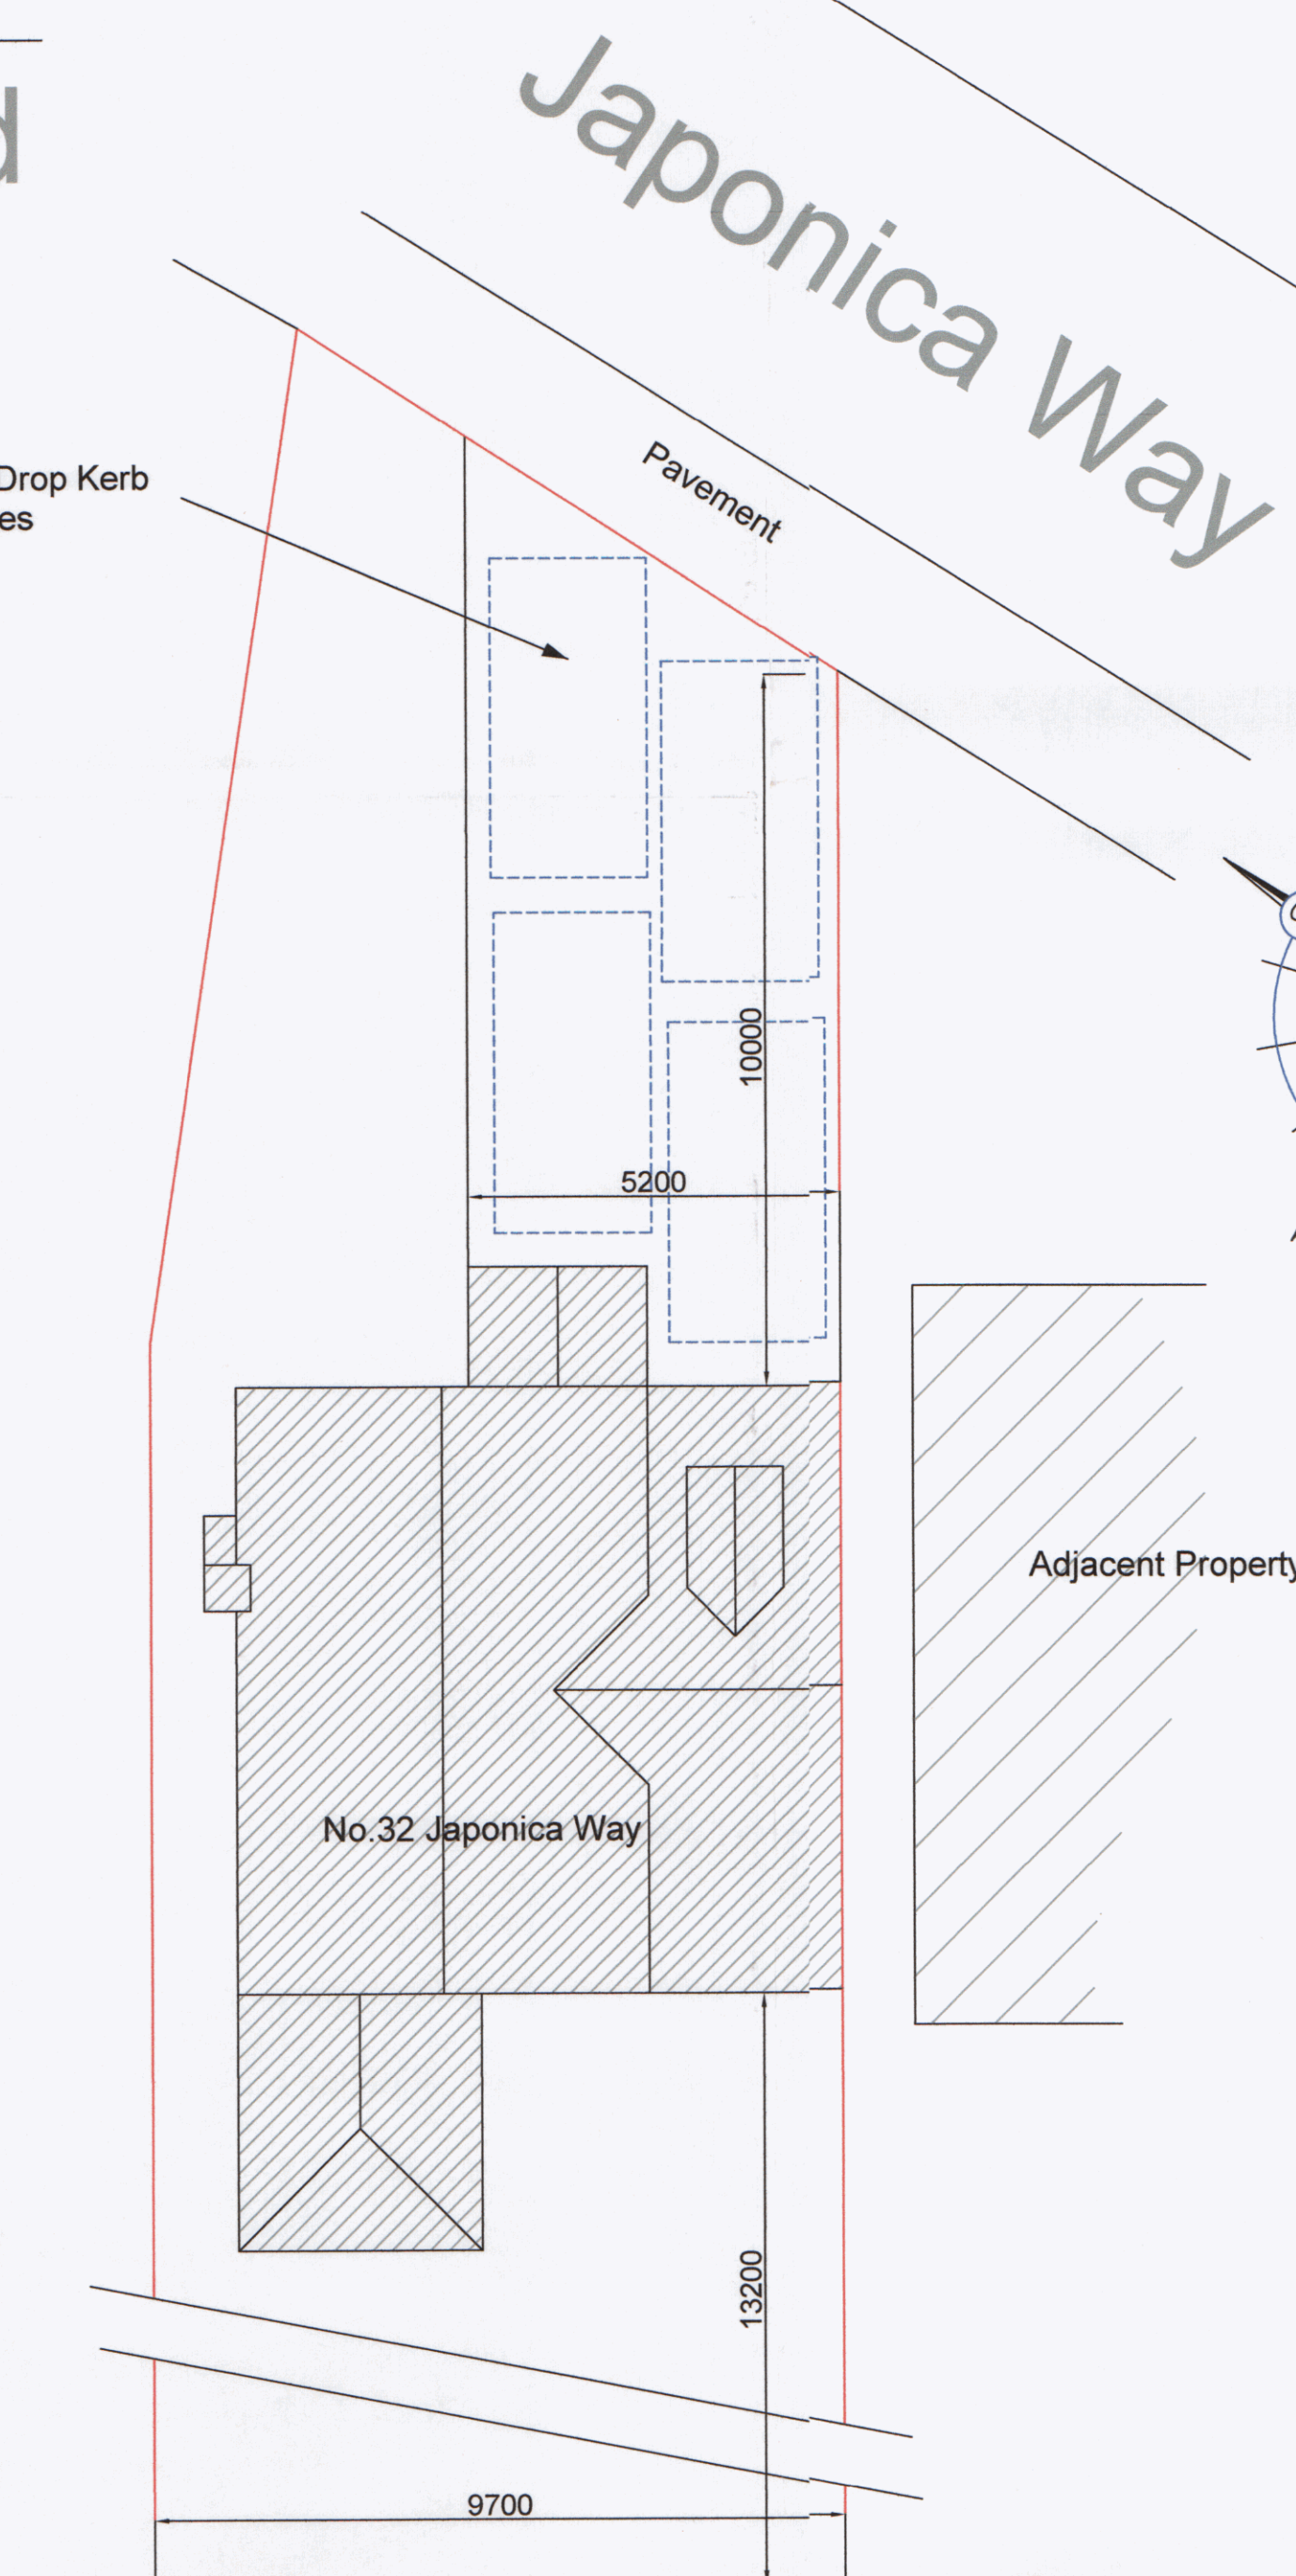

Site Layout Plan Scale = 1/100

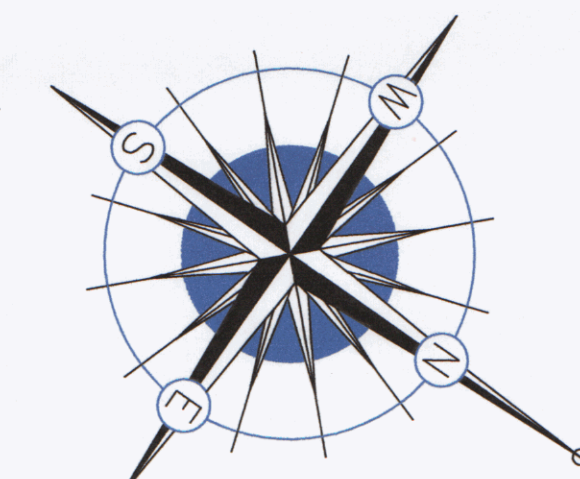

HAVANT BOROUGH
COUNCIL
19 SEP 2018
RECEIVED

Rev.	Date.	Description.
Client.		
Mr & Mrs Pillans		
Project.		
32 Japonica Way, Havant, Hants, PO9 2FN.		
Drawing Title.		
Proposed Garage Conversion.		
Date.	Drawn By.	
28/08/18	SGP	
Scale.	Drw. no.	Rev.
1:50	SP/001	