



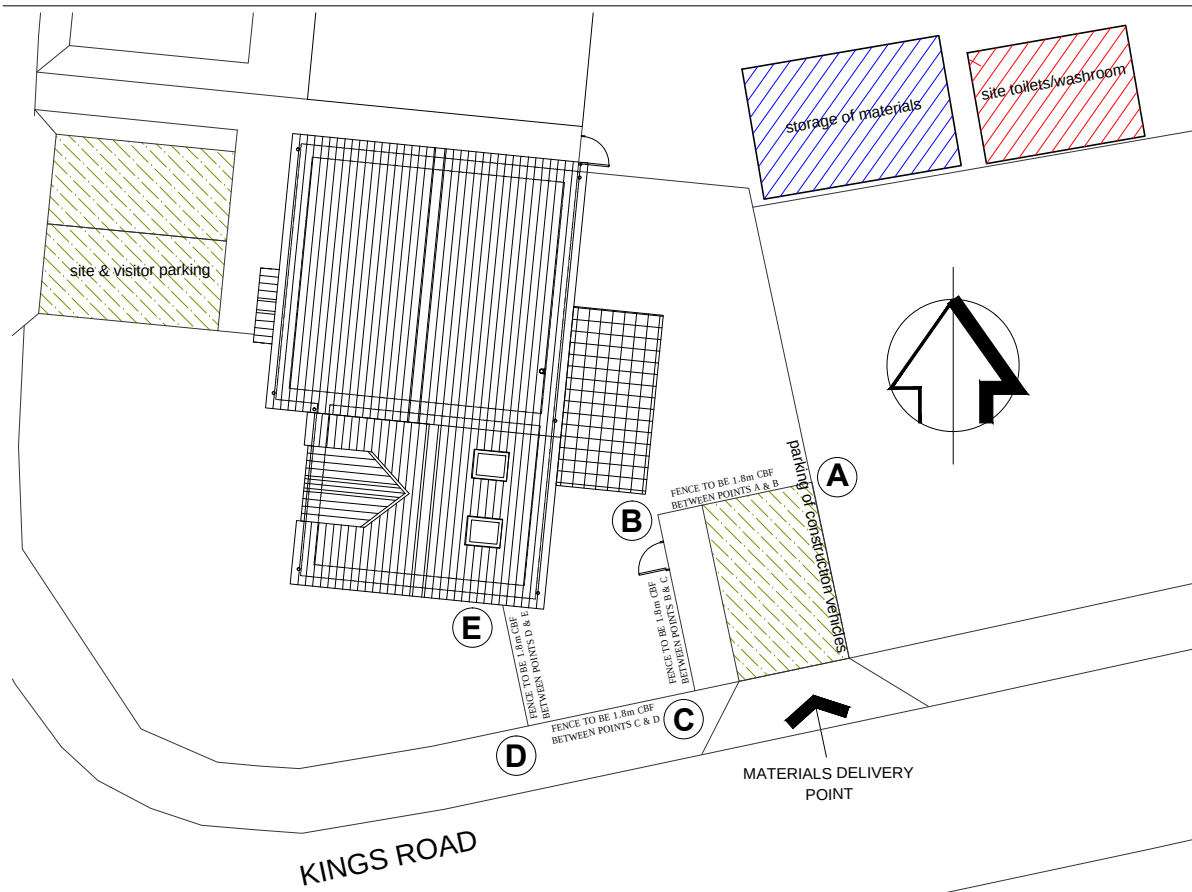

contractors compound scale A1 1:200

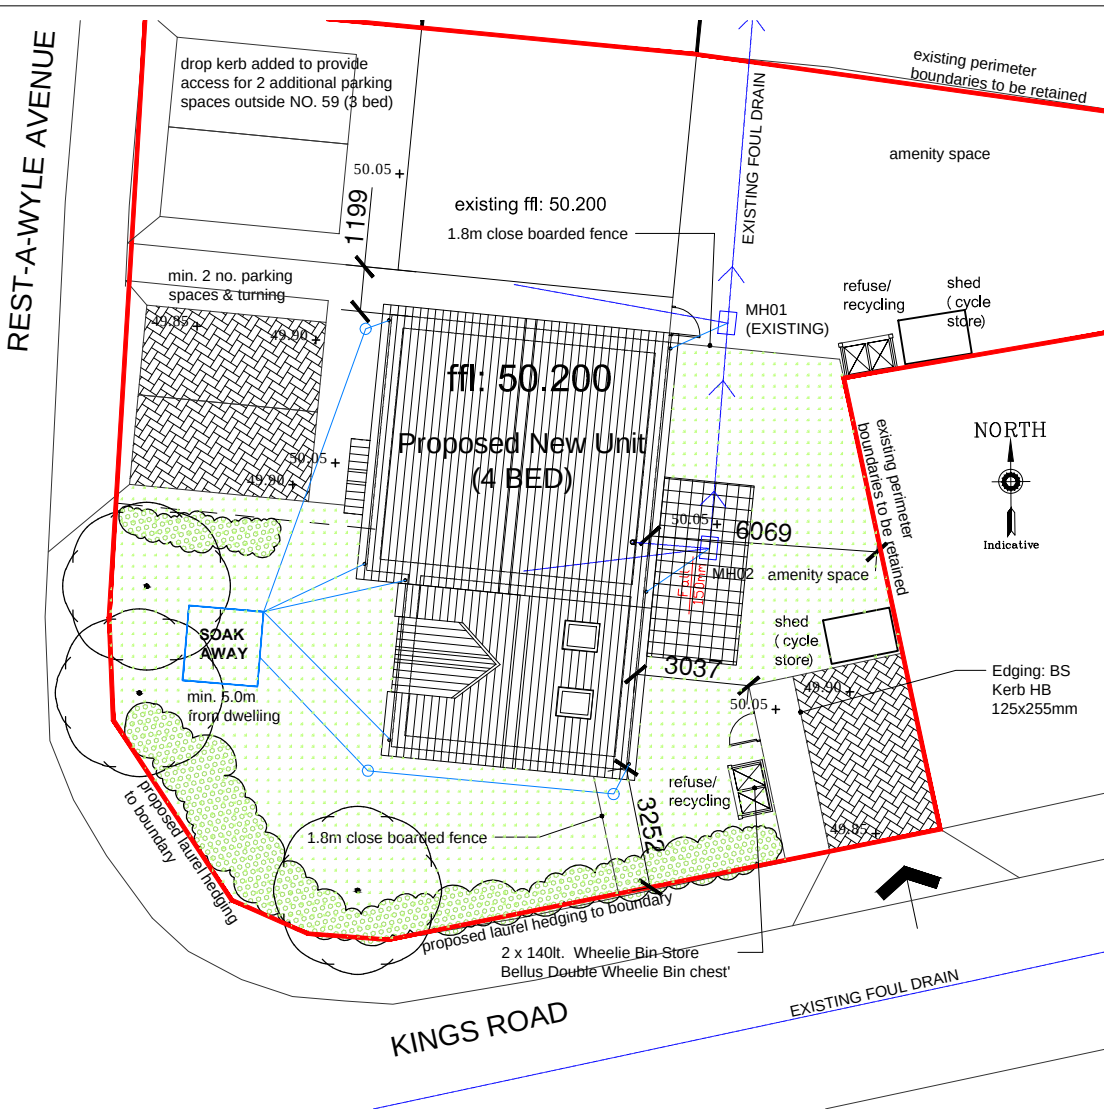

proposed site plan scale A1 1:200

- KEY**
- Existing tree
 - Proposed tree
 - Ornamental flowering hedge
 - Shrub planting
 - Lawn to BS3969
 - 160x160mm Marshall's Tegula in col. Burnt Ochre lay with no cross joints
 - 450x450mm Marshall's Saxon flag paving in col. Buff
 - Tarmac to BS 594987:2015
 - Marshalls Keyblok200x100x80mm primary colour 'Charcoal' with 'Burnt Ochre' inserts-herringbone
 - BS Kerb 125x250mm
 - Chainlink (50mm) fence to field boundary 1.2m ht.
 - 1.8m ht. close boarded fence & gates to garden boundaries
 - Existing Levels
 - Proposed Levels

notes

this drawing is the copyright of the Holman Reading partnership llp and must not be reproduced in whole or part or used for the execution of works without their permission.

all dimensions to be checked on site prior to commencement of construction works and the architect notified of any discrepancy.

figured dimensions are to be used in preference to scaled dimensions.

no deviation from this drawing will be permitted without prior consent of the architect.

all drawings are prepared subject to a full measured and structural survey of the buildings and site.


all structural work is subject to the appointment of a structural engineer to confirm and agree the structural proposals.

os promap licence no. 100022432.

scale width 100mm @ a1 - 50mm @ a3

client

revision	notes	date	drawn	check
A	Existing drainage shown	26.07.18	mmh	

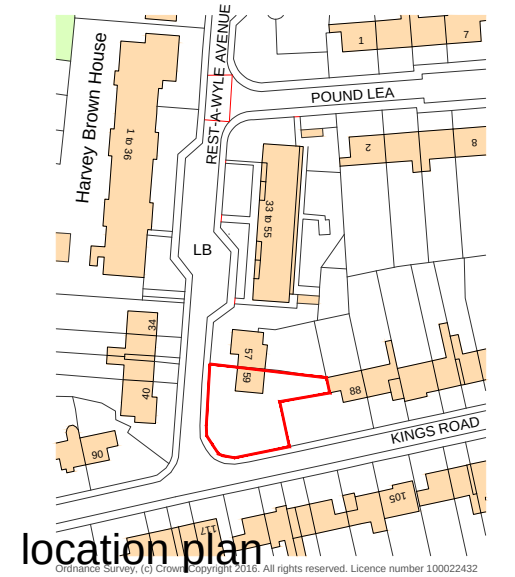

scale A1 1:1000, A3 1:2000



proposed street (Rest-A-Wyle) West elevation scale A1 1:100, A3 1:200



proposed hedge to boundary



proposed street (Kings Road) South elevation scale A1 1:100, A3 1:200

SCHEDULE OF ACCOMMODATION

Unit One - 4 Bed House
130.6m sq.

TOTAL NEW UNITS 1

TOTAL PARKING SPACES : min. 3 spaces

Associated refuse/recycling & bike storage facilities

hrp architects

holman reading partnership llp

18 Limberline Spur
hilsea, portsmouth, hampshire, po3 5hj

tel: 023 9269 1843
fax: 023 9263 9722
email: info@hrp-architects.com
website: hrp-architects.com

project Proposed development
Land adjacent no. 59 Rest-A-Wyle, Hayling Island

detail Proposed site layout and elevations

drawn ace checked

date Mar 18 status Planning

a1 scale as shown a3 scale 8537 100 rev A