





EXISTING SIDE ELEVATION

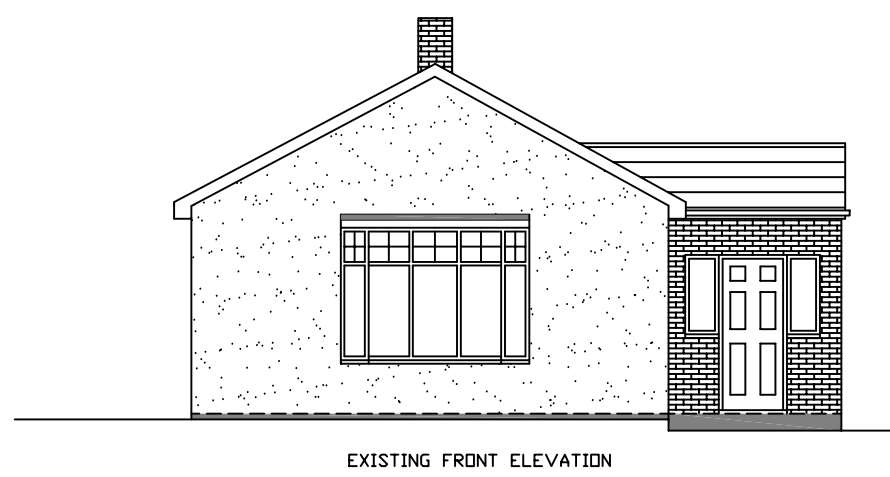


EXISTING FRONT ELEVATION




EXISTING SIDE ELEVATION

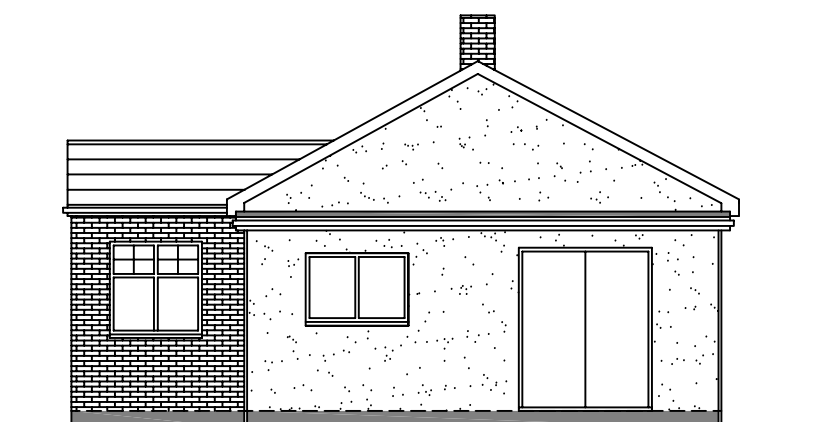

EXISTING REAR ELEVATION

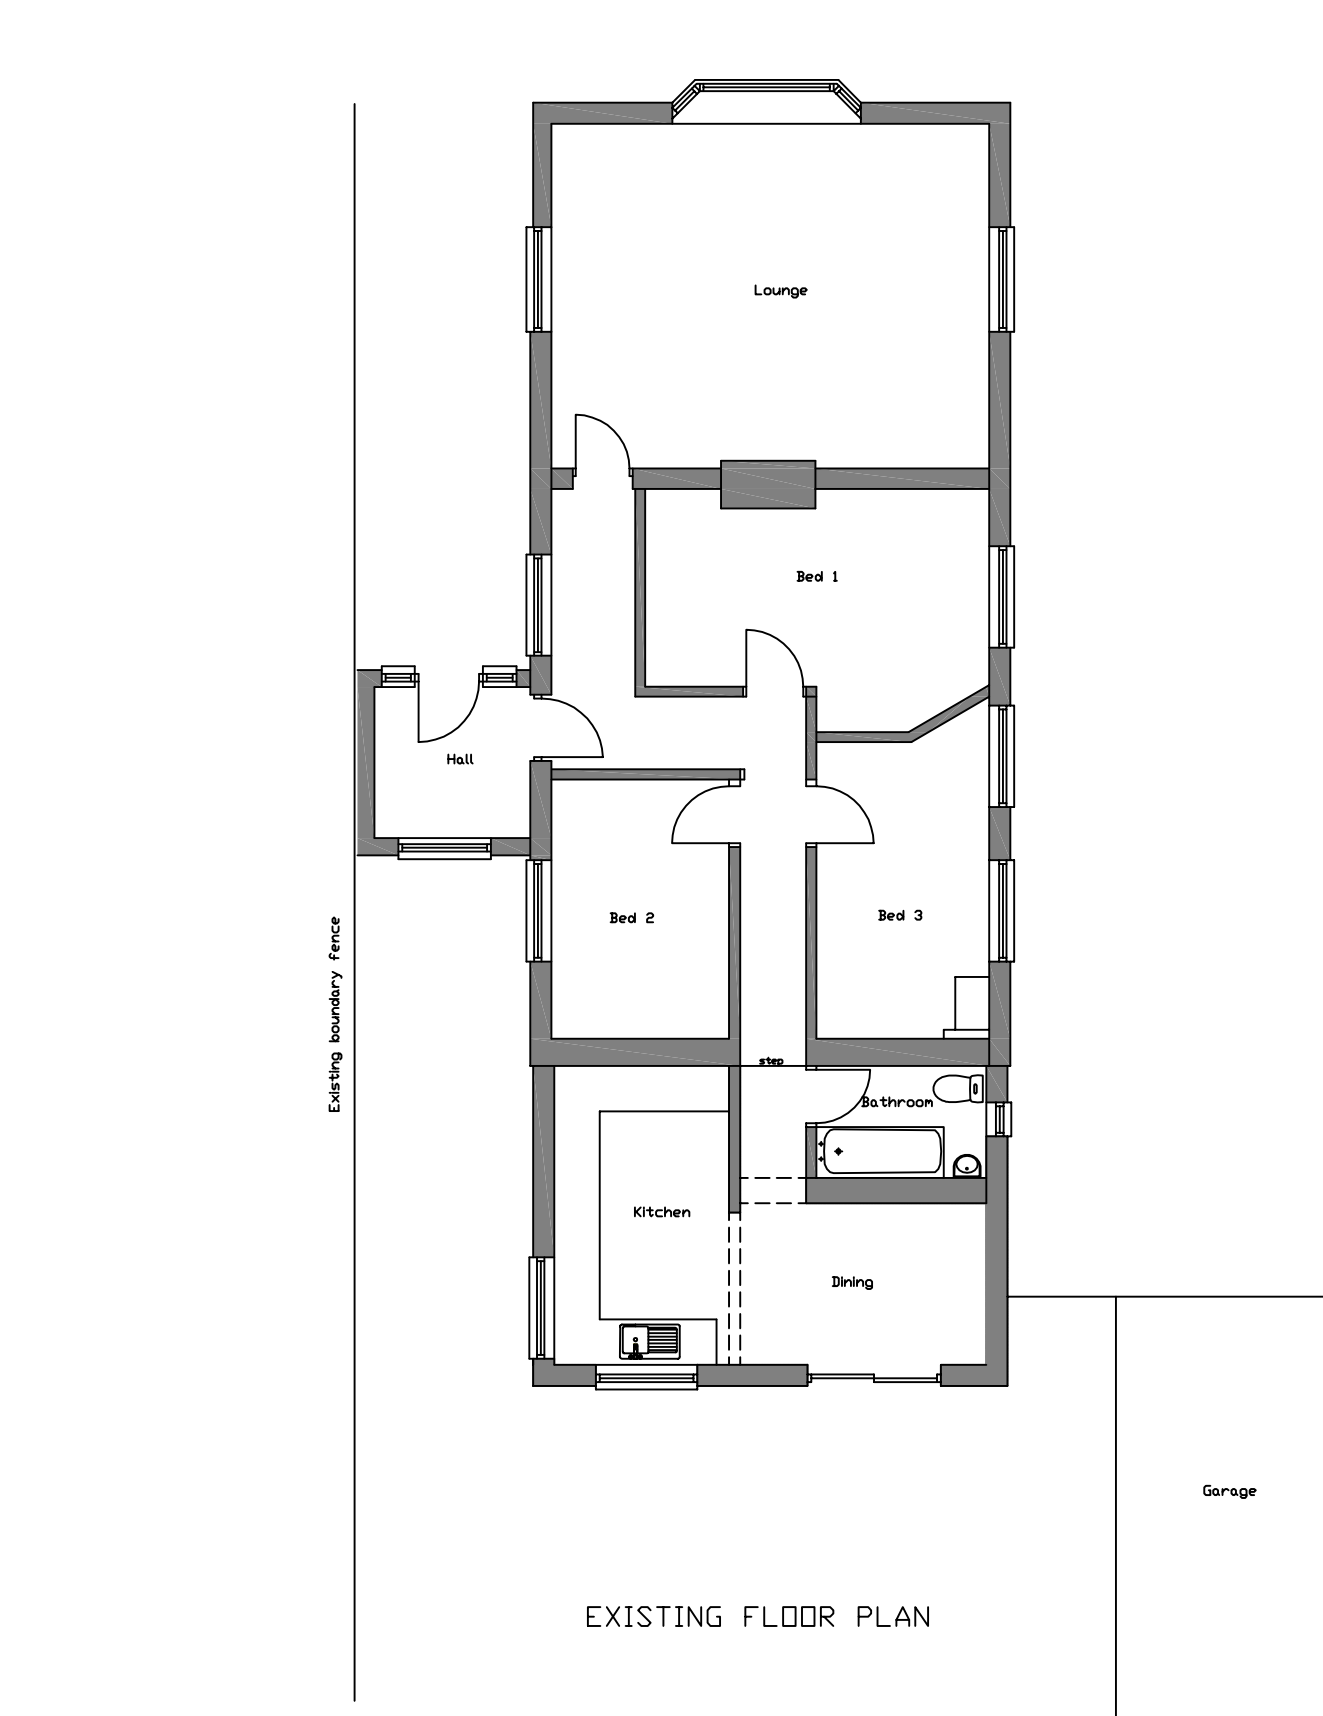

EXISTING FLOOR PLAN

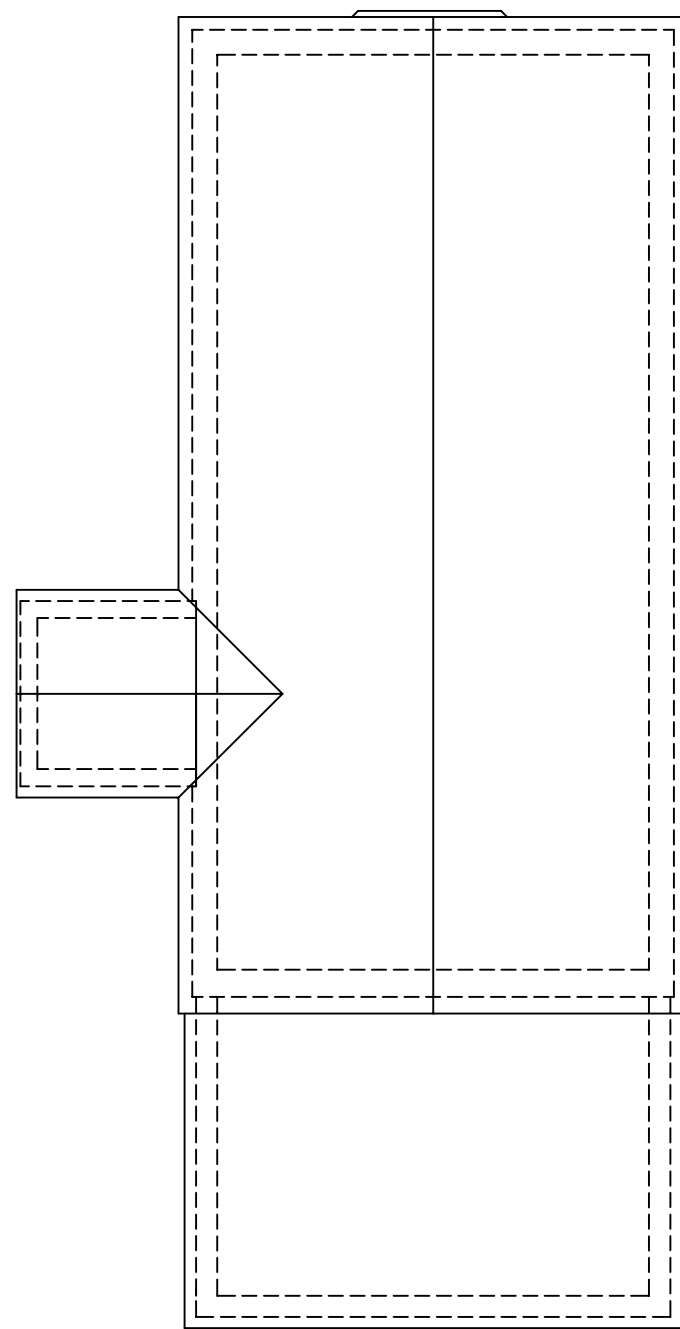


EXISTING ROOF PLAN

EXISTING PLANS

PROPOSED PLANS




PROPOSED SIDE ELEVATION

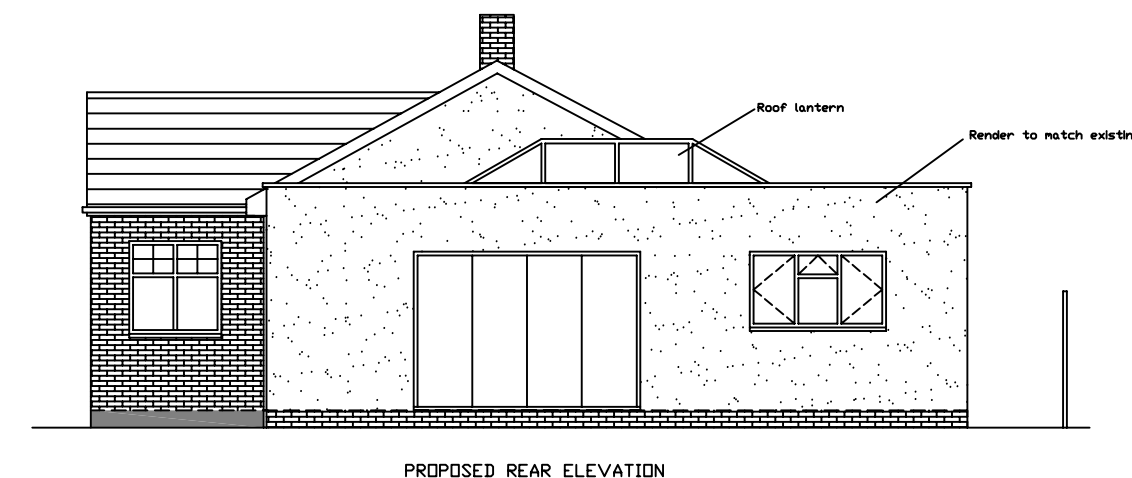

PROPOSED REAR ELEVATION



PROPOSED SIDE ELEVATION

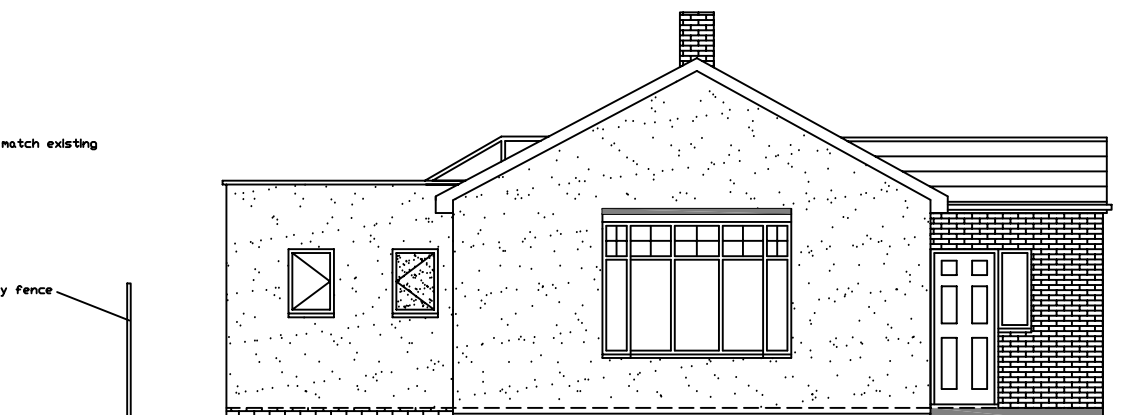

PROPOSED FRONT ELEVATION




EXISTING REAR PHOTO




NORTH



LOCATION PLAN 1:1250

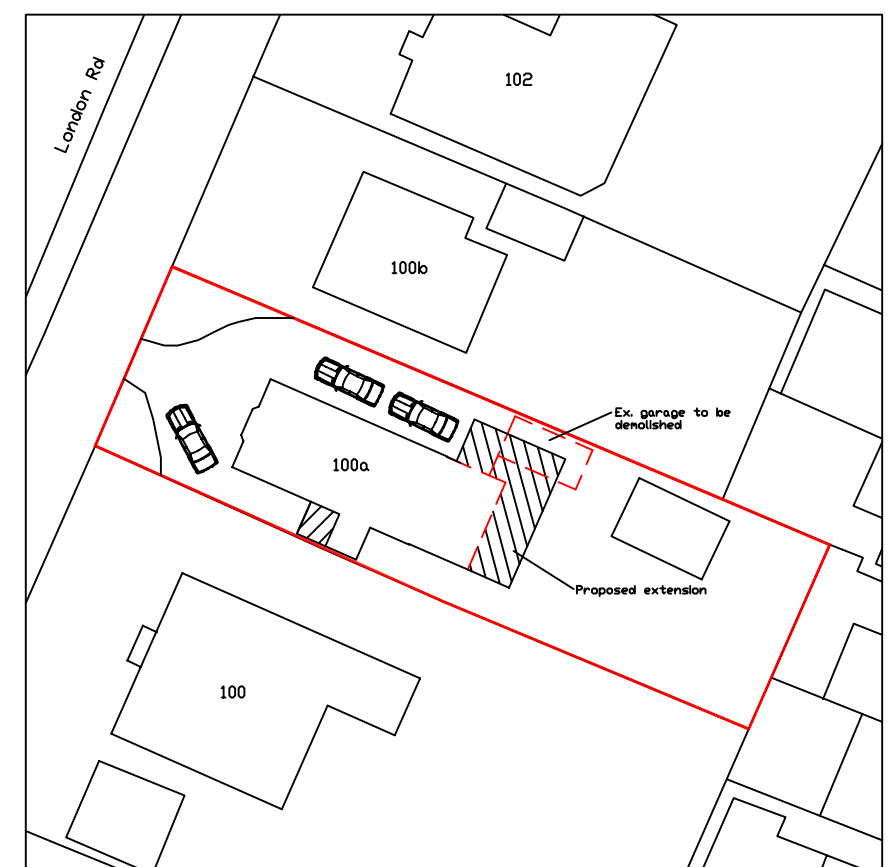

SITE PLAN 1:1500

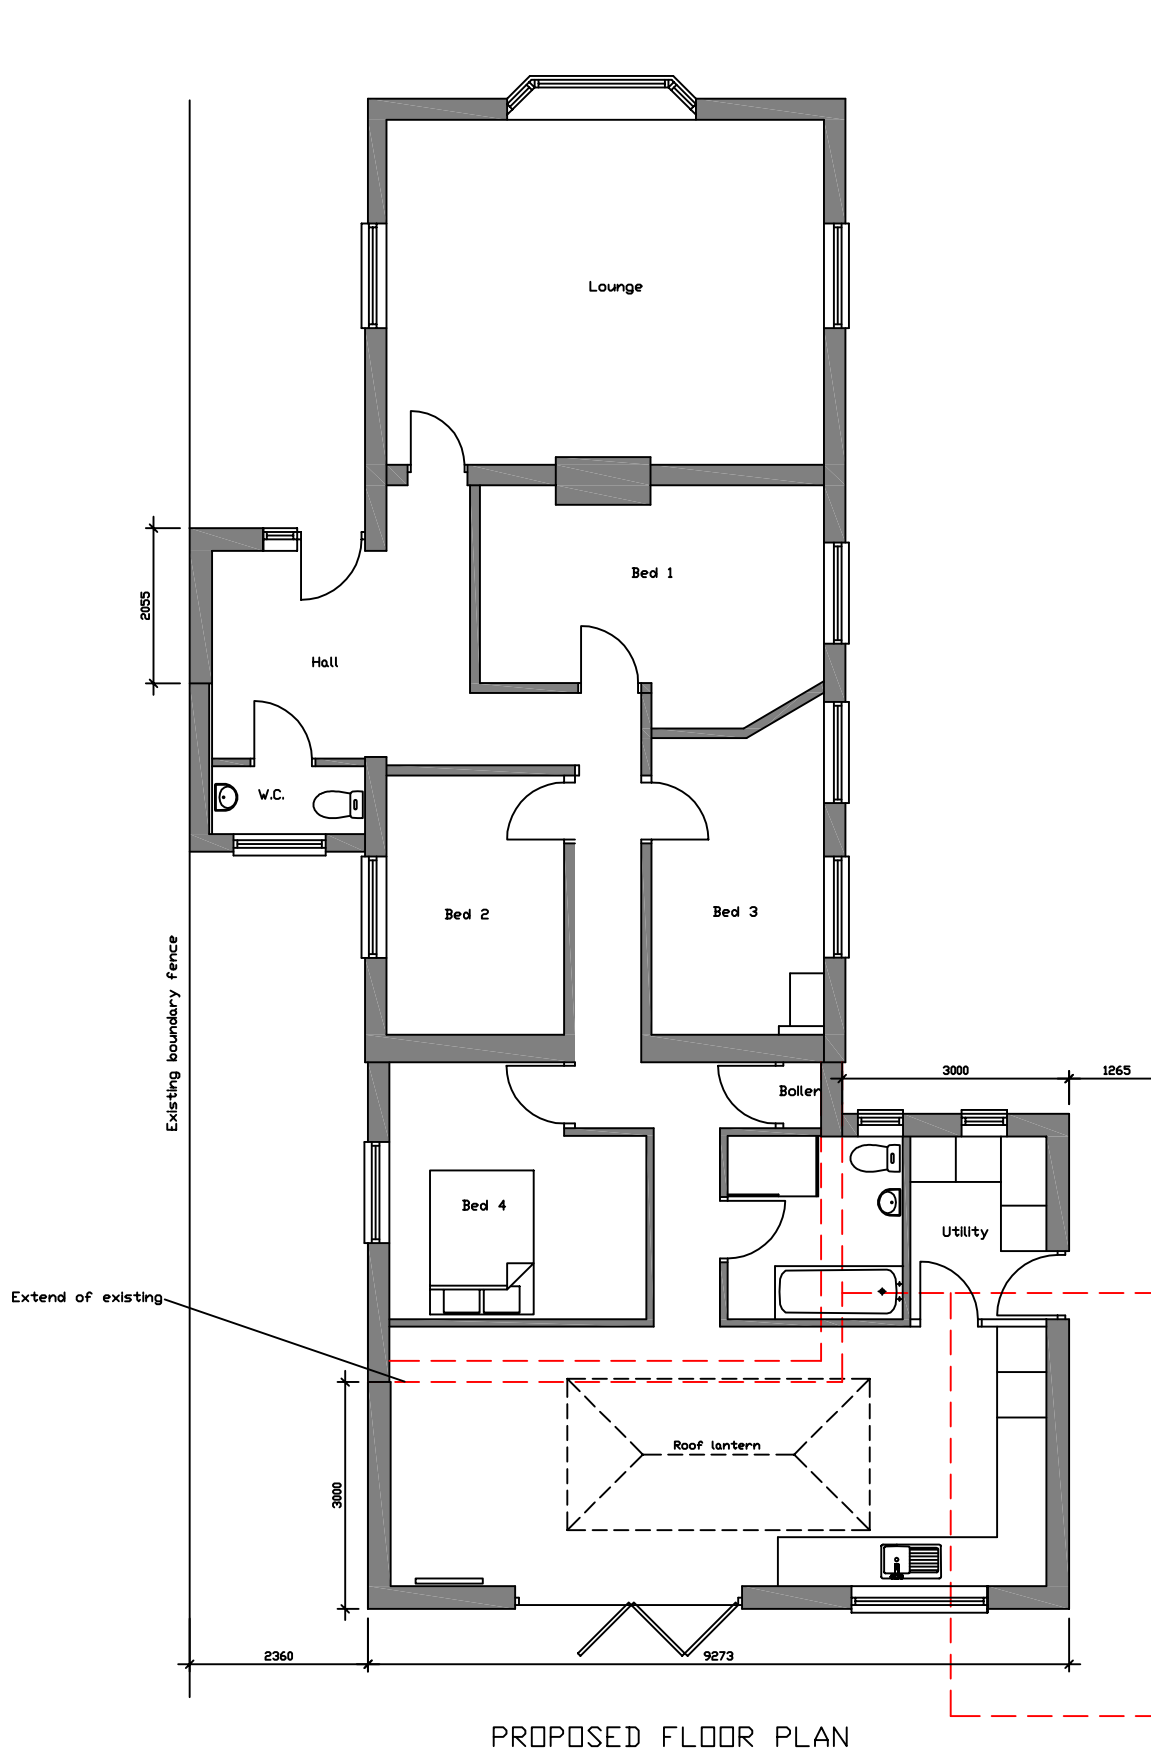

PROPOSED FLOOR PLAN



Scale Bar 1:100

Address:
Proposed extension to porch and
single storey rear extension to
100a London Road
Horndean
PO8 8EW

Drawing Title:
Existing/Proposed Plans & Elevations

Drawing Number
Planning001

Date:
Mar 2018

Scale:
1:100 @ A1

Rev: