
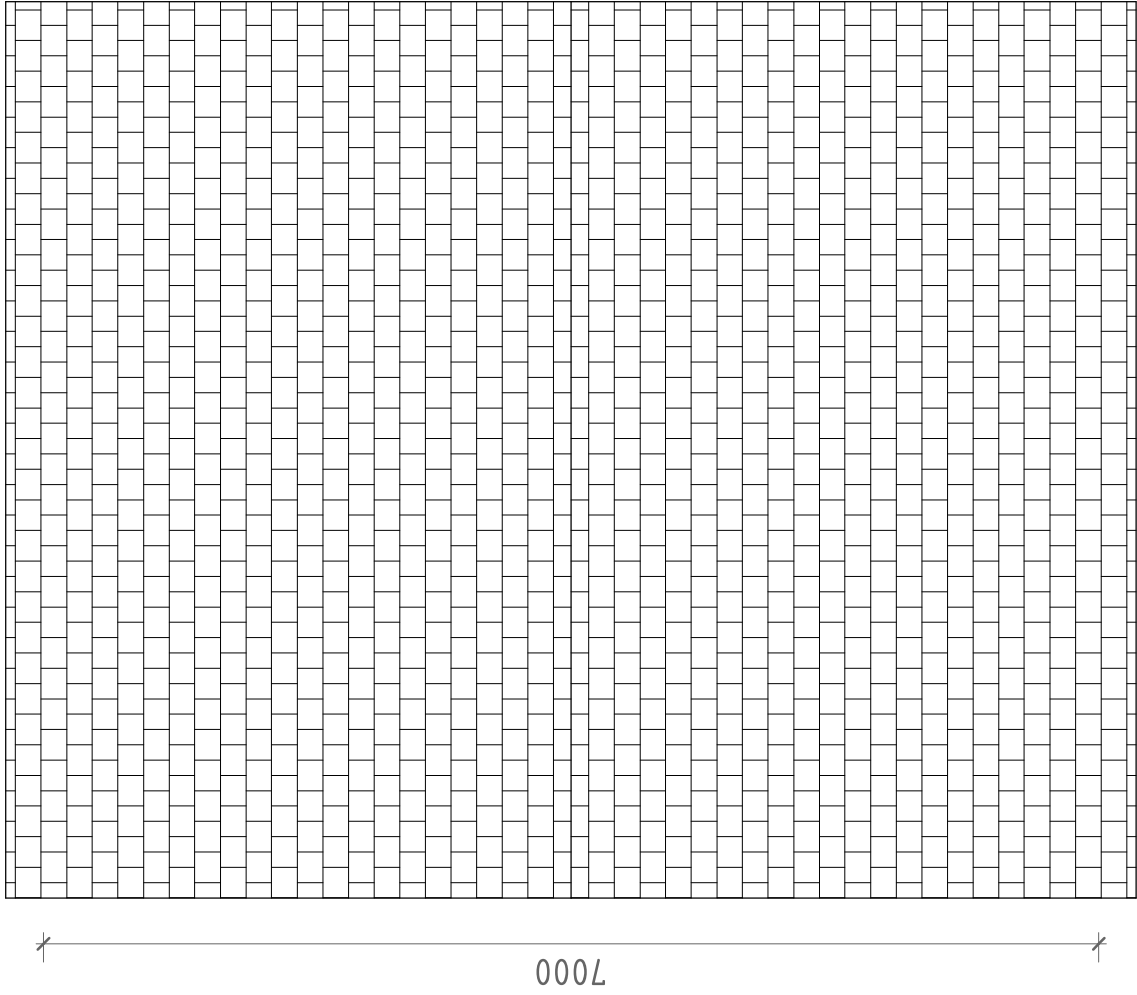
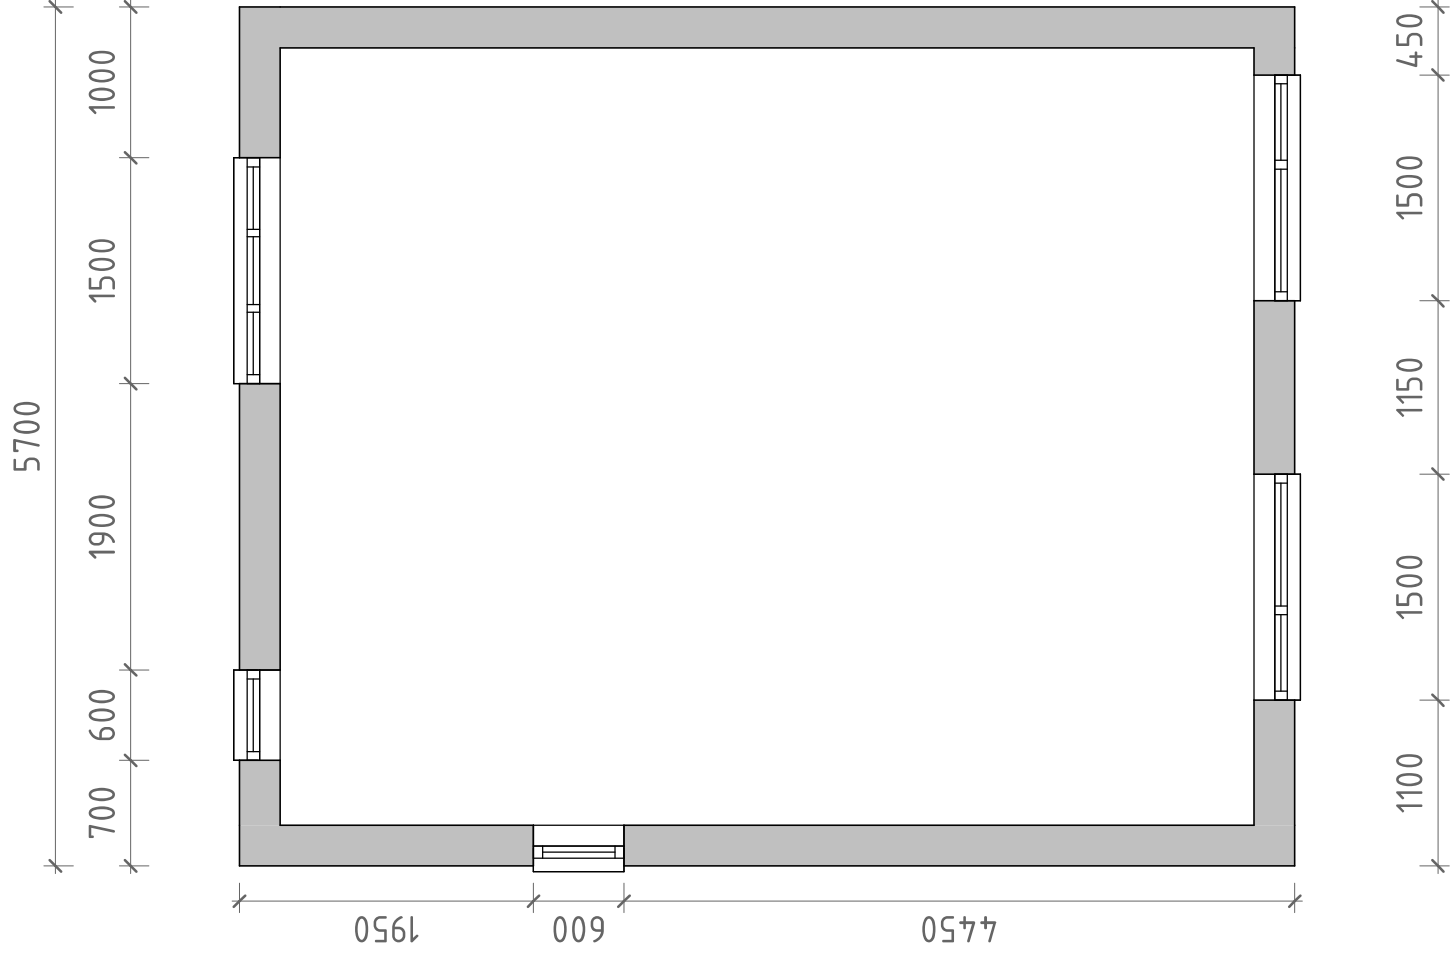
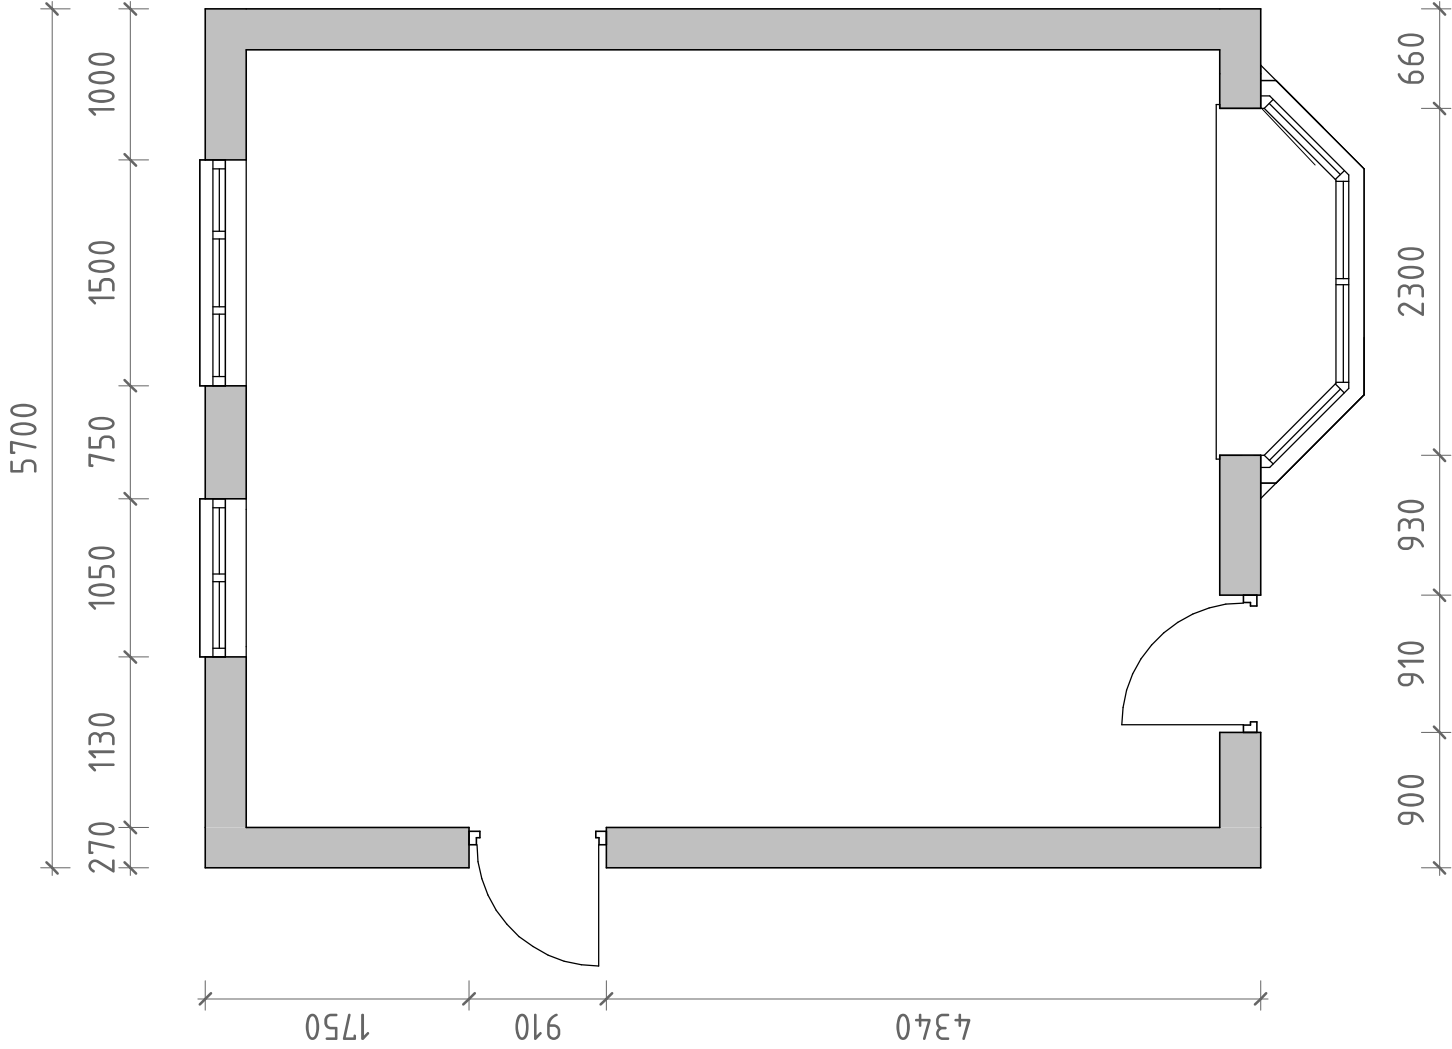


NOTE:
All measurements to be checked on site.
This drawing is prepared for planning purposes only.

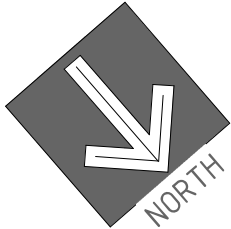

201 - EXISTING GROUND FLOOR PLAN

1 : 50

202 - EXISTING FIRST FLOOR PLAN

1 : 50

204 - EXISTING ROOF PLAN

1 : 50

PROJECT NO: 213
PROJECT ADDRESS: 213 - 76 BARN CROFT WAY, HAVANT, P09 3AQ
SHEET NO: 213/ 04 REV: 213/ 04

SCALE:
1 : 50 @A3

DRAWING TITLE:
EXISTING FLOOR PLANS

DATE:
DEC 17

DRAWN BY: CHECKED BY:
PW Checker



VISUAL SCALE 1:100 @ A3