



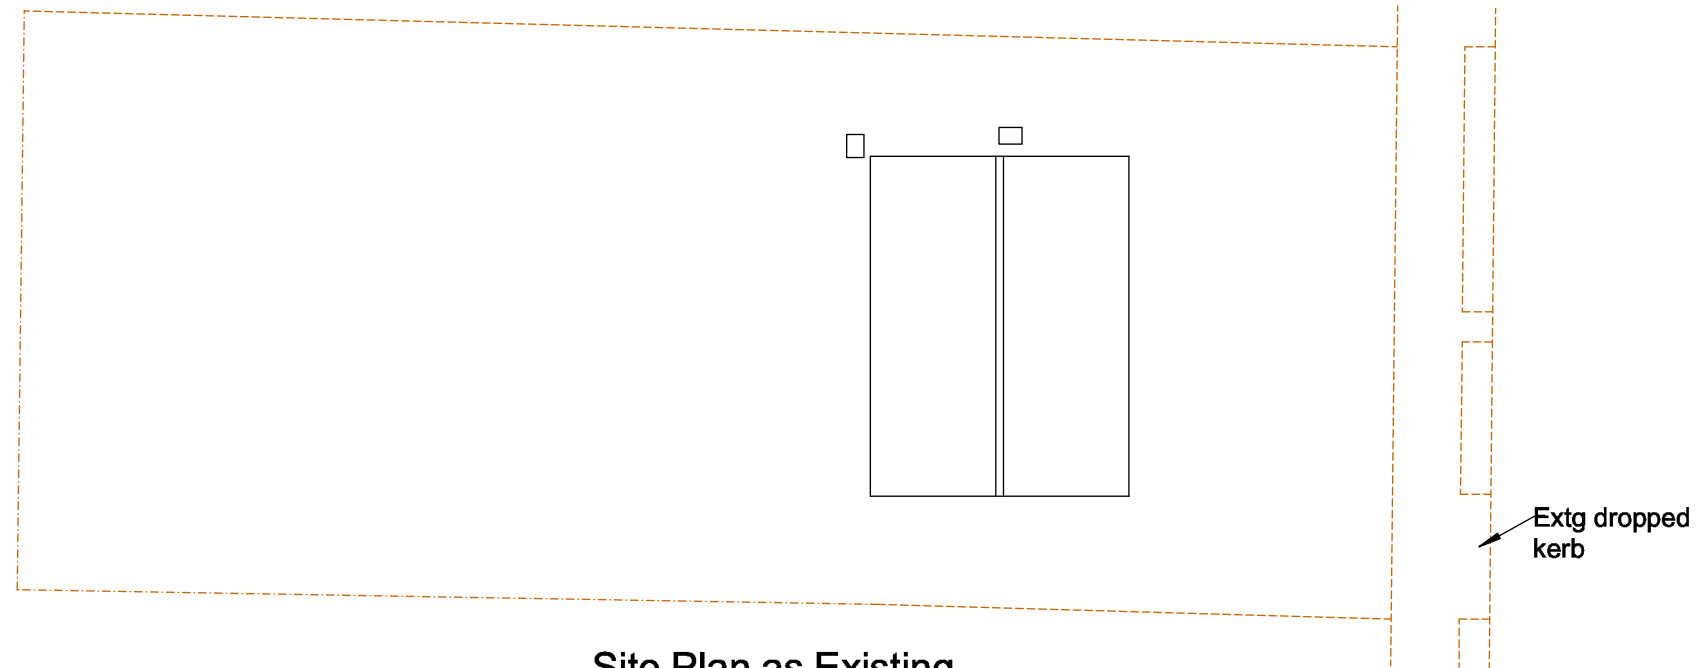


Site Plan as Existing

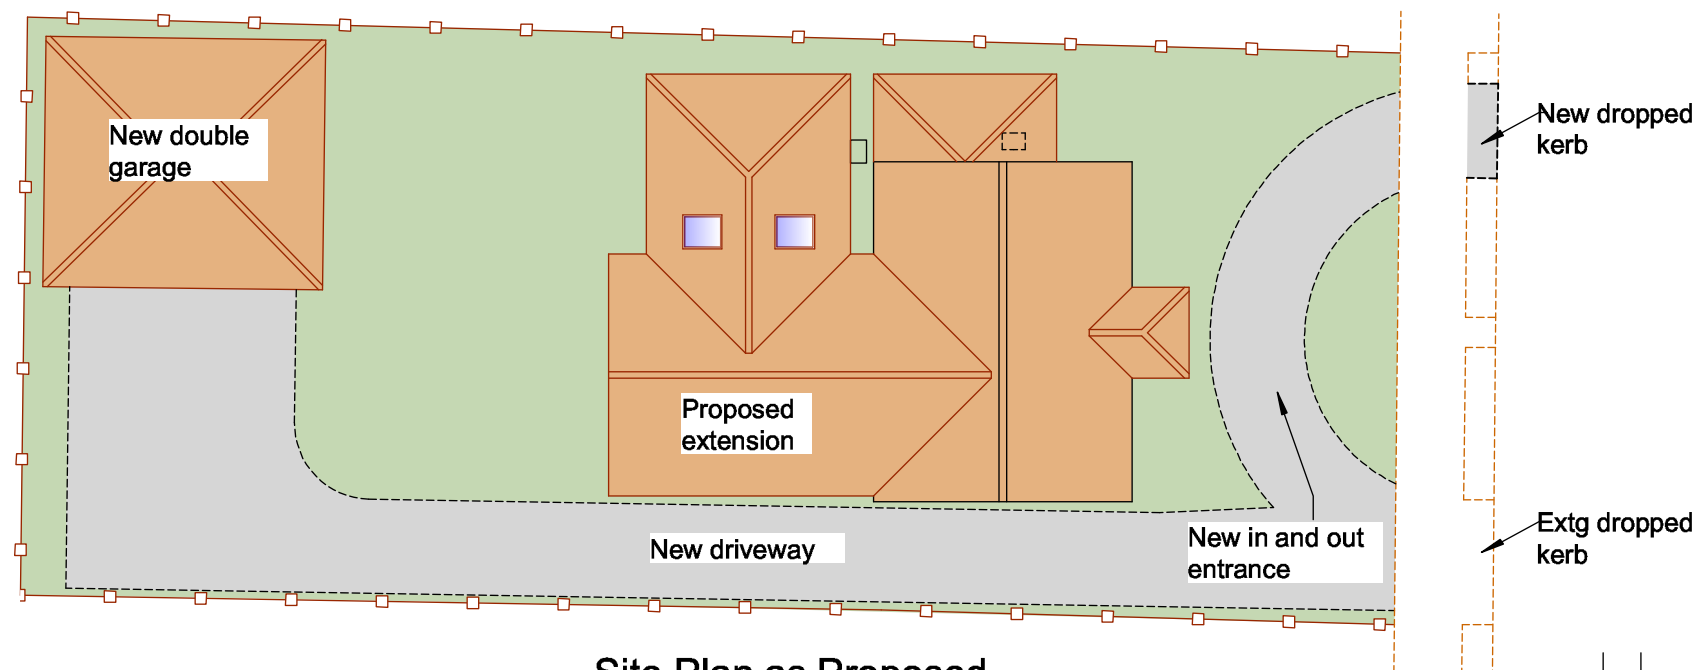

Site Plan as Proposed

Rev	Amendments	Date	
Scale	Date	Designed	
1:100 @ A3	Oct 18	GG	
Drawn	Checked	Approved	
EV	GG		
Job No	Drawing No	Rev	
180901	180901 / 10		

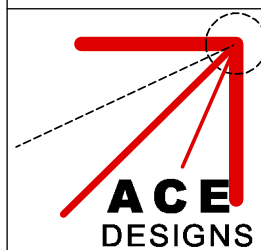

Architectural & Civil Engineering Design
143 Station Road, Liss, Hants. GU33 7AJ
Tel 01730 894988
e-mail:enquiries@acedesigns-ltd.co.uk
www.ace-designs.co.uk

Job Title
**Proposed extension and alterations at
44 Wheatlands Ave, Hayling Island**

Drawing Title
Illustrative Layout Plan as proposed

Client
Mr P Wallace