


EXISTING

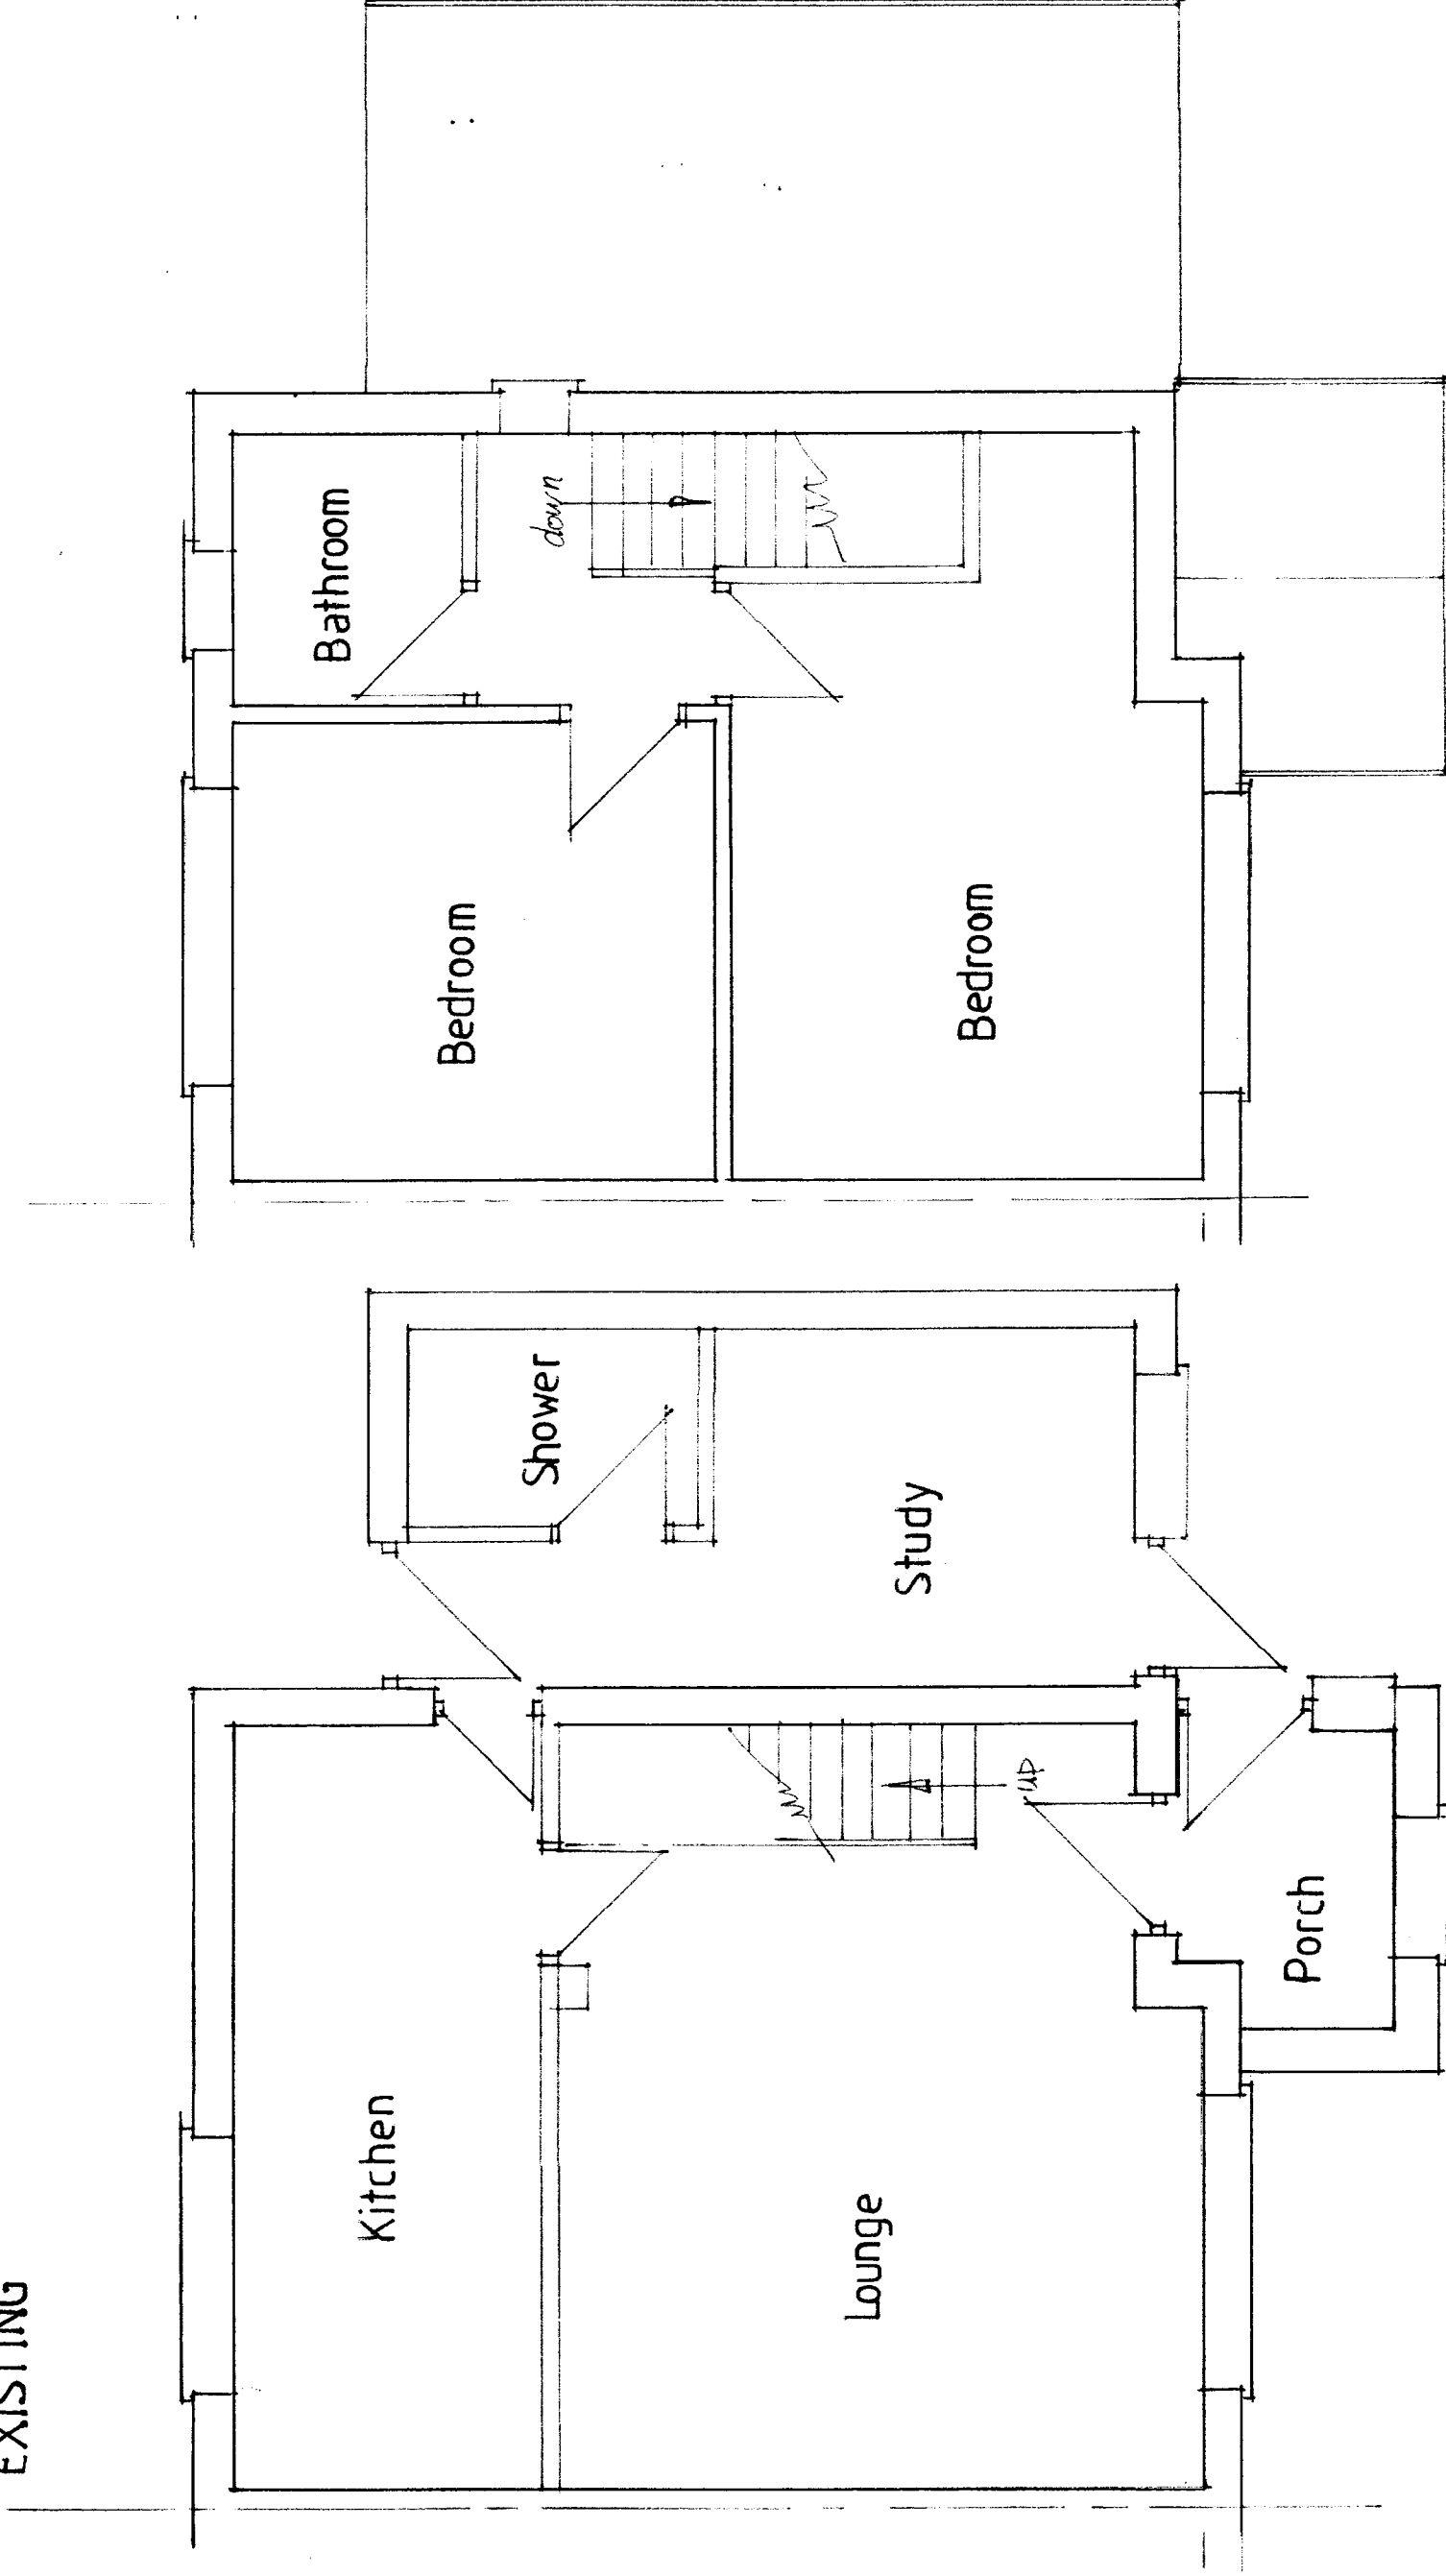

Ground Floor Plan

First Floor Plan

59 Shawford Grove
Havant

April 2018

Scale 1:50

