

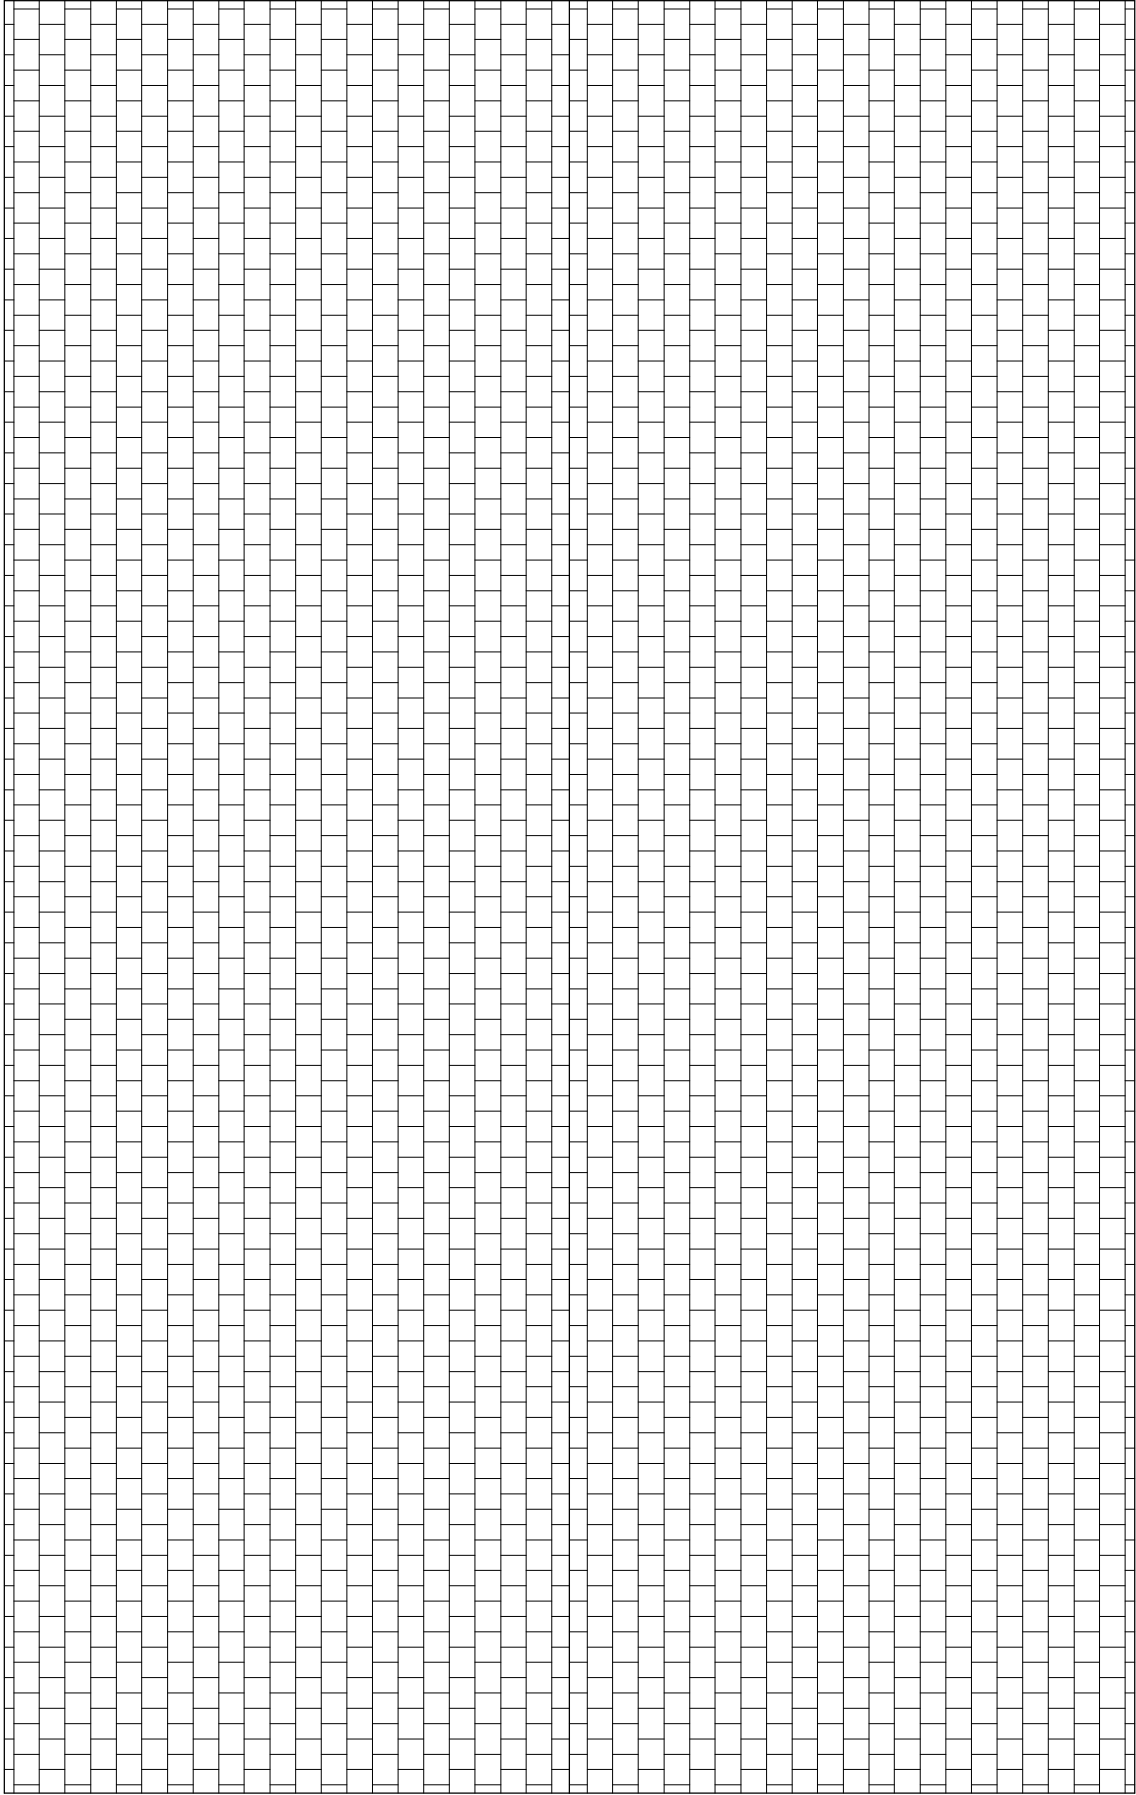


NOTE:
All measurements to be checked on site.
This drawing is prepared for planning purposes only.

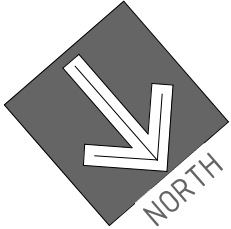

604 – PROPOSED ROOF PLAN

1 : 50

 

VISUAL SCALE 1:100 @ A3