


NOTES:


This drawing has been prepared for the purpose of Planning and/or Building Regulations approval only, and is not to be used for any other purpose.

All dimensions to be checked on site and any discrepancy notified to The Martin Ralph Group. Written dimensions are to be used in preference to scaled dimensions.


This drawing is the property of The Martin Ralph Group and must not be reproduced, in part or whole, or deviated from, without their permission.

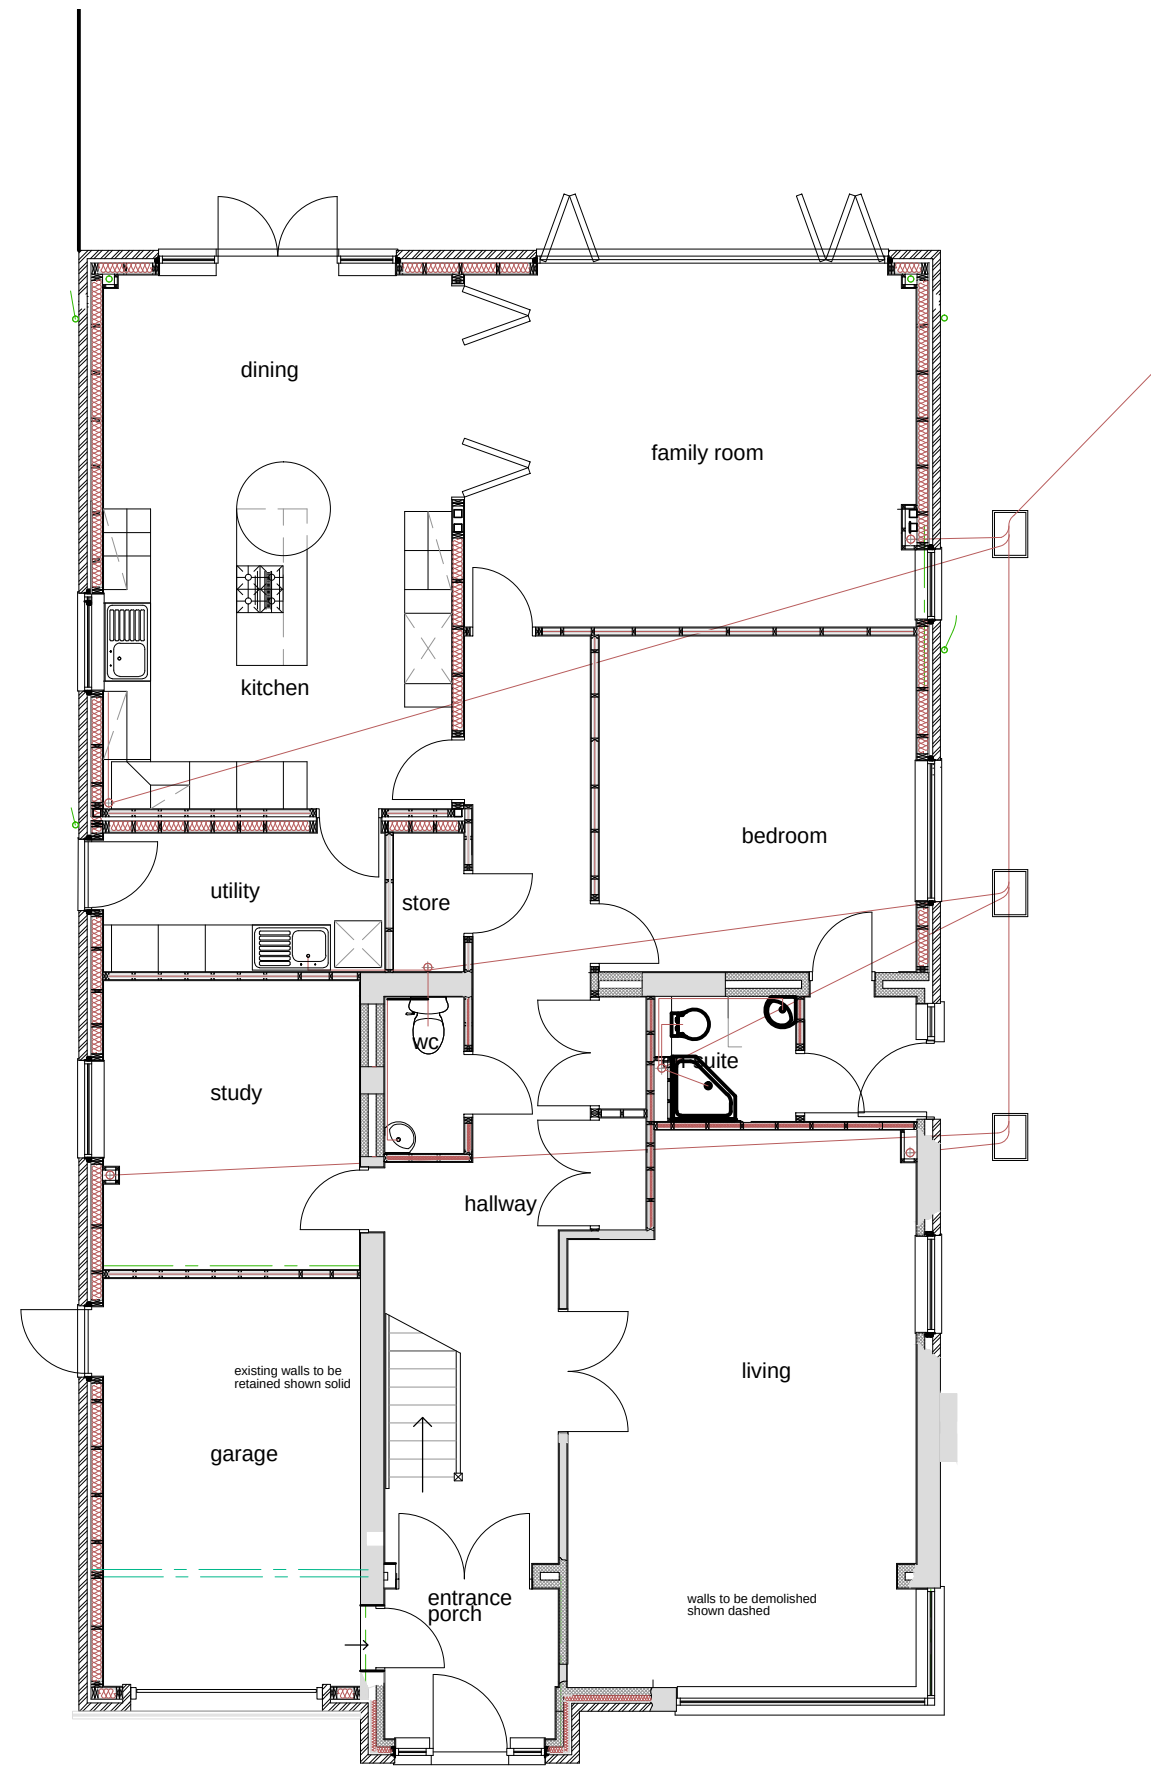

existing ground floor plan

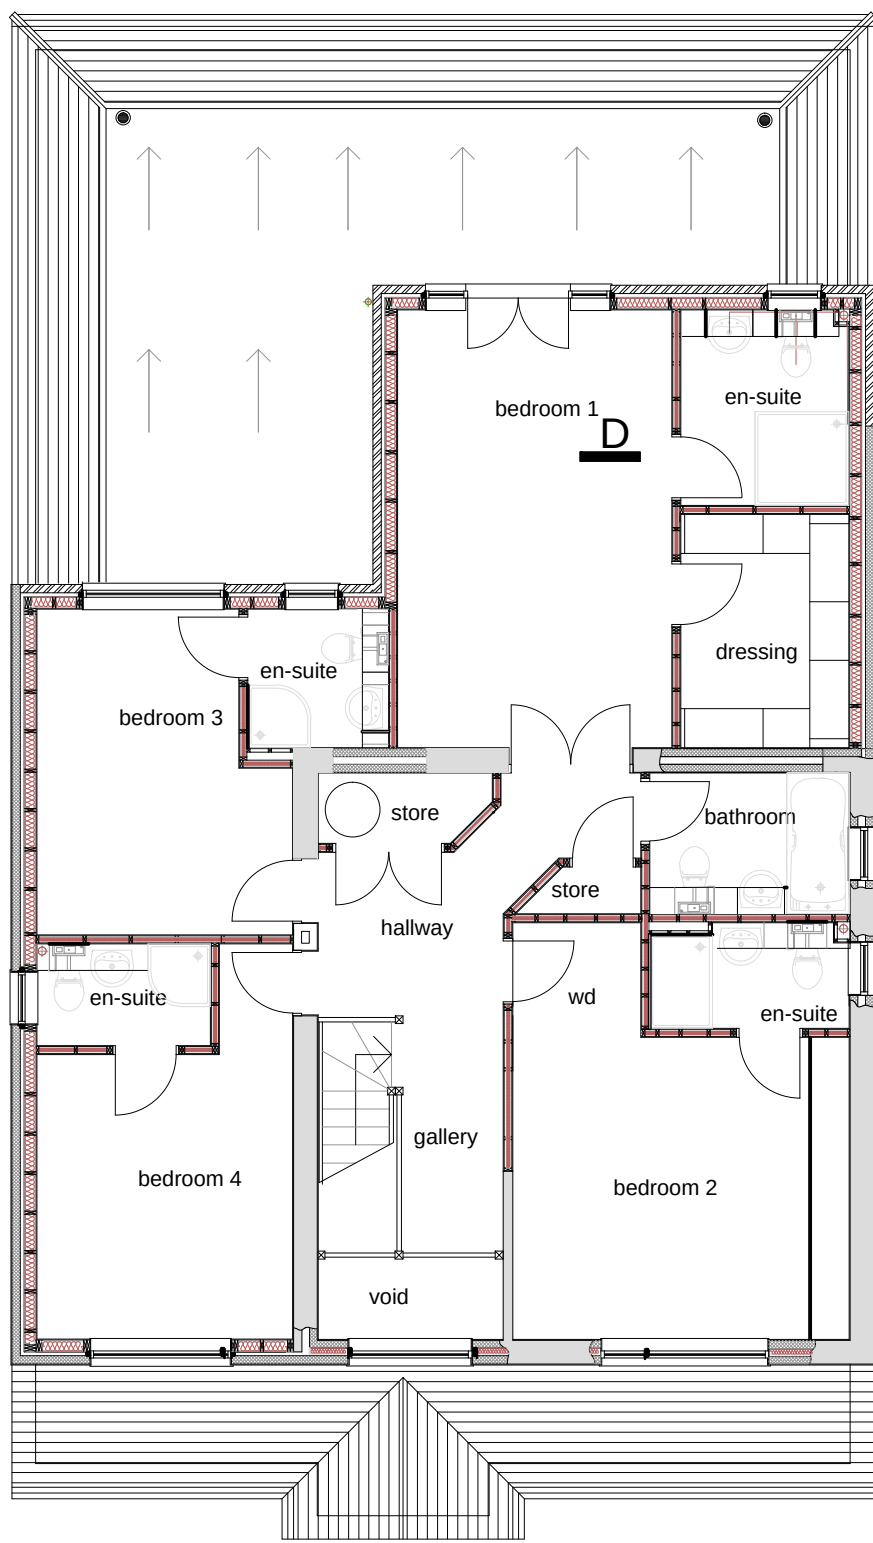


existing first floor plan

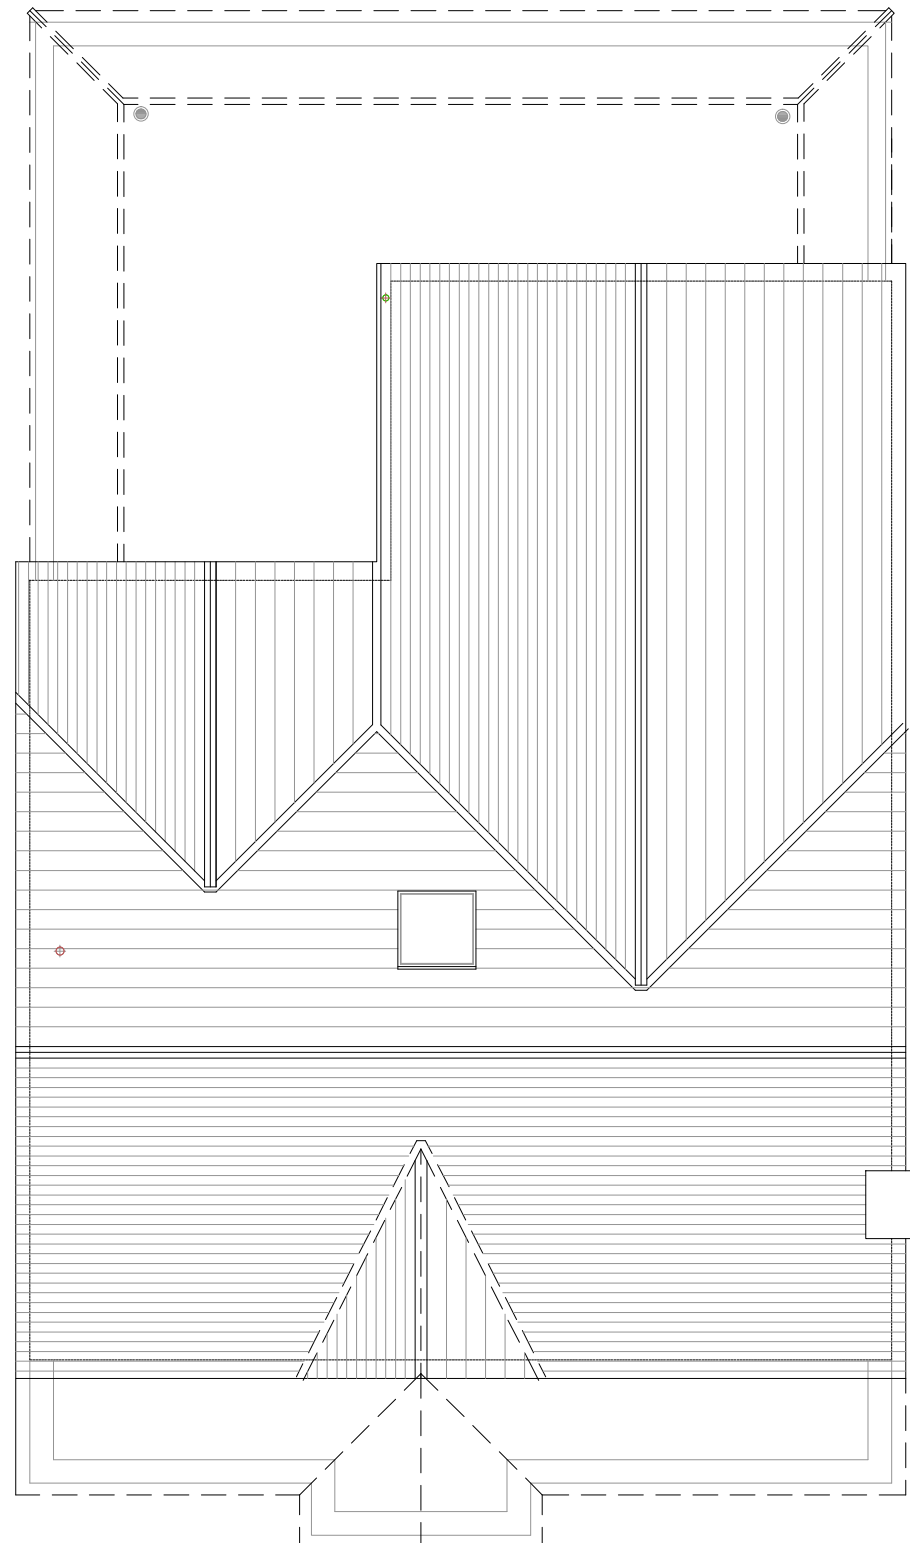

existing roof plan

AS EXISTING


1:100

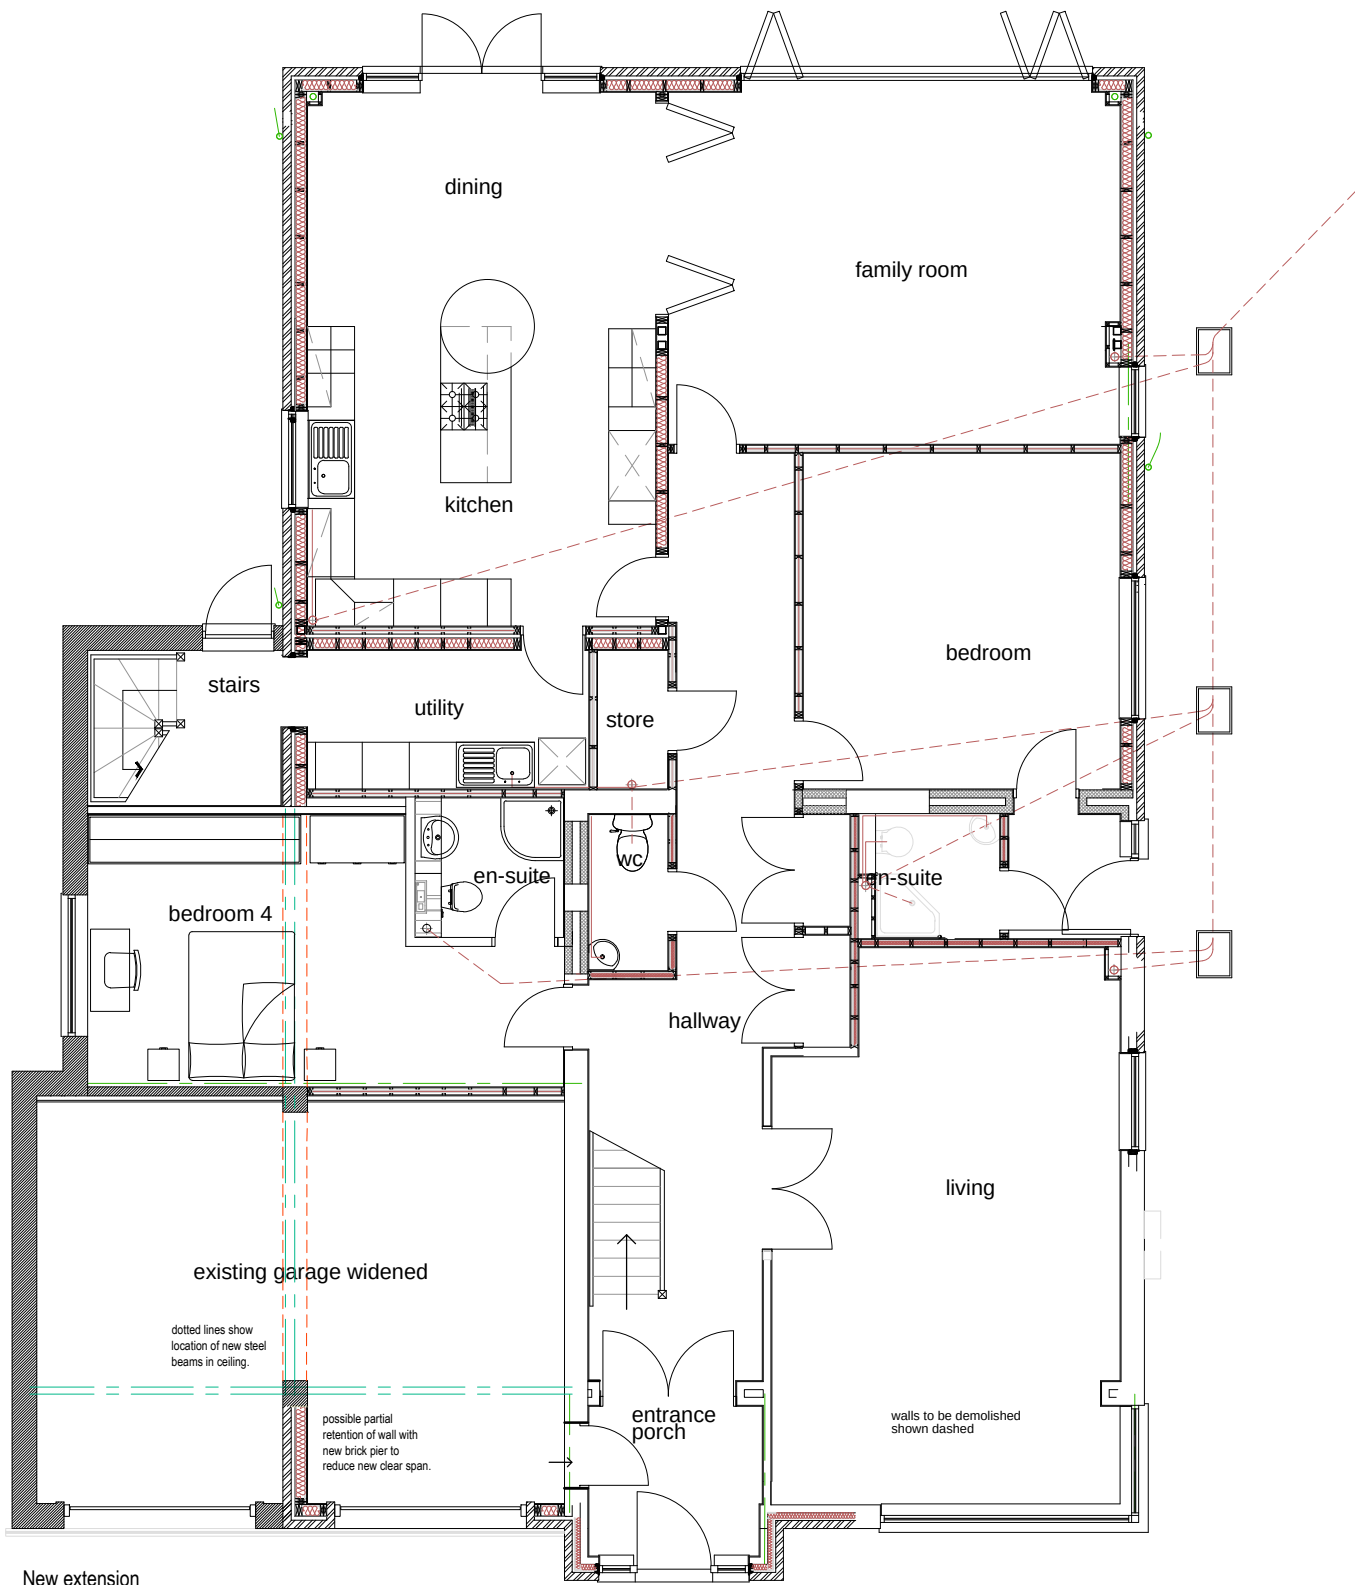

proposed ground floor plan



proposed first floor plan

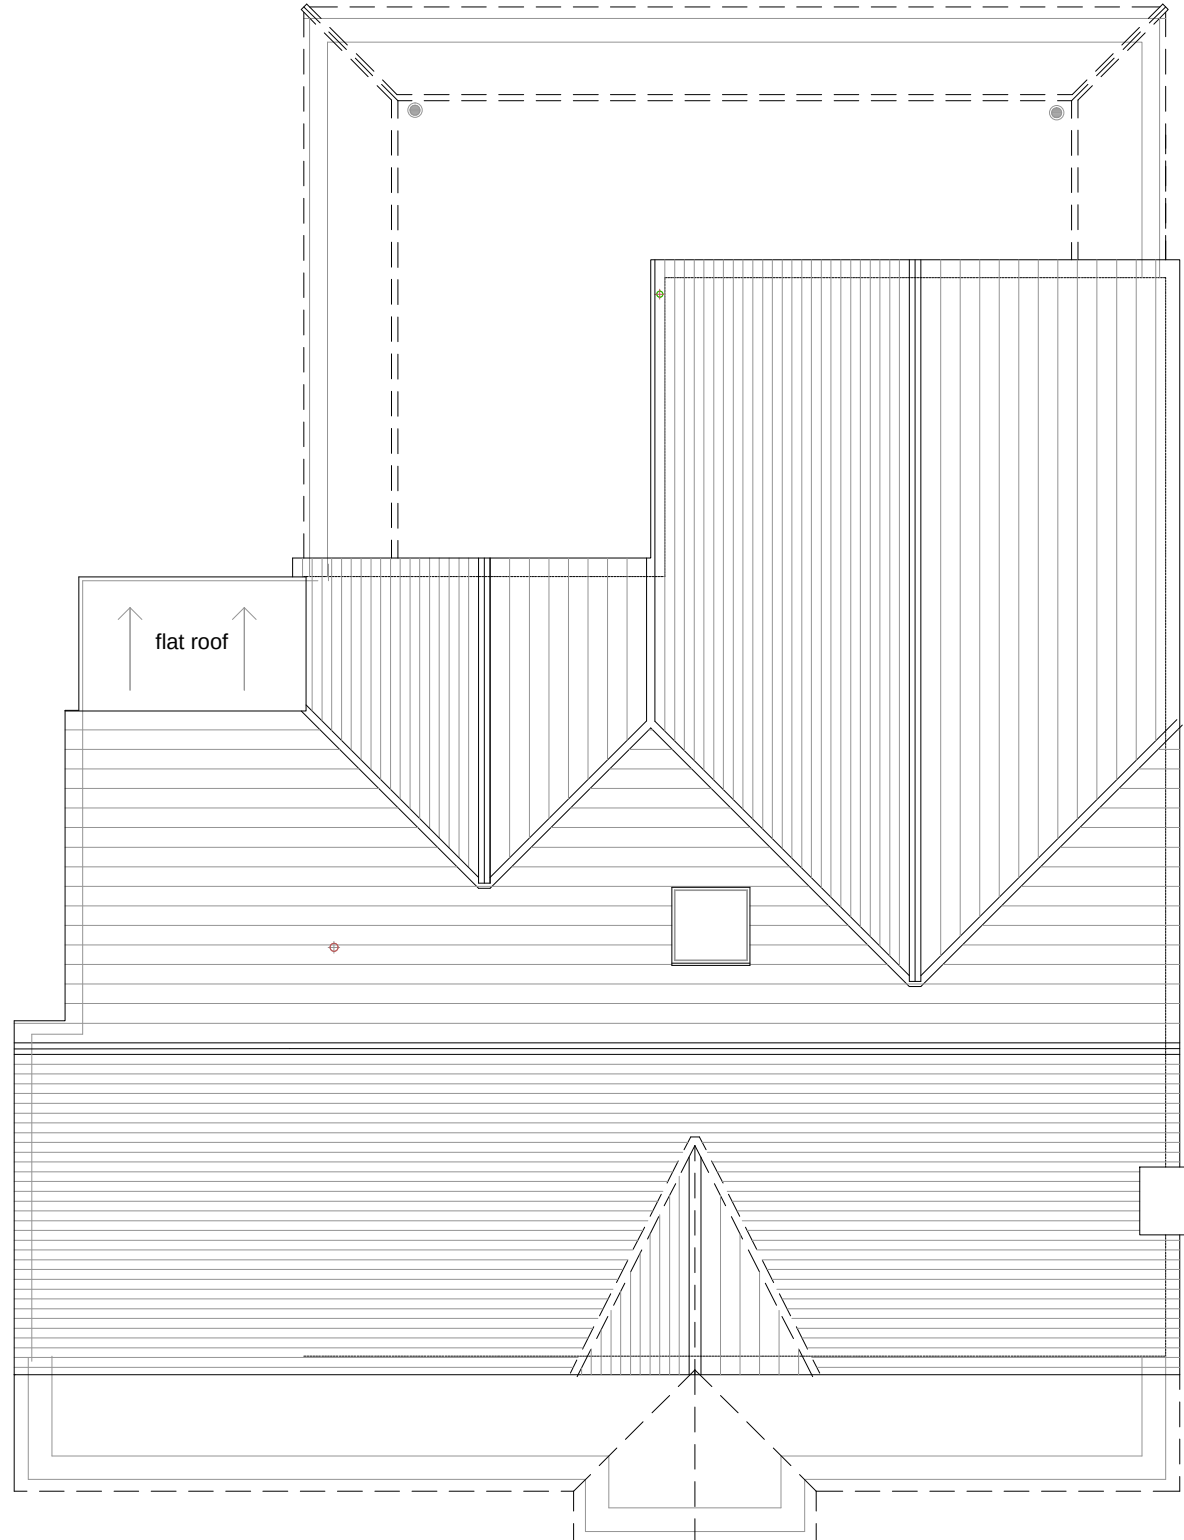

proposed roof plan

AS PROPOSED

1:100

FLOOR PLANS

36 FERNHURST CLOSE, HAYLING ISLAND

AMENDMENTS	DATE
C	Layout at back amended
B	Layout updated
A	Option A shown

CLIENT
K BEAUMONT
36 FERNHURST CLOSE
HAYLING ISLAND
PO11 0DT

PROJECT
TWO STOREY SIDE EXTENSION

DRAWING TITLE
FLOOR PLANS
EXISTING AND PROPOSED

DATE
09.06.2017

SCALE
1:100 @ A1 1:200 @ A3

DRAWING No.
17A_009 005

REVISION
C

MARTIN RALPH

ARCHITECTS
RIBA CHARTERED ARCHITECTS
SURVEYORS & ENGINEERS
Chartered Practice
Part of THE MARTIN RALPH GROUP

11 Dragoon House
Hussar Court
Brambles Business Park
Portsmouth
Hampshire
PO7 7SF
www.martinralph.co.uk
info@martinralph.co.uk
T. 023 9225 7711
F. 023 9225 7712