




PROJECT - House Refurbishment + Loft Conversion.
 CLIENT - Mr + Mrs Sammut.
 ADDRESS - 60 Bedhampton Hill, Havant, Hants, PO9 3JP.
 DRAWINGS - Floor Plans Existing - Ground + First Floor. Lay out.
 SCALE - Floor Plans 1:50 @ A2. Lay out 1:200 @ A2.
 DRAWN BY - Tristan Davidson Carpentry + Construction
 DRAWING NO - Drawing Number 3JP 001. Date - June 2018.

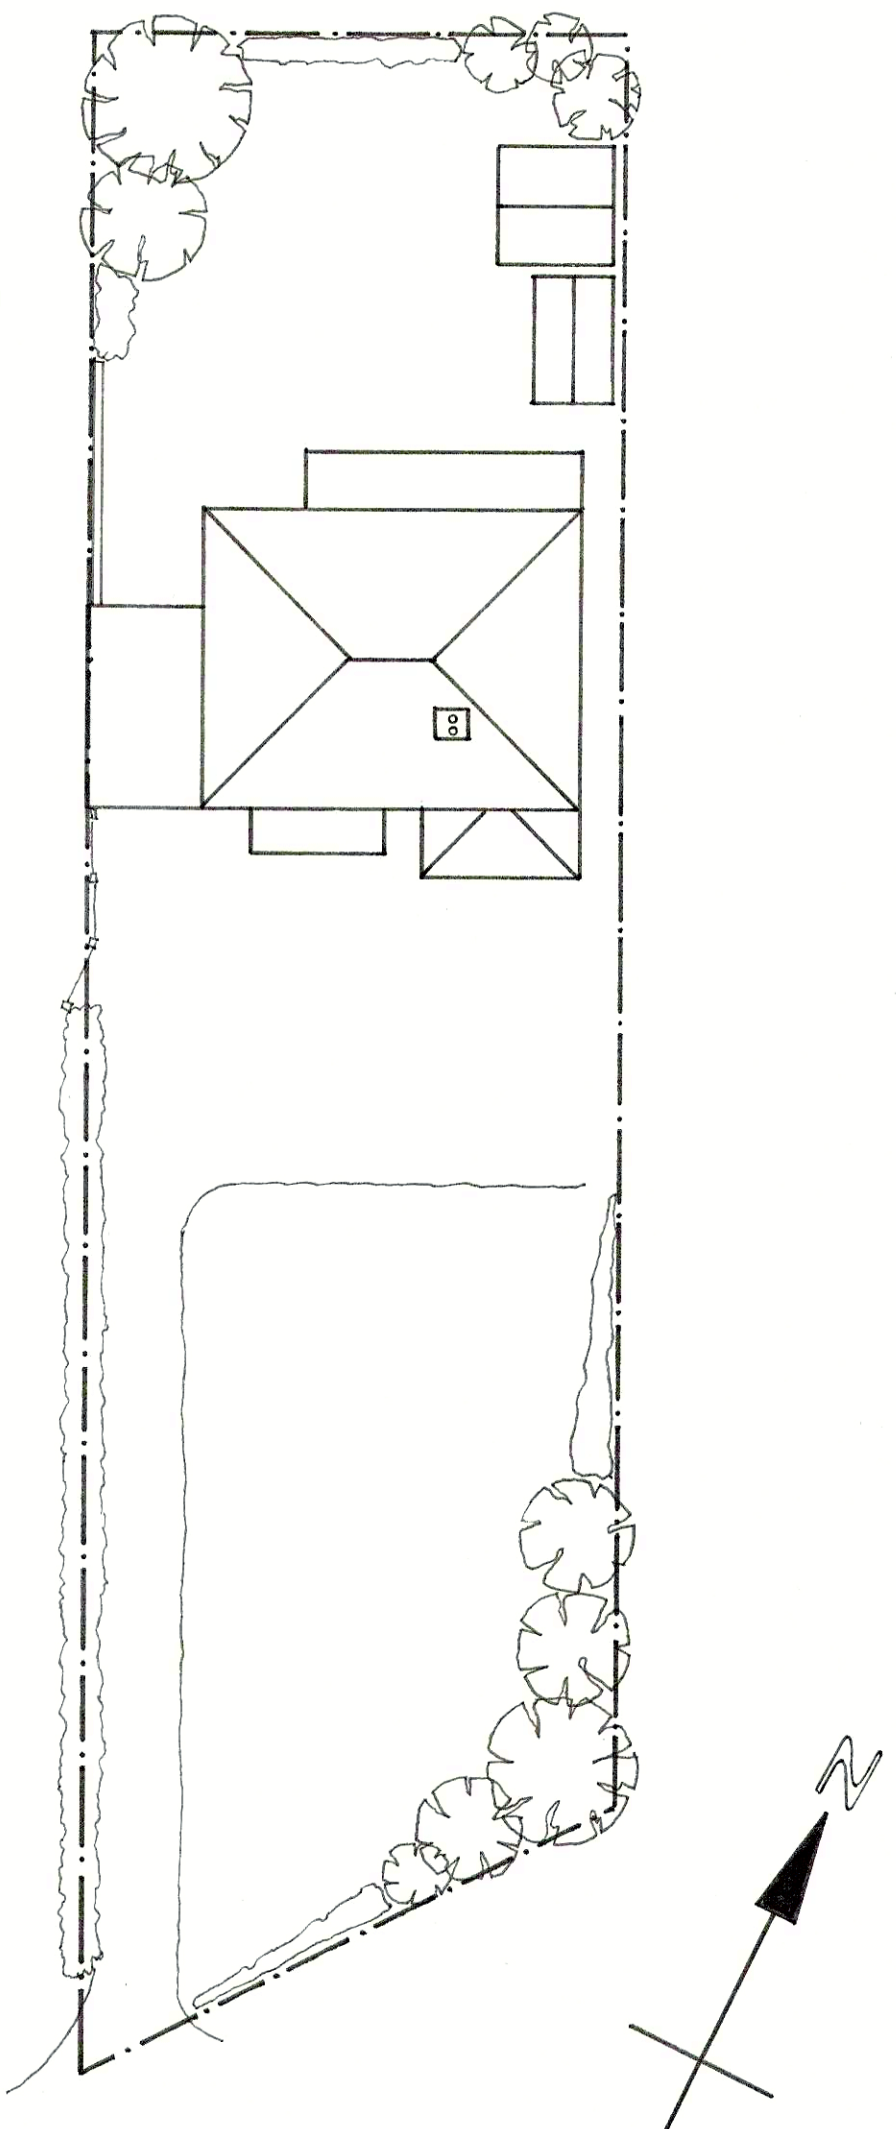

EXISTING PROPERTY GROUND LAY OUT + BOUNDARY.

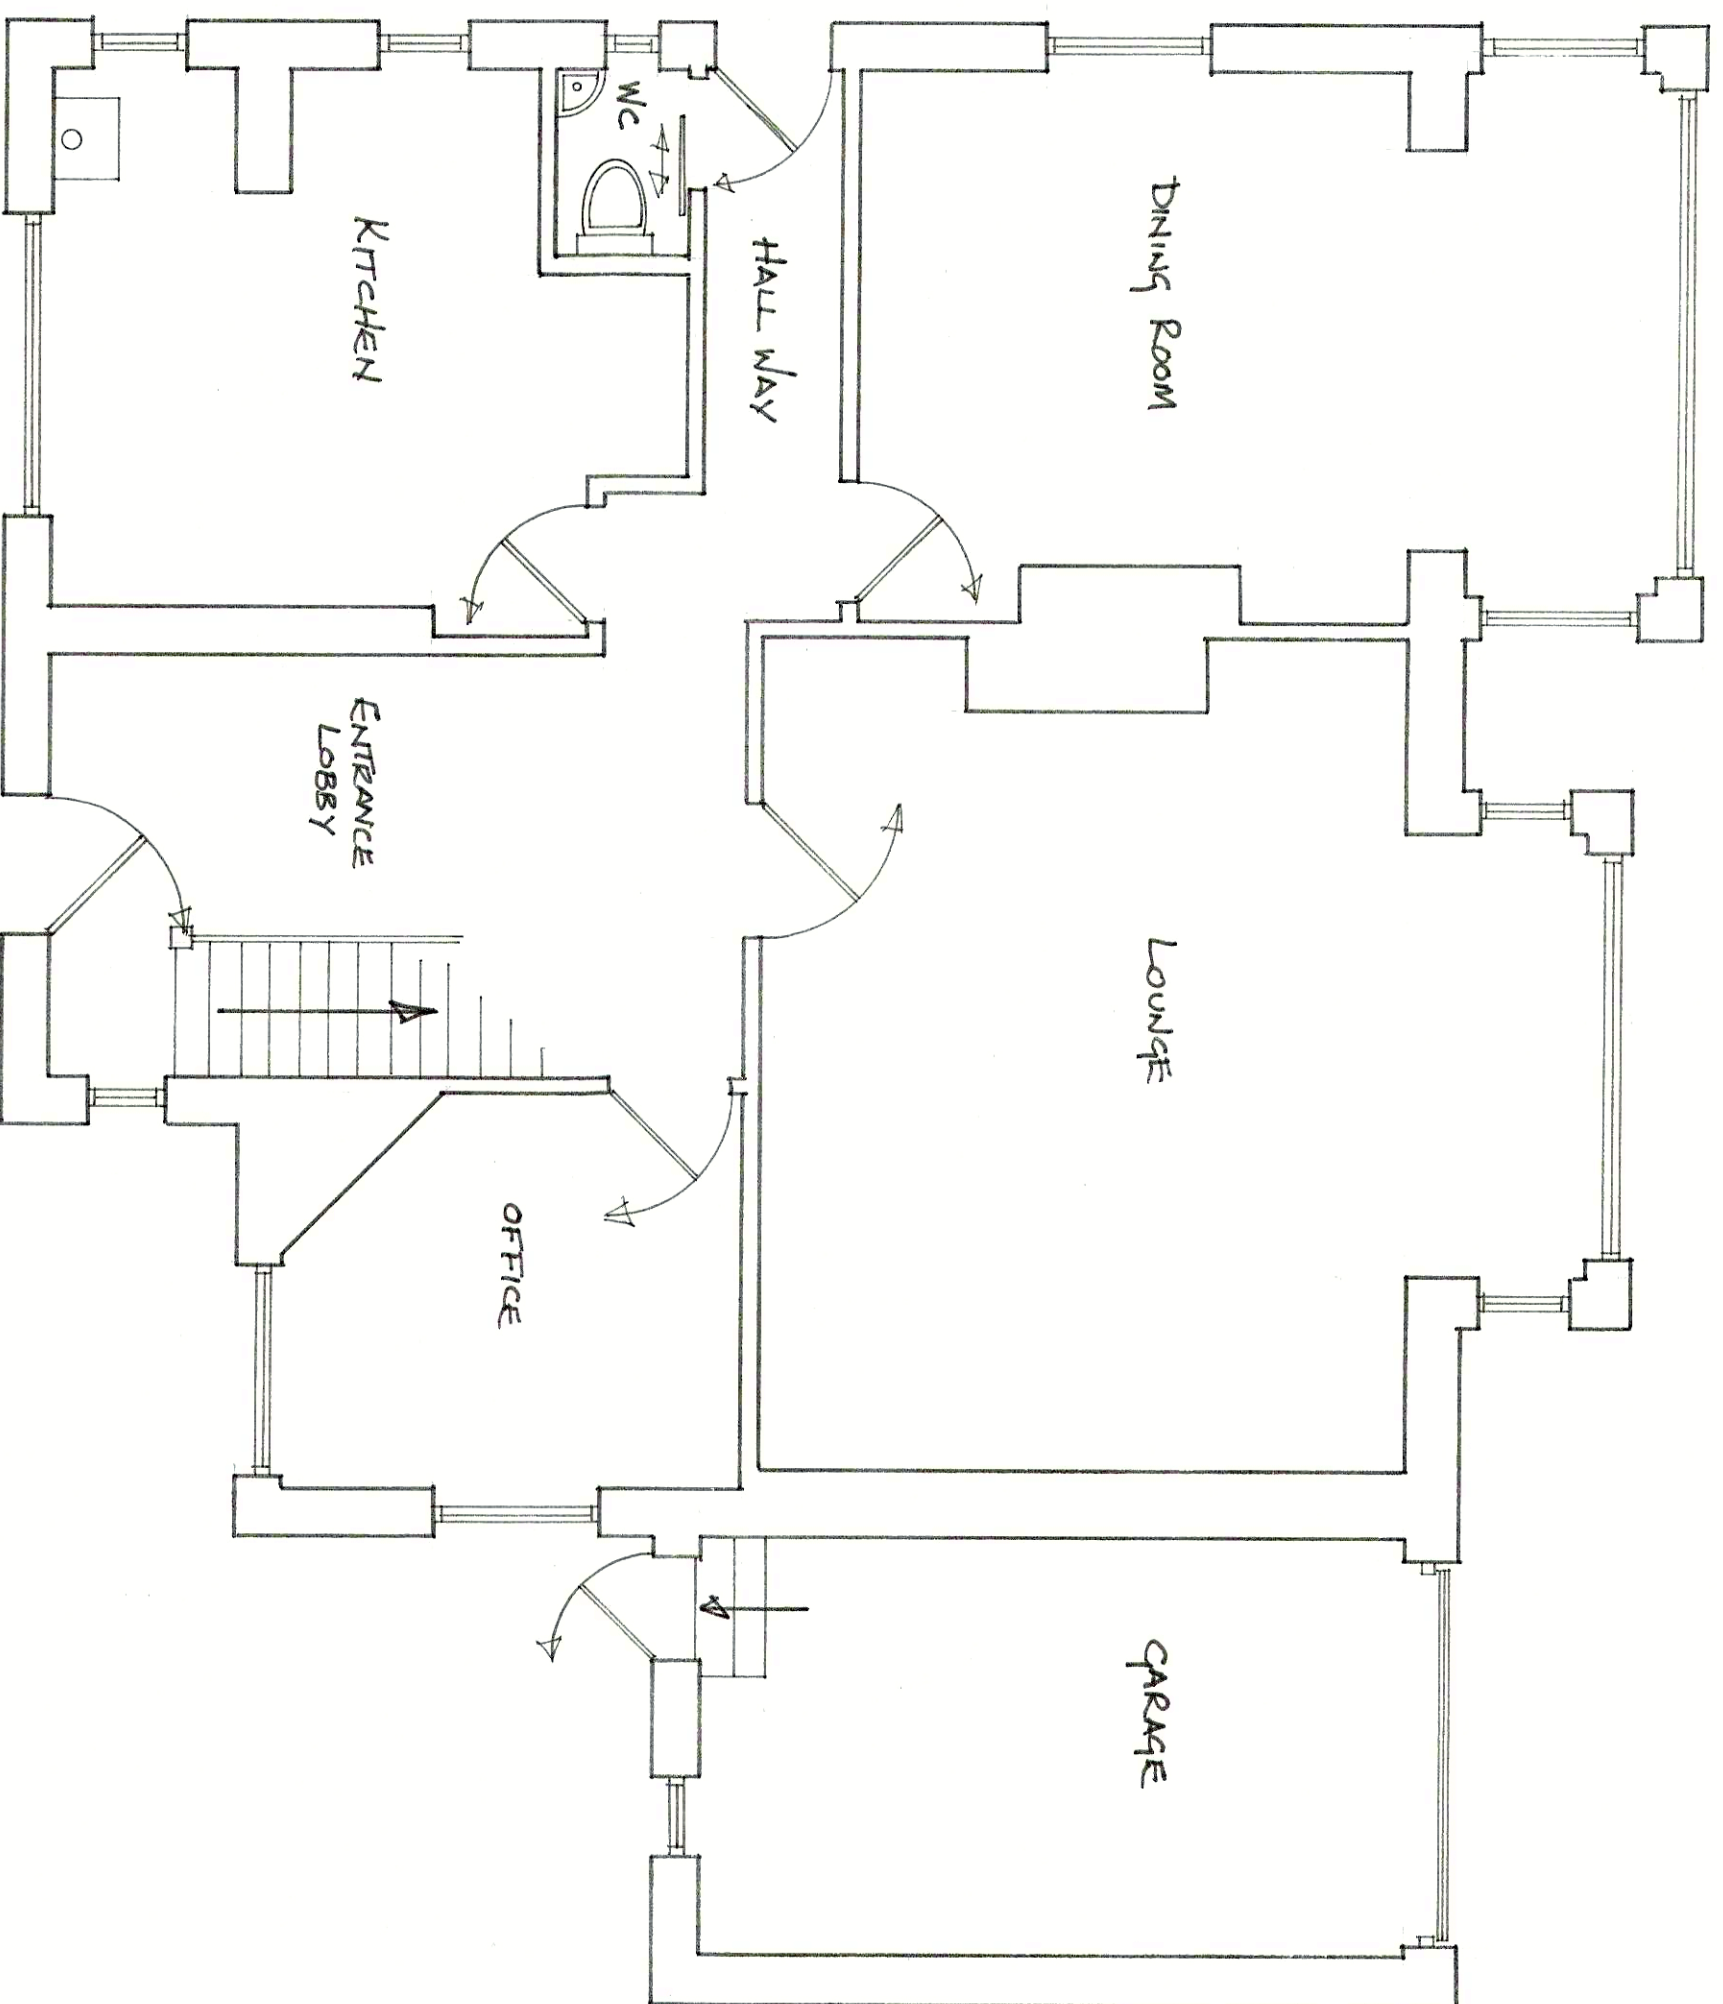

GROUND FLOOR EXISTING

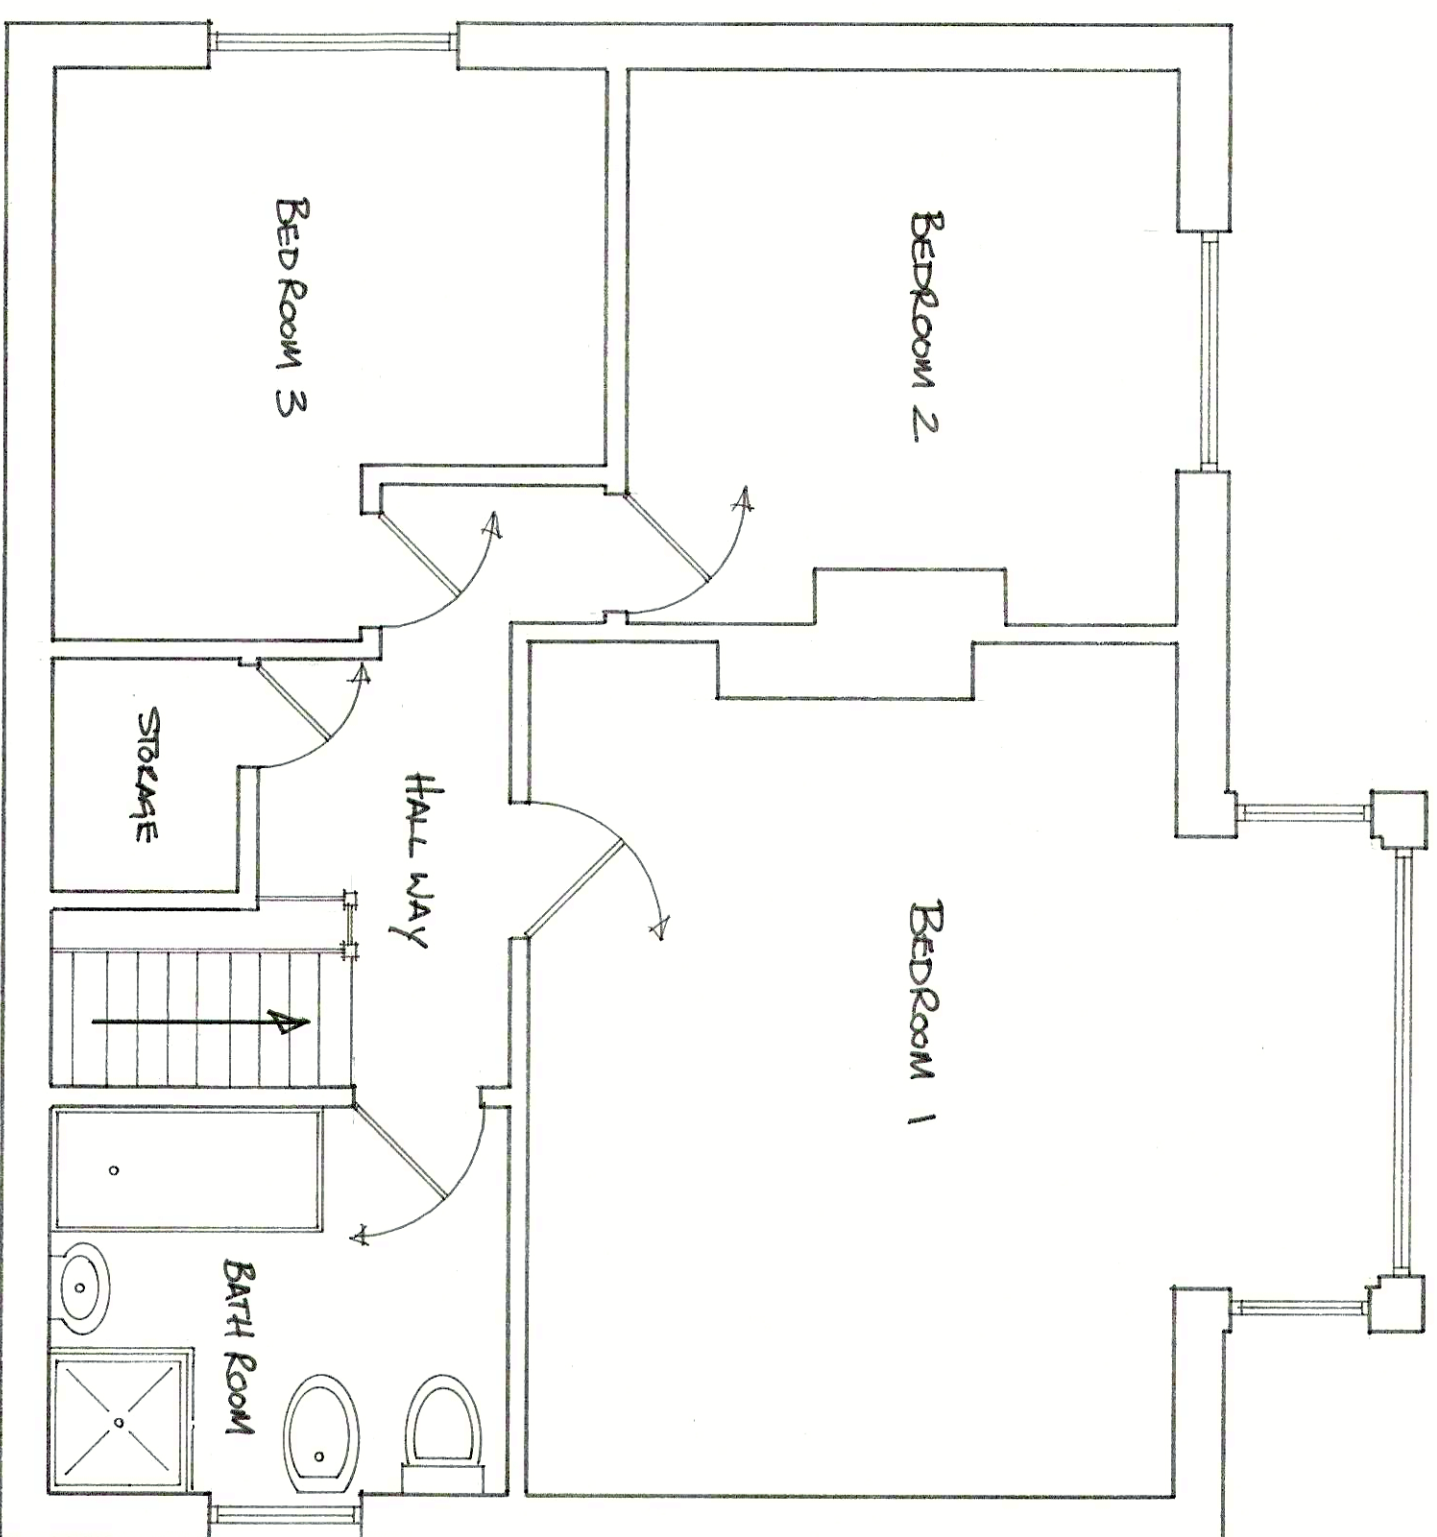

FIRST FLOOR EXISTING