


NOTES:

Dimensions to be checked on site before commencing work. Any discrepancies shall be reported to the architect immediately.


Do not scale from these drawings except for planning purposes. Use figured dimensions only.

Where applicable this drawing is to be read in conjunction with other consultants' drawings.

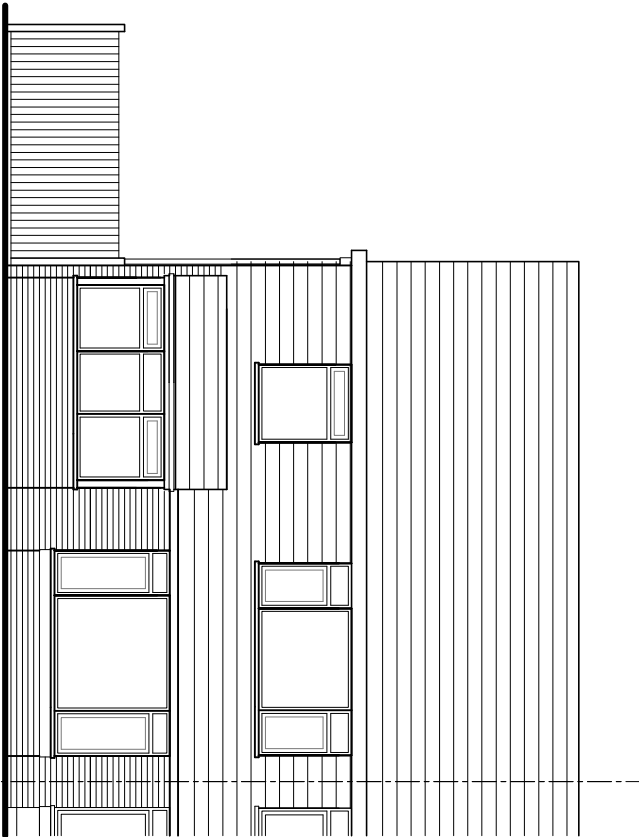

No. 1

No. 3

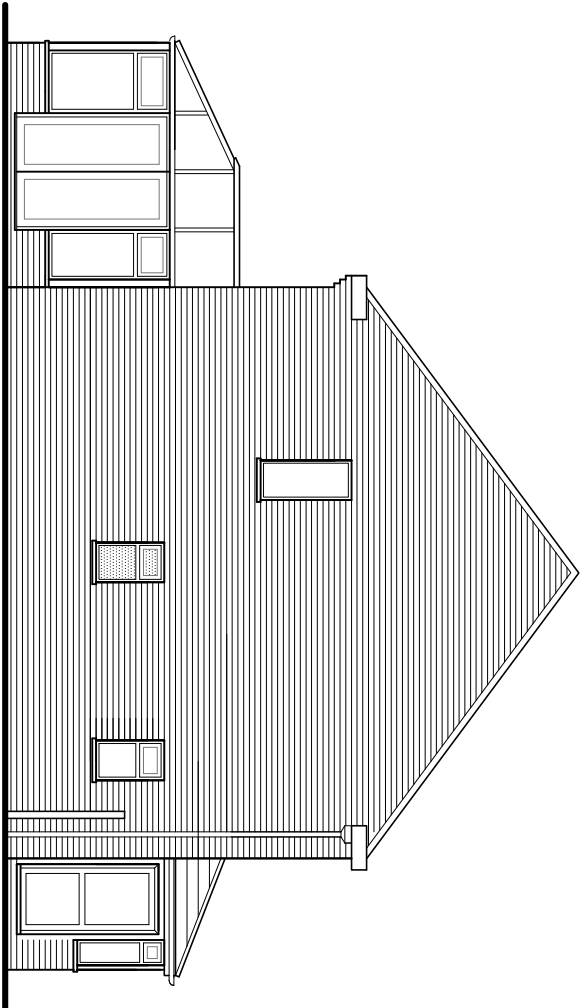


No. 3

No. 1

East (front) elevation


South (side) elevation

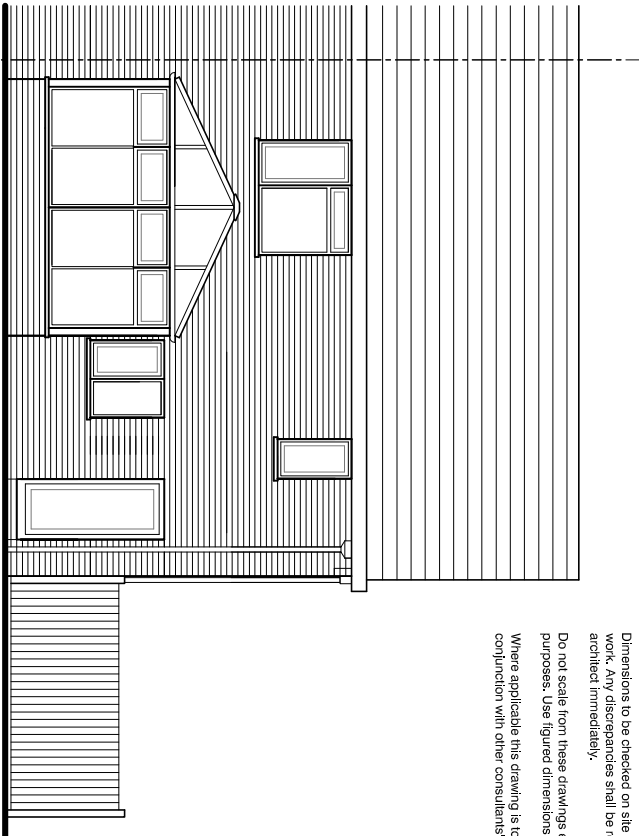


No. 3

No. 1

West (front) elevation

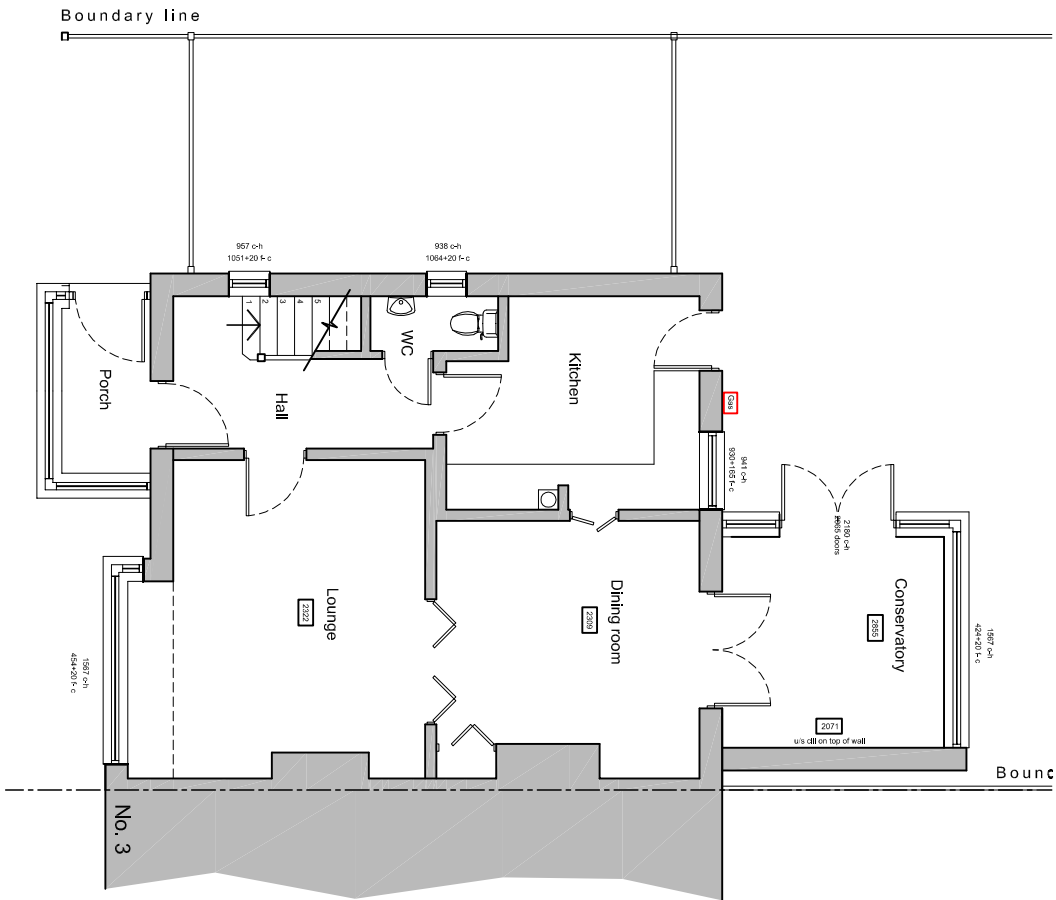


Ground floor

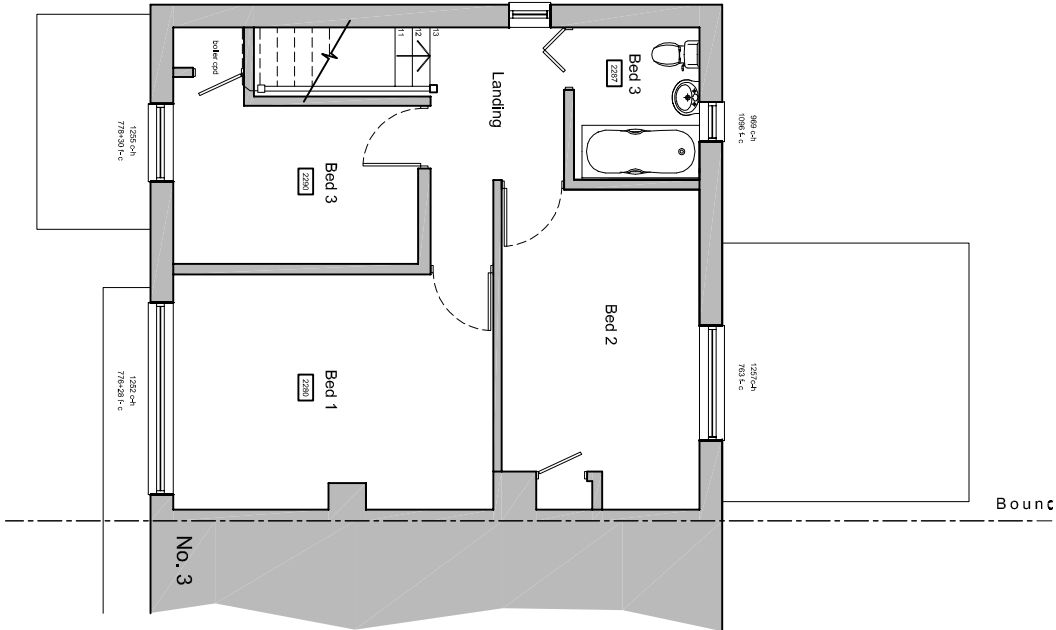

First floor

Existing floor plans & elevations scale 1:100

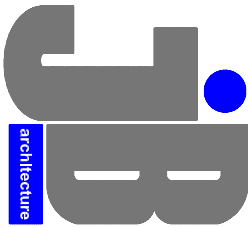

JIMMY BESSANT ARCHITECTURE
TEL: 01243 373620 M: 07769904282
E: jimmy@jb-architecture.co.uk
Web: www.jb-architecture.co.uk

For
MR & MRS TAYLOR

Project
PROPOSED EXTENSION
AT 1 HOLLYBANK LANE
EMSWORTH
PO10 7UD

Title
EXISTING FLOOR PLANS
& ELEVATIONS

Date	Drawn	Scale	Checked
SEPT 2018	JB	1:100 @ A3	-
Job Number	Drawing Number	Revision	
PL176/18	402		