


NOTES:

All dimensions to be checked on site and any discrepancies notified to the client. All dimensions are to be used in preference to scaled dimensions.


The drawing is the property of The Martin Ralph Group and must not be reproduced, stored in a retrieval system, or transmitted in any form or by any means, electronic, mechanical, photocopying, recording, or by any information storage and retrieval system, without their permission.

It is essential that prior to commencement and during construction the design is followed to the letter. Any deviations, anomalies, non-industry standard features or other concerns.


For both pricing and construction purposes Structural, Mechanical and Electrical Engineers designs, calculations and sizes etc are to take preference over the layout drawings. Any discrepancies are to be brought to the immediate attention of The Martin Ralph Group.

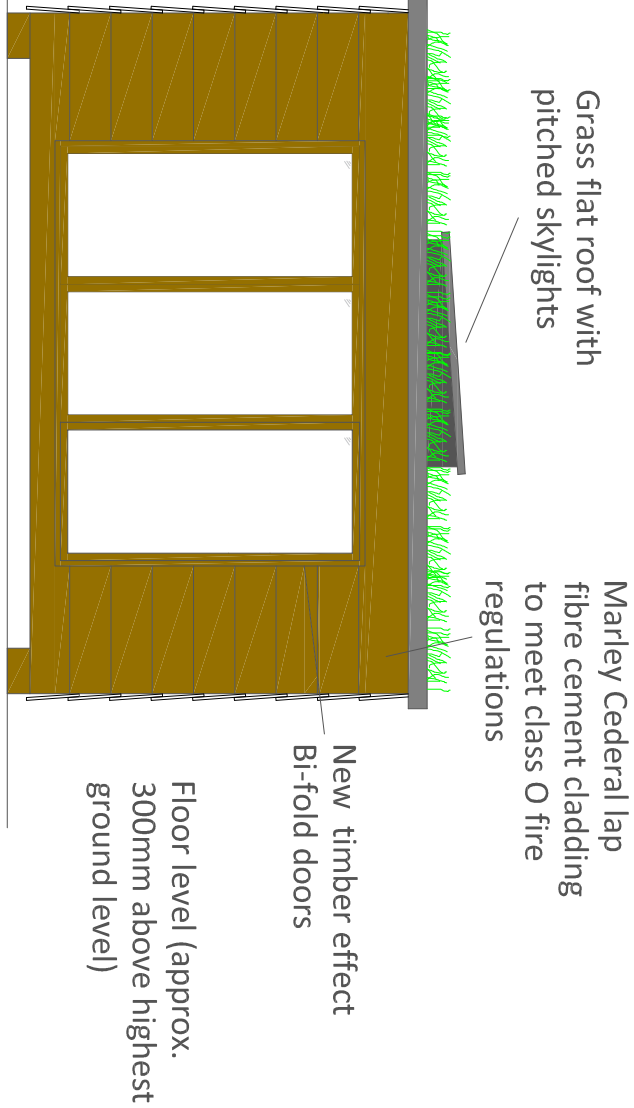


East Elevation (Scale 1:50)

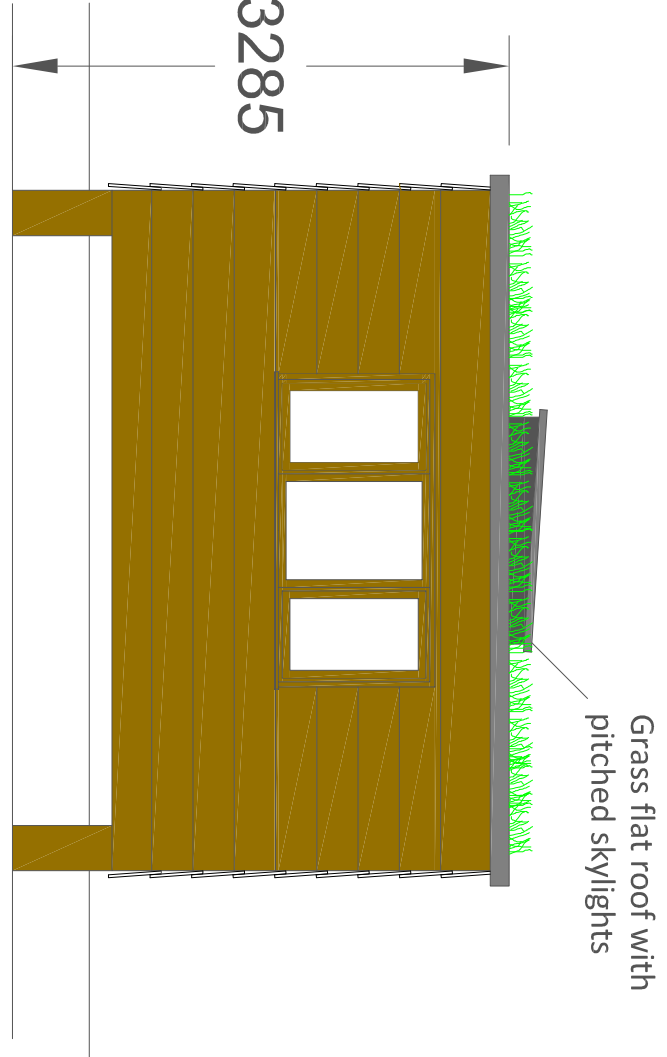


West Elevation (Scale 1:50)

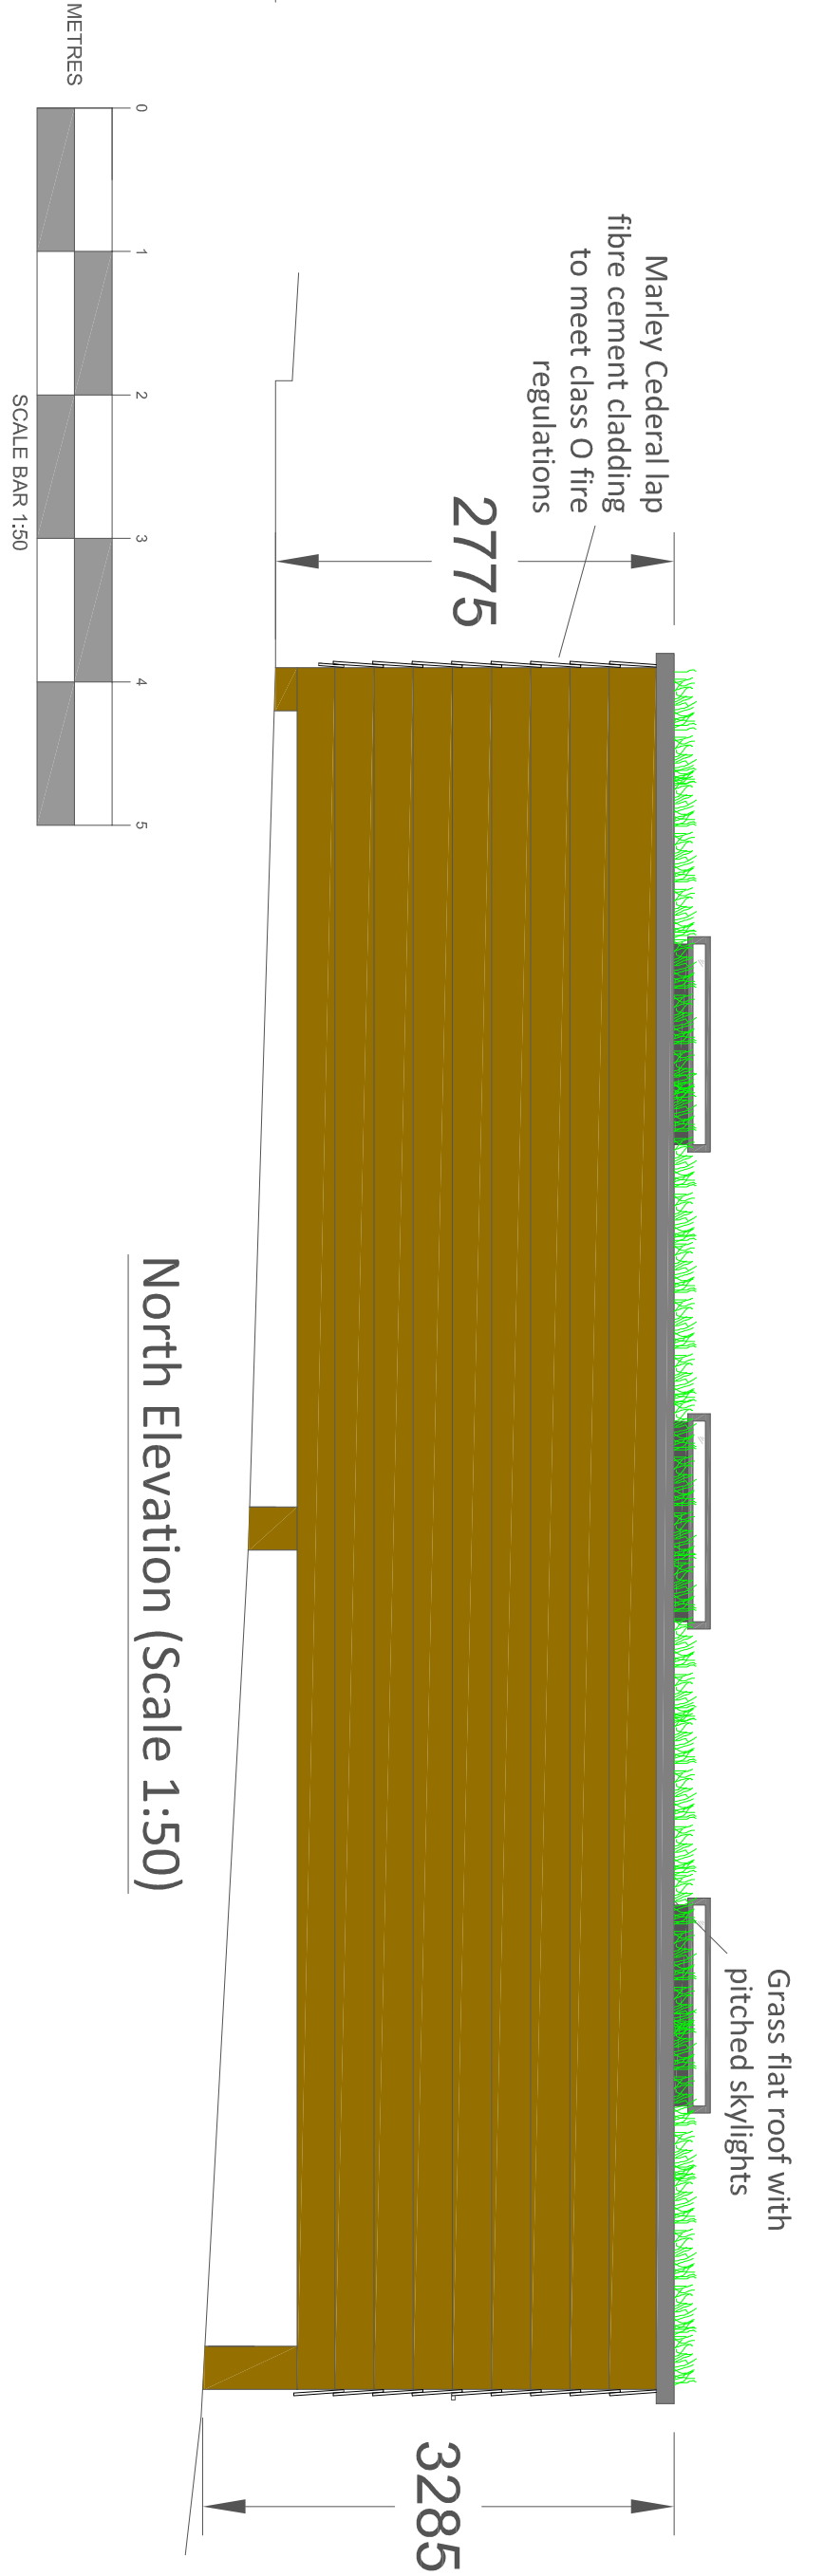



North Elevation (Scale 1:50)

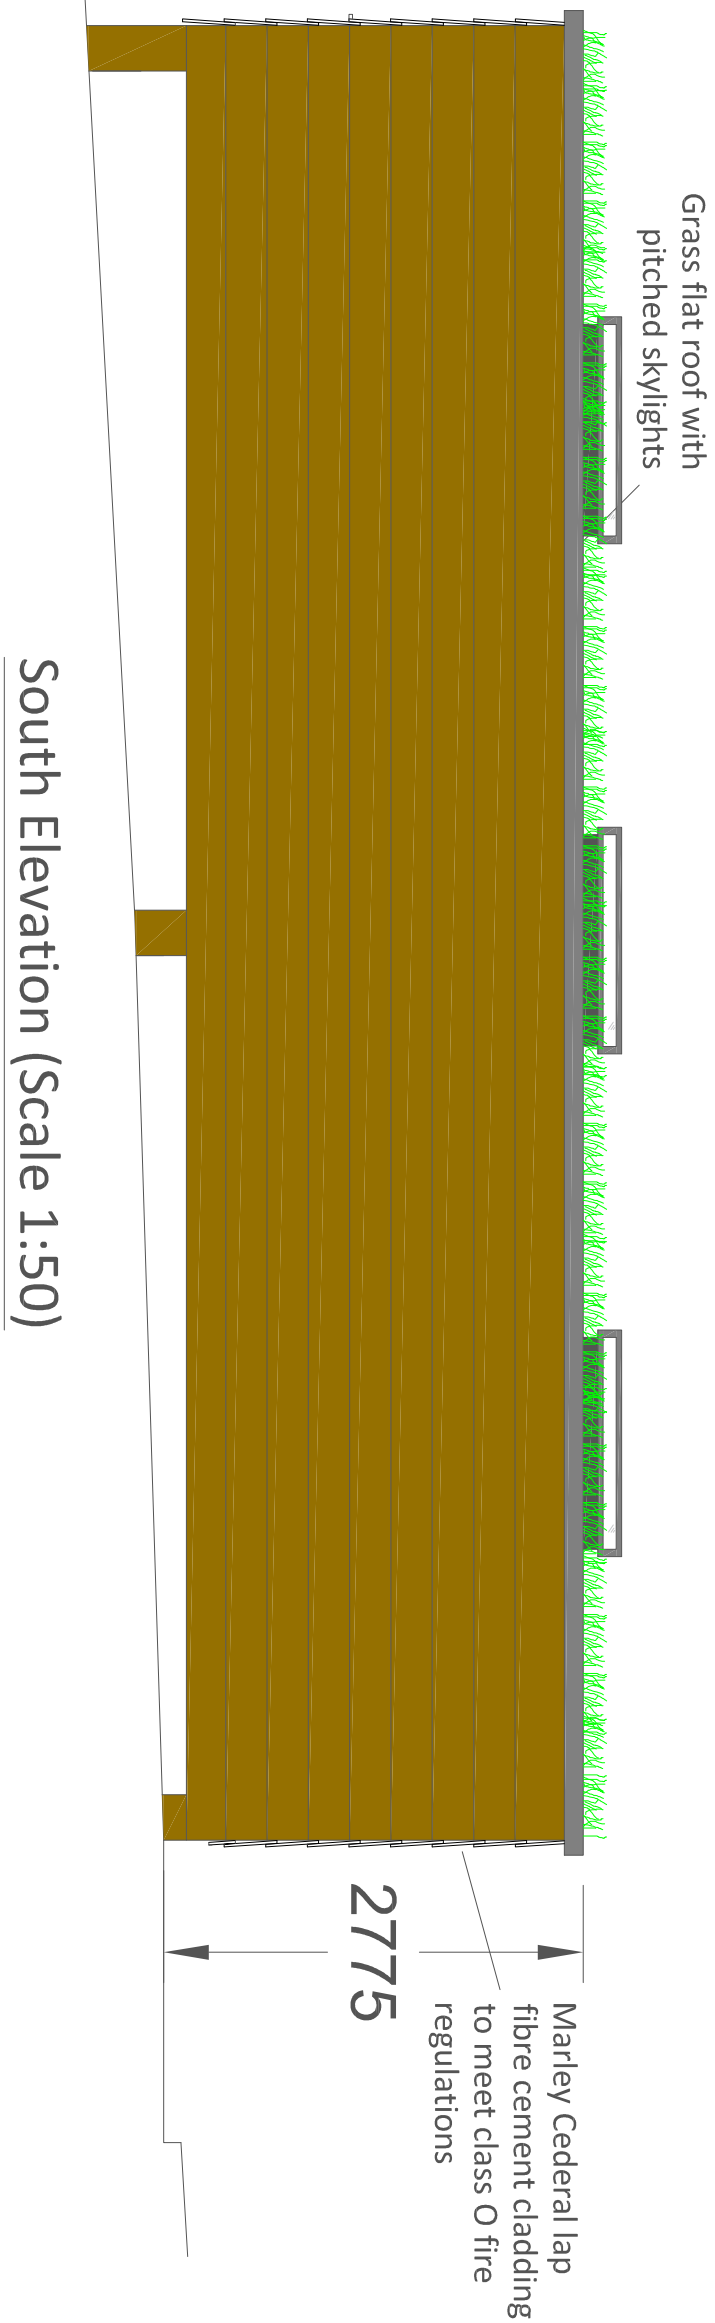


South Elevation (Scale 1:50)

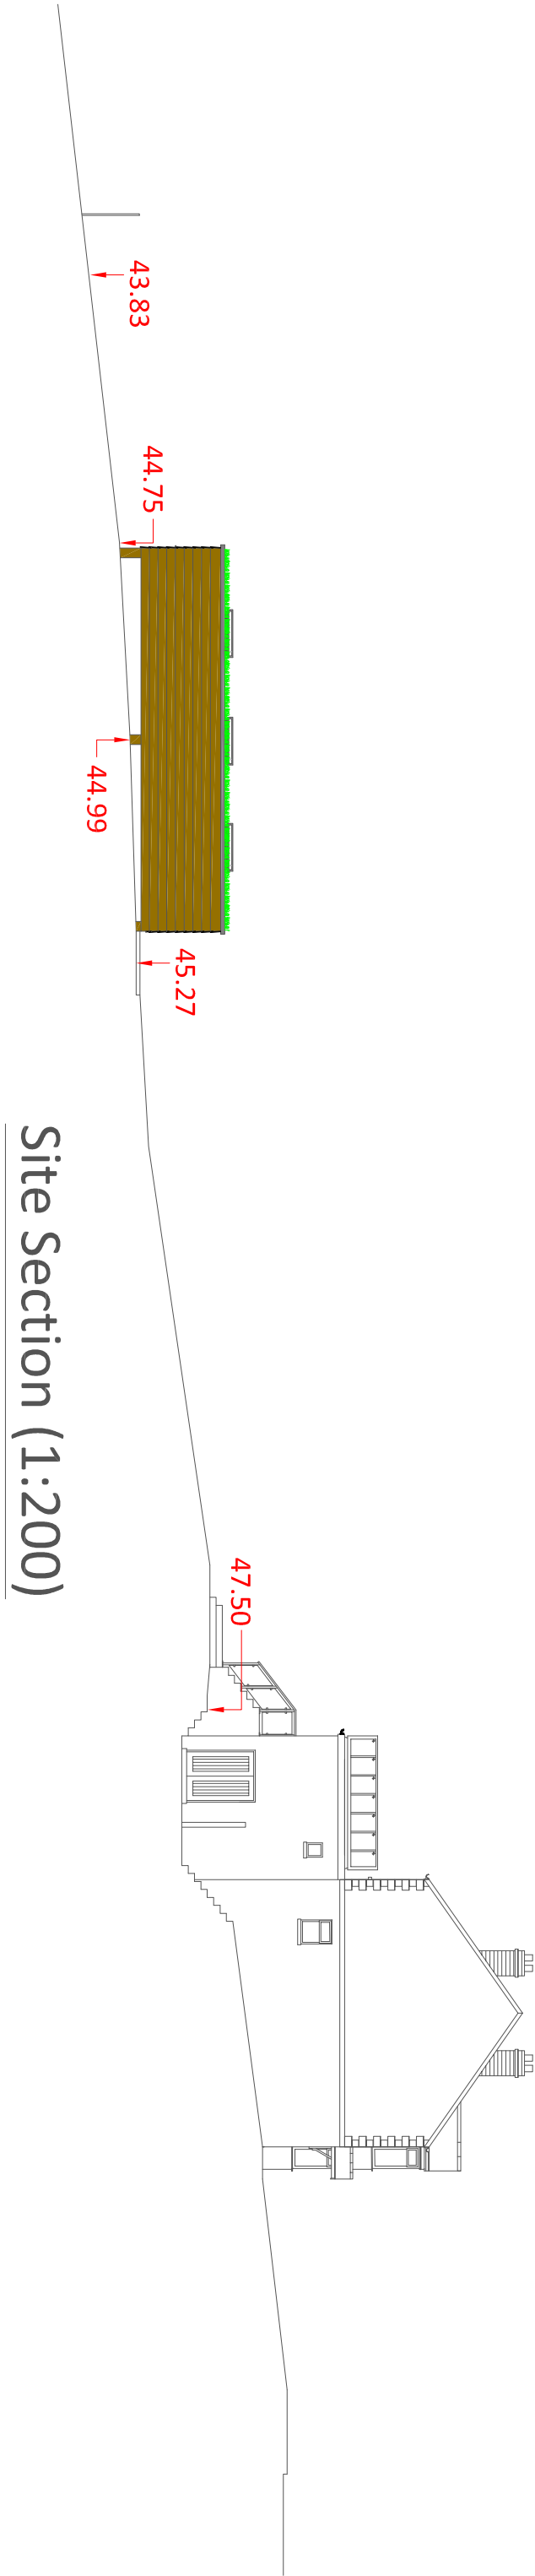

Site Plan (1:200)

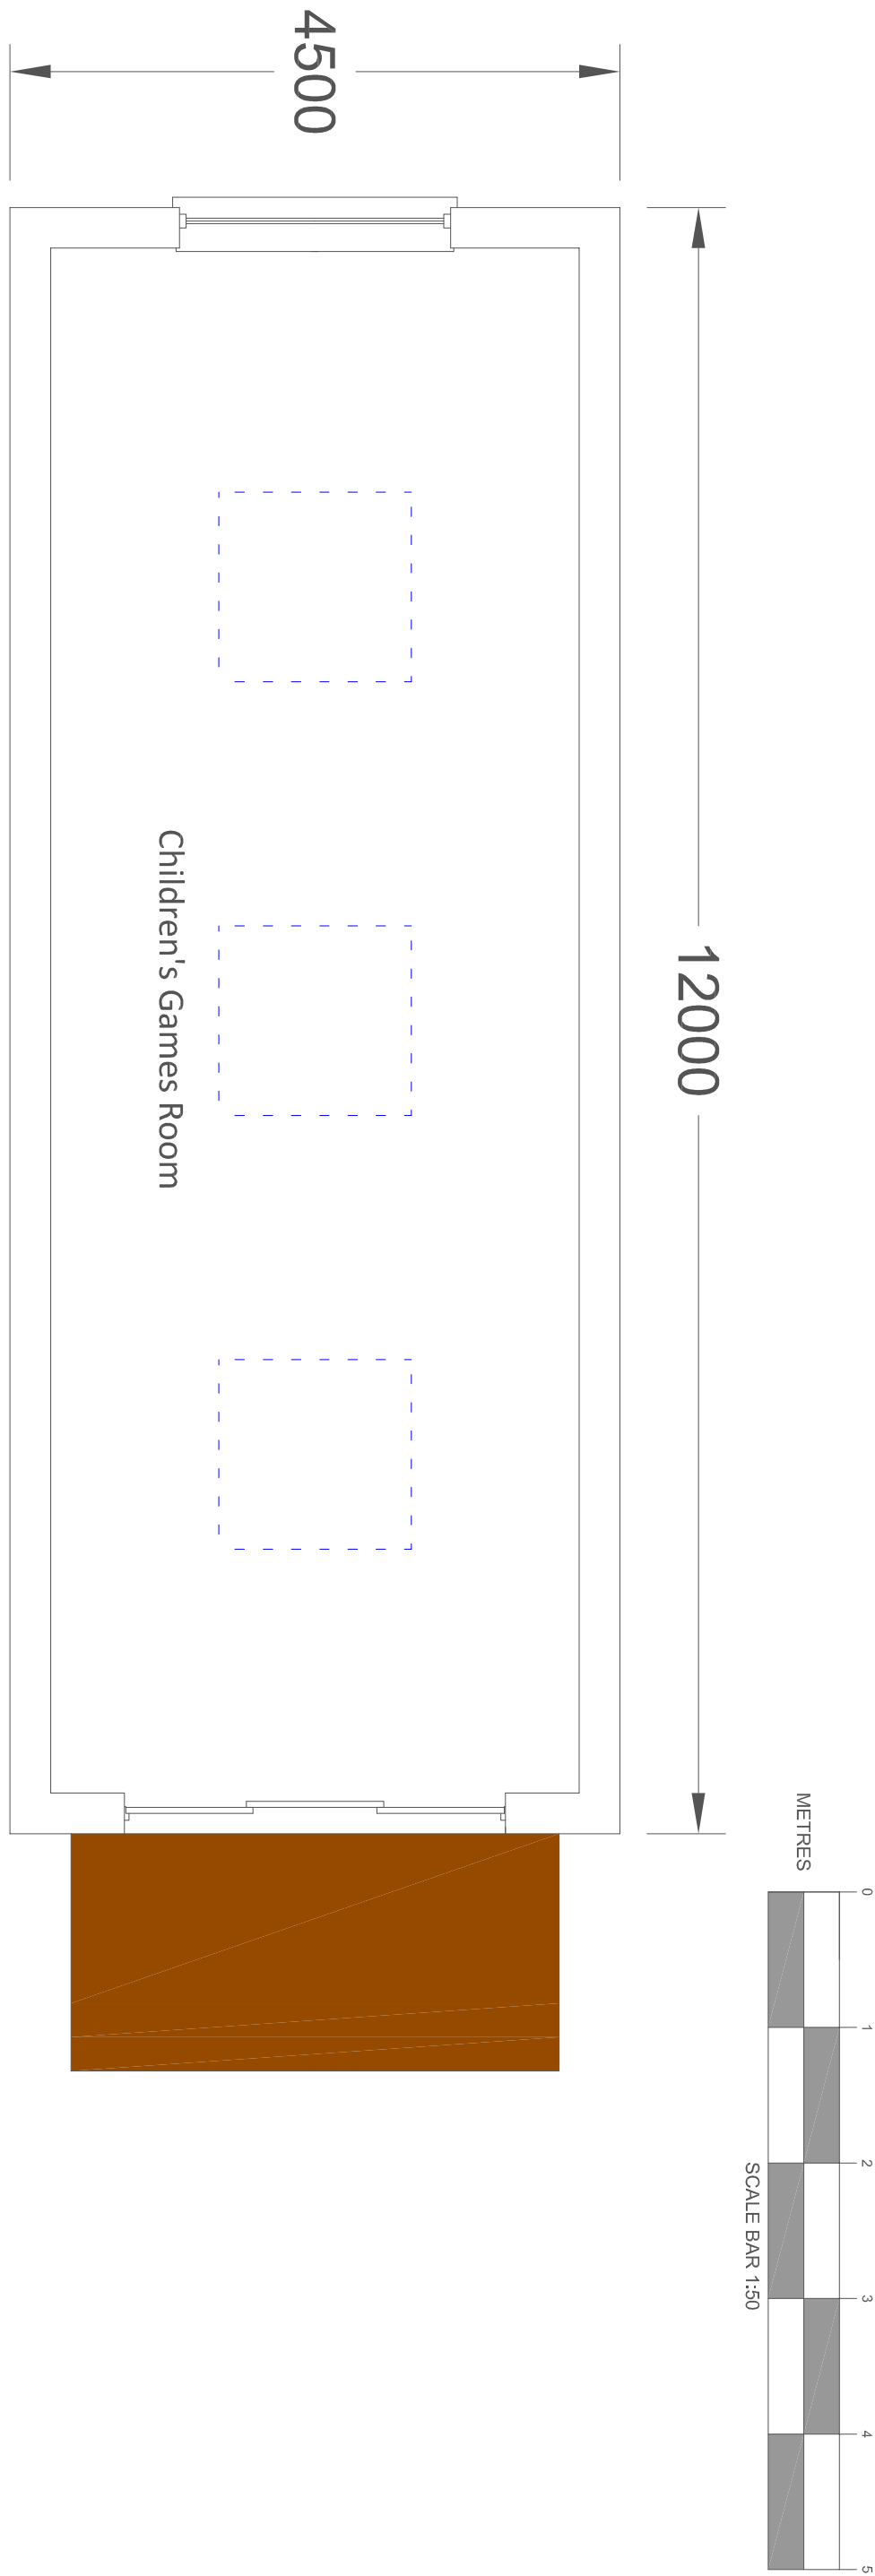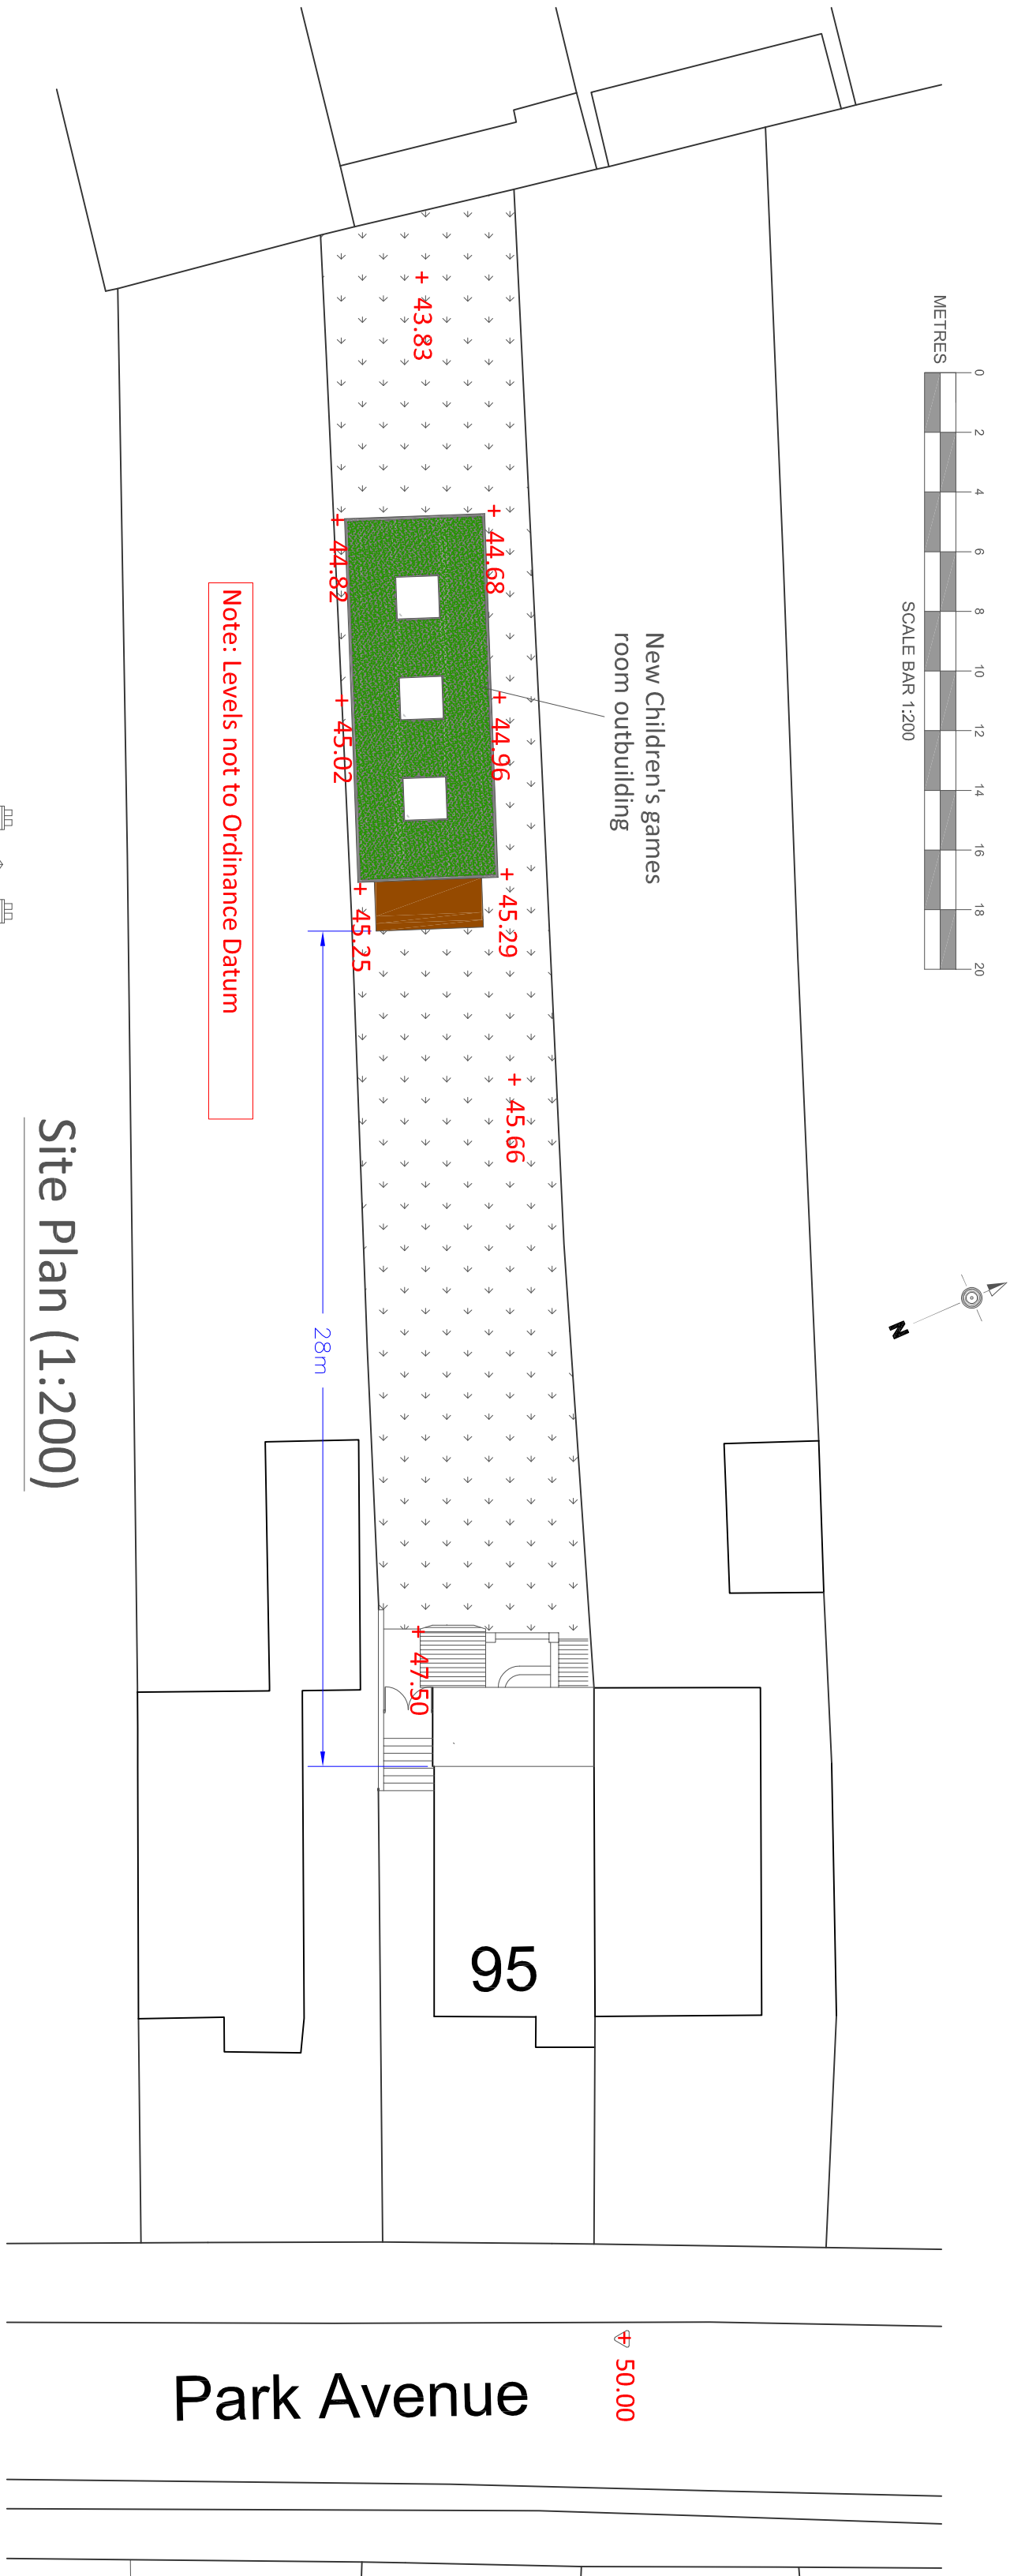

Floor Plan (Scale 1:50)

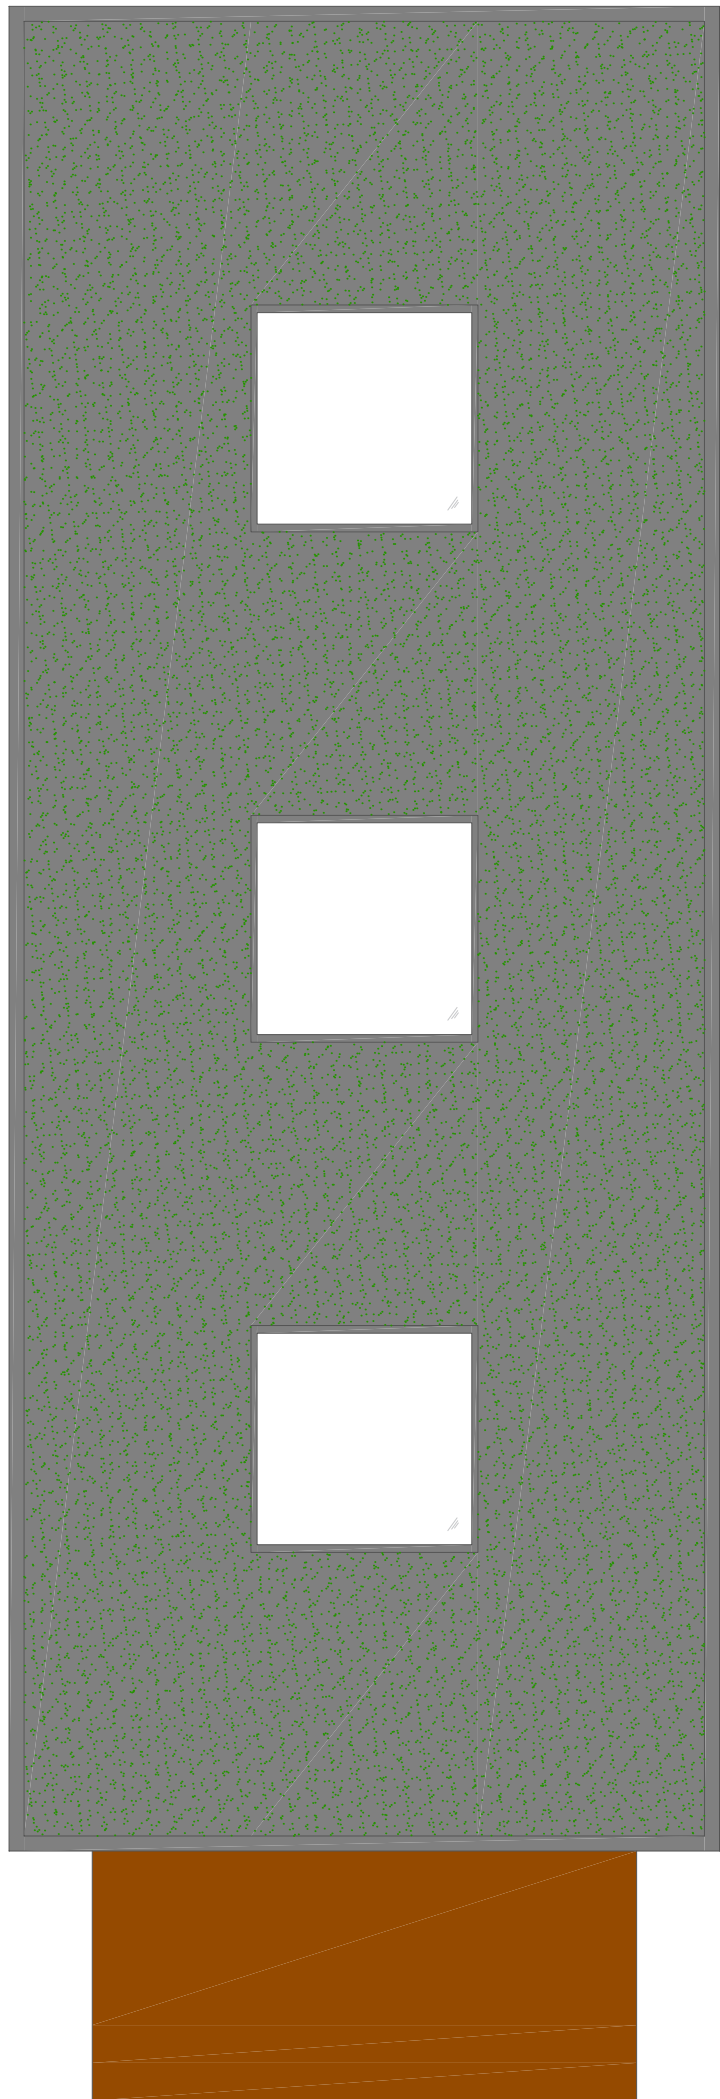

Roof Plan (Scale 1:50)

Planning Application

AMENDMENTS		DATE
C	Levels and site section added	16/11/2018
B	Outbuilding ground and floor levels clarified	22/10/2018
A	Outbuilding moved to 28m from house	26/09/2018

CLIENT	Mrs Dobson
Address	95 Park Avenue
Postcode	PO7 5DR
County	Wiltshire
Country	Hampshire

PROJECT	Proposed extension and outbuilding
Address	95 Park Avenue
Postcode	PO7 5DR
County	Wiltshire
Country	Hampshire

DRAWING TITLE

DATE	18/01/2018
SCALE	1:50, 1:200, 1:1250 @ A1
DRAWING No.	17.102.MF
REVISION	C



CHARTERED SURVEYORS
ARCHITECTS & ENGINEERS

11 Dragon House
Barnstaple Business Park
Plymouth
PL7 5SE

www.martinralph.co.uk
info@martinralph.co.uk
T: 023 8225 7711
F: 023 8225 7712