



Proposed Velux windows to the garage
With obscured glass and restricted opening

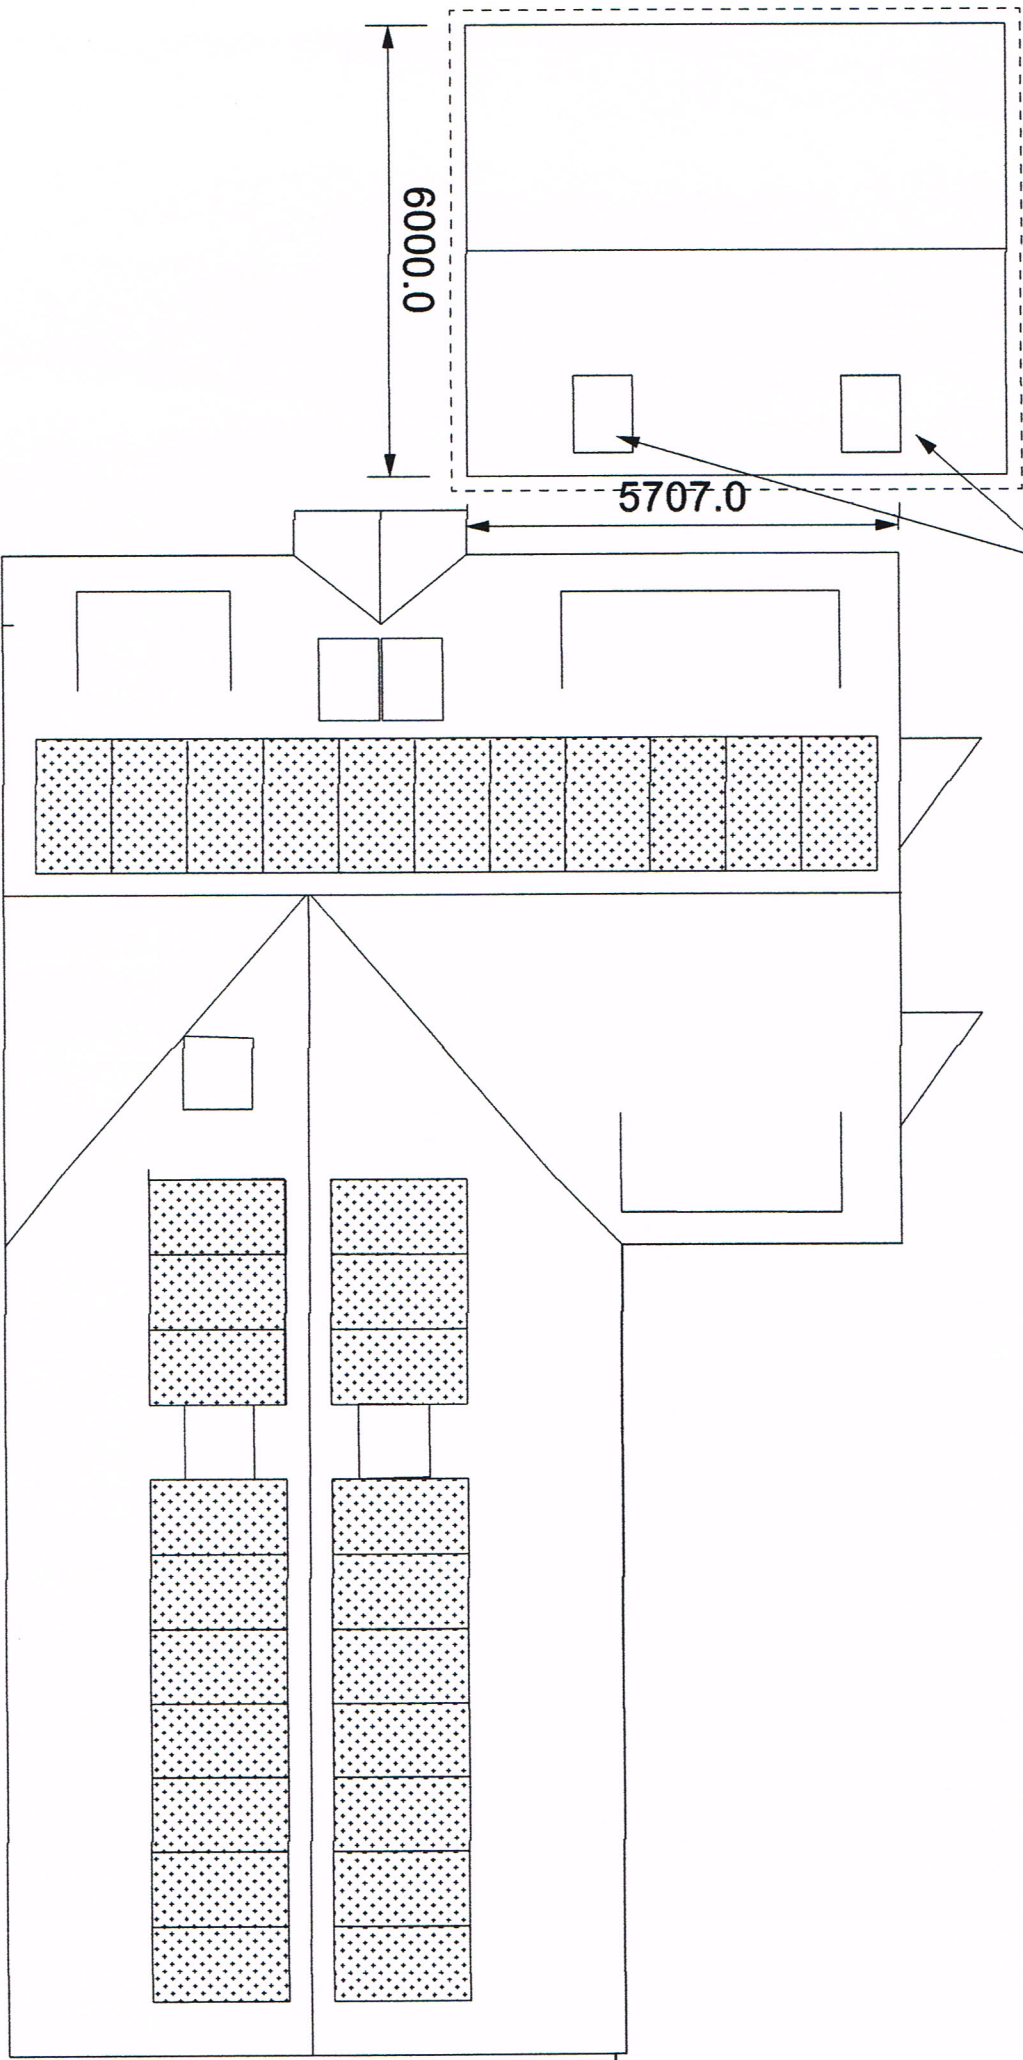

Proposed Roof Plan

Amendment to fit 2 Velux windows in the garage roof

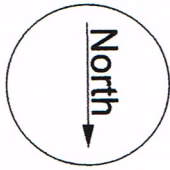

Peter Milburn
Peter Hewlins Designs
128 Duke Road
London
W4 2DF
Mobile: 07973 814 108

Email: phewlins@aol.com

HEWLINS HOUSE

Scale 1:100
on A3

0.5 1 2 3 4 5 6 7 8 9 10m

Site: Plot 1 next to the Retreat
Croft Lane
Haying Island
Drawing No
HHRP3 /1