




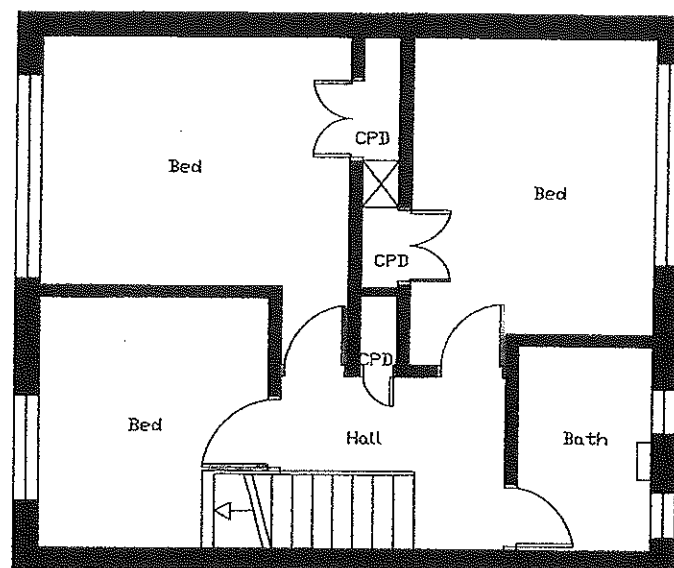

Existing First Floor

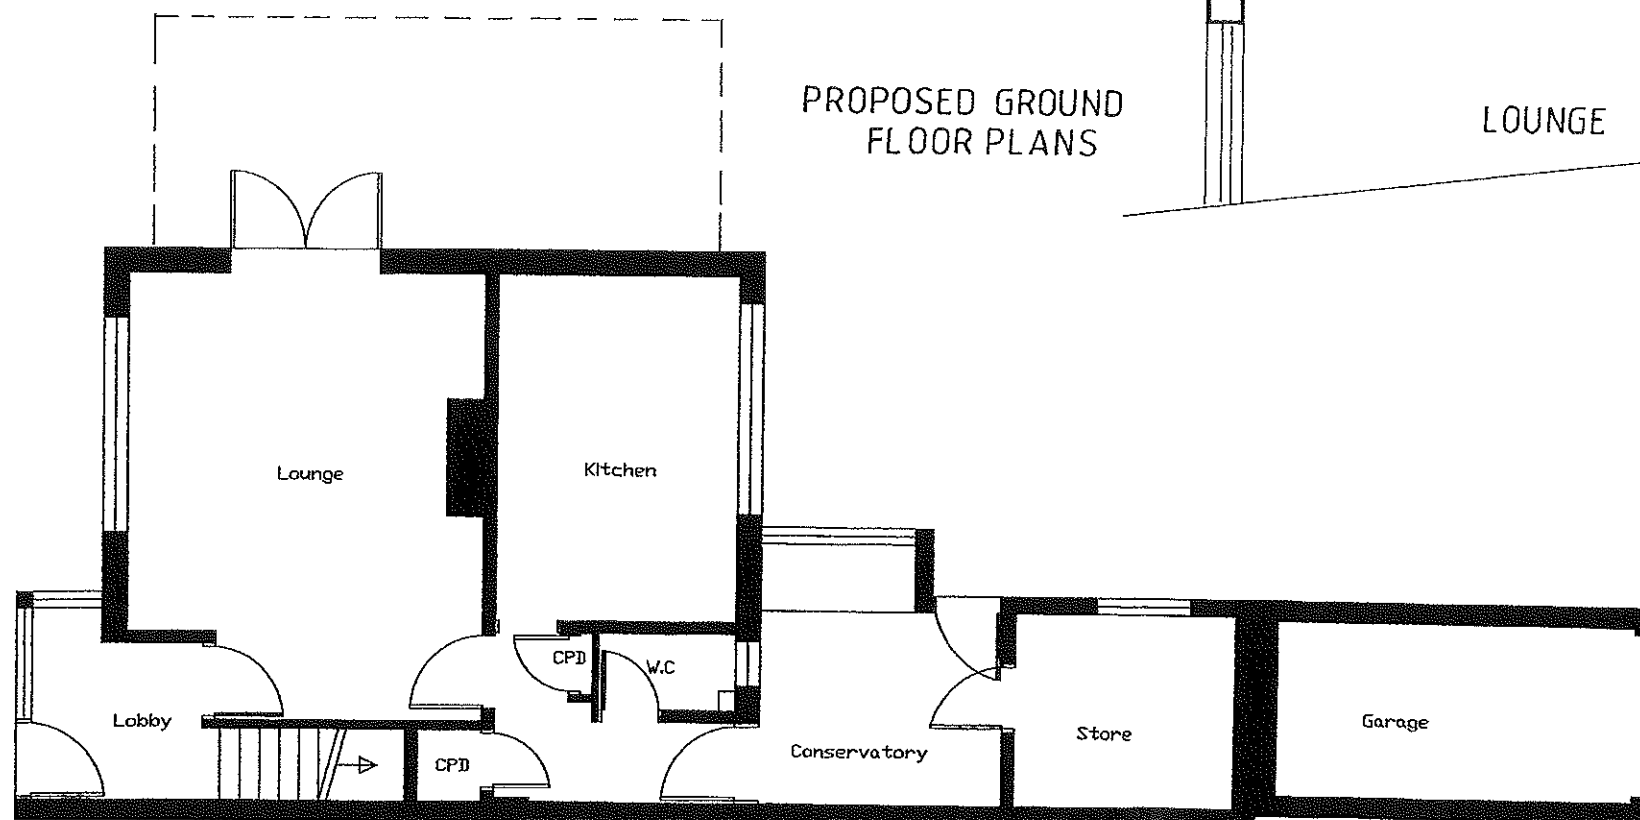

PROPOSED GROUND FLOOR PLANS

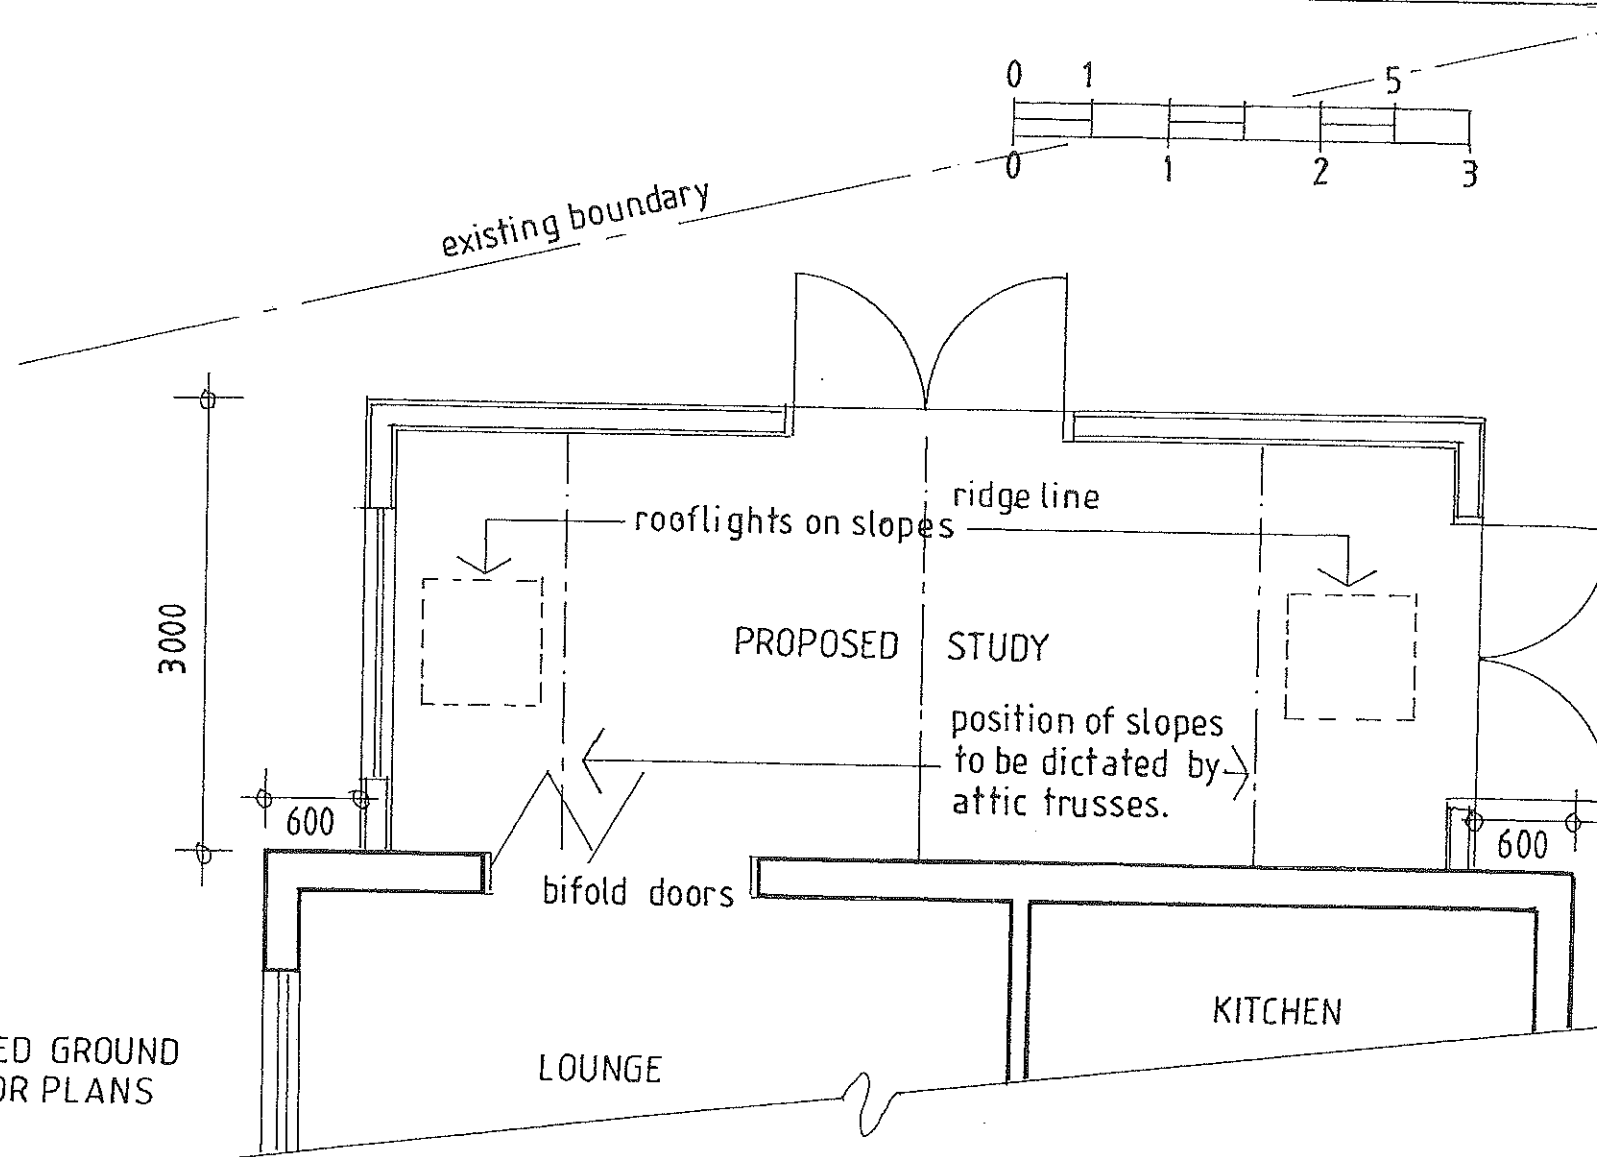

HAVANT BOROUGH COUNCIL
31 MAY 2018
RECEIVED

1, KITWOOD GREEN, HAVANT
HAMPSHIRE, PO9 5QN
PROPOSED FLOOR PLANS.
DRG. No. 18/4/KG - 3.
SCALE: 1/50 & 1/100.
PAPER SIZE: A3.