



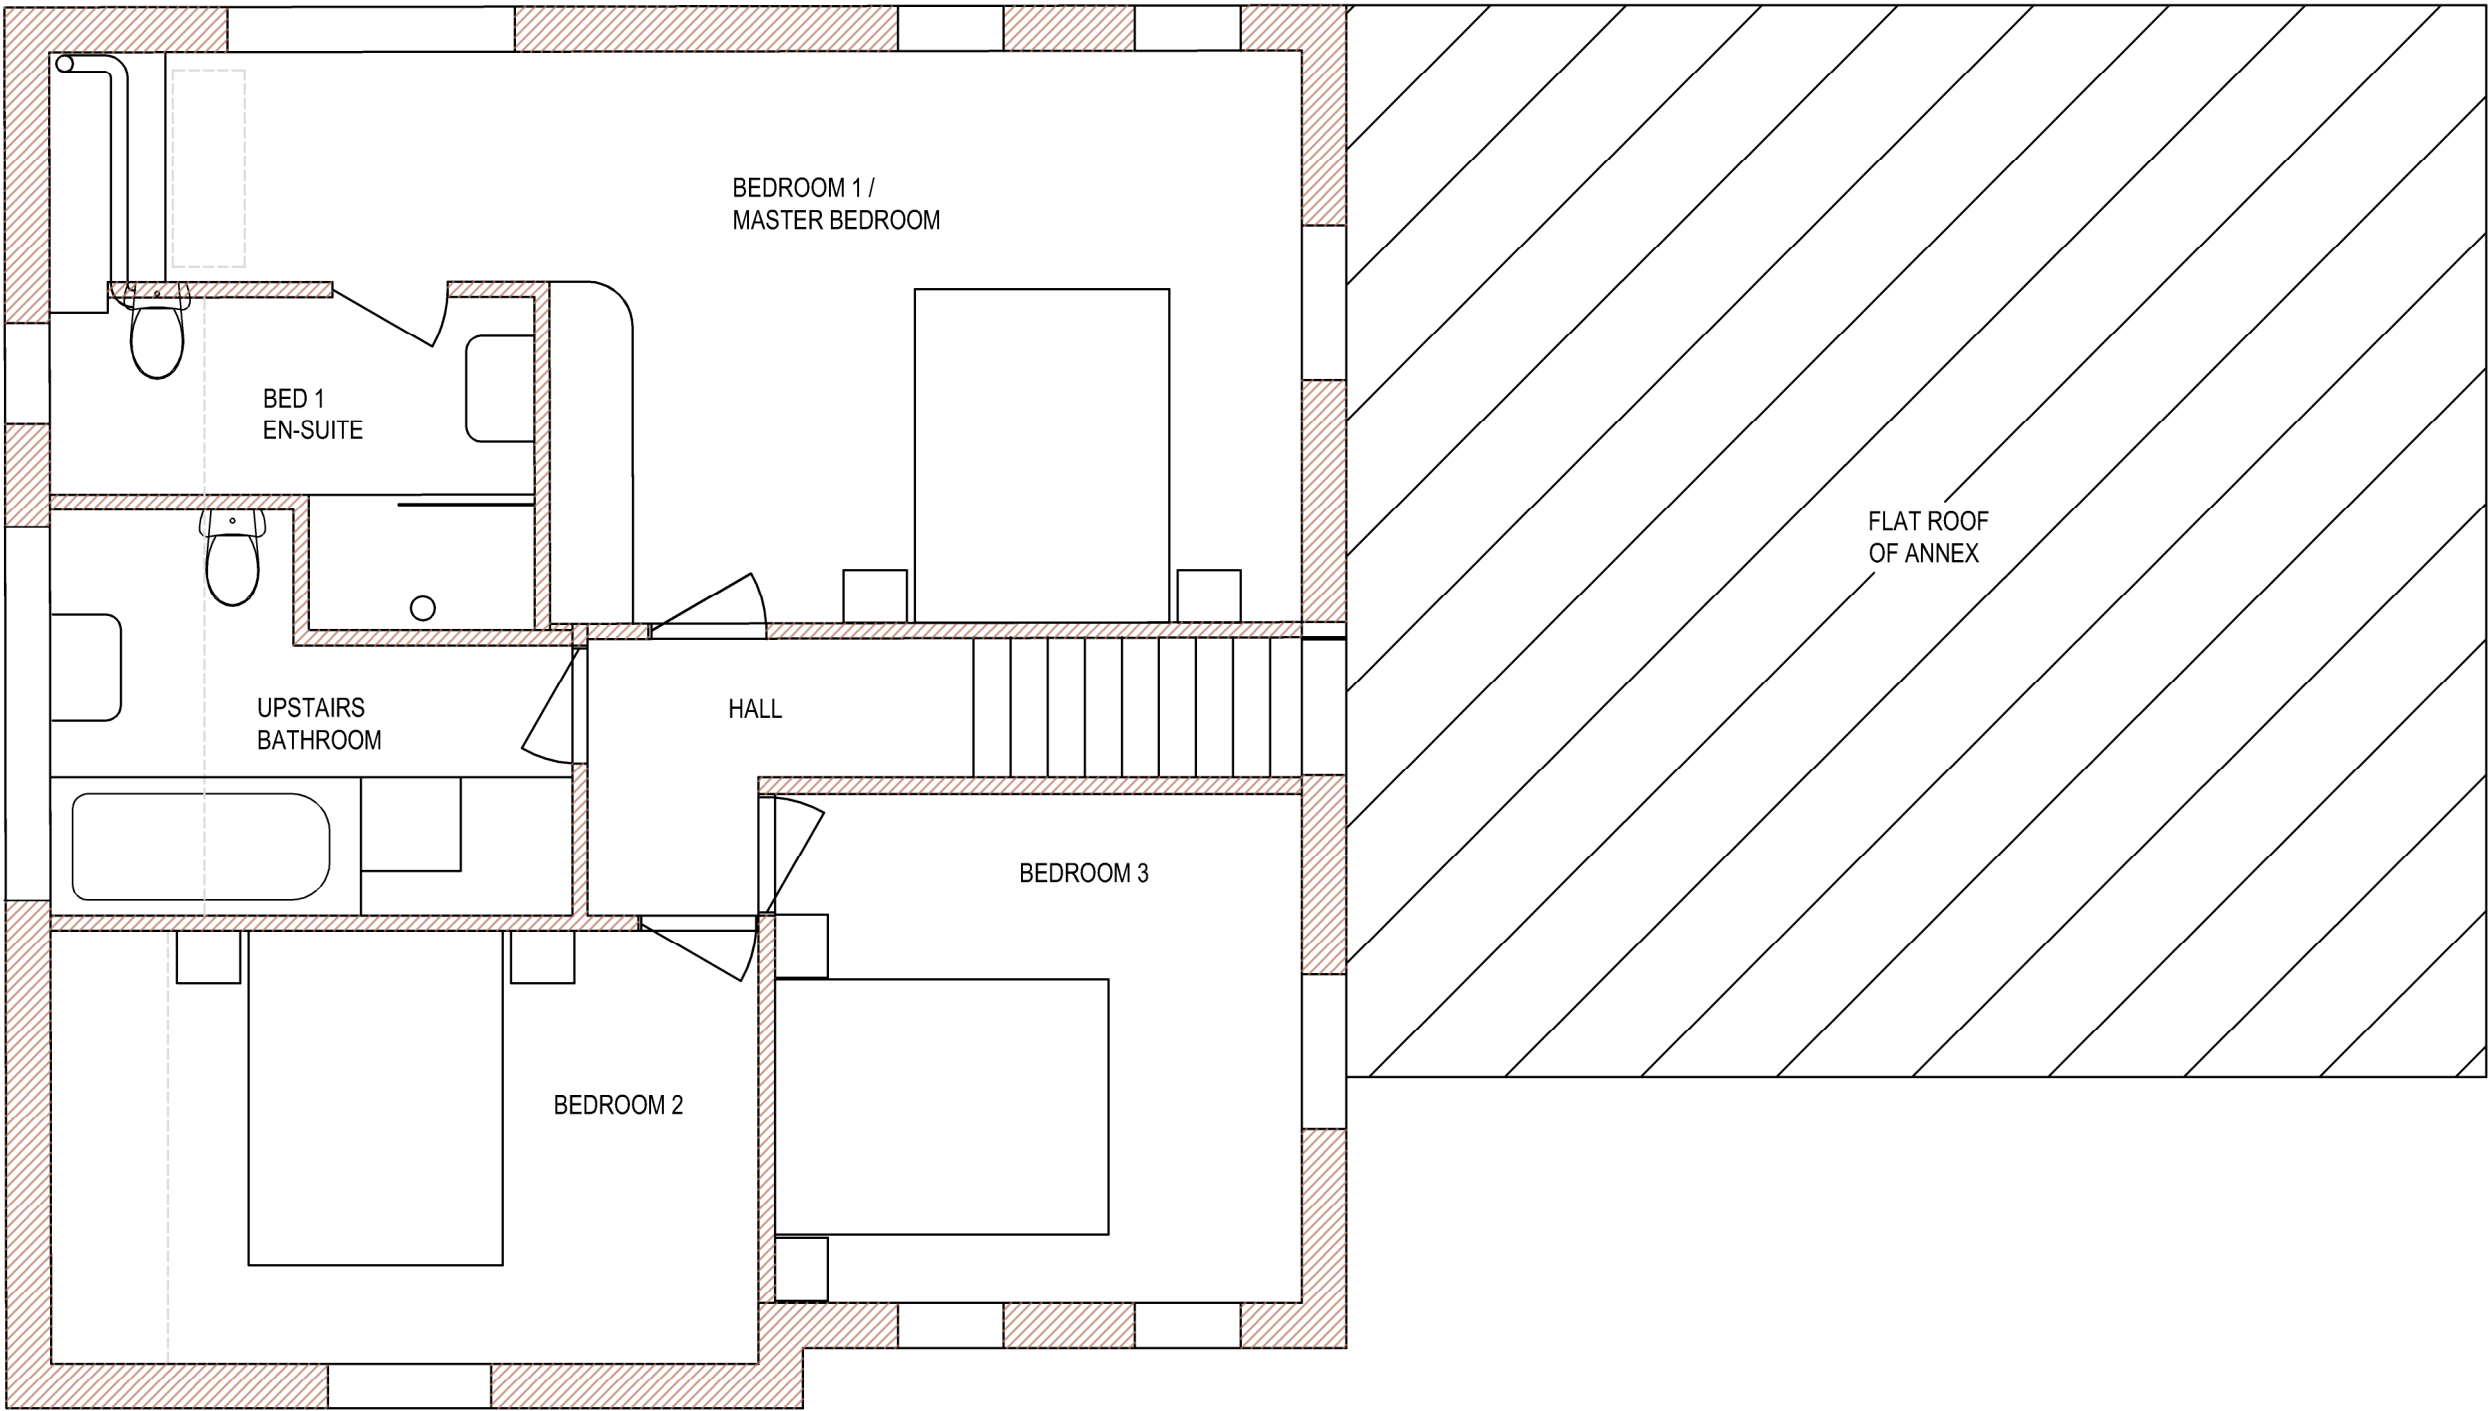

FIRST FLOOR PLAN
SCALE 1:50

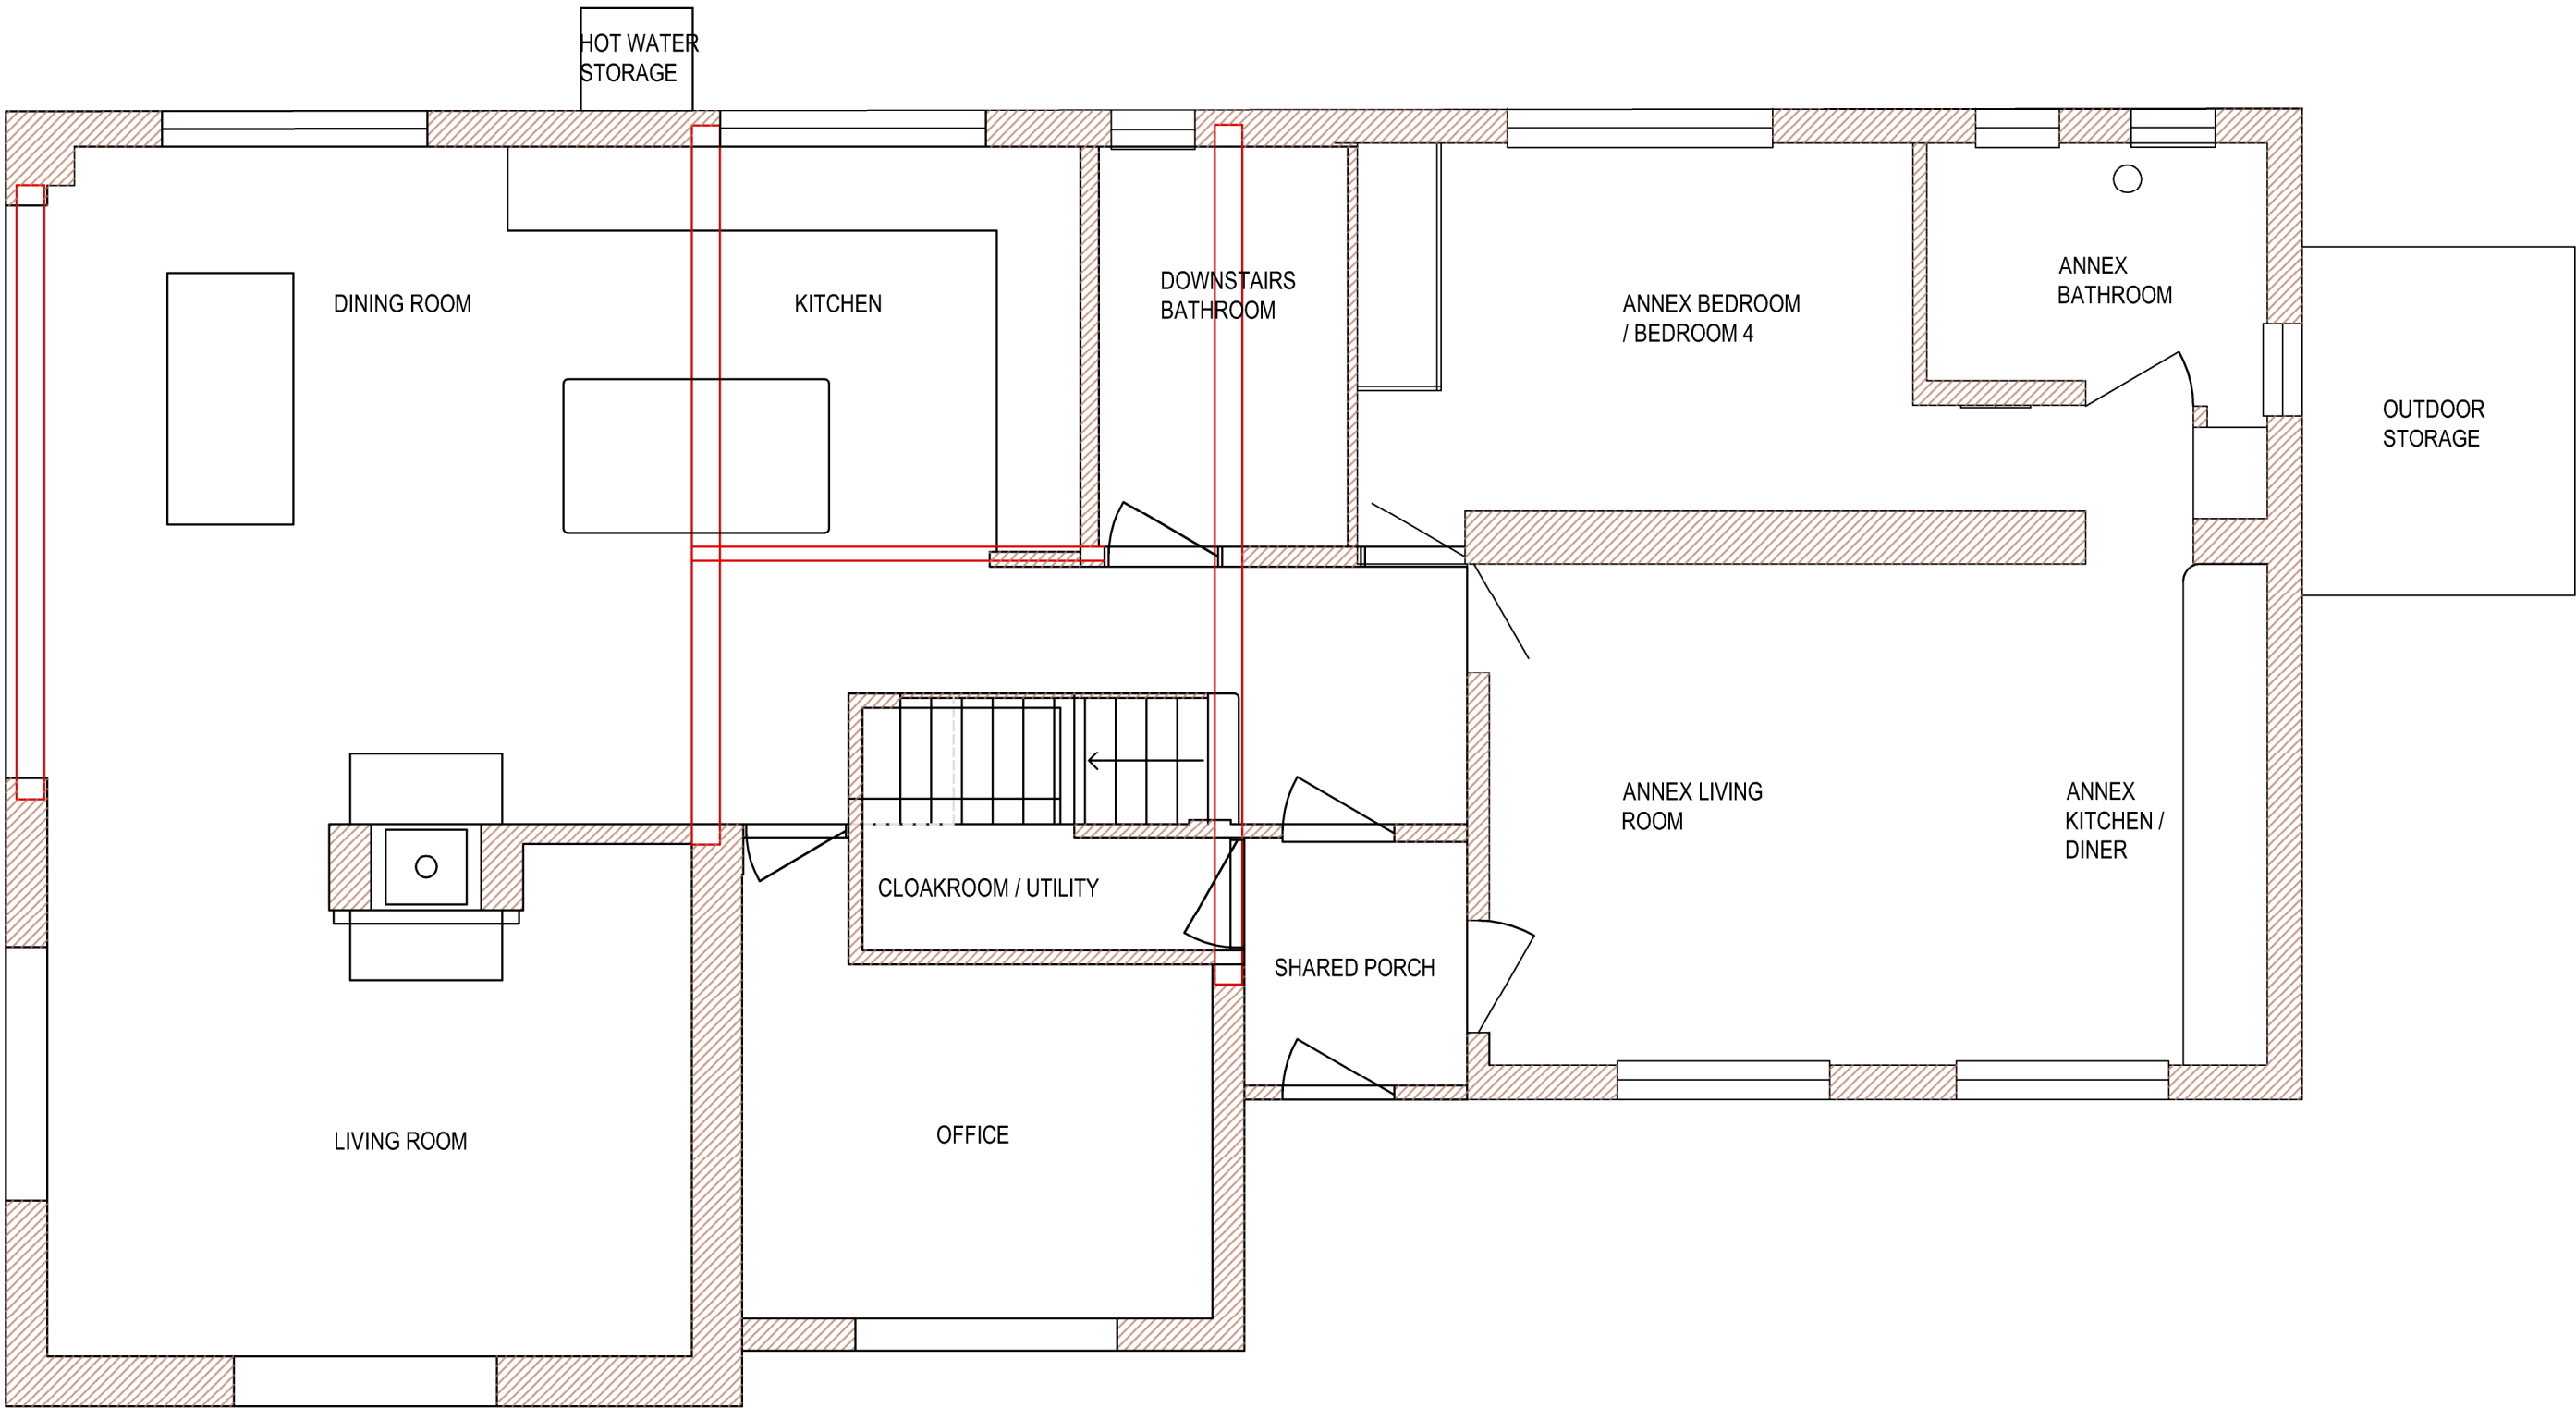

GROUND FLOOR
PLAN
SCALE 1:50

2.0	24-10-2017	DRAWINGS 003 AND 004 UPDATED MISSING WINDOWS	AS	PH	AS
1.0	24-10-2017	ISSUED FOR PLANNING	AS	PH	AS
REV.	DATE	DESCRIPTION	DWN	CHKD	APPD
PART NUMBER:			SHEET:		
MATERIAL:			SHEET SIZE:	A2	
FINISH:			SCALE:		
WEIGHT:			THIRD ANGLE		
QUANTITY:					
UNLESS OTHERWISE SPECIFIED DIMENSIONS ARE IN MILLIMETERS LINEAR TOLERANCES TO ISO 2768-MS & ANGULAR TOLERANCES TO ISO 2768-C CORNERING TO BE RADIUSED R1 OR CHAMFERED 1mm x 45°			DO NOT SCALE, IF IN DOUBT ASK		
			DRG:	2000 - 004	
				REV:	2.0

ShawEng
Engineering and Building Consultancy

TITLE:
20 BERKELEY SQUARE - PROPOSED FLOOR PLANS