



1 PROPOSED GROUND FLOOR PLAN
Scale: 1:50

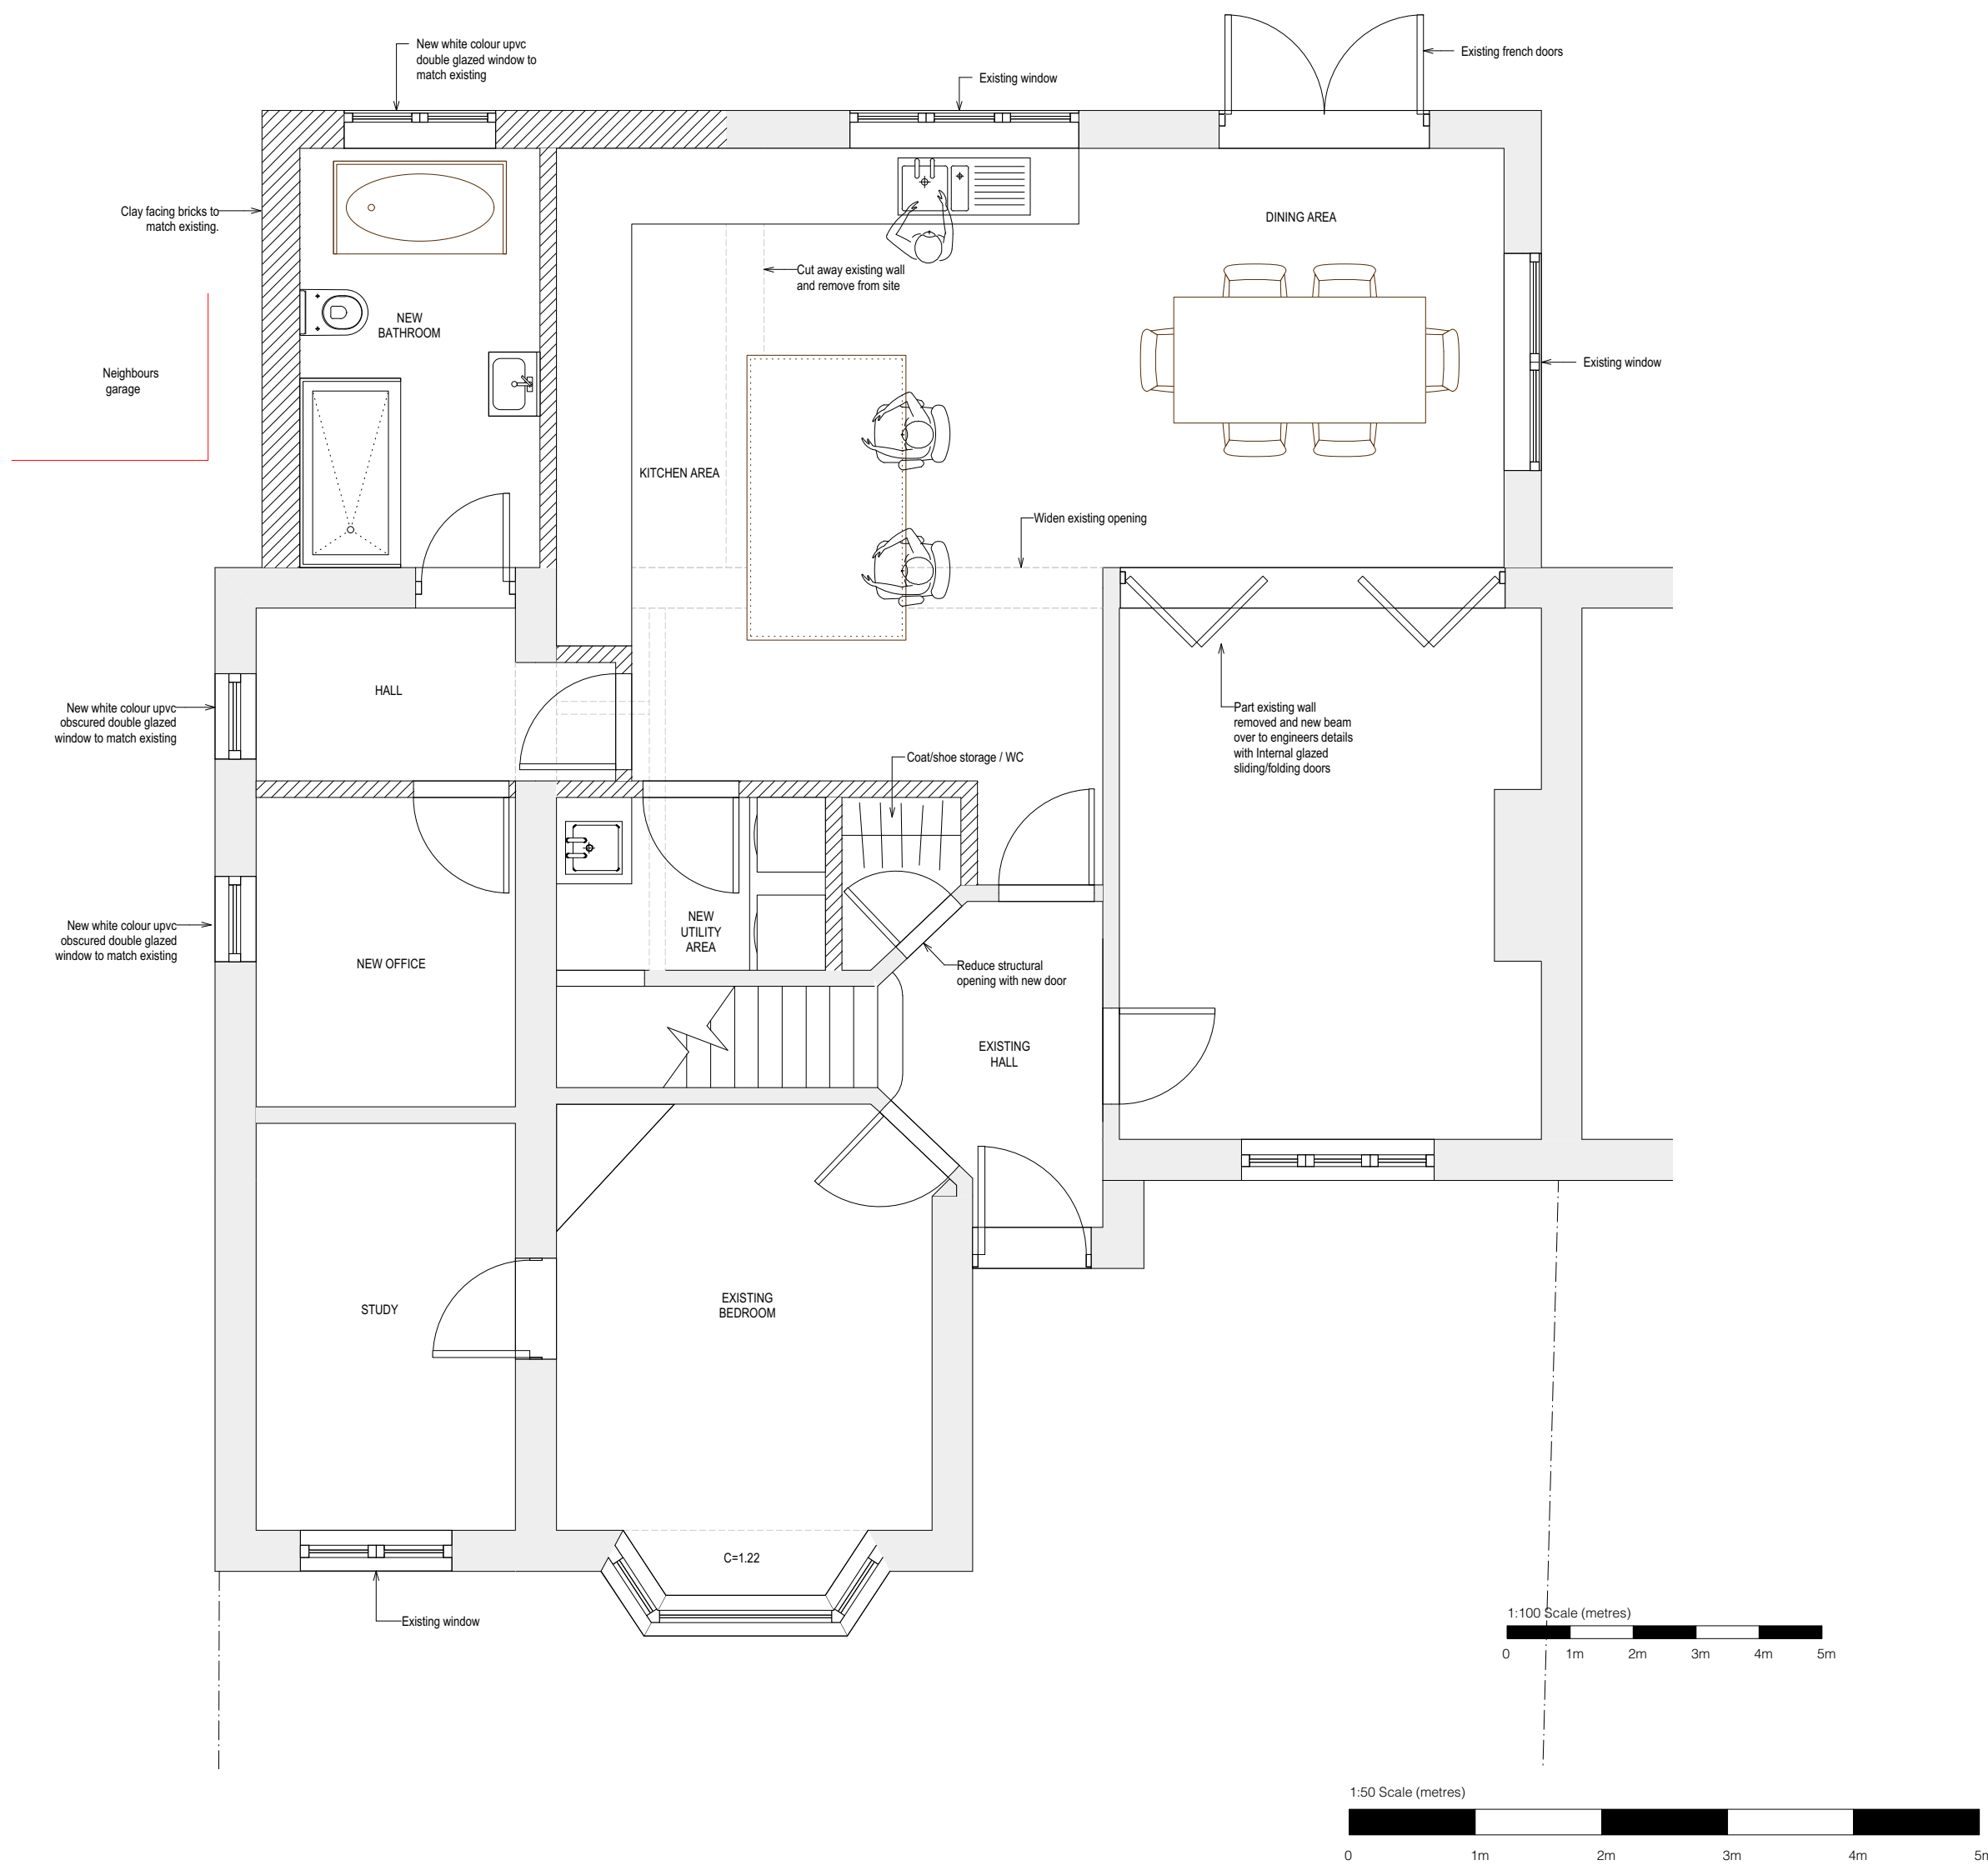

10 PROPOSED 1ST FLOOR PLAN
Scale: 1:50

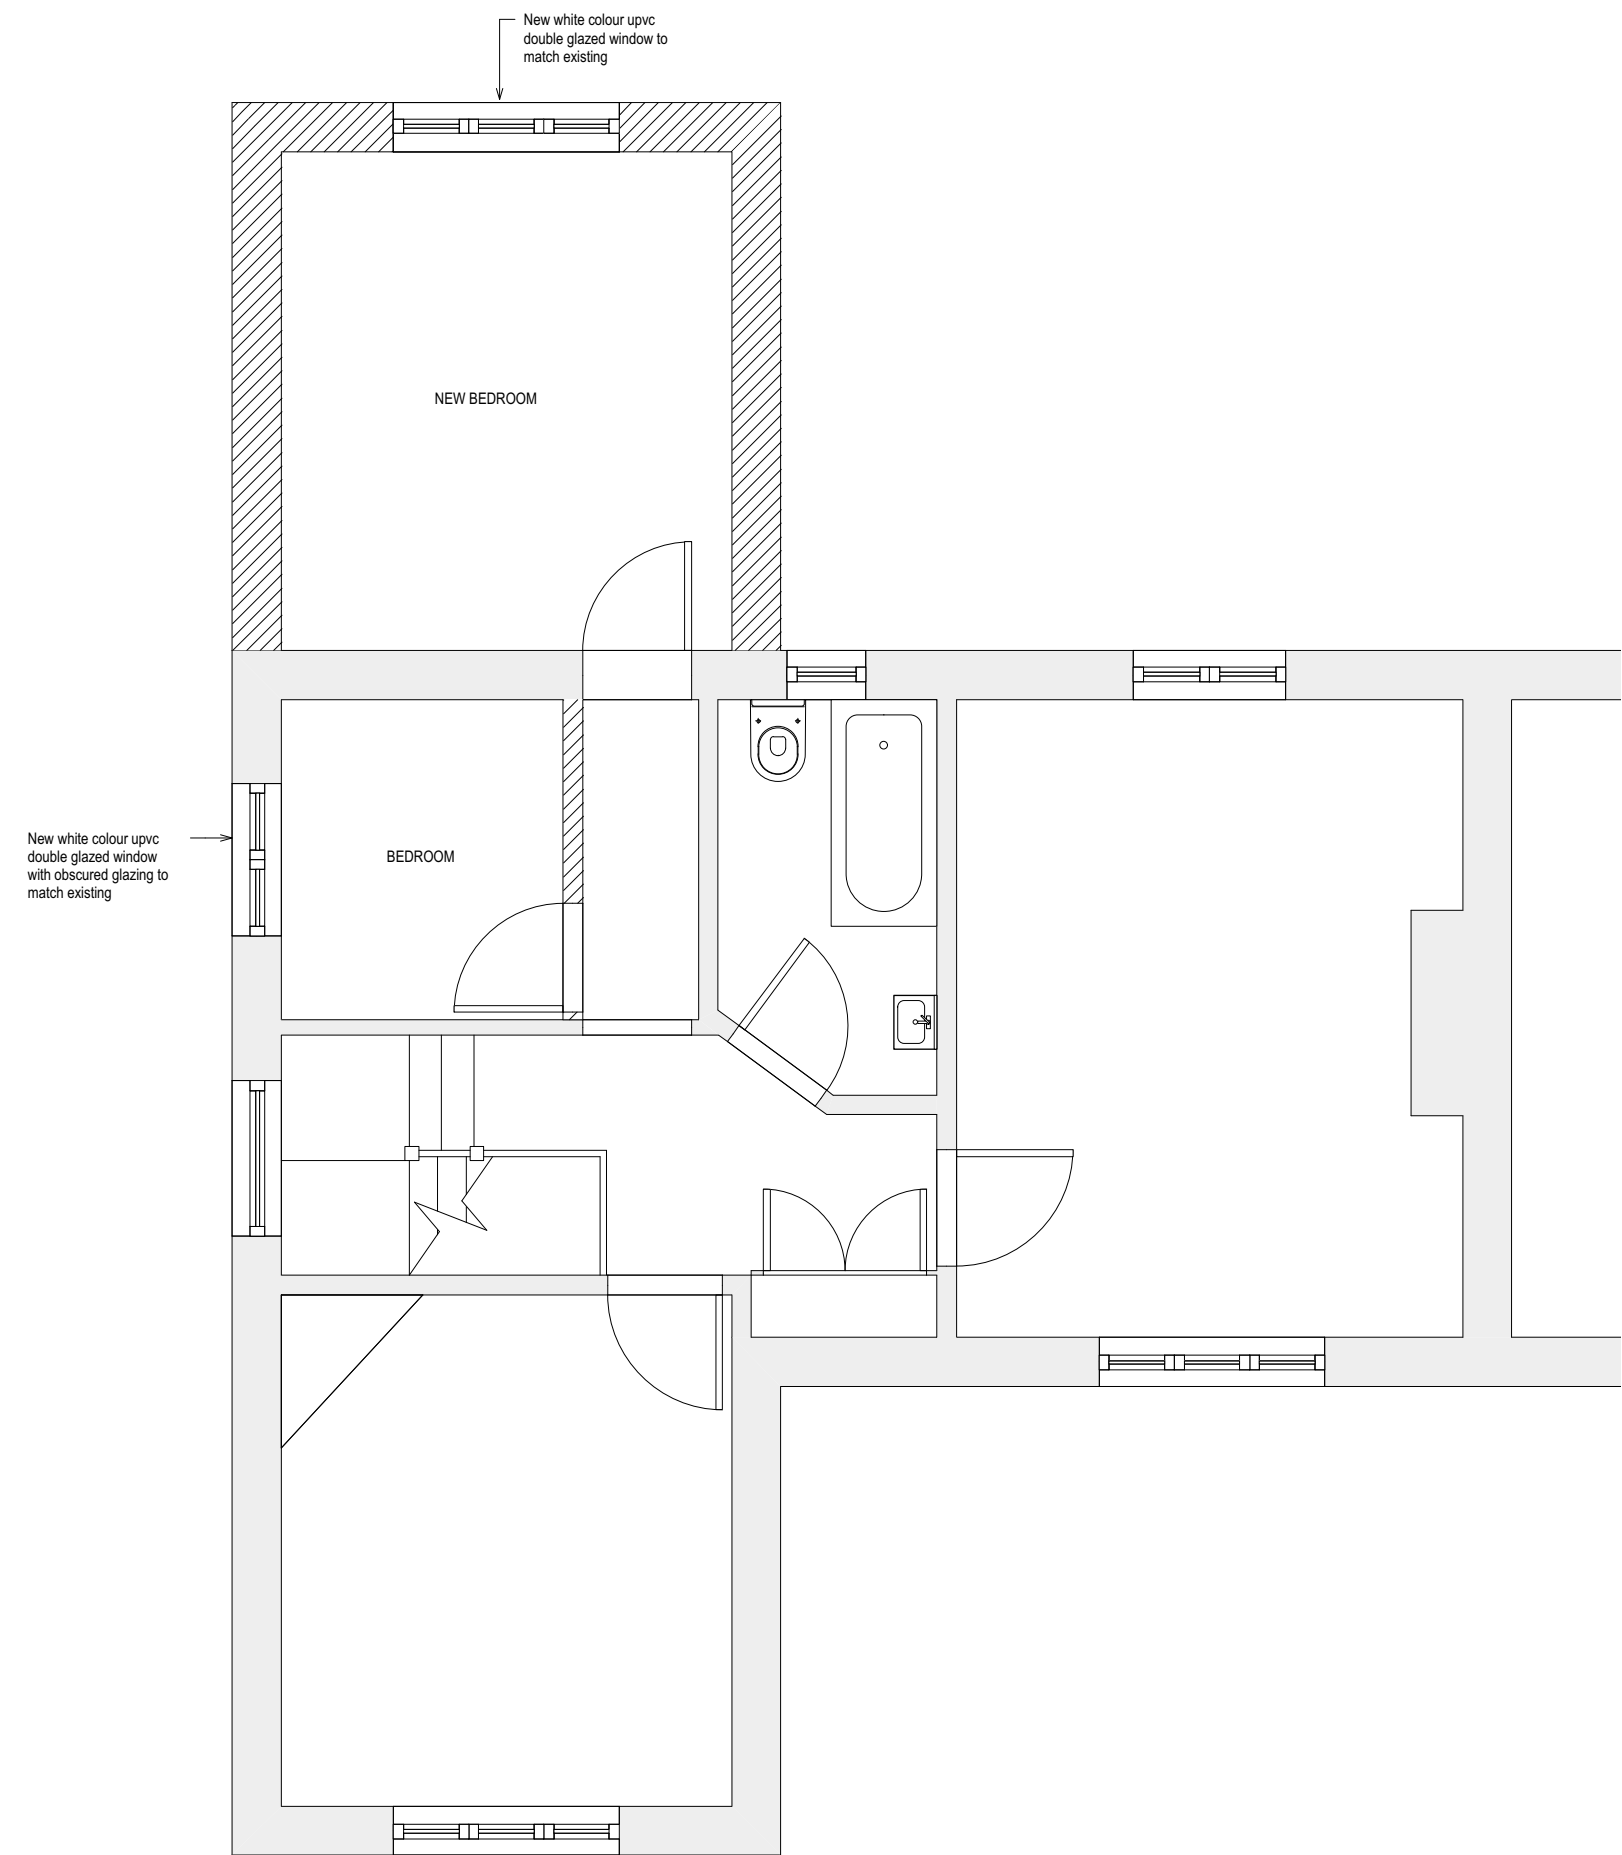

PLANNING

NOTES

Proposed external materials

Clay facing bricks to match existing.
Rendered wall finish to proposed first floor flush to existing with white colour paint finish.
White colour powder coated aluminium double doors.
White colour upvc windows to match existing.
White colour upvc fascia & soffits to match existing.
Black colour upvc rainwater goods (gutter, downpipes, hopper) to match existing.
Double roman roof tiles to match existing pitched roofs.
Light grey colour 2 ply membrane finish to flat roofs.

LEVEL DATA
Levels are based on Temporary Bench Mark (TBM)
located on Station A, value = 50.00m


NOTES
1. All dimensions and levels to be checked on site by contractor prior to fabrication/construction.
2. This drawing is to be read in conjunction with all relevant consultant's and/or specialist's drawings and documents. Any discrepancies or variations are to be notified to SurveyCloud Ltd before the affected work commences.

KEY	
A	Approximate
AB	Air Brick
AC	Arch Crown Height
AG	Aggregate
AS	Arch Spring Height
Asph	Asphalt
B	Bolted
BB	Bulbha Beacon
BH	Borehole
Bpw	Brick Paving
BIG	Black Steel Gully
BRW	Brick Wall
BS	Bench Seal
C	Ceiling Height
Cup	Ceiling Stape Up
CF	Fabric Ceiling Height
CH	Ceiling Hatch
CL	Cover Level
CLB	Cobbles
Conc	Concrete
Cow	Crazy Paving
Cpd	Cupboard
CPO	Concrete Post
CPS	Concrete Paving Slabs
CWT	Cold Water Tank
D	Depth (metres)
DC	Drainage Channel
DH	Door Head Height
GPC	Grip Proof Course
EL	Eaves Level
EP	Electric Pole
EP	Earth Rod
FB	Fixed Bulb
FFL	Finished Floor Level
FL	Free Hydrant
FL	Flood Light
FP	Flag Pole
FPO	Fence Post
FRL	Flat Roof Level
GM	Gas Meter
GP	Gas Pipe
GPO	Gate Post
H	Height (metres)
HB	Hinged Bollard
HWC	Hot Water Cylinder
IC	Inspection Cover
ID	Invert Depth
L	Level
LB	Liter Bin
LP	Lamp Post
LTH	Lighting Bollard
MH	Manhole
MK	Marker Post
MPO	Manhole
NP	Name Plate
CHI	Overhead Cable
CHI	Overhead Building
CHI	Overhead Electric Cable
CHI	Overhead Telecom Cable
PB	Post Box
PM	Parking Meter
PS	Post
PWL	Parapet Wall Level
RB	Removable Bollard
RE	Roofing Eye
RG	Road Gully
RL	Ridge Level
RPO	Reflective Post
RS	Road Sign
RWP	Rainwater Pipe
SH	Window Sill to Head Height
SP	Sill Pipe
SSL	Structural Steel Level
STN	Survey Station
SVP	Soil Vent Pipe
SWC	Surface Water IC
TGB	Telephone Call Box
TFL	Top Fence Level
TL	Traffic Light
TLCB	Traffic Light Control Box
Tmcc	Tarmac
TP	Telegraph Pole
Tpw	Tackle Paving
TPO	Timber Post
TWL	Top Wall Level
U	Unknown
UB	Underside of Beam Height
UBC	Underside of Boring Height
UD	Underside of Ducting Height
UP	Underside of Pipe Height
US	Underside
UTL	Unbleed to Lift
VP	Vent Pipe
WAC	Window Arch Crown Height
WAS	Window Arch Spring Height
WH	Window Head Height
WL	Water Level
WM	Water Meter
WP	Water Pipe
WS	Window Sill Height
WSV	Water Stop Valve


STATION SCHEDULE

STN A	500.000	1000.000	50.000
STN B	500.000	1015.750	49.994
STN C	499.214	987.873	49.817
STN D	494.484	1024.850	9.902

12 PROPOSED ROOF PLAN
Scale: 1:100

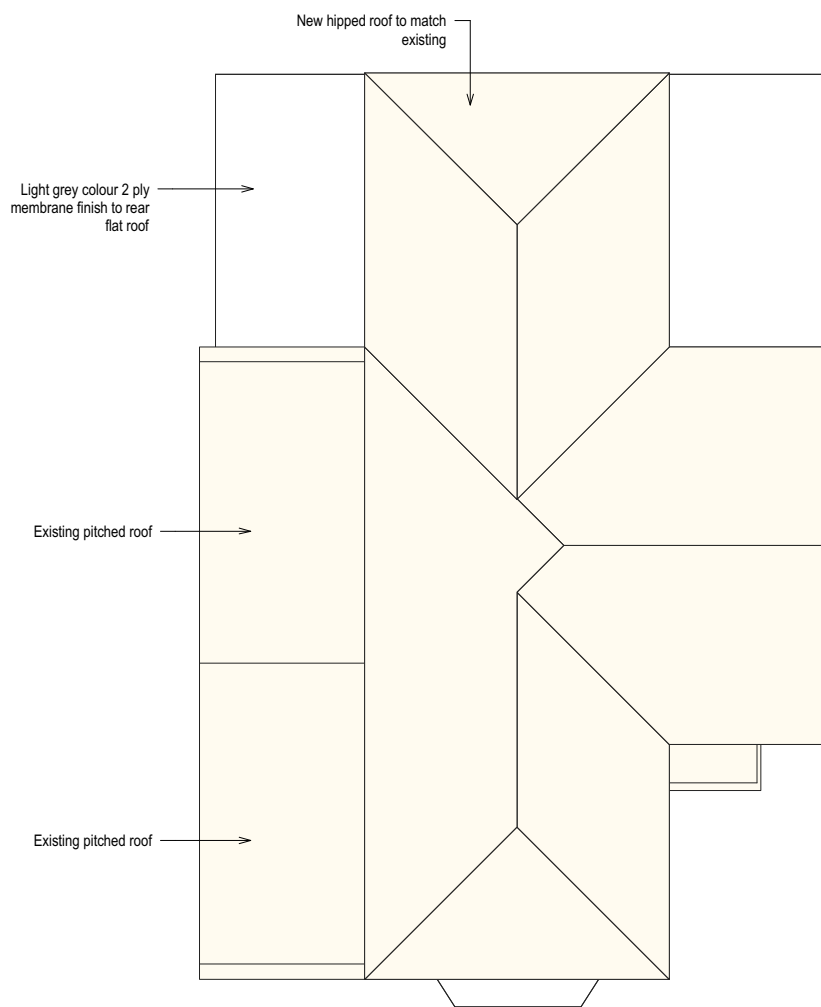


4 PROPOSED SIDE ELEVATION
Scale: 1:100

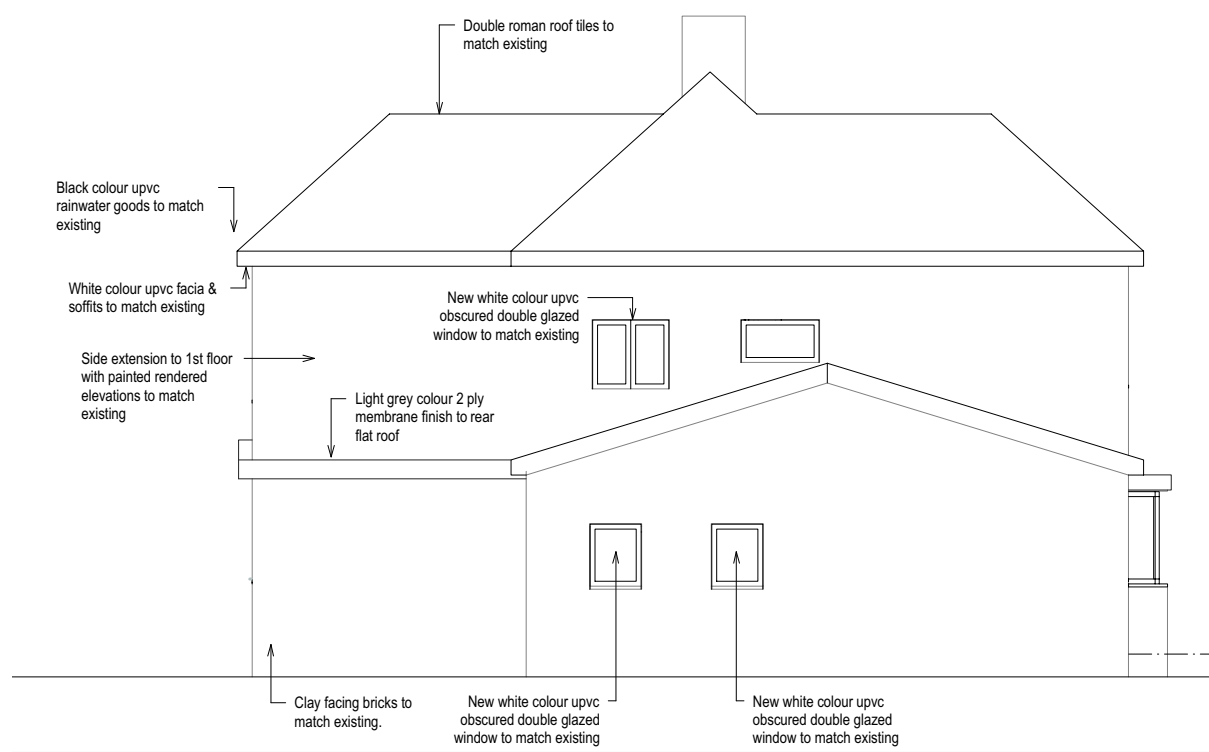

3 PROPOSED FRONT ELEVATION
Scale: 1:100



5 PROPOSED REAR ELEVATION
Scale: 1:100

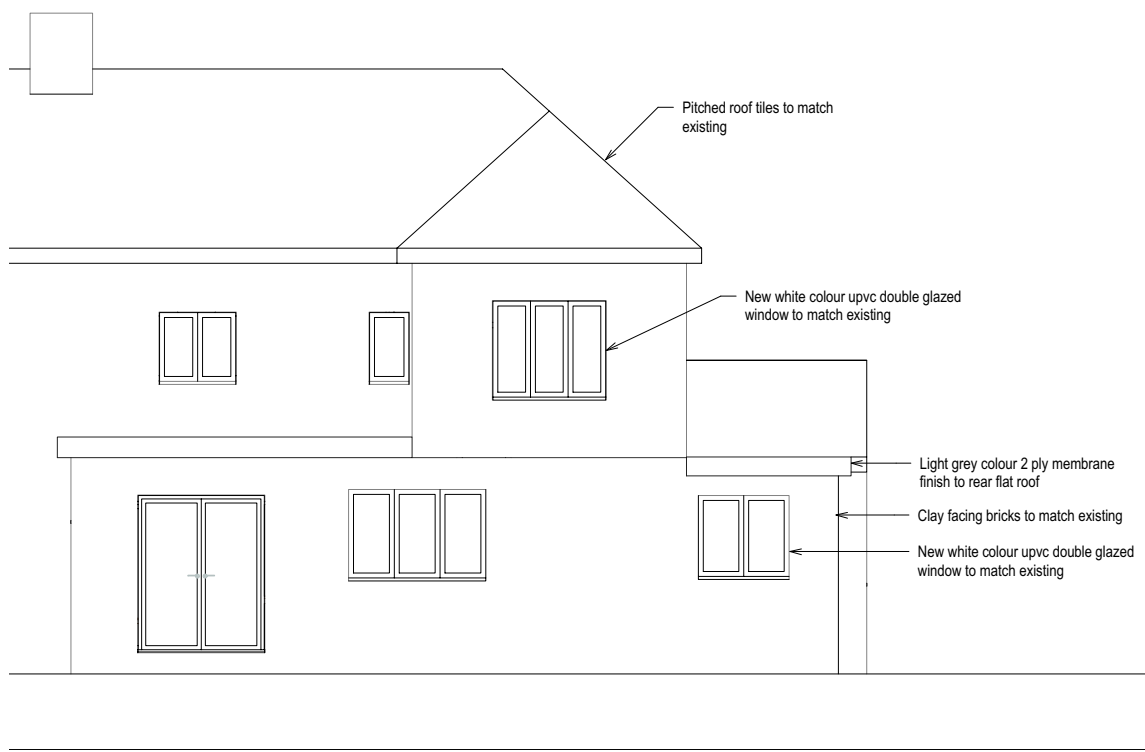

B	ground floor room not added	13/11/18
A	issued to planning	18/09/18
Revision	Comment	Date
Client	MRS BURTON	
Project	20 BOUNDARY WAY HAWANT HAMPSHIRE PO9 1NE	
Title	PROPOSED FLOOR PLANS, ELEVATIONS, ROOF PLAN	
Drawing Number	SD1806-P5.0	Revision
B	PLANNING	Status
Scale	AS SHOWN	Sheet Size
A1	DW	Drawn By
	SEPTEMBER 2018	Date
SURVEYCLOUD LTD		
10 Church Road	Phone 07800 808 808	
Steele	Office 01780 802 486	
Hampton	mail@surveycloud.co.uk	
GU22 2DW	www.surveycloud.co.uk	