


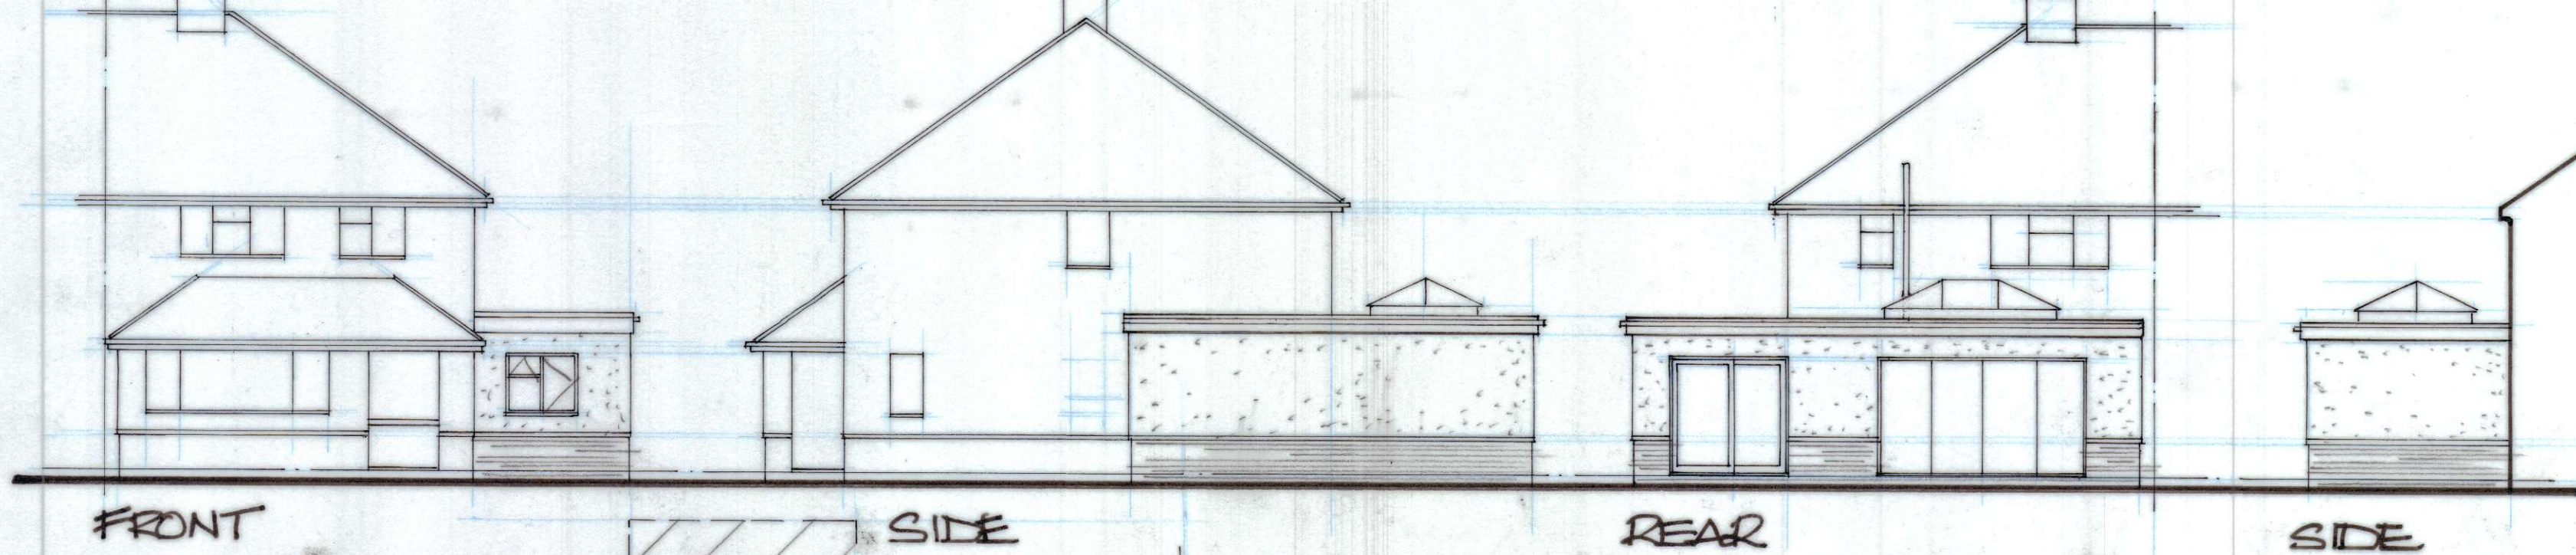


FRONT

SIDE

REAR

SIDE

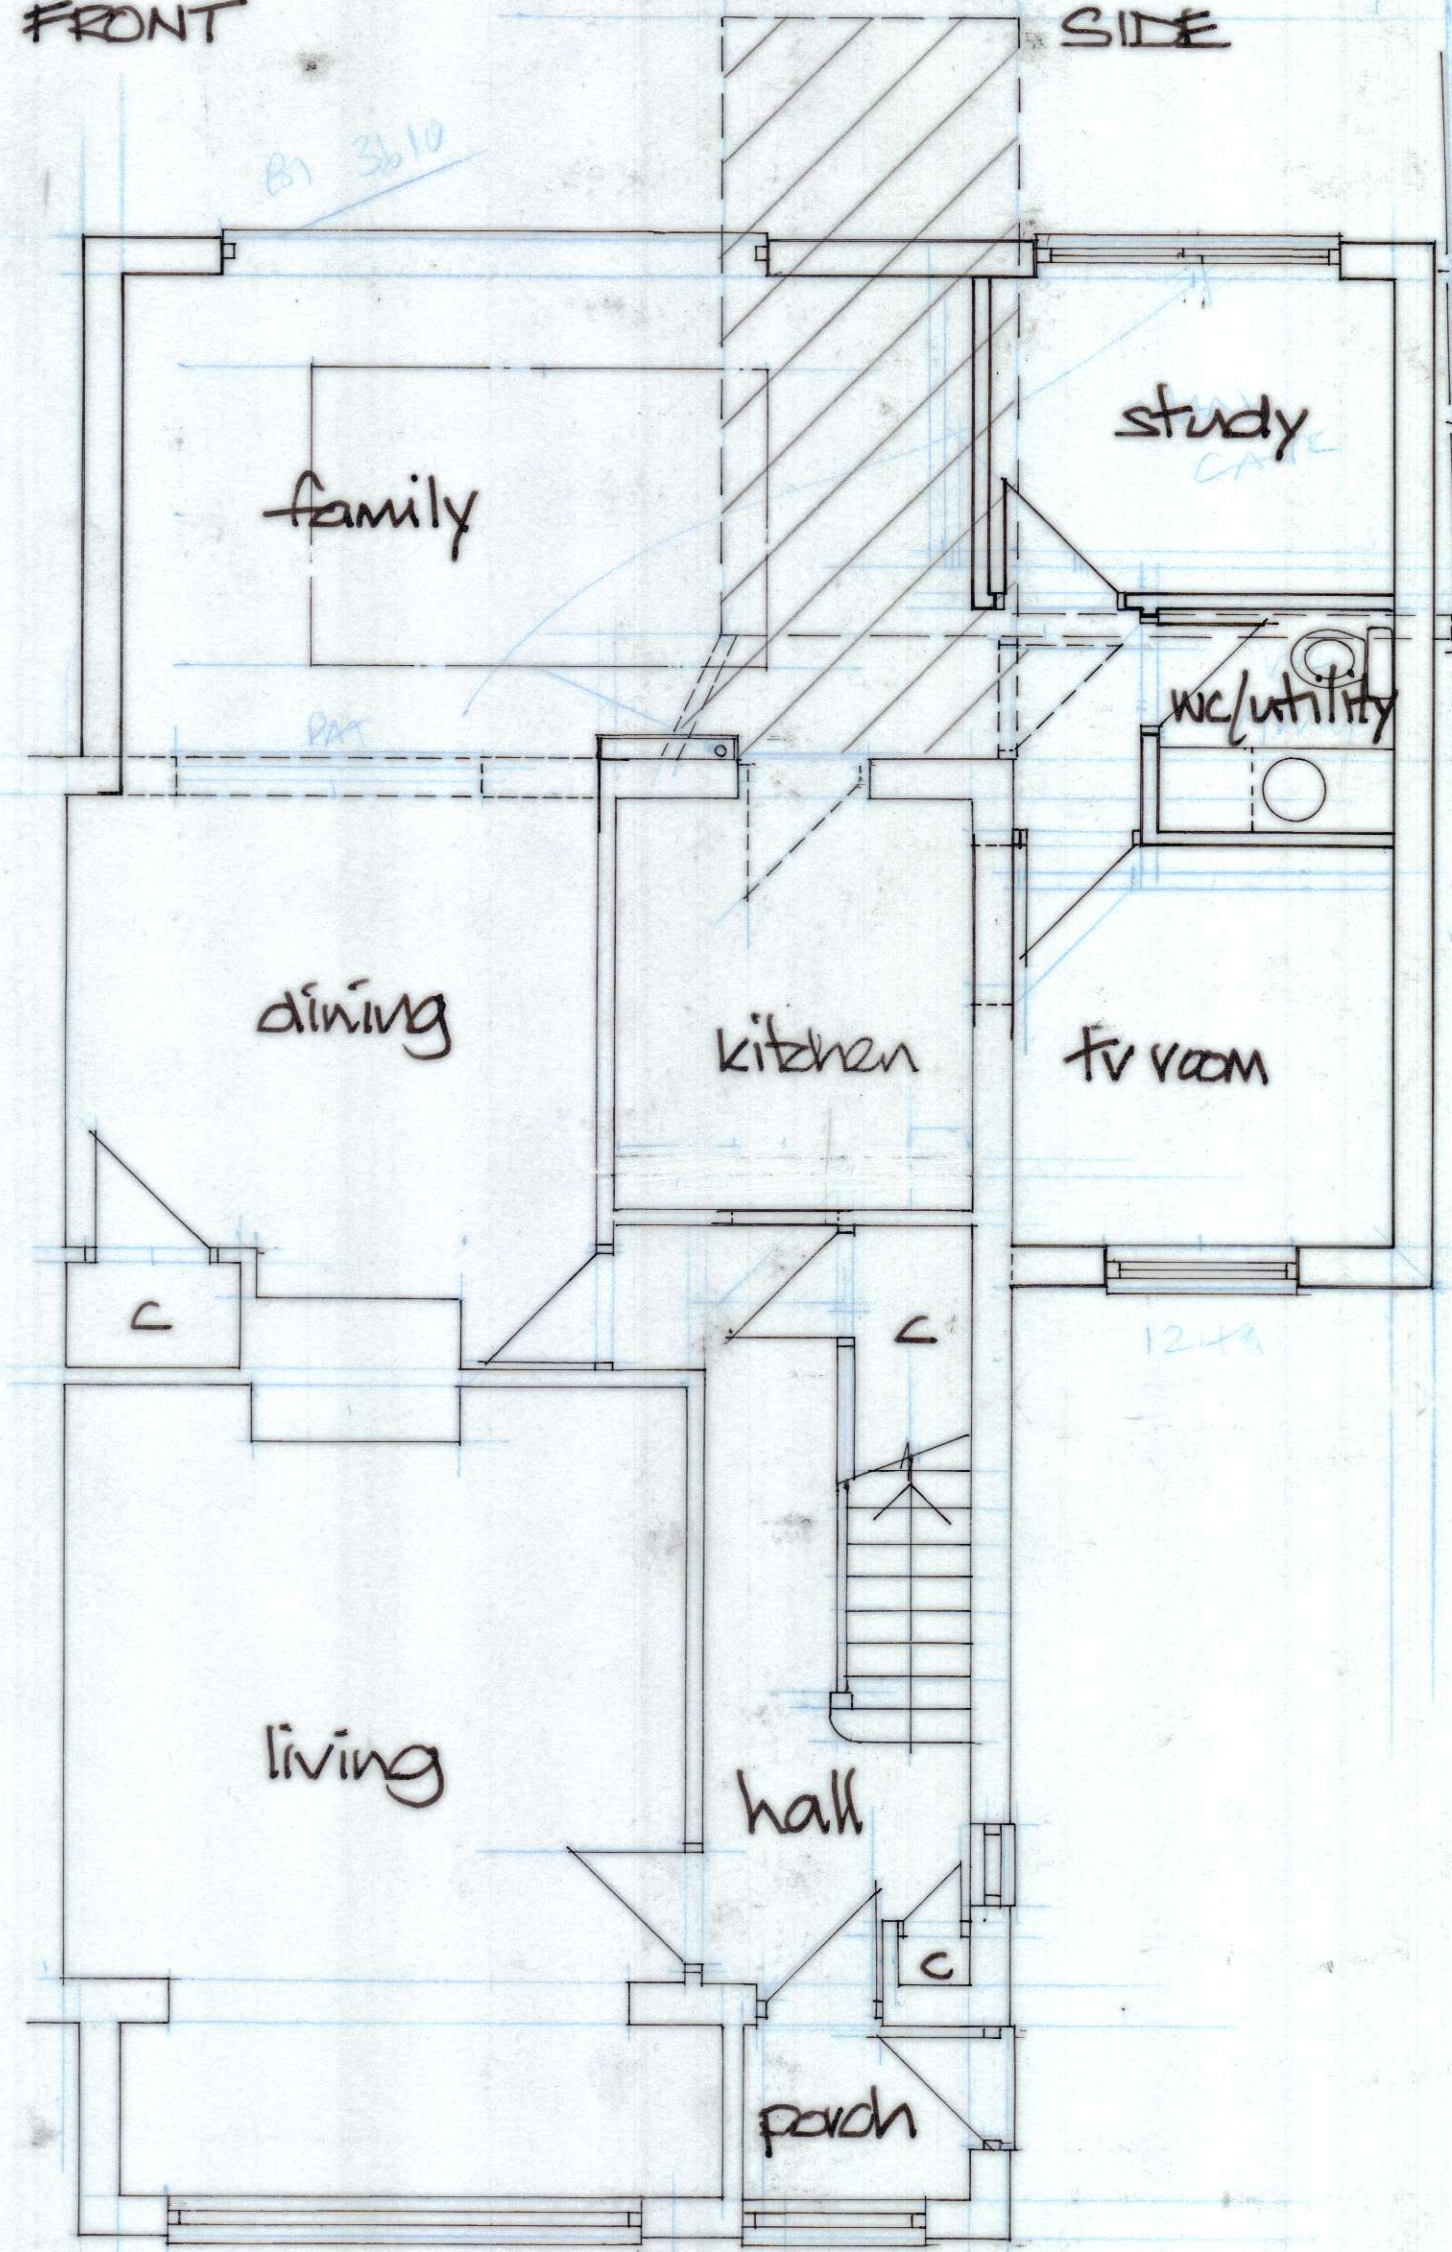

GROUND FLOOR



SITE PLAN
Scale 1:500



LOCATION PLAN
Scale 1:1250 OS UK 100046326

DEREK TREAGUS ASSOCIATES ARCHITECTURAL SERVICES No3-The Townhouse, 20 Nelson Road, Southsea, Hampshire PO5 2AS Tel: 07956 624094 Email: derek.treagus@gmail.com	
Project	REAR/SIDE EXTENSION AT 12 WINSCOMBE AVENUE, WATERLOOVILLE, HAMPSHIRE
Client	Mr & Mrs Bonner
Subject	Planning Drawing
Date: Nov 2017	Scale: 1:50, 1:100 @ A2
Rev:	Drg. No. 17/662/01
- Copyright reserved. - All dimensions are to be site confirmed and should not be scaled unless for Planning purposes. - Verify all queries with the office.	