

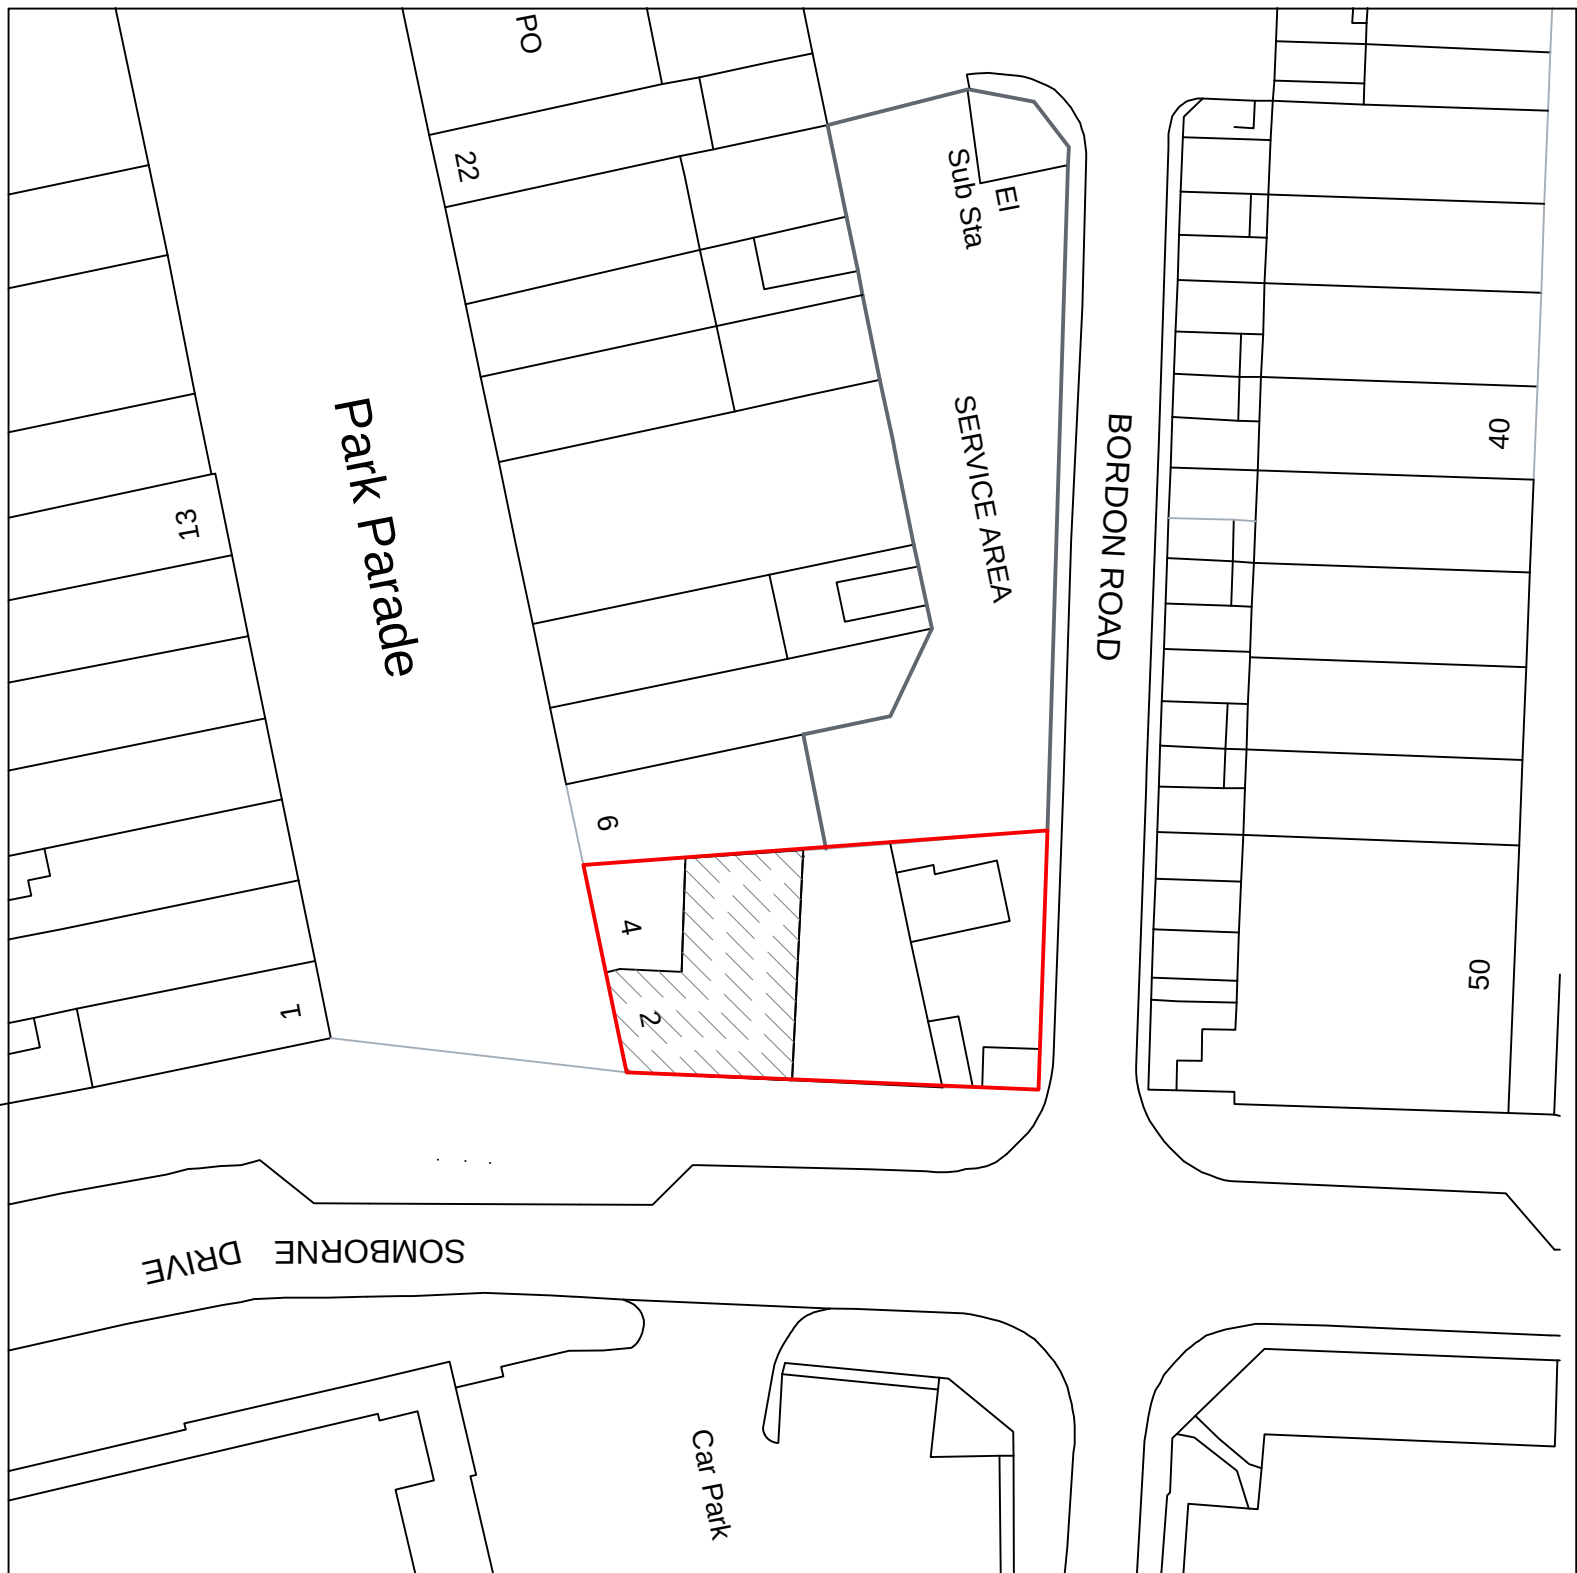



SCALE BAR IN METRES

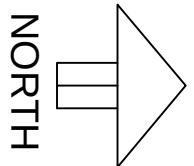


SITE LOCATION PLAN 1:500

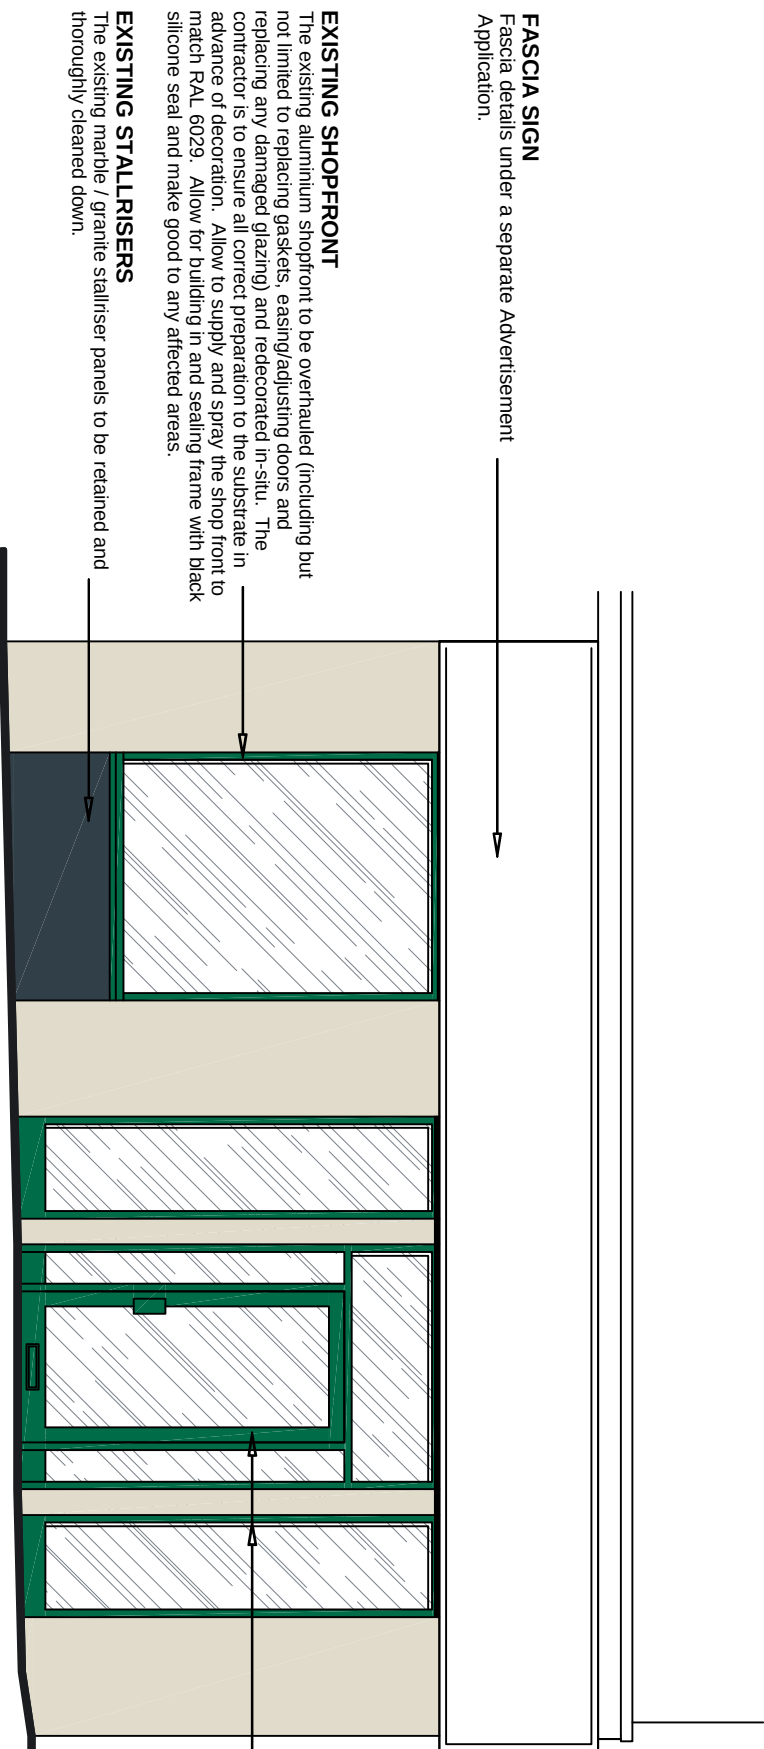

PROPOSED FRONT ELEVATION 1:50

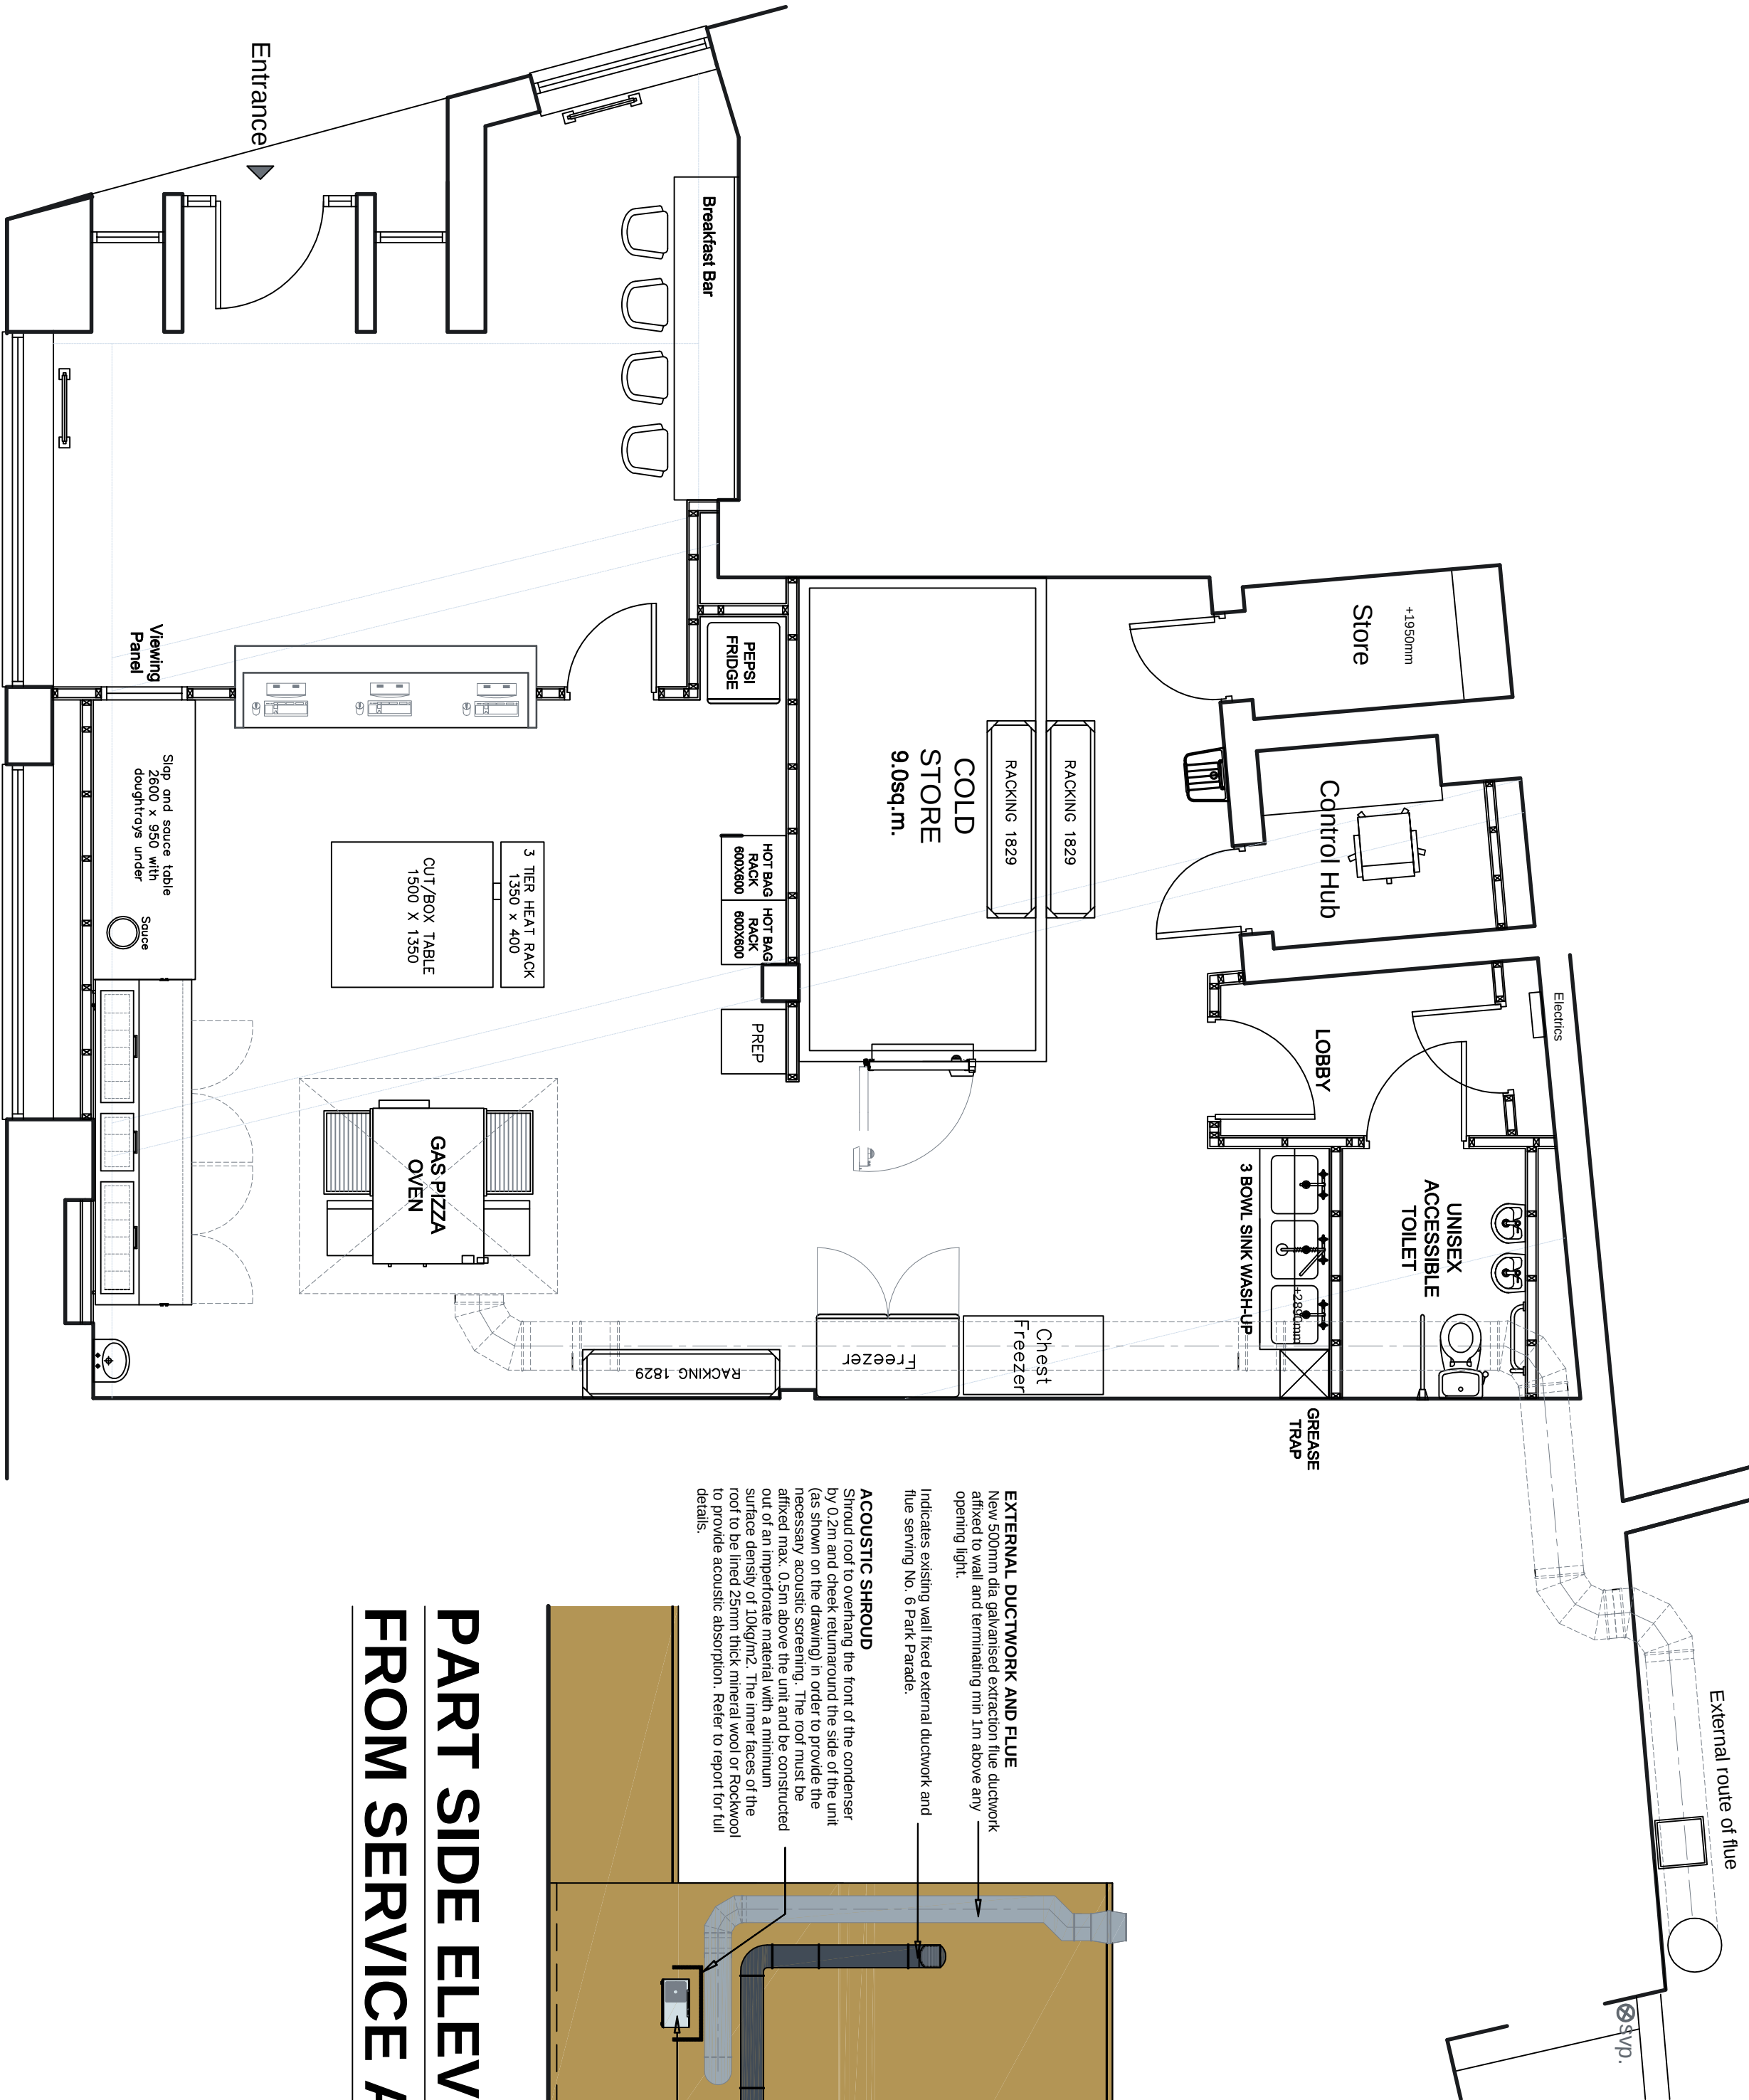


PROPOSED GROUND FLOOR PLAN 1:50

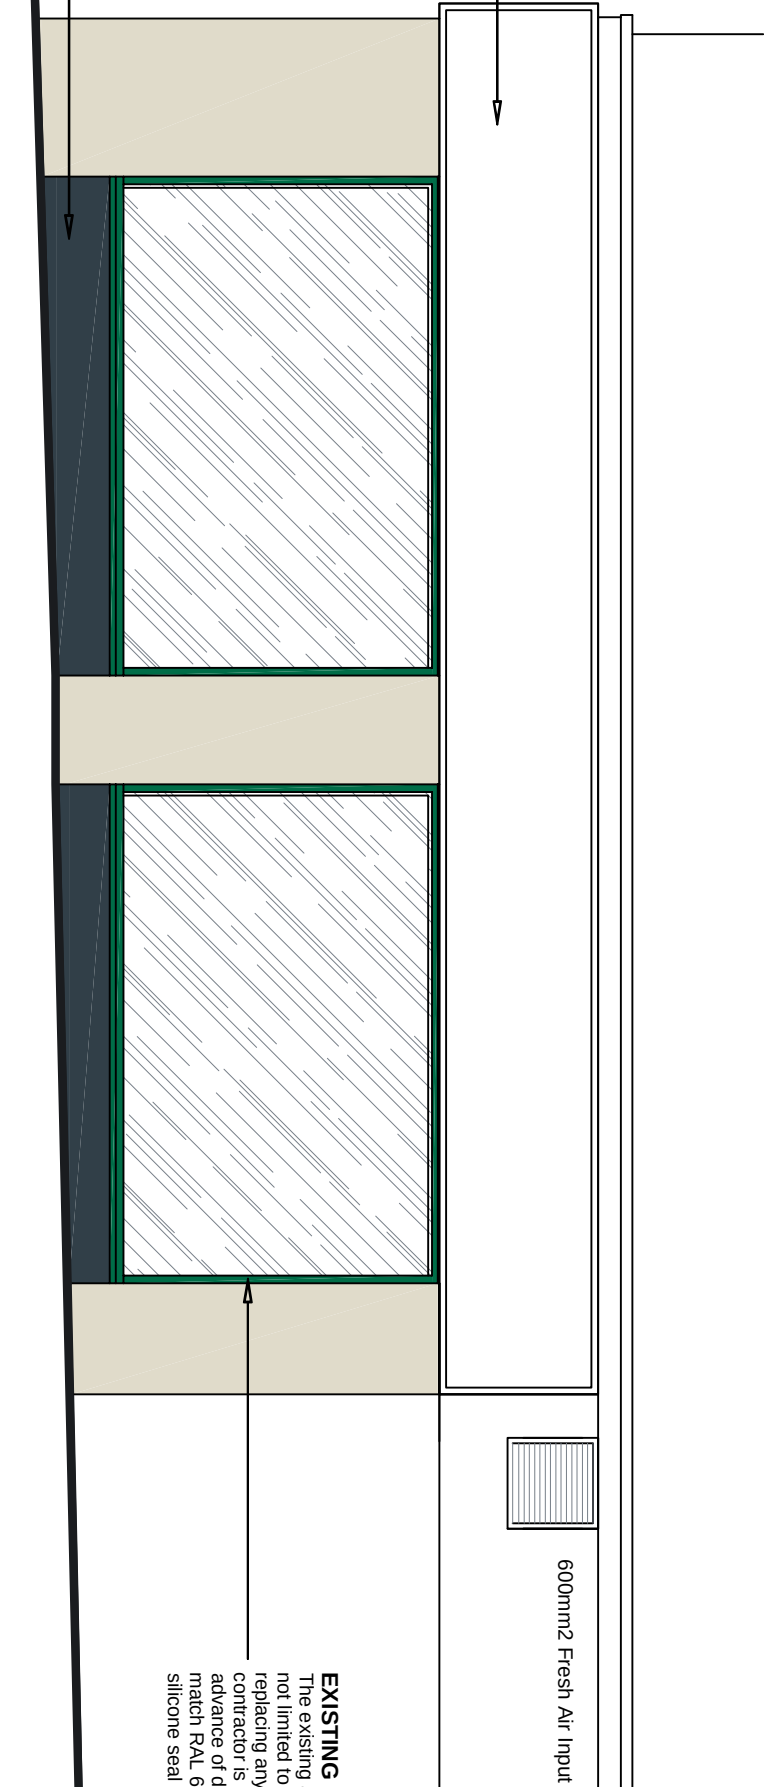

PROPOSED SIDE ELEVATION 1:50

SERVICE AREA

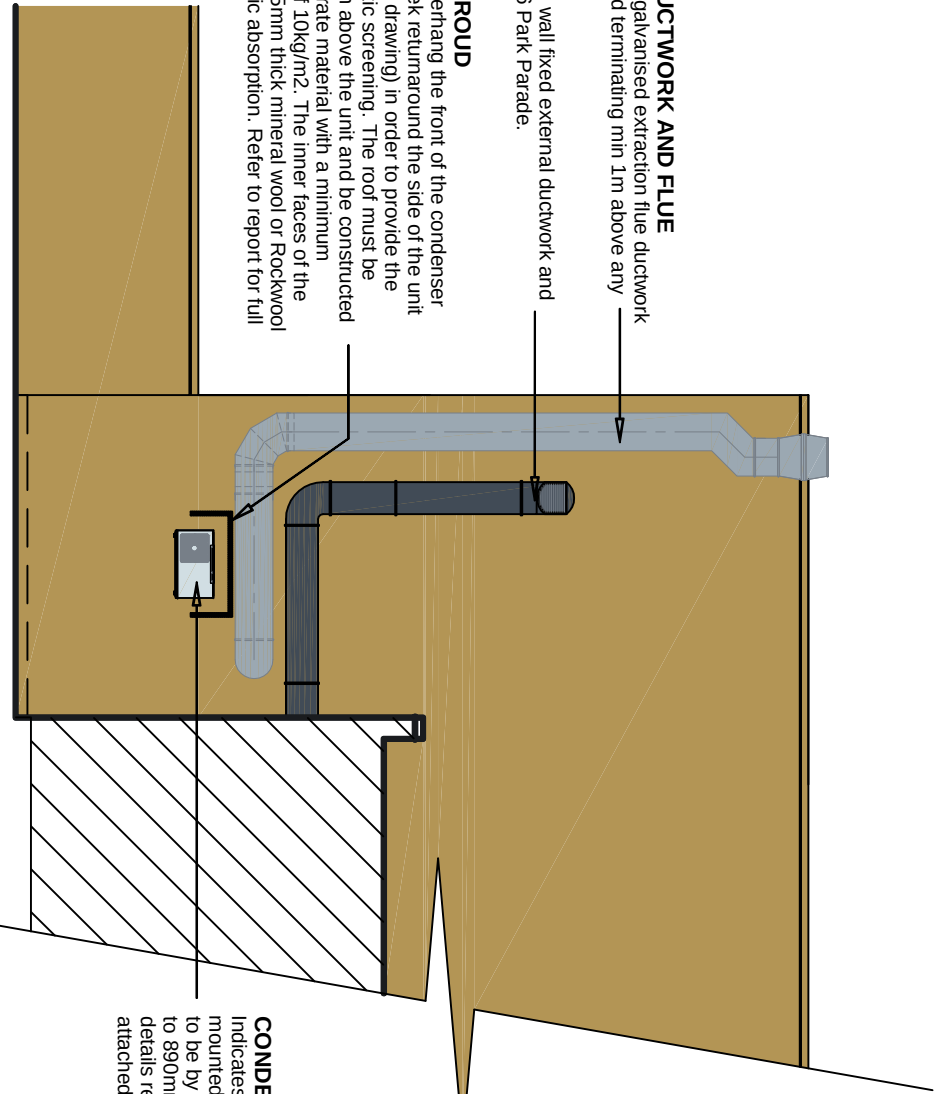

PART SIDE ELEVATION FROM SERVICE AREA 1:100

Rev A	01/07/2018	Acoustic sound added and condenser repositioned.
Rev A	01/07/2018	Internal layout revisions.
Rev	Date	Description

McKeowns Plans for Construction 301 Aveschurch Road, Birmingham, B31 4UB. Tel: 0121 433 4745 E-mail: jamckeown@btinternet.com
--

Address	2 - 4 PARK PARADE HAVANT PO9 5AF
Title	PROPOSED PLAN AND ELEVATIONS
Drawn	JAM
Date	21/02/2018
Scale	1:50 and 1:100 @ A1
Customer Area	
Drawing Number	PJ/HAV/03
Revision	B

McKeowns 301 Aveschurch Road, Birmingham, B31 4UB Tel: 0121 433 4745
PLANNING