


South Elevation

East Elevation


East Elevation garage from no 8

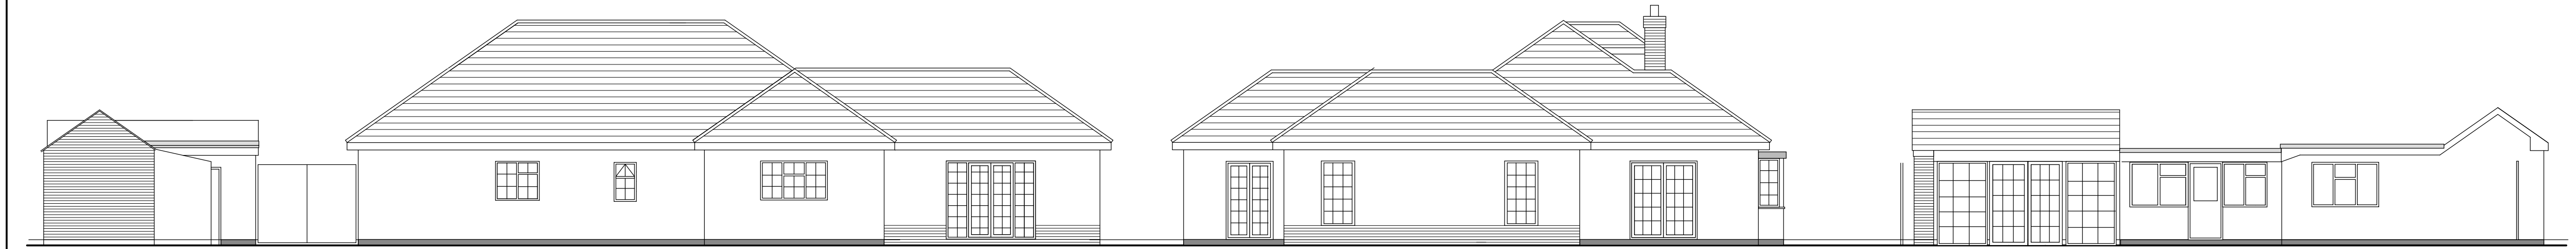


North Elevation

West Elevation

West Elevation garage from no10

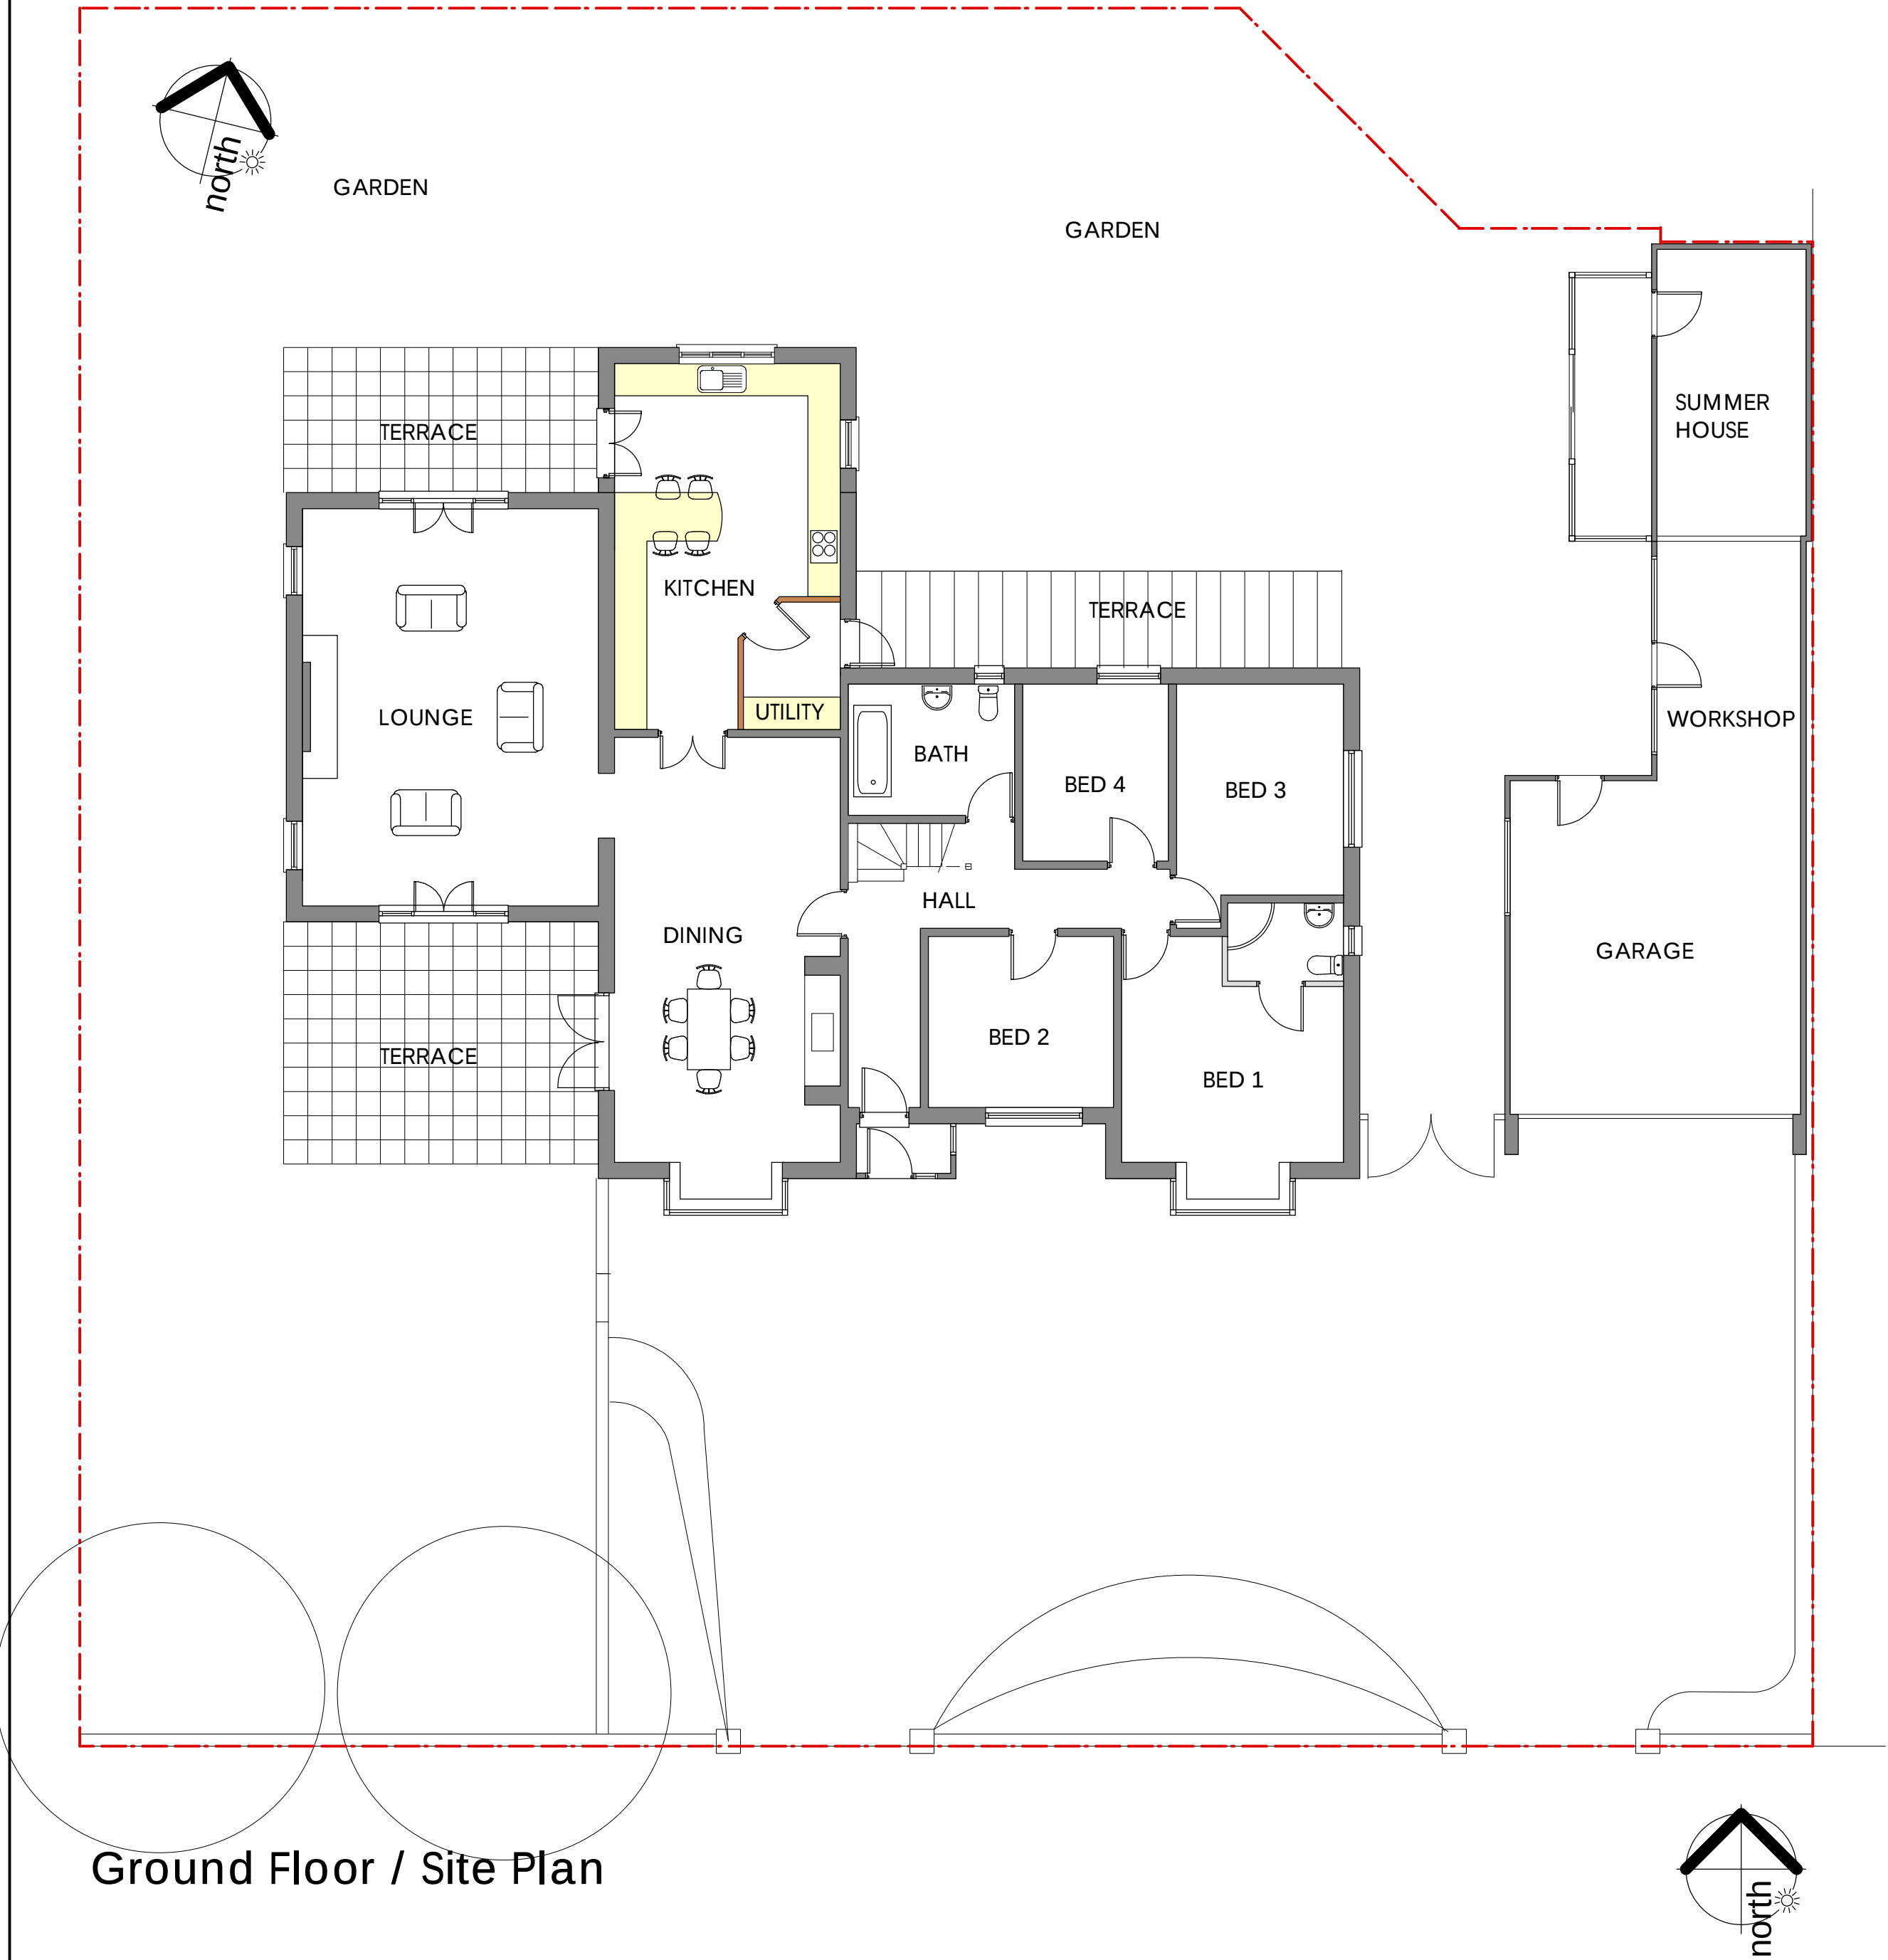


Ground Floor / Site Plan

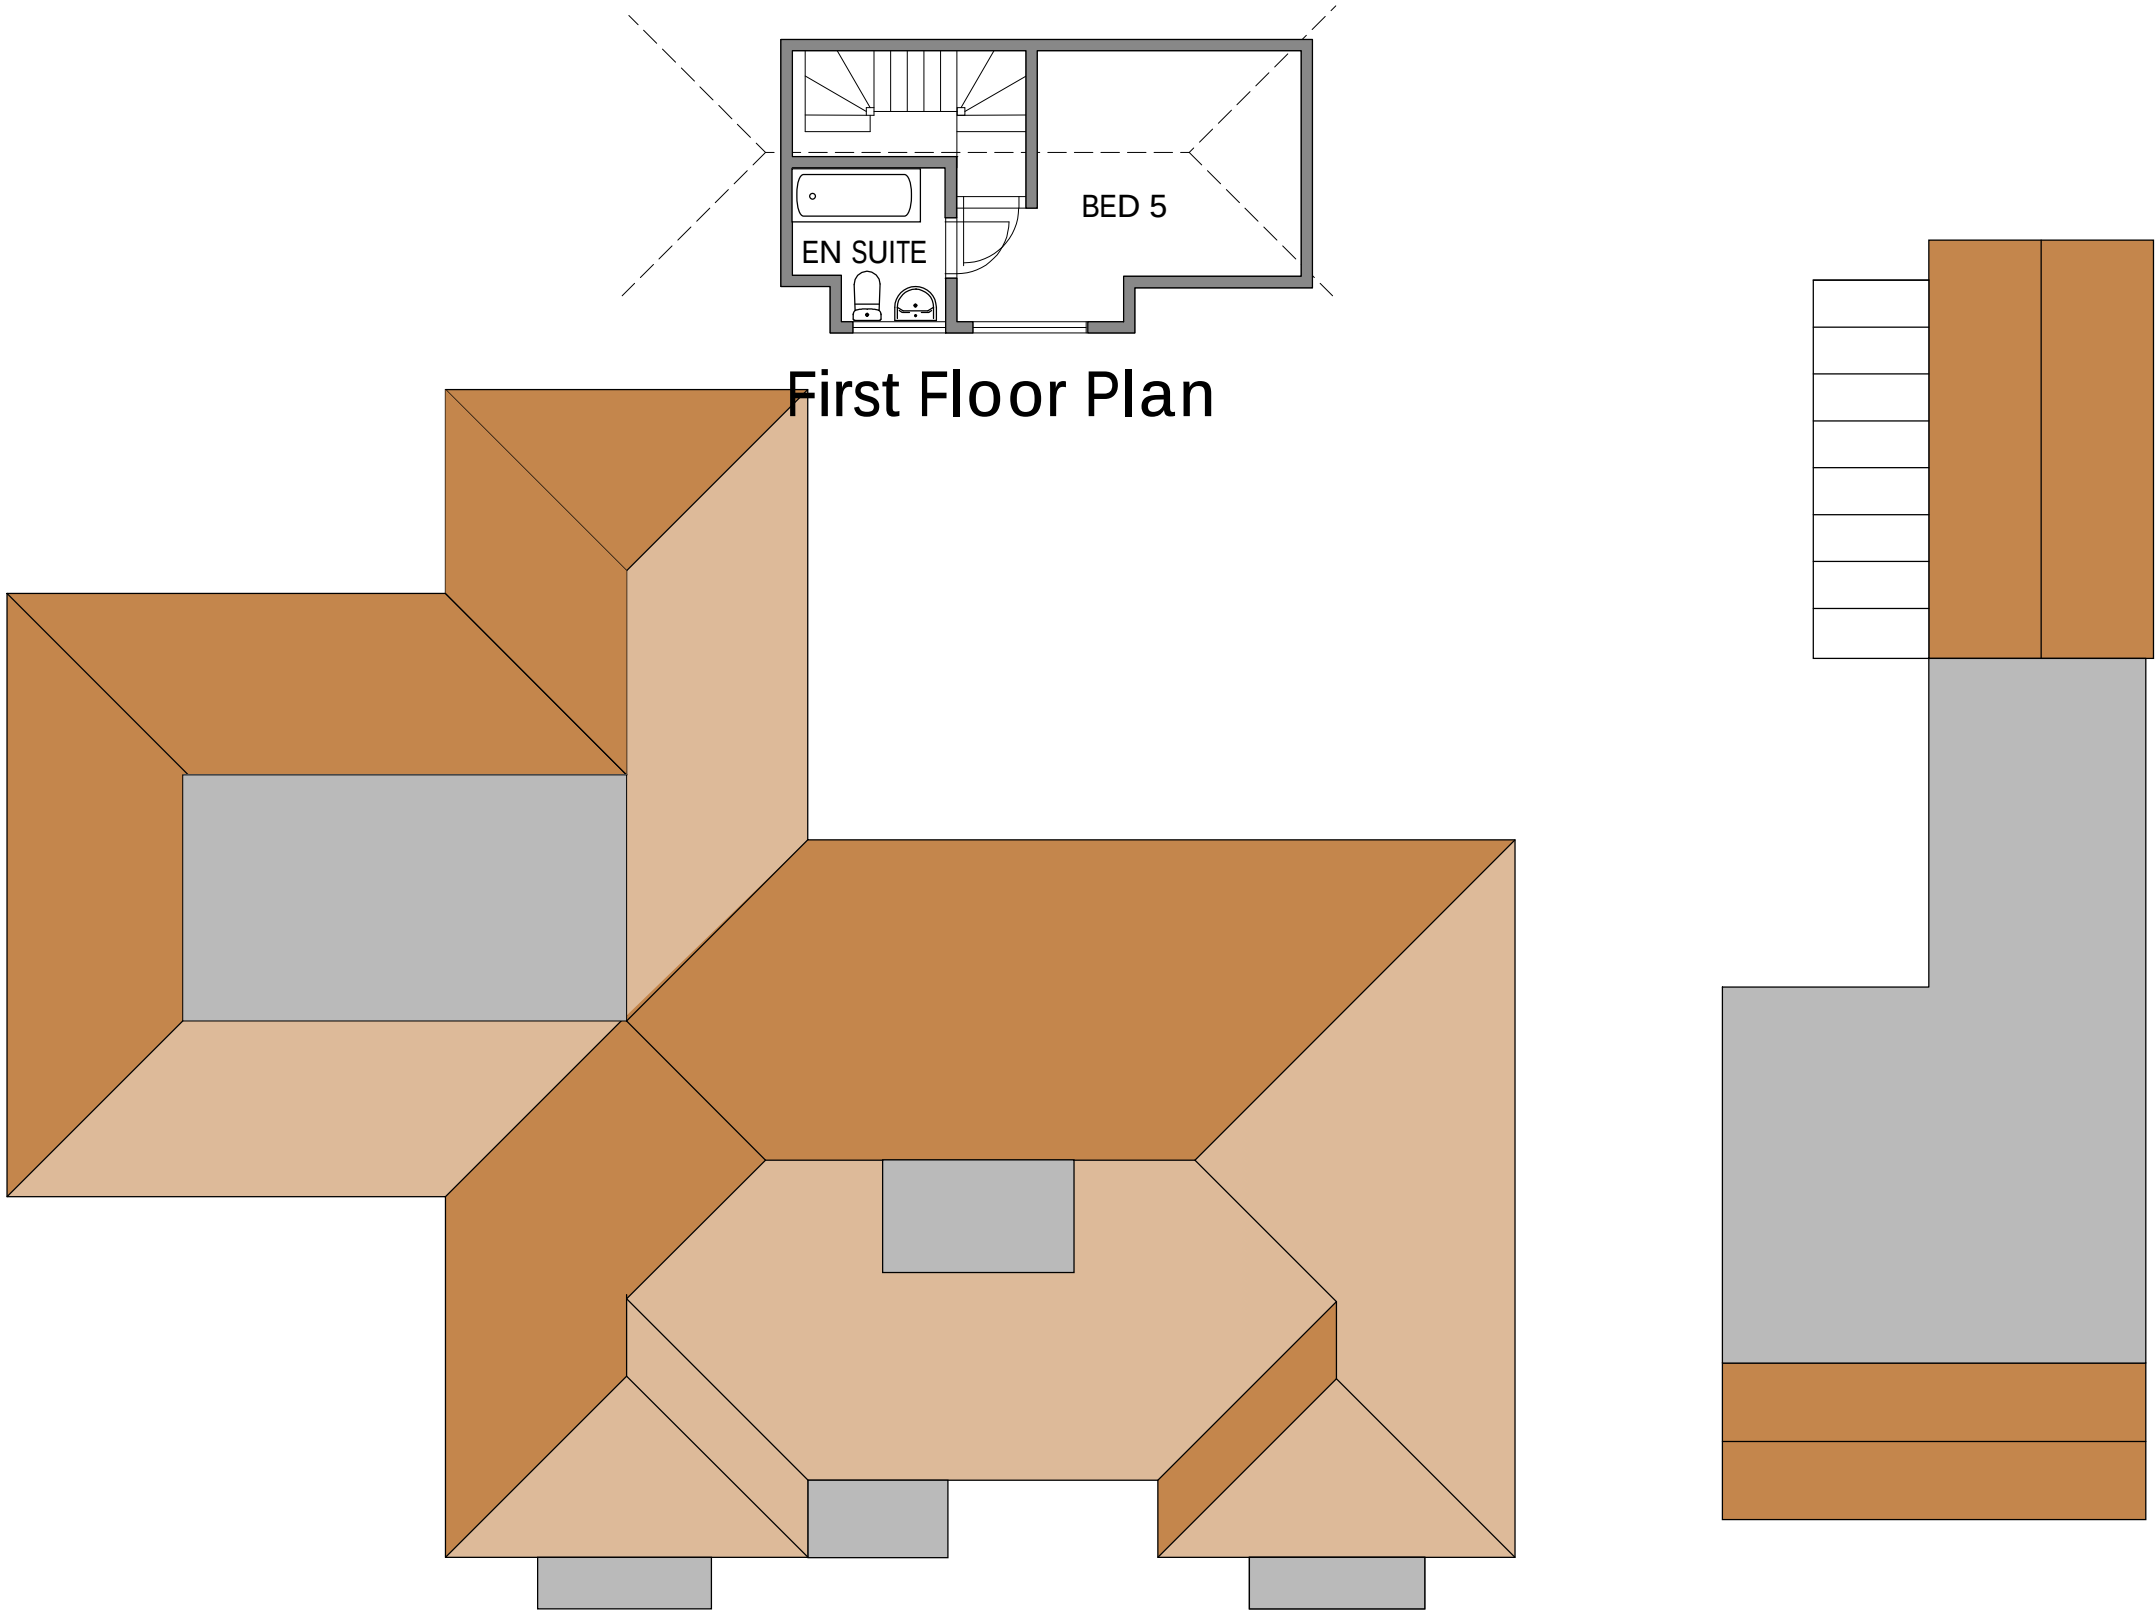

First Floor Plan

Roof Plan

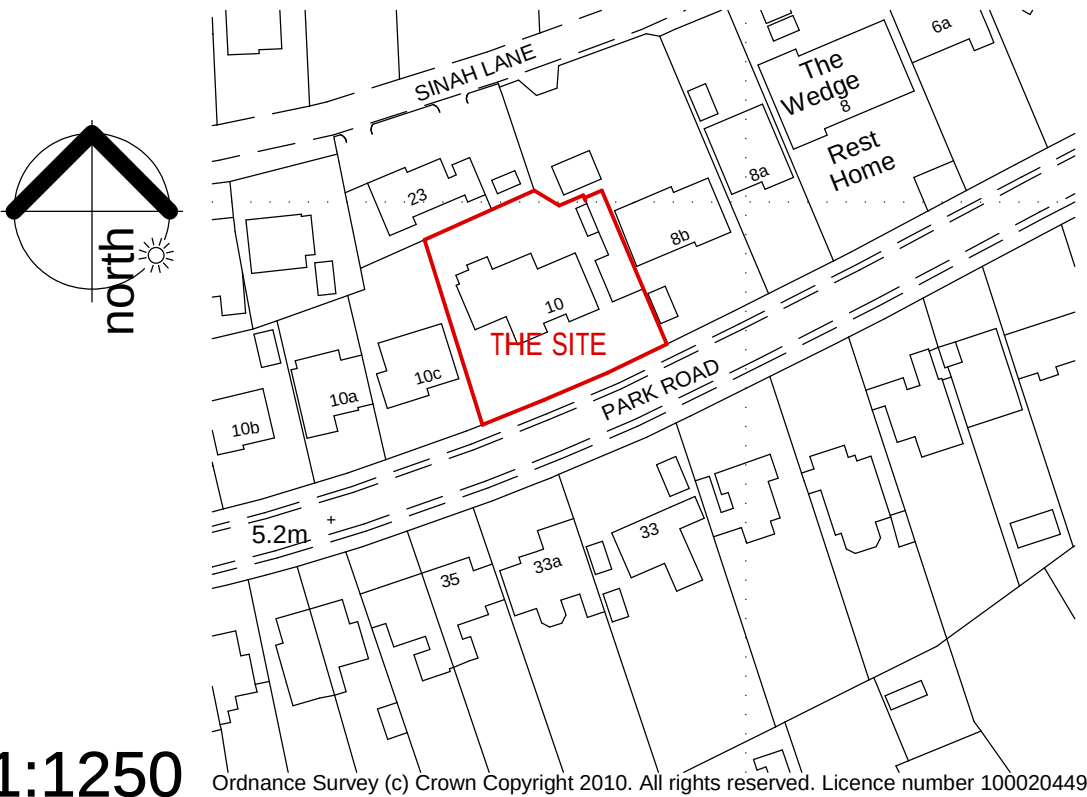

Location Plan 1:1250

NOTES

REVISIONS
A. PLANNERS REQUIREMENTS ADDED MAY 18

TITLE
EXISTING PLANS, ELEVATIONS, SITE PLAN
AND LOCATION

10 Park Road Hayling Island Hants

SCALE: 1:100 1:1250
DATE: APRIL 2018

DRWG NO: CB/001 REV NO: A

D.ALLEN
Architectural Technician
38 Salterns Lane
Hayling Island, Hants PO11 0PY
Tel: (02392) 467620
E-mail: haylingplans@btinternet.com

0 5m
1:100 @A1