




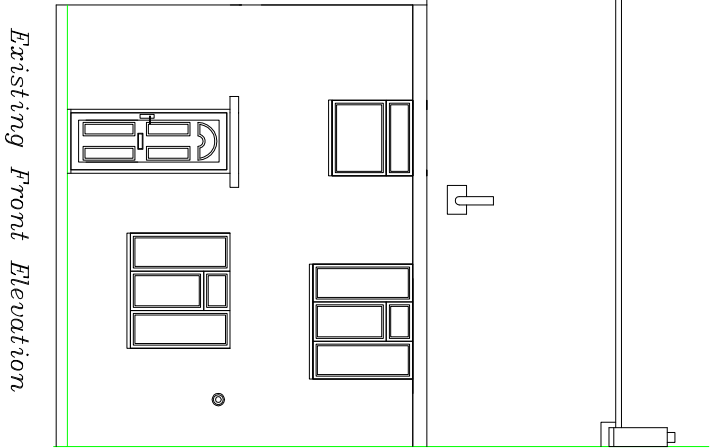


Existing Front Elevation

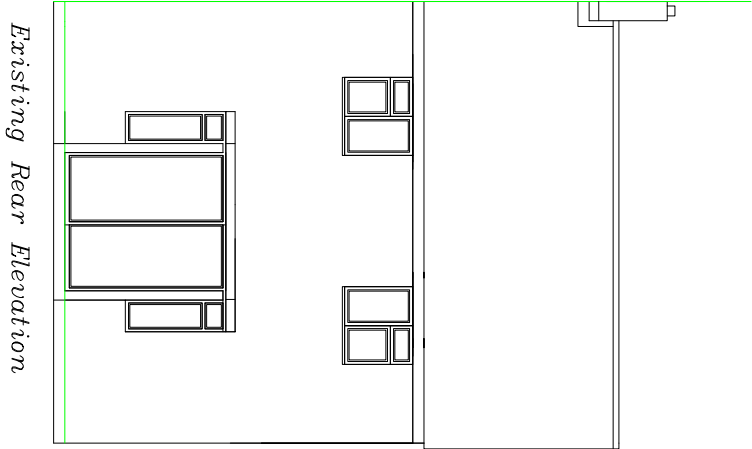

Existing Rear Elevation

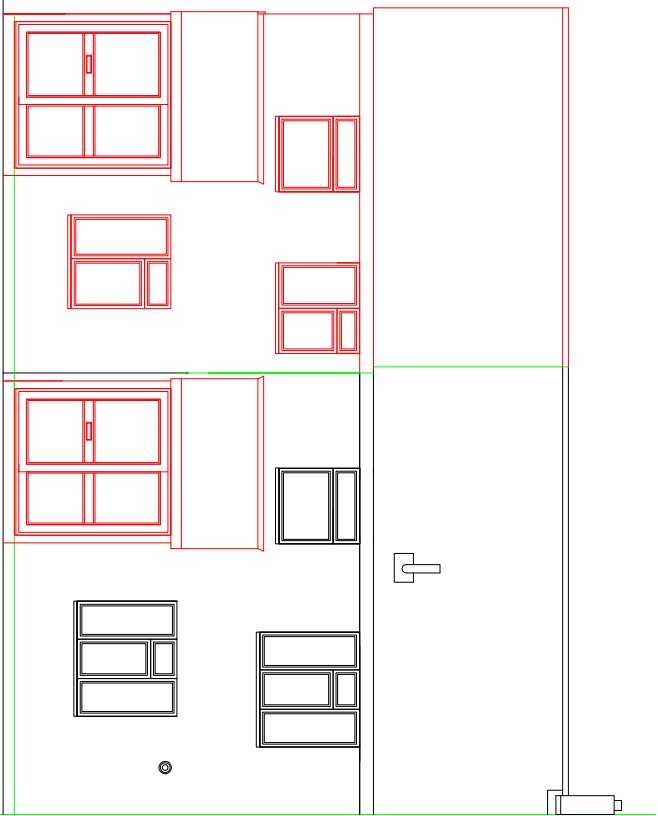

Proposed Front Elevation

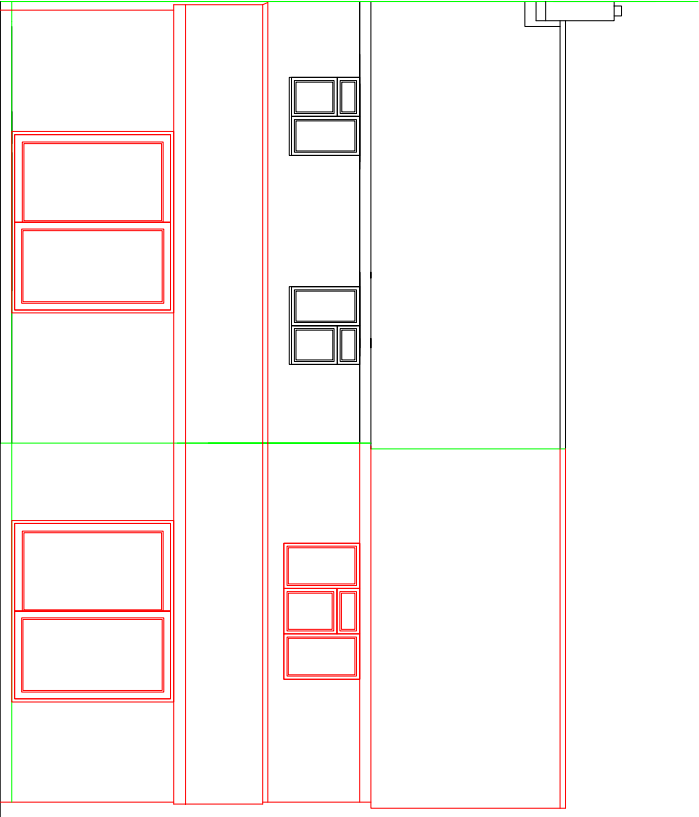

Proposed Rear Elevation

MR&MRS ROBINSON 32 HICHLAWN WAY HAVANT PO9 5BP		DRAWING NUMBER: 103	DATE 21/9/17
TITLE: EXISTING AND PROPOSED ELEVATION 1		SCALE 1:100	