



West Elevation
Scale 1:150

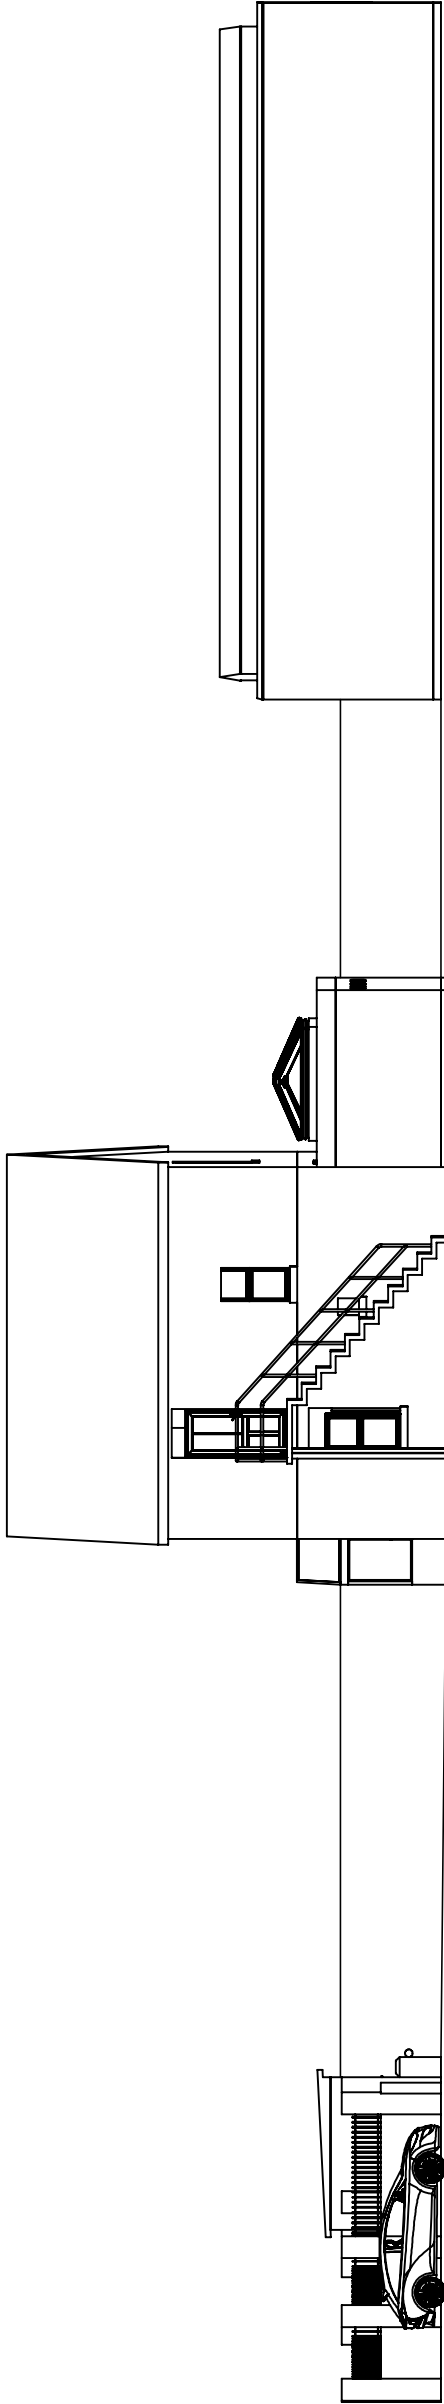

East Elevation
Scale 1:150

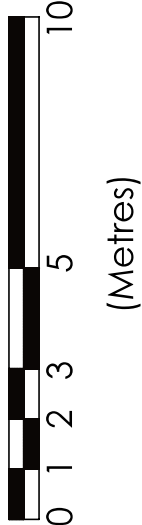

This drawing is copyright and the property of Marston & Langer. It must not be copied (in whole or in part), used for manufacture or otherwise disclosed without prior written consent of the company. Any copies of this drawing made by any method must also include a copy of this legend. © Marston & Langer 2018 (is a trading name of Alitex Limited).

			TITLE Proposed Elevations Marston & Langer Site 6 Seagull Lane, Emsworth, PO10 7QH		
DRAWN	NBA	DATE 1/5/18	SCALE 1:150	DWG NO. Sheet 9 of 12 - Rev-B	A3
CHECKED		CHECKED	CUSTOMER / ORDER NO. Mr N Bashford		