


SITE PLAN

Scale 1:500

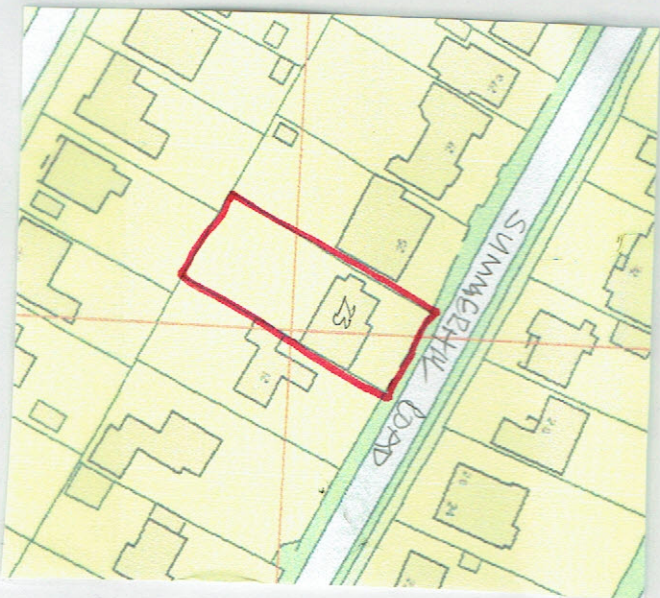

LOCATION PLAN

Scale 1:1250

OS Nr 1000463210

DEREK TREAGUS ASSOCIATES ARCHITECTURAL SERVICES No3-The Townhouse, 20 Nelson Road, Southsea, Hampshire PO5 2AS Tel: 07956 624094 Email: derek.treagus@gmail.com	
Project	SIDE EXTENSION AT 23 SUMMERHILL ROAD, WATERLOOVILLE, HAMPSHIRE
Client	Mr & Mrs A Bloor
Subject	Planning Drawing
Date:	Aug 2017
Rev:	1
Scale: 1:50, 1:100 @ A2 Dwg. No. 17/628/01	
• Copyright reserved. • All dimensions are to be site confirmed and should not be scaled unless for Planning purposes. • Verify all queries with the office.	