


This drawing is the copyright of HJCONCEPTS LTD and may not be copied, altered or reproduced in any way without their written authority. © H J Concepts Limited 2017

Do not scale this drawing. Use written dimensions only. All dimensions shall be checked on site prior to commencement of work.


IF IN DOUBT ASK

DO NOT SCALE: This note may be omitted for **PLANNING PURPOSES ONLY**. Original documents only may be relied upon. Inaccuracies may occur due to printing, scanning and other forms of copying.


This drawing has been produced for **Mr & Mrs J Pike** for the works at **Northney Farm St Peter's Road Hayling Island PO11 0RX** and is submitted as part of a Prior Notification Application and is not intended for use by any other person or for any other purpose.

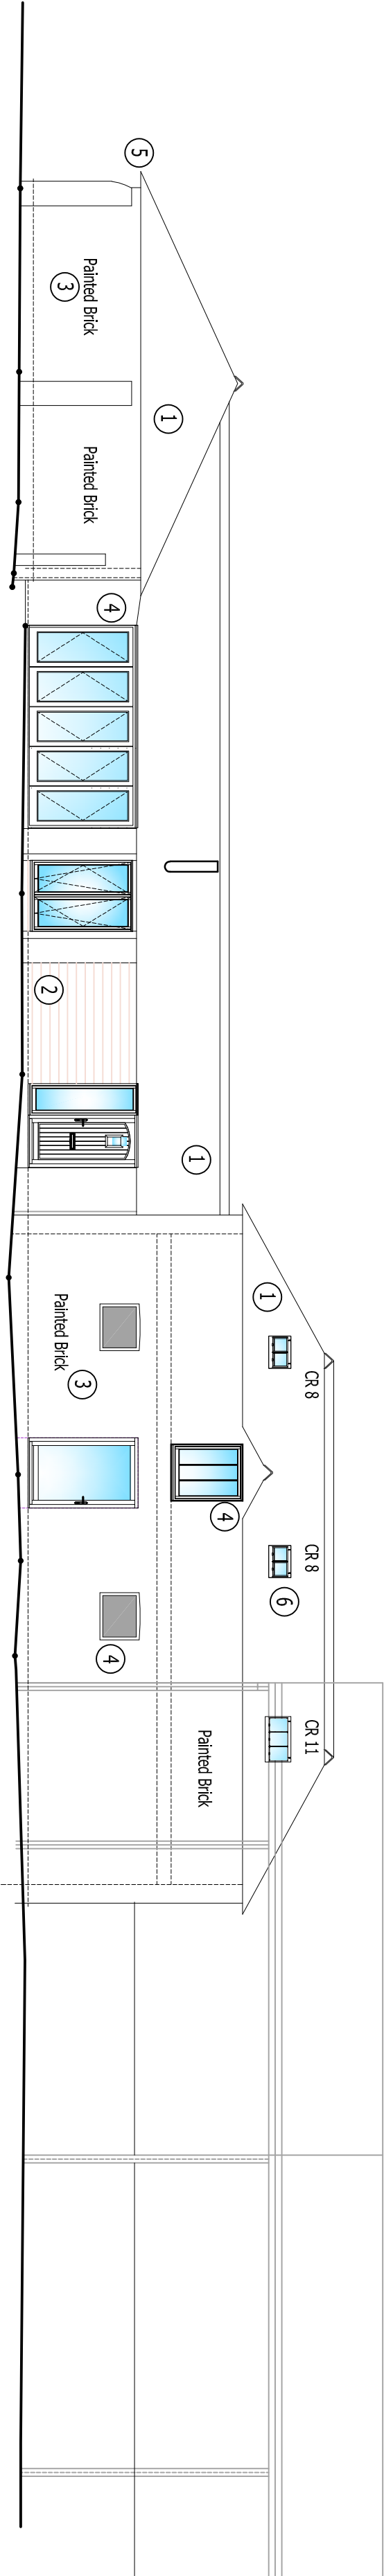

Proposed South Elevation

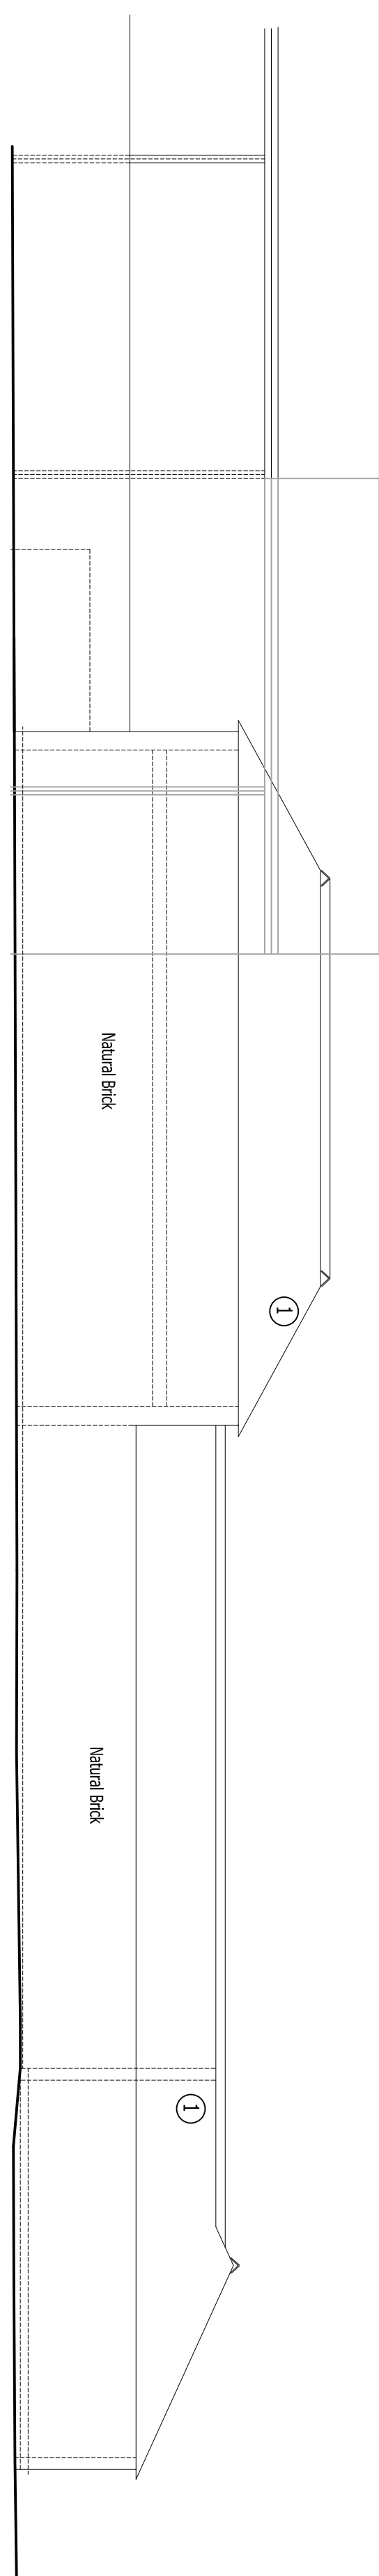


Proposed North Elevation

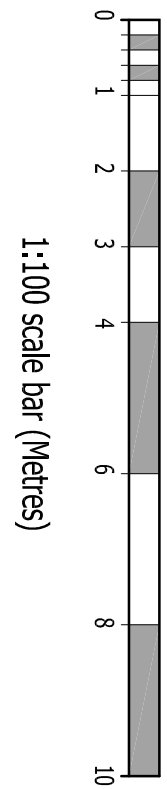


1:100 scale bar (Metres)

- LEGEND
- 1 Re-roof with Blue Black Slates and angular hips and ridges
 - 2 Weather plank cladding board - Colour Black
 - 3 Existing masonry painted as existing, where noted. New face brick, girth and wall to match existing brickwork as closely as possible
 - 4 Timber double glazed windows stained black
 - 5 Rafters, soffits, eaves and gutters to be black. Overhanging and slate to match existing
 - 6 Operable (Top Hung) Conservation style roof lights (Preston eaves roof slope less than 150mm)
 - 7 New Timber Cladding
 - 8 Materials Notes
- LEGEND
- Site Boundary
 - Adjoining Applicant's land
 - Demolished Elements
 - New Timber Cladding
 - Materials Notes

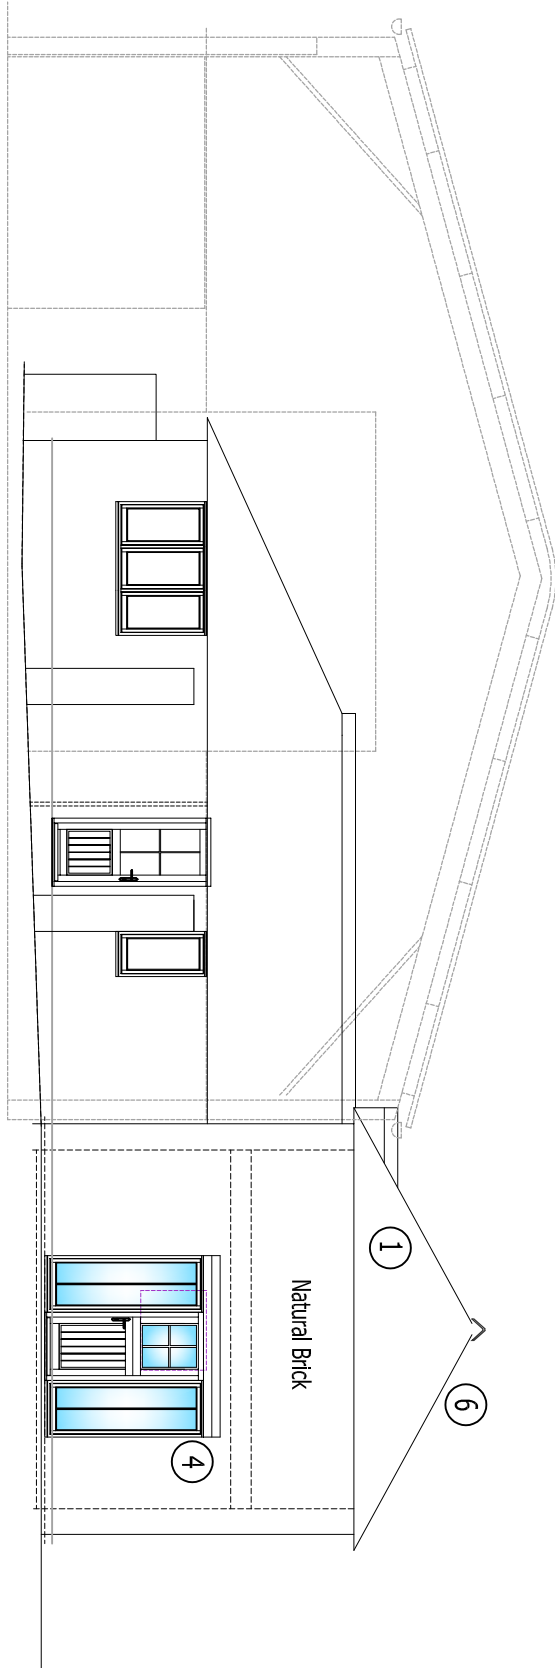

Proposed East Elevation (incl. Barn Section)

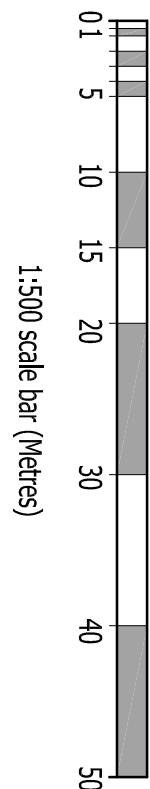

1:500 scale bar (Metres)



Site Plan

REV	DATE	DESCRIPTION	BY
C	04 Oct 18	Prior Notification Application Class Q(a)&(b)	
B	16 Nov 18	Prior Notification Application Class Q(a)&(b)	
A	22 Dec 17	Updated Details for review	
-	31 Aug 17	Prior Notification Application Class Q(a)&(b)	
HJCONCEPTS LTD			
Suite 100, Fareham Reach			
166 Fareham Road, Gosport,			
Hampshire, PO13 0FW			
Telephone: 01329 286884, Email: office@hjonceptsltd.co.uk			
CLIENT PROJECT TITLE			
Mr & Mrs J Pike			
Northney Farm Buildings			
St Peter's Road Hayling Island PO11 0RX			
DRAWING TITLE			
Proposed Details			
Elevations & Sections			
DESIGNED BY	PH	CHECKED BY	
DATE	Aug 17	SCALE	1:100, 1:250
PROJECT AND DRAWING NO.			
17-1181 — PL 04			
EXTENSION	A	B	C
A1			

Proposed East Elevation & Section A-A

Proposed West Elevation

