






PHYSICAL SCALE IN METERS @ 1:100

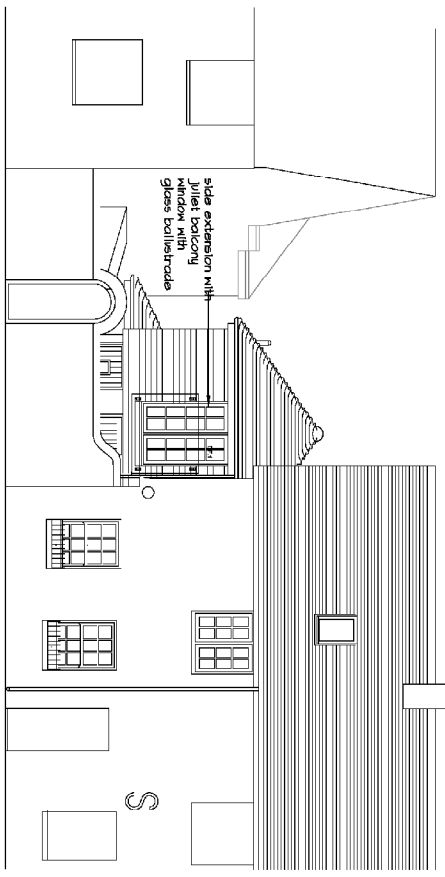

Proposed South (Street Elevation)

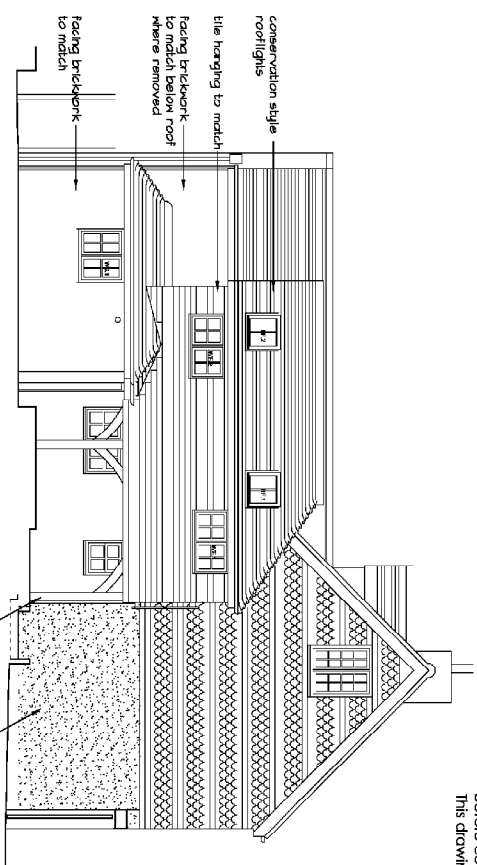


Proposed West

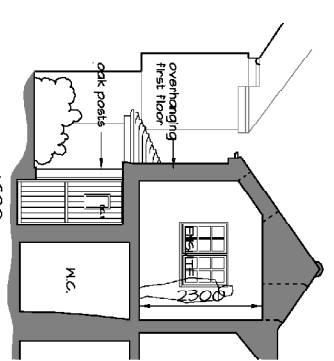


Proposed Section


NOTES:
This drawing has been produced solely for PLANNING/DESIGN.
Do not Scale from this Drawing except for planning purposes.
Any drainage shown is presumed and to be checked on site
before commencement of works.
This drawing is the copyright of MF Designs Ltd.

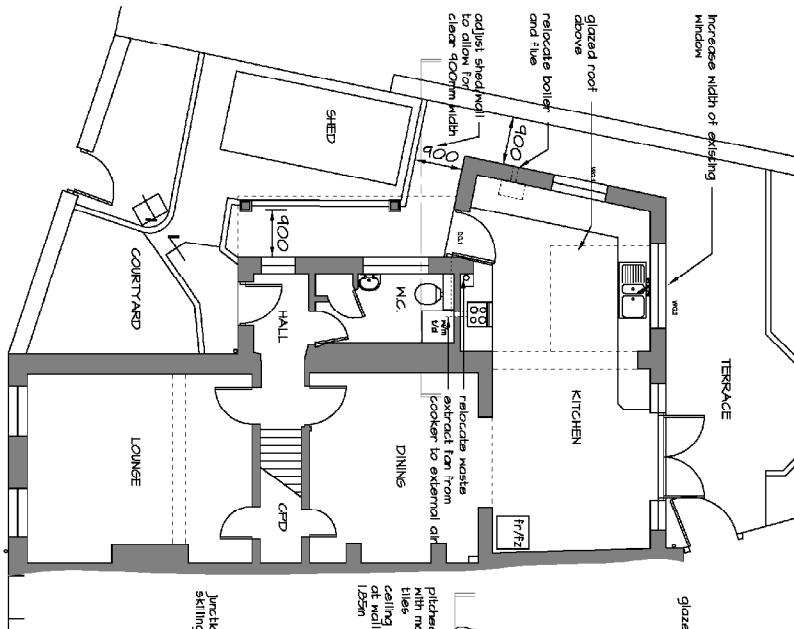


Proposed Ground

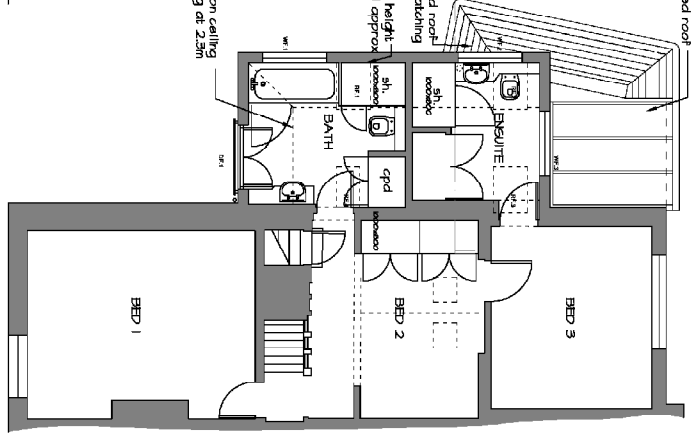

Proposed First

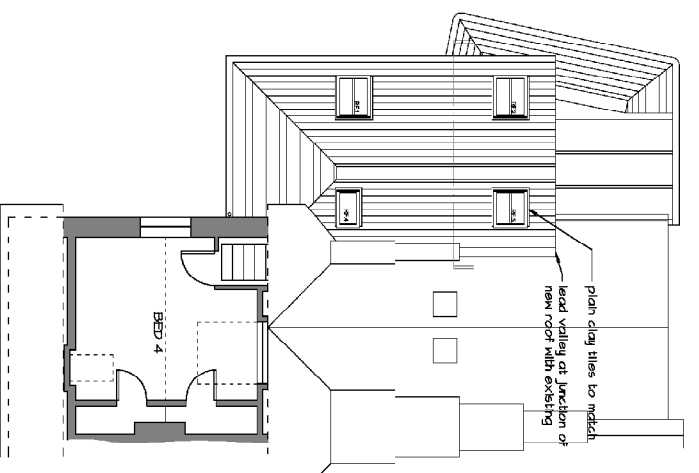

Proposed Roof

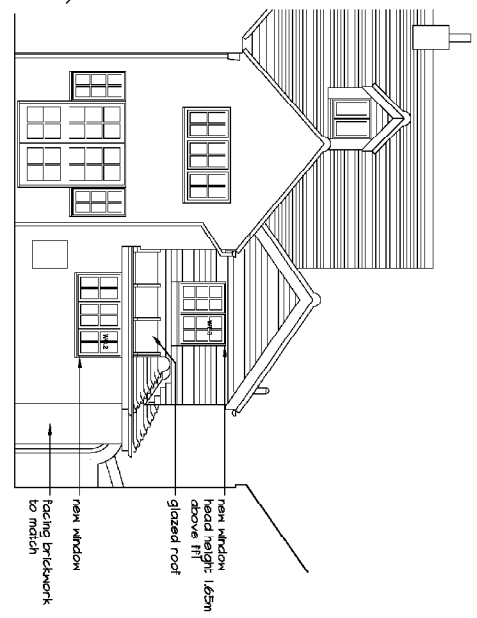

Proposed North

- ©: Draw and window reference numbers applied to new works - 02/09/2015
P: Glazed roof to rear only - 20/07/2015
E: Glazed roof/re-render to side elevation - 17/07/2015
D: Additional windows to west elevation - 10/07/2015
B: Alterations to west elevation - 10/07/2015
A: Amendments following meeting with JT - 08/05/2015 and email 15/05/2015

mf designs ltd

Chartered Architects

62 King Street • Emsworth • Hampshire • PO10 7JZ
Director: Martin Farrer RIBA • Co Registration No: 4507379
e: info@mfdesigns.org.uk



EXTENSION & ALTERATIONS - 16 Langstone High Street, Havant. PO9 1RY



Date: April 2015
Scale: 1:100
JOB No: 3125
Dwg No: P_01 C