



This drawing is the copyright of Tomes Architects and may not be copied, altered, or reproduced in any way, or be passed to a third party without our written authority.

All dimensions are to be checked on site before commencing work. Any discrepancies should be reported to the project manager immediately.


Rev A 09-04-2018 Separate Entrance Added
Rev B 18-04-2018 Client Amendments
Rev C 27-04-2018 General Update
Rev D 05-07-2018 Scheme Reduced
Rev E 24-09-2018 Alterations for Planning Application

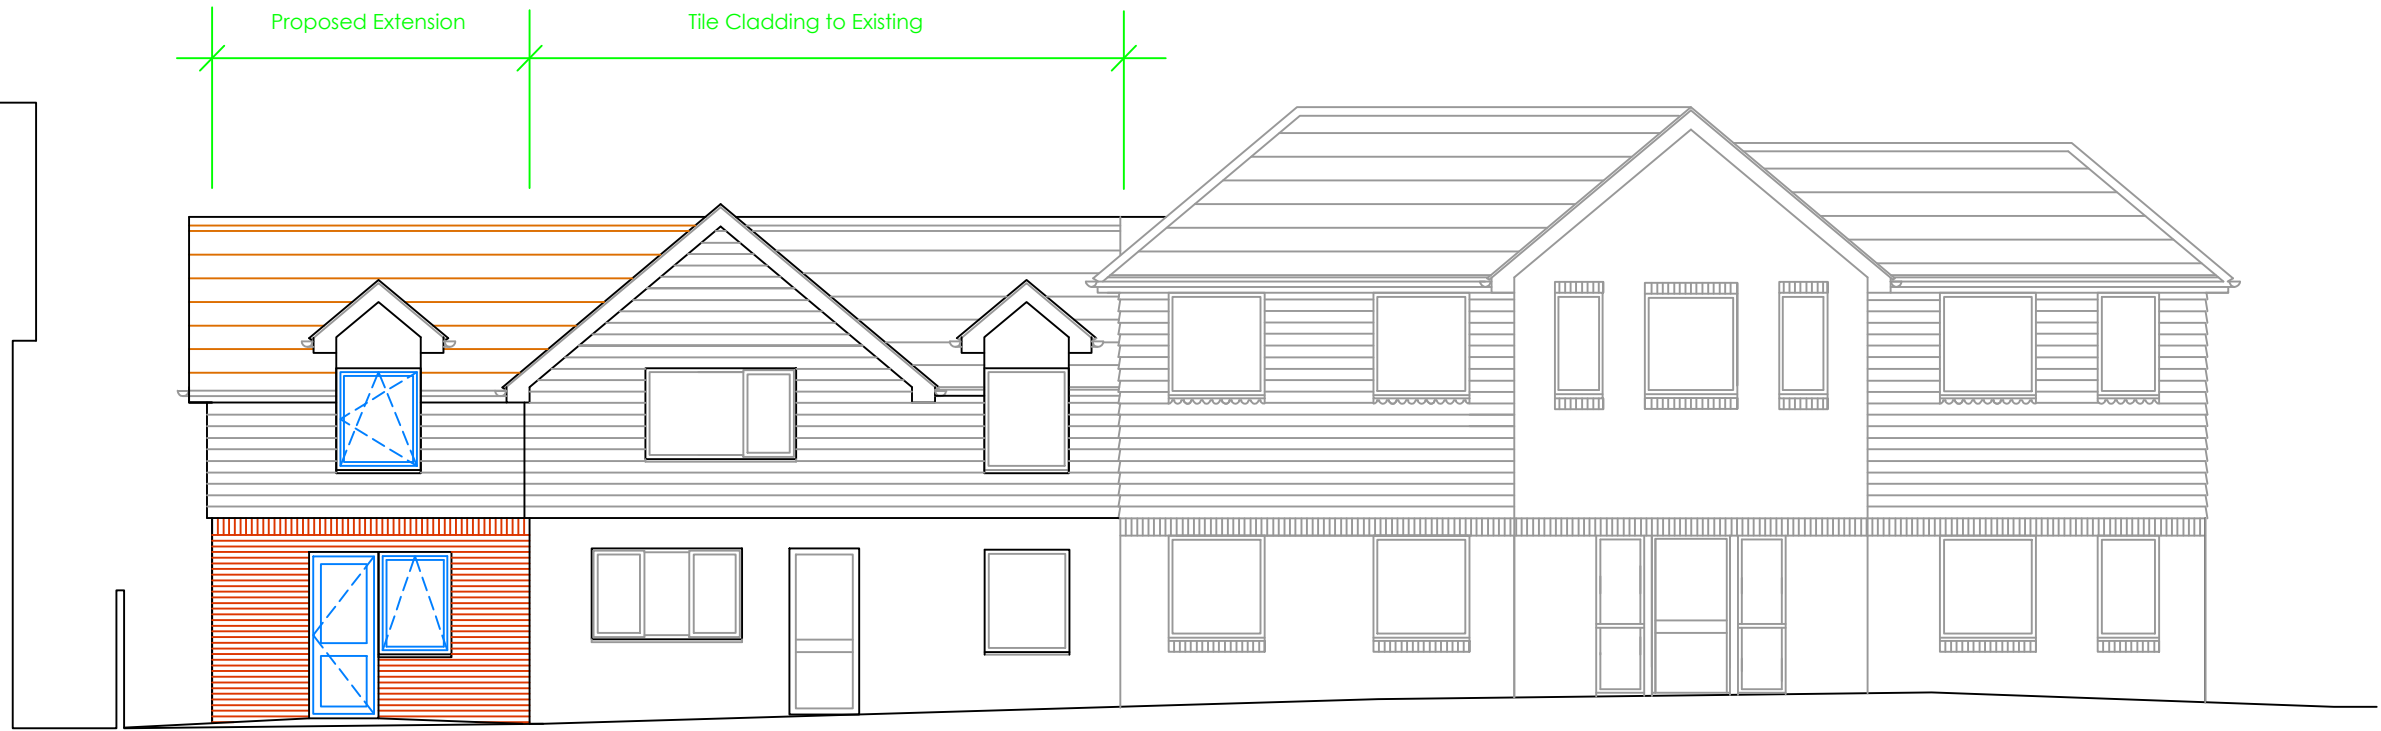

North West Elevation

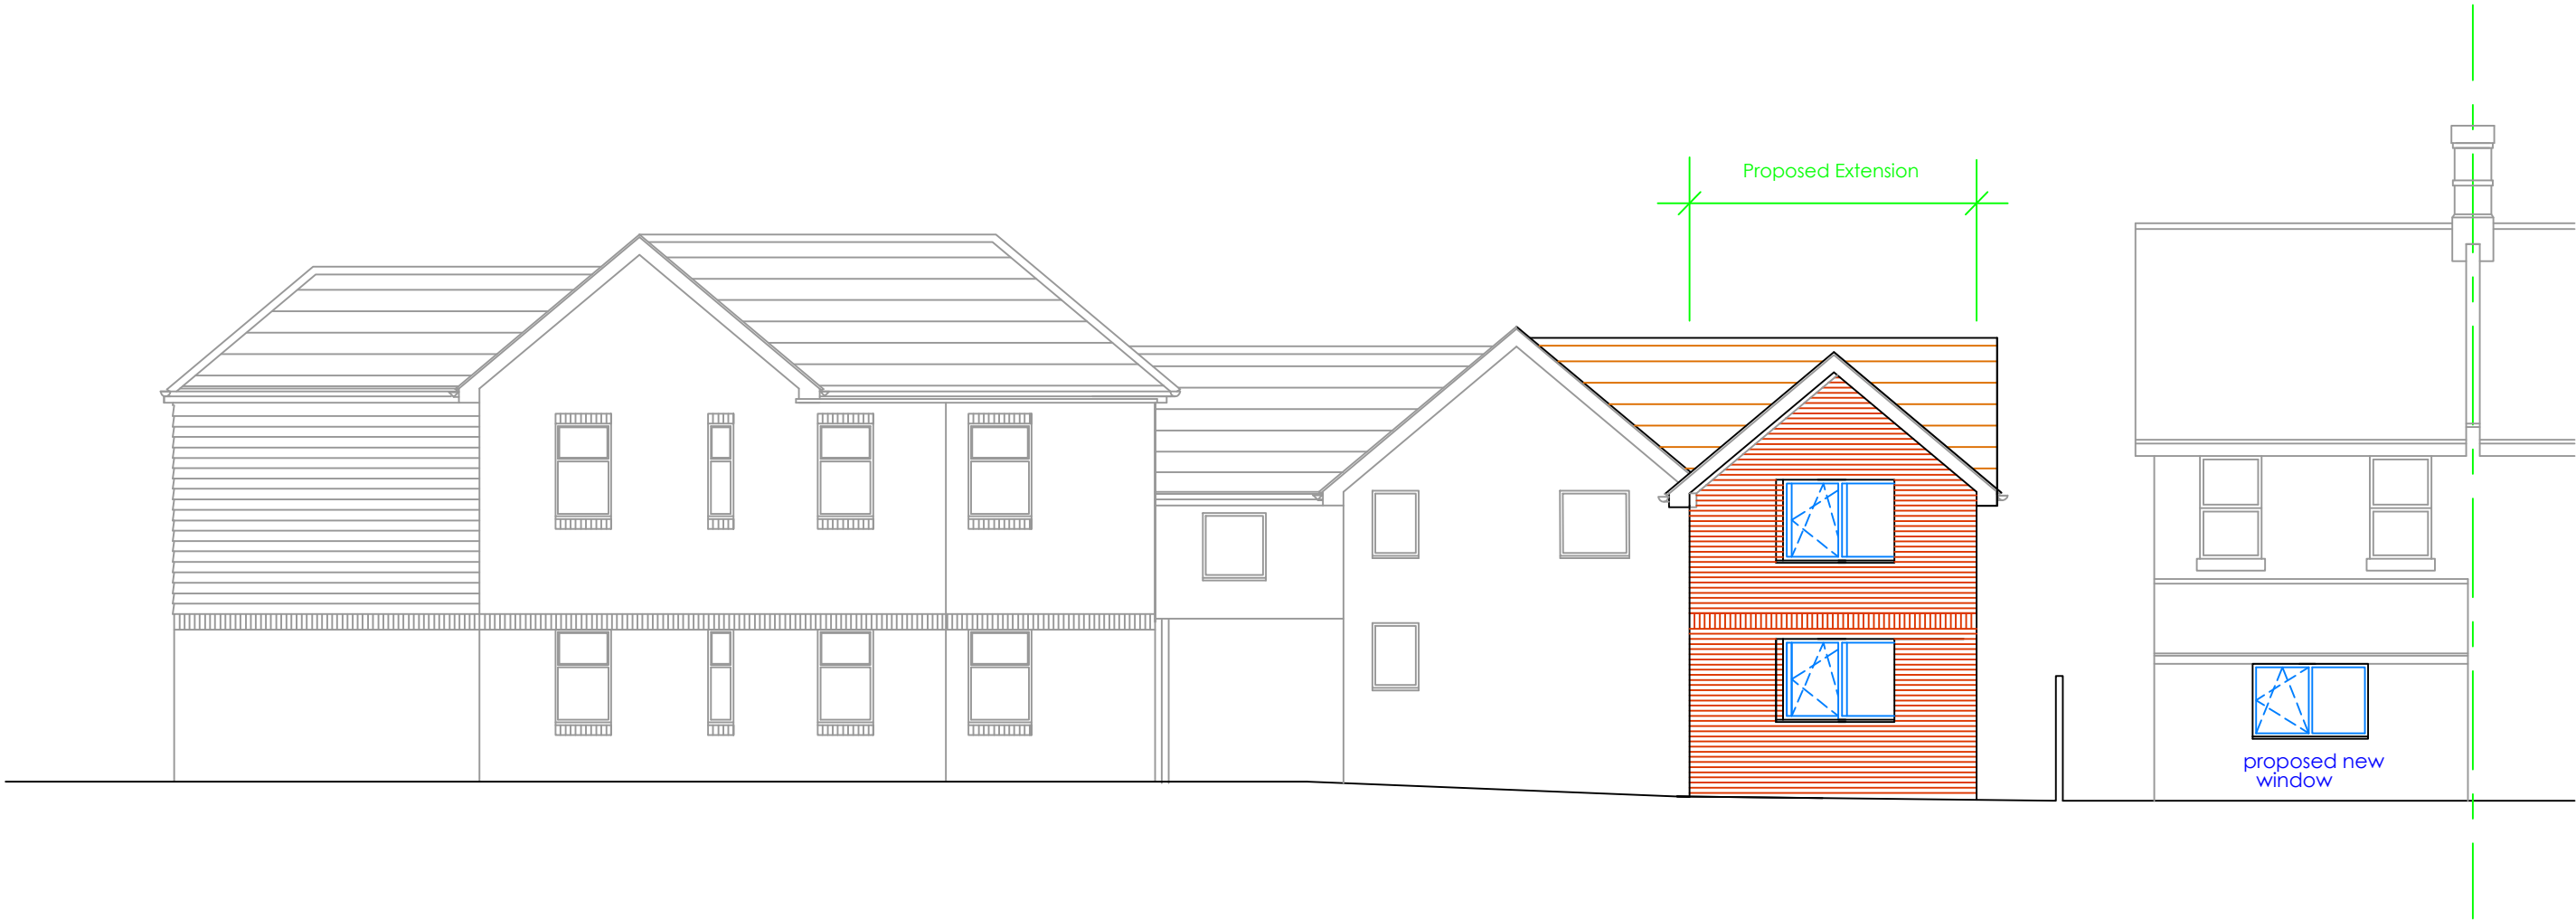


South East Elevation

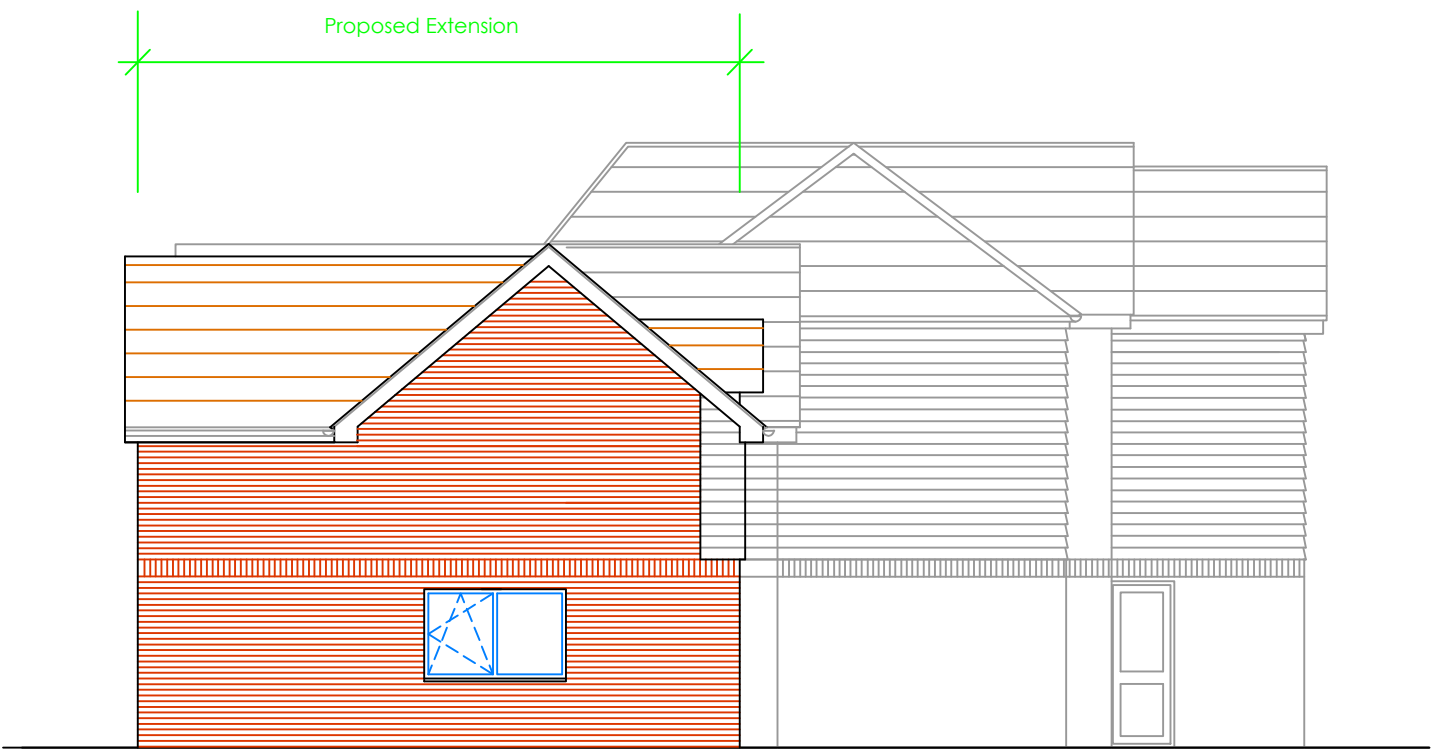

North East Elevation



South West Elevation

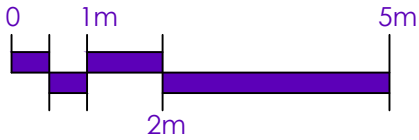

tomesarchitects
architecture + project management

the old rectory, 108 london road, widley, hampshire, po7 5aa
tel: 023 9309 2307 email: info@tomesarchitects.co.uk

project	Aura Gas, New Road Bedhampton	date	09 April 2018
drawing	Proposed Elevations	scale	1:100@A2
drawing no.	C3297-6	revision	E