

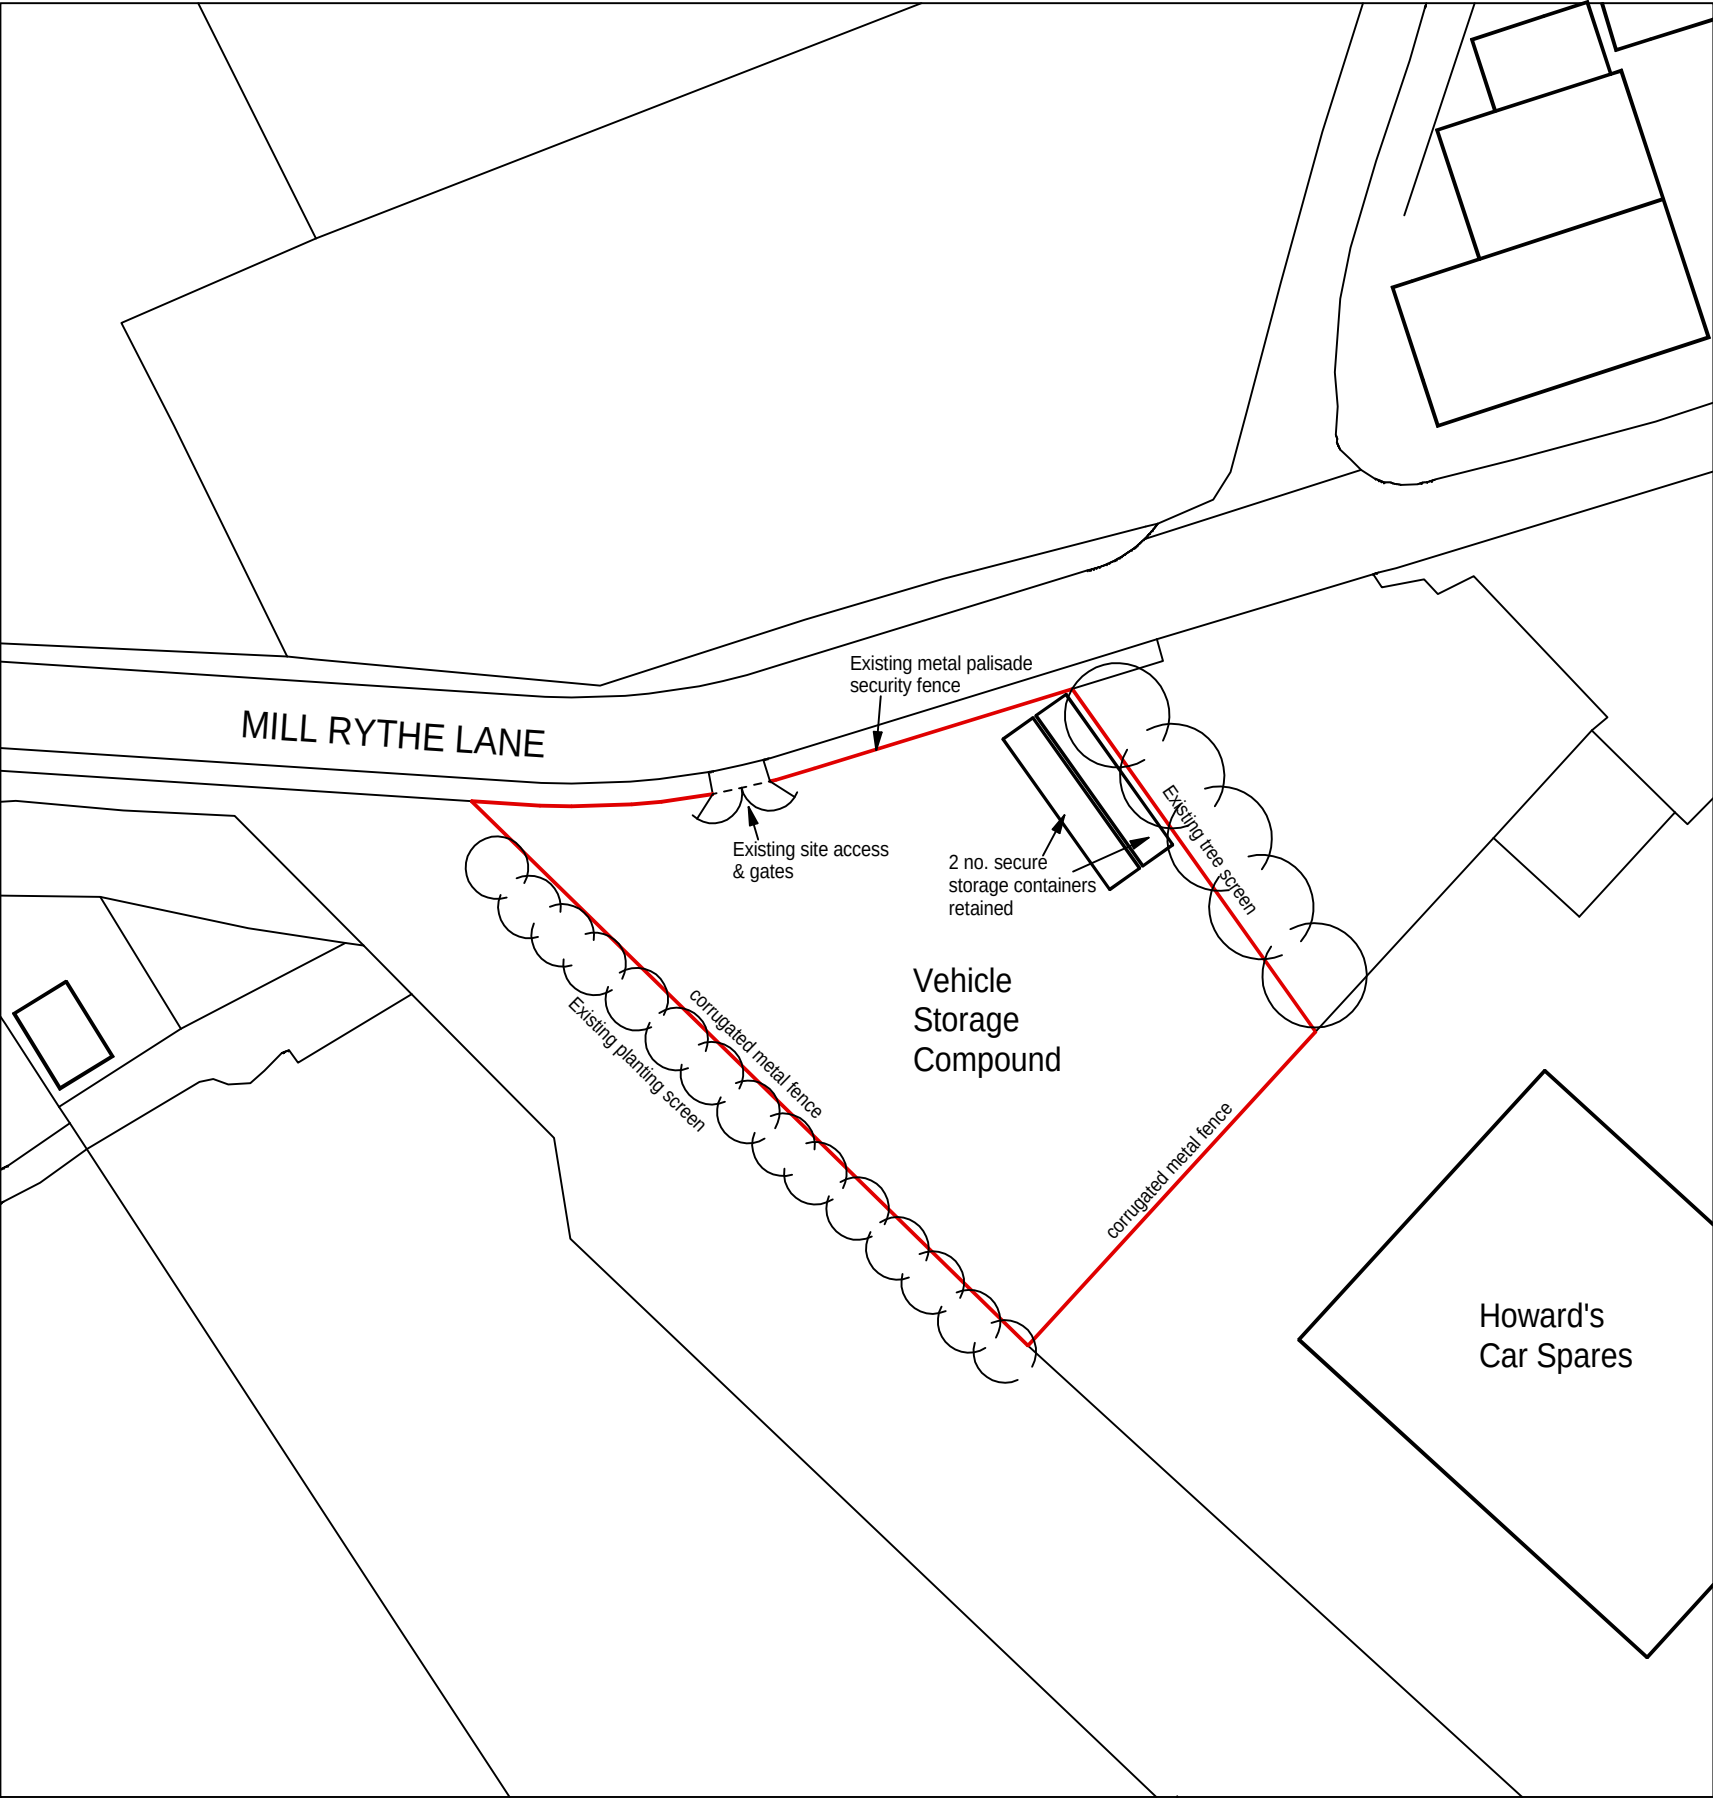


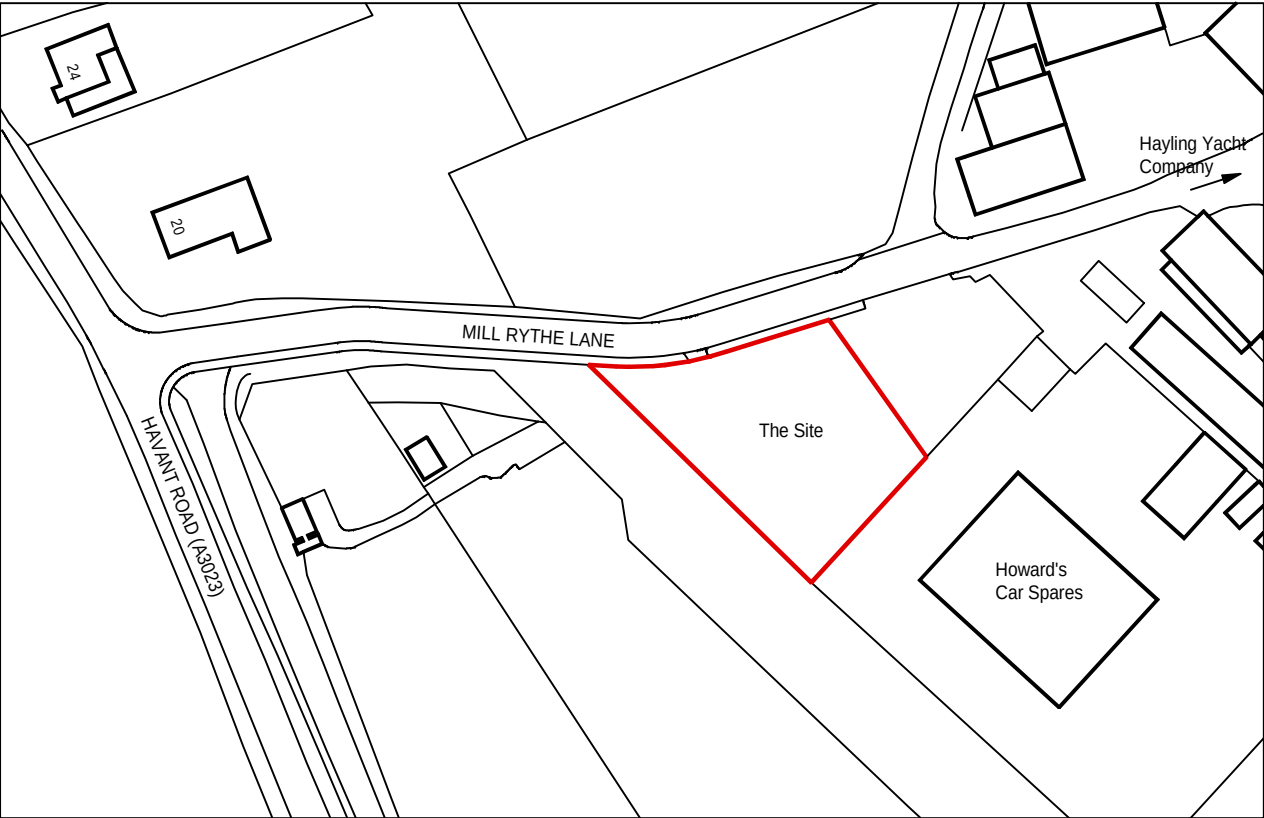


Ordnance Survey (c) Crown Copyright 2018. All rights reserved. Licence number 100022432

Proposed Block/Site Plan 1:500

 

Ordnance Survey (c) Crown Copyright 2018. All rights reserved. Licence number 100022432

Existing Location Plan 1:1250

 

This drawing is the copyright of the Architect and must not be reproduced without permission, except by the Local Planning Authority for planning purposes.

Figured dimensions to be taken in preference to scaled.
Dimensions to be checked on site before work commences.
No deviation from this drawing will be permitted without the prior written consent of the Architect.
Ground floor slabs, foundations, structure, etc., and all work below ground is shown provisionally and inspection of ground conditions is essential prior to work commencing.
Reassessment is essential when the ground conditions are apparent and redesign may be necessary in the light of soil conditions found.
The responsibility for establishing the soil and subsoil conditions rests with the Contractor.

drawing
PROPOSED BLOCK/SITE PLAN & EXISTING LOCATION PLAN
project
PROPOSED CHANGE OF USE TO VEHICLE STORAGE COMPOUND, LAND SOUTH OF MILL RYTHE LANE, HAYLING ISLAND HAMPSHIRE PO11 0QG

revisions	date
drawing no. rev. date scale(s) sheet size	
21804/101 FEB 2018 1:500, 1:1250 A3	
client	HAYDEN VEHICLE RENTALS
project	PROPOSED CHANGE OF USE TO VEHICLE STORAGE COMPOUND, LAND SOUTH OF MILL RYTHE LANE, HAYLING ISLAND HAMPSHIRE PO11 0QG
Jeffrey Douglas Chartered Architect	
114 Havant Road Hayling Island Hampshire PO11 0LJ Tel: (023) 9246 8889 E-mail: jdd@jeffreydouglas.co.uk	