



PROJECT - House Refurbishment +
 Loft Conversion
 CLIENT - Mr + Mrs Sammut
 60 Bechampton Hill, PO9 3JP
 DRAWING - Elevations - Proposed
 Drawing Number 3JP 005
 SCALE - 1:50 @ A2
 DATE - June 2018
 DRAWN BY - Tristan Donaldson
 Carpenter + Construction

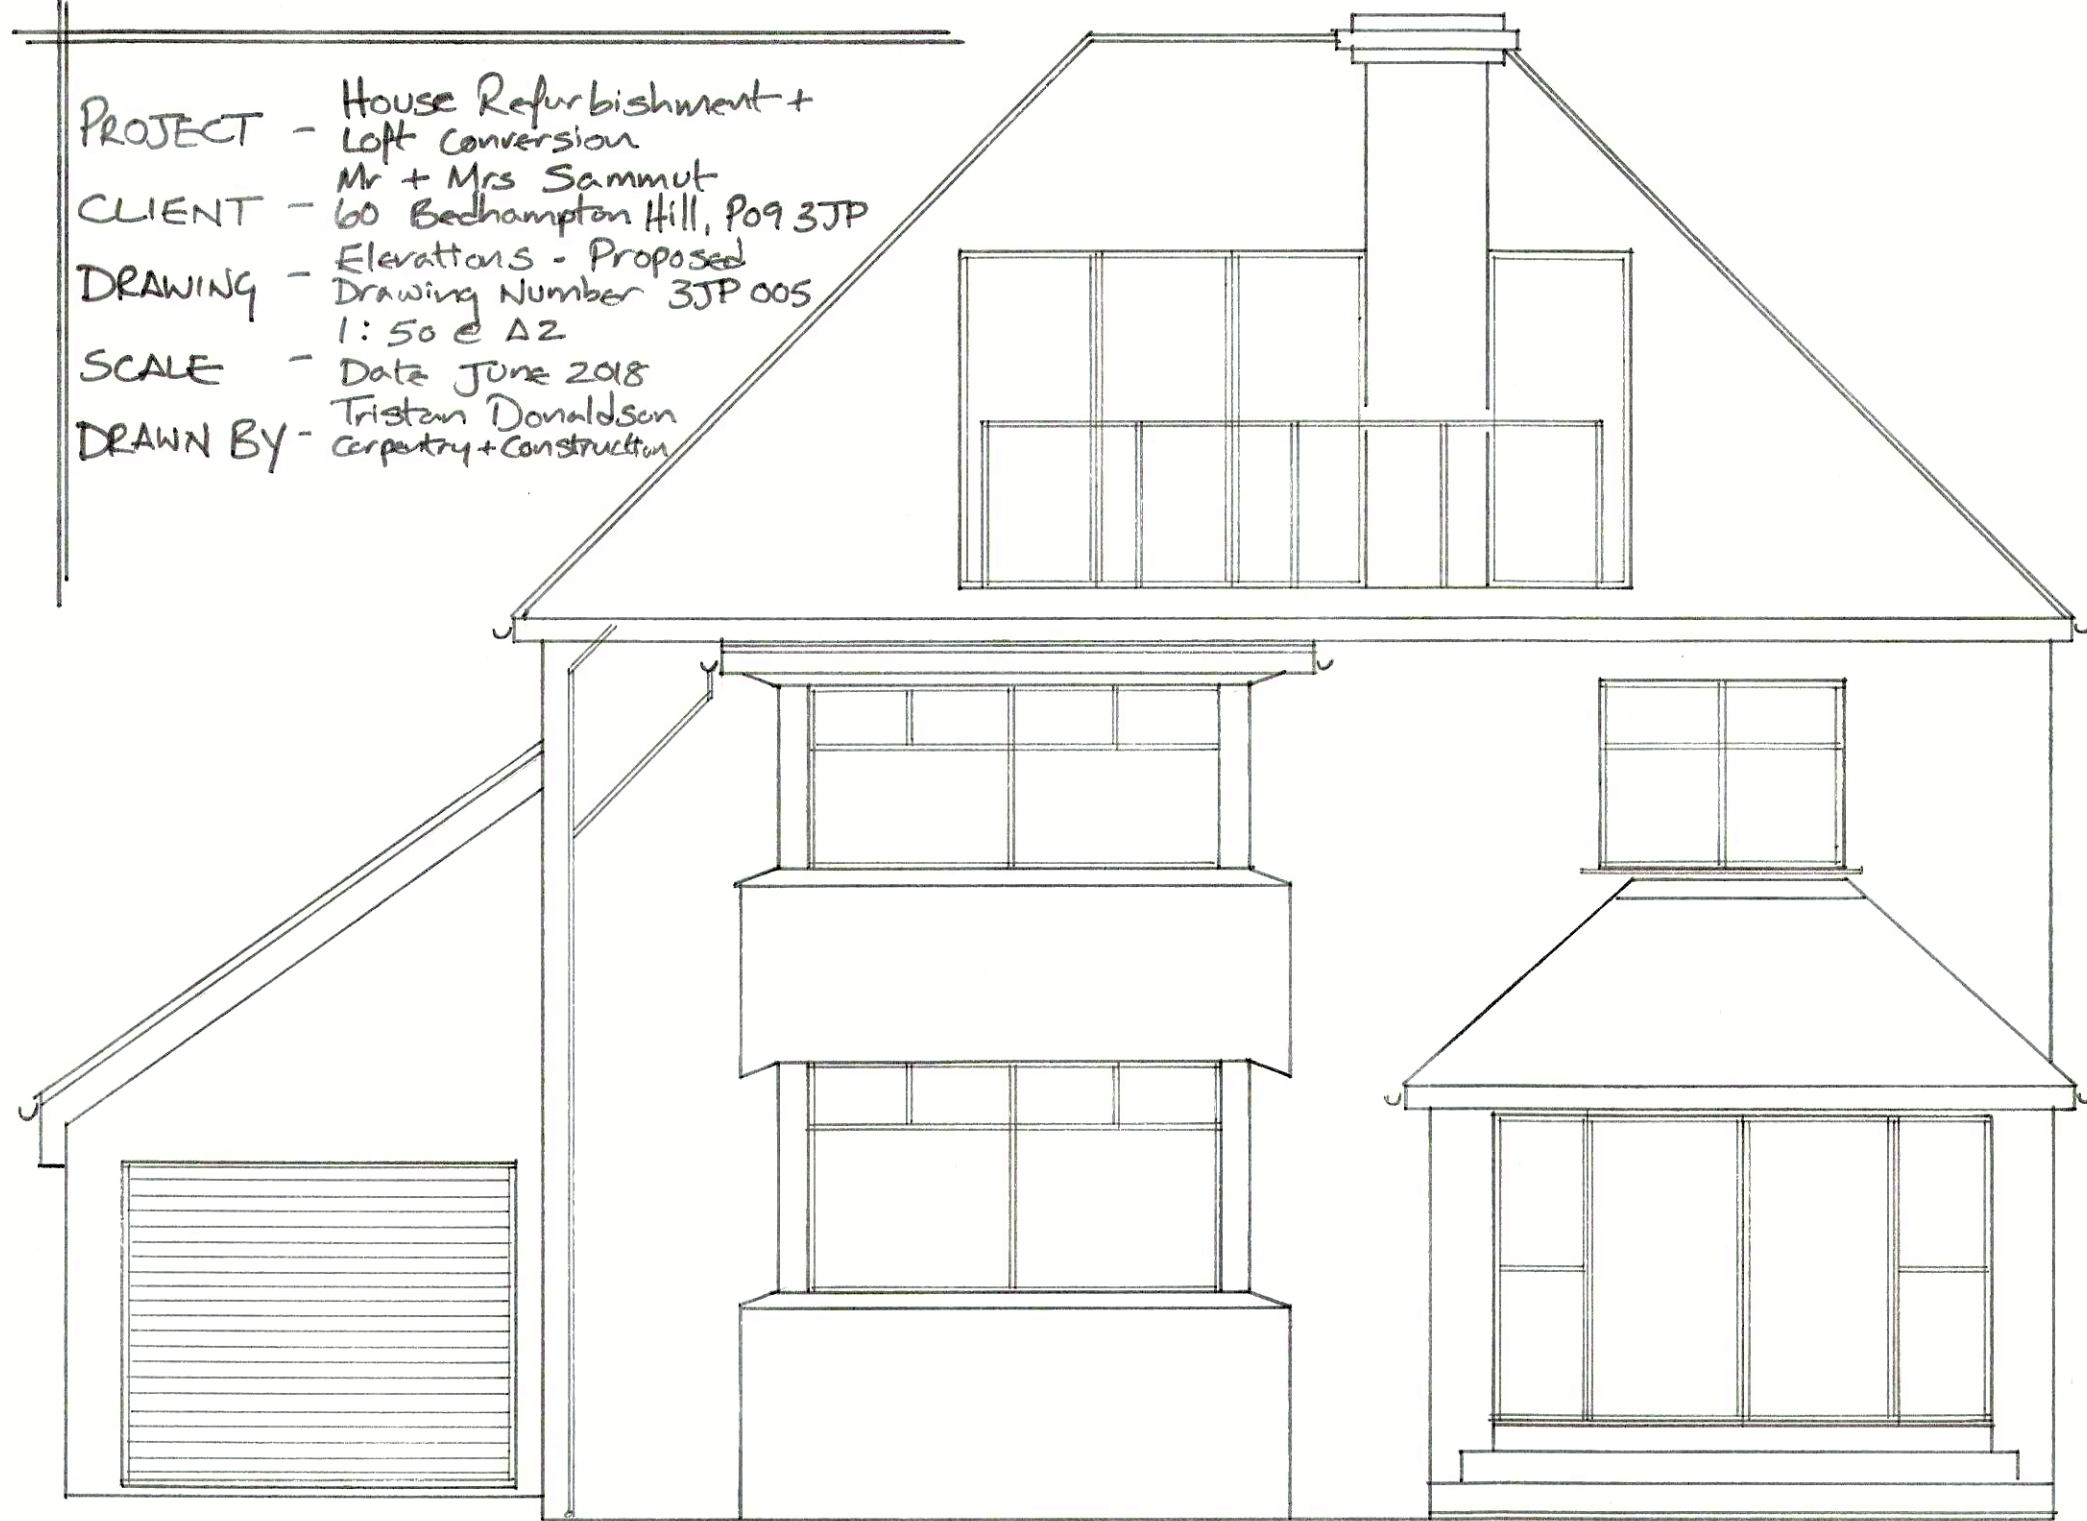


SOUTH ELEVATION ↑



↑ EAST ELEVATION

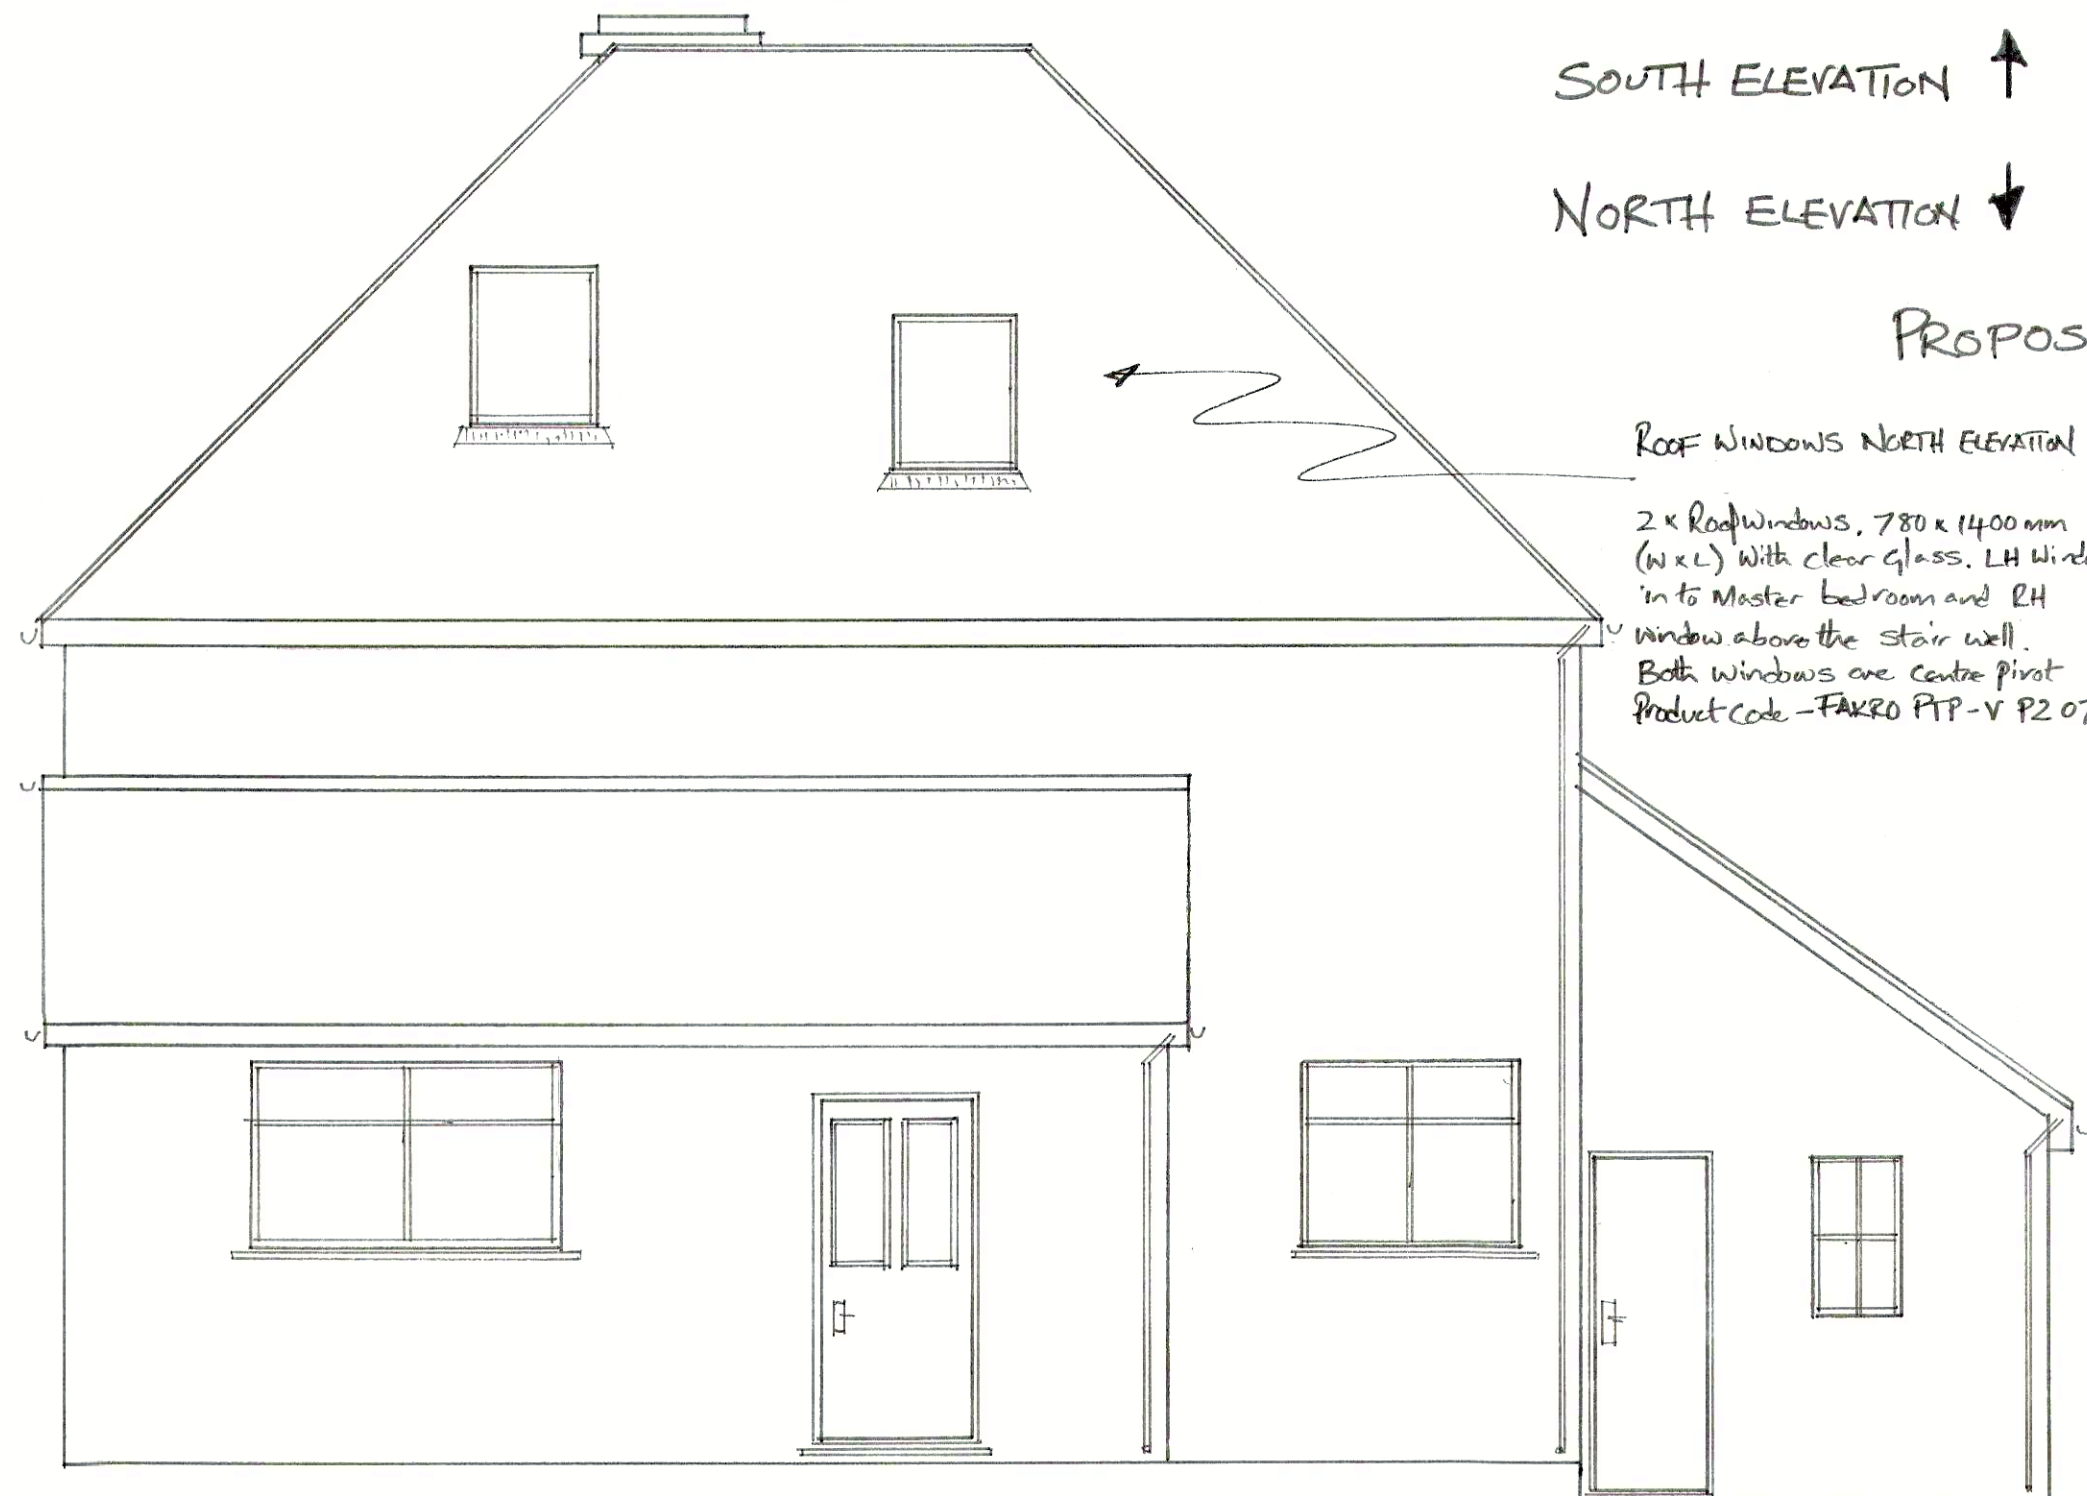

↓ NORTH ELEVATION

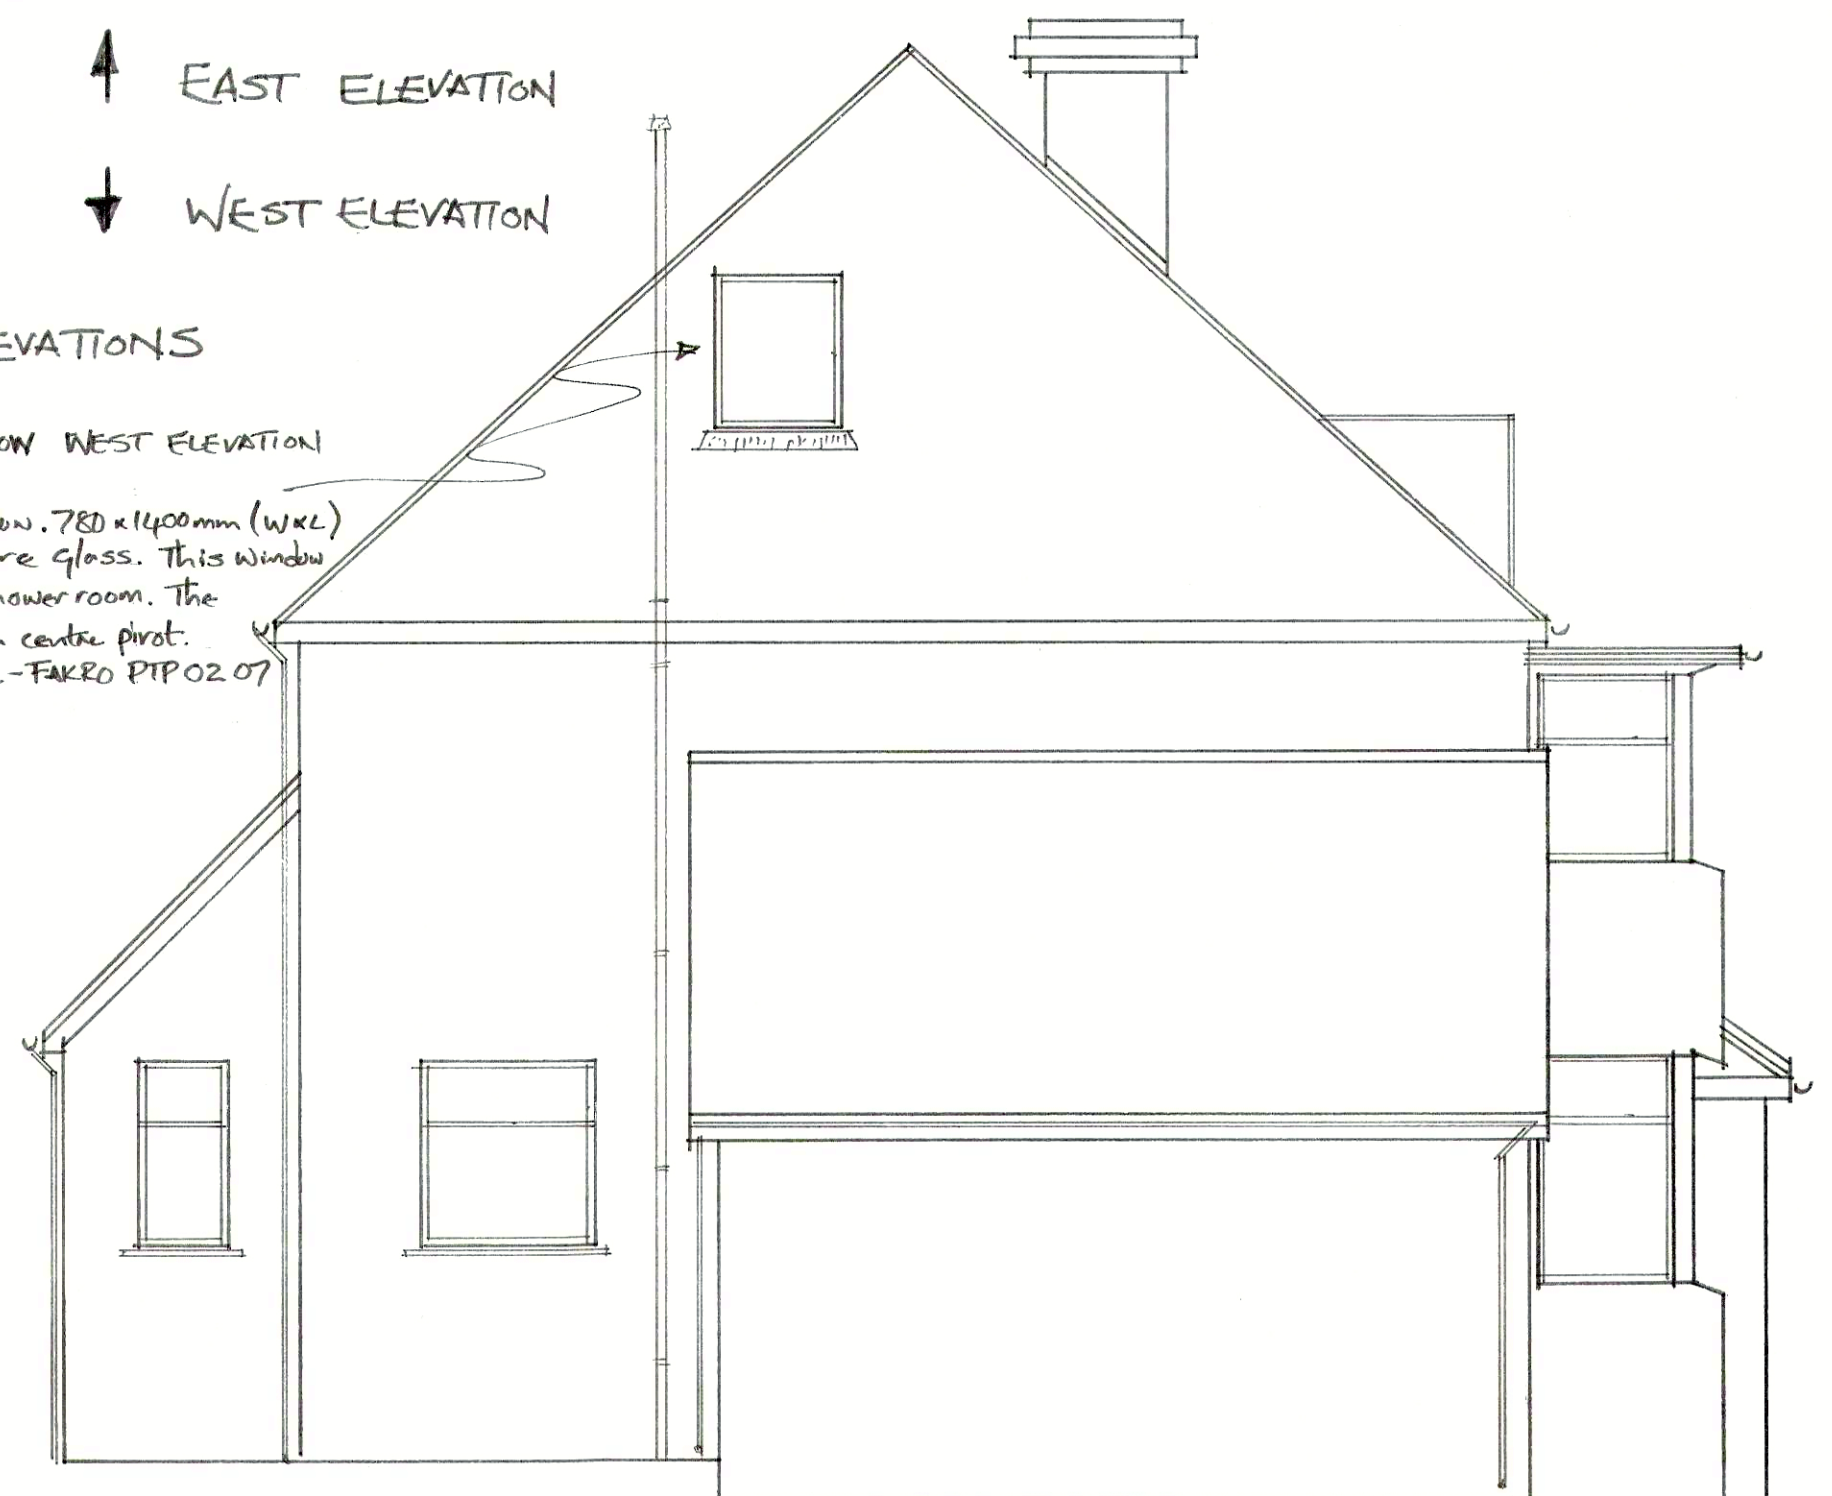

↓ WEST ELEVATION

PROPOSED ELEVATIONS

ROOF WINDOWS NORTH ELEVATION

2 x Roof Windows, 780 x 1400 mm
 (W x L) With clear glass. LH window
 into Master bedroom and RH
 window above the stair well.
 Both windows are centre pivot.
 Product code - FAKRO PTP-V P2.07

ROOF WINDOW WEST ELEVATION

1 x Roof Window, 780 x 1400 mm (W x L)
 With obscure glass. This window
 is in the shower room. The
 window is a centre pivot.
 Product code - FAKRO PTP.02.07