


General Notes:

Do not scale dimensions from this drawing, unless for Planning purposes.



The Contractor is responsible for checking all dimensions on site prior to commencement of the works.

This drawing is to be read in conjunction with the specification.

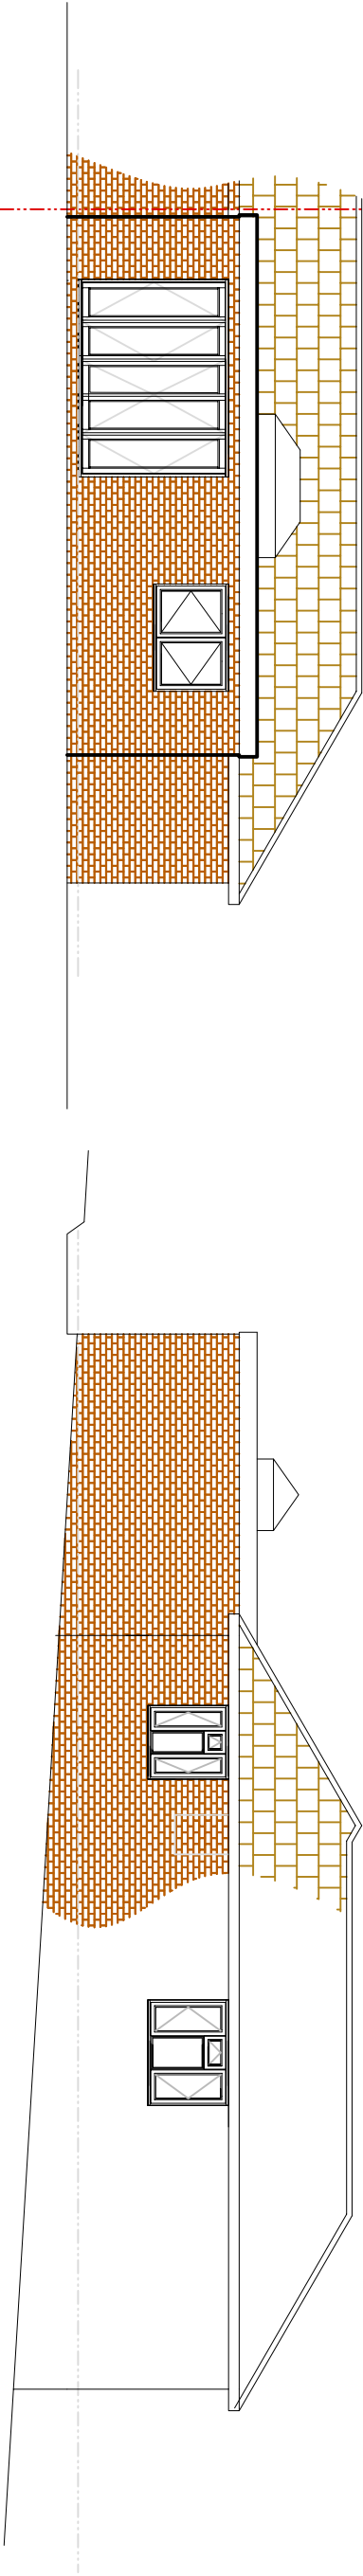


Proposed North Elevation
Scale: 1:100

Proposed West Elevation
Scale: 1:100

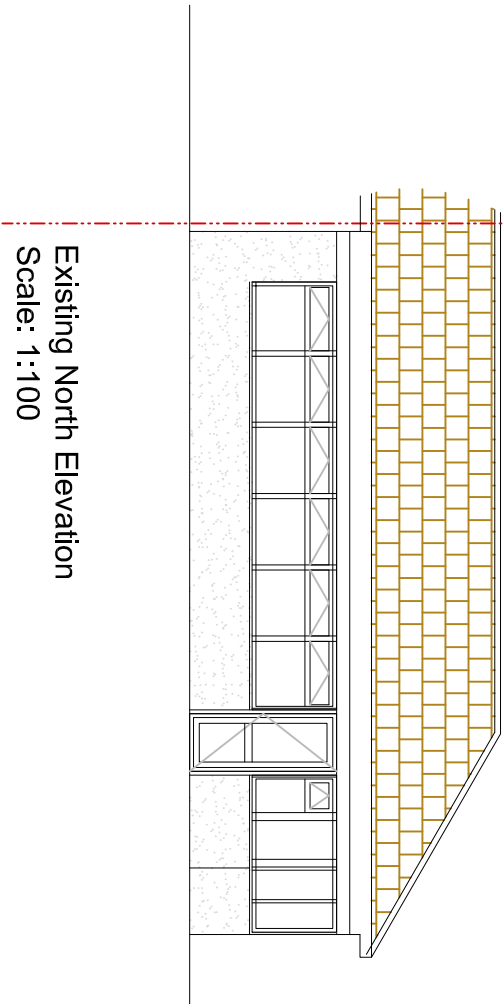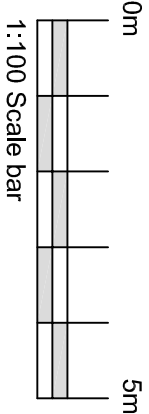

Existing North Elevation
Scale: 1:100

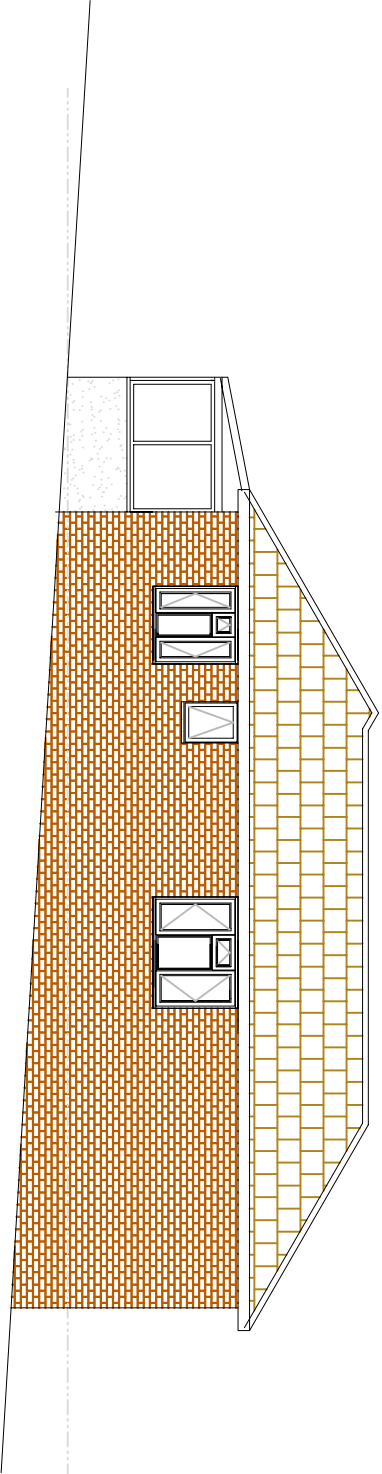

Existing West Elevation
Scale: 1:100

A 11/05/2018 Remove side window and add rooflight

Brian Elstone Surveying Services Ltd Brian Elstone, MCIOSB, RMAPI, MCABE Building Surveyor and Architectural Consultant 4 Herne Court, Station Road, Rustington, BN16 3BQ Phone: 01903 784884, Mobile: 07710 593021, Email: brian@elstone.biz			Client: Mr & Mrs A. Paine, 20 Oakwood Avenue, Havant, PO9 3RA Project: Rear Extension. Drawing Title: Existing & Proposed Elevations			<table><tr><th>Revision</th><th>Date</th><th>Description</th></tr><tr><td>Scale:</td><td>Date:</td><td>Drawn By:</td></tr><tr><td>NOTED</td><td>28/03/2018</td><td>BE</td></tr><tr><td>Drawing Number:</td><td colspan="2">Revision:</td></tr><tr><td>1270/002</td><td colspan="2">A</td></tr></table>			Revision	Date	Description	Scale:	Date:	Drawn By:	NOTED	28/03/2018	BE	Drawing Number:	Revision:		1270/002	A	
Revision	Date	Description																					
Scale:	Date:	Drawn By:																					
NOTED	28/03/2018	BE																					
Drawing Number:	Revision:																						
1270/002	A																						