


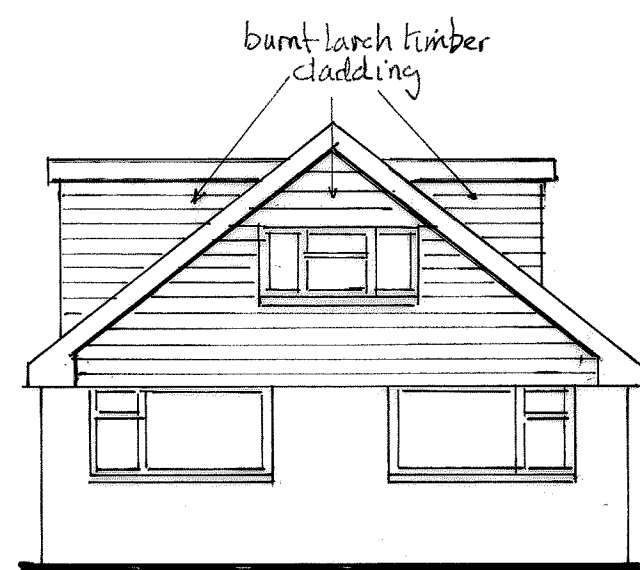


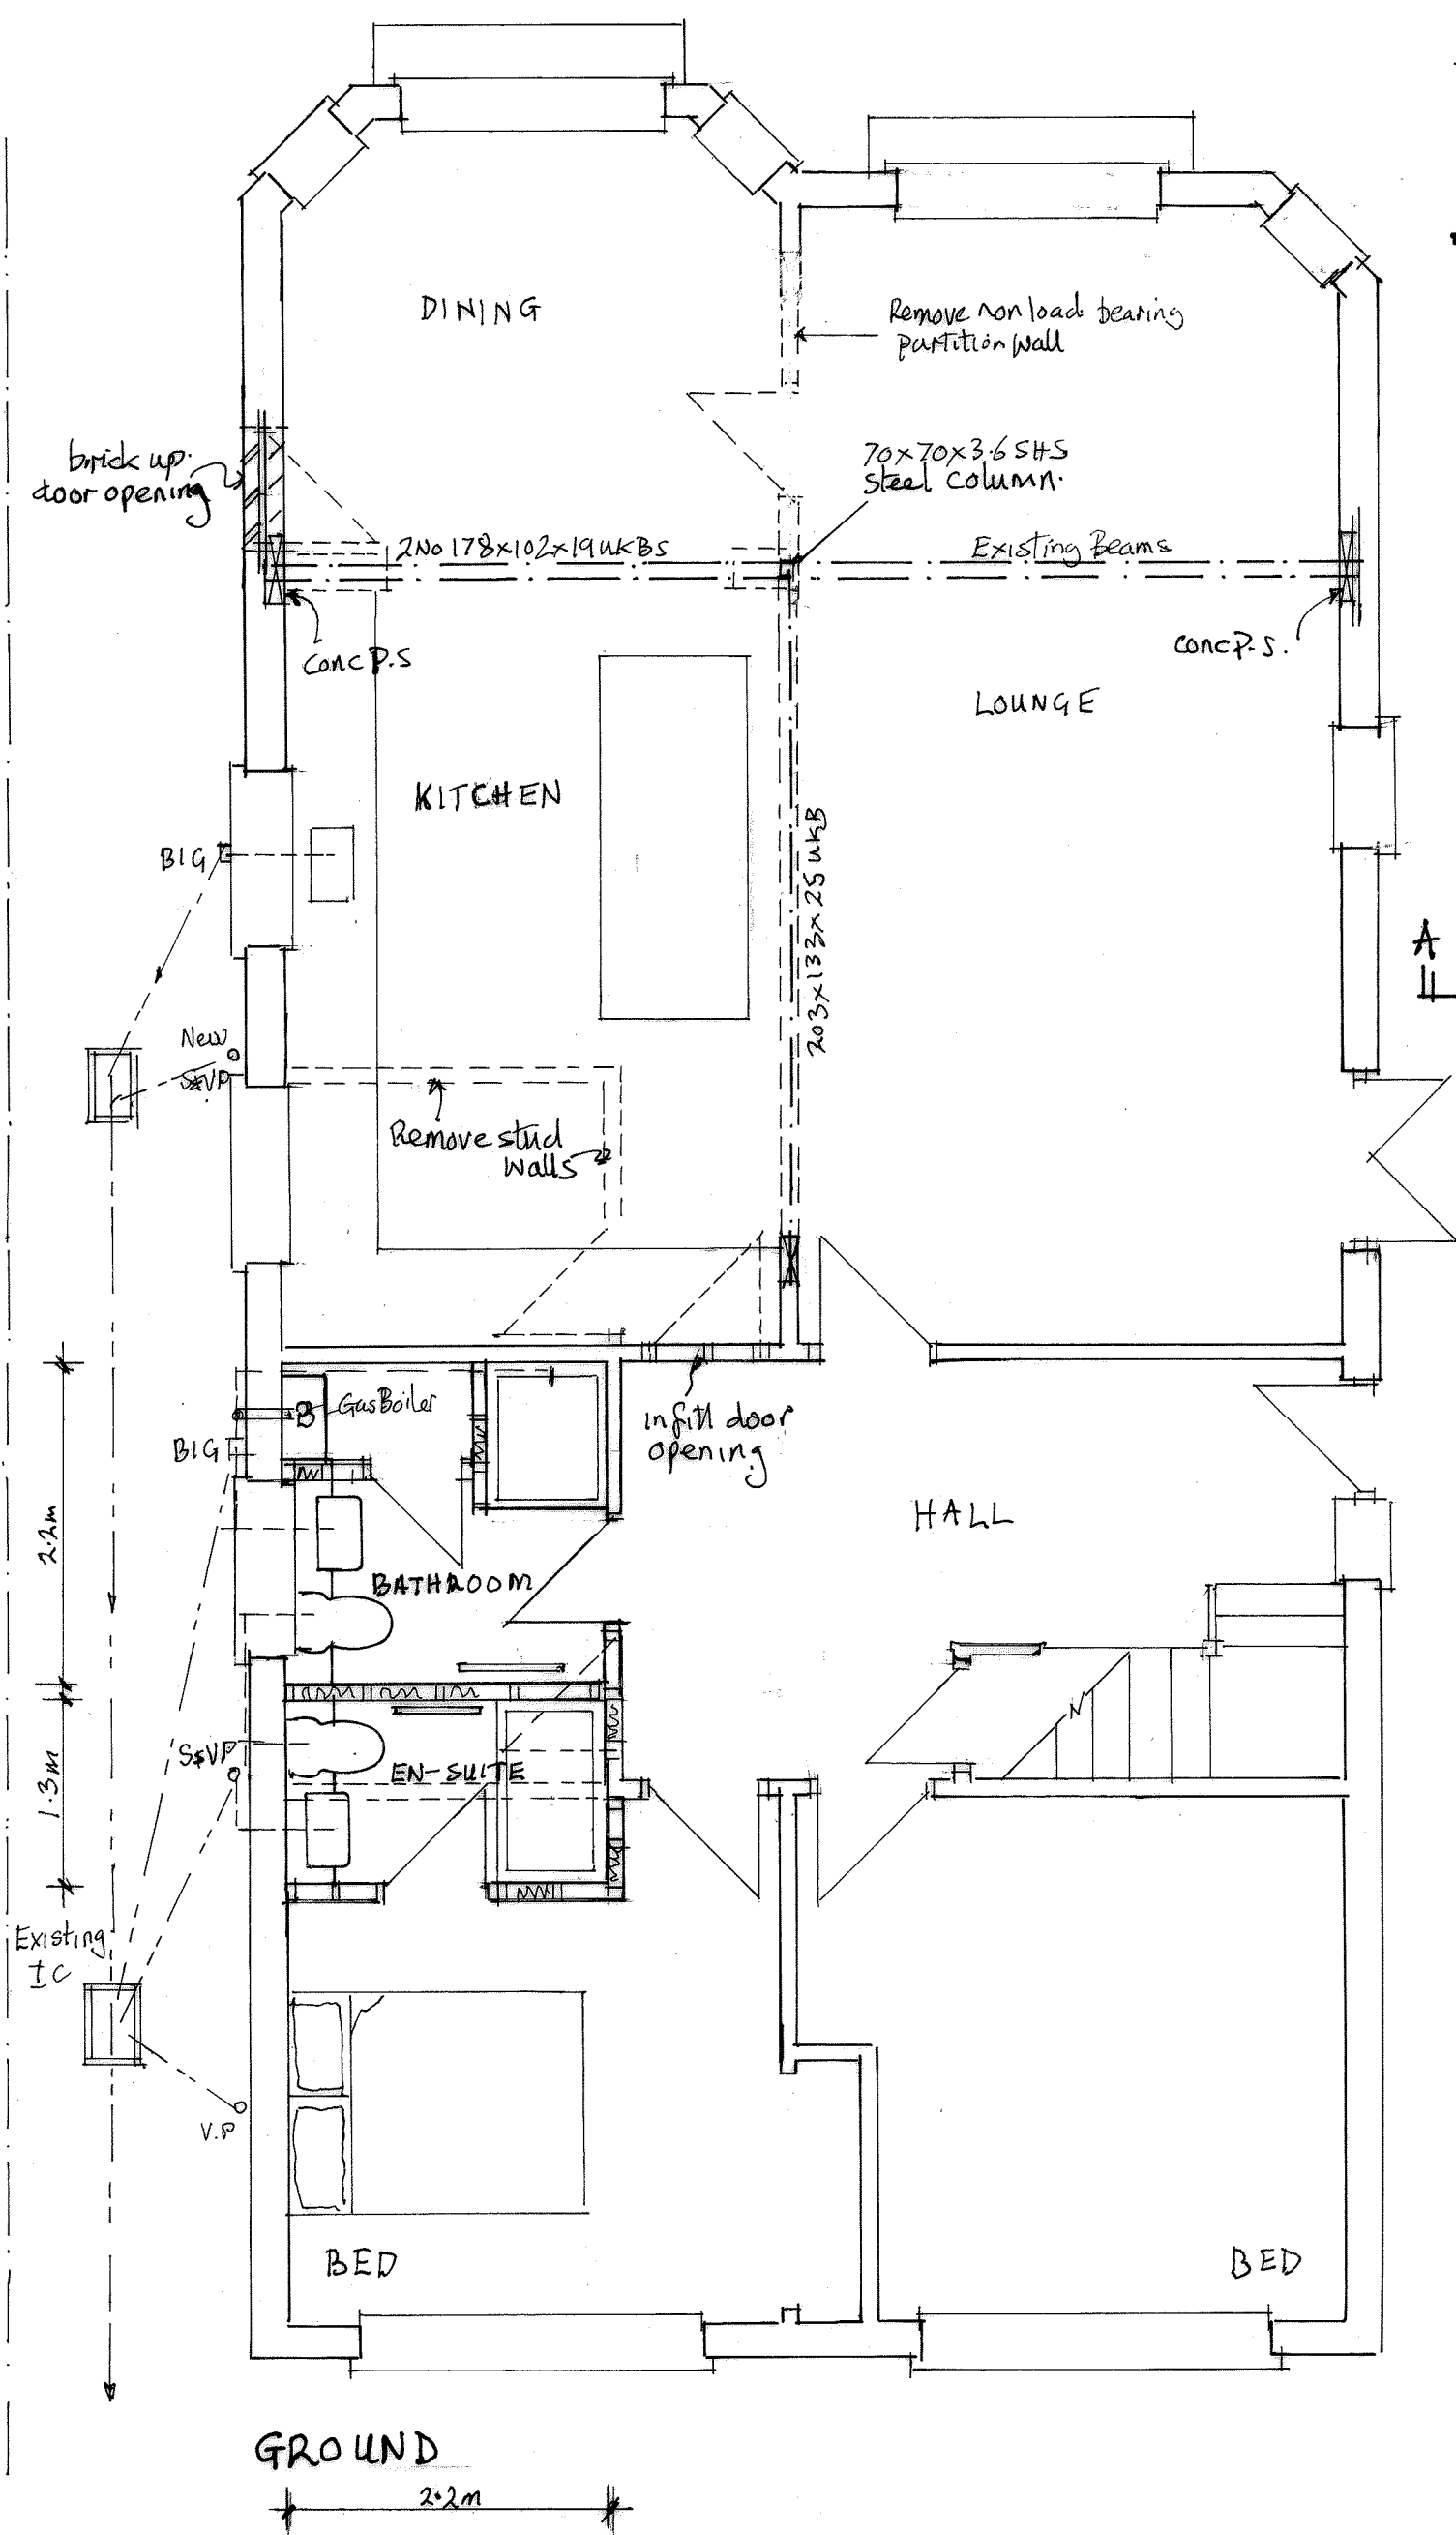


FRONT (SOUTH)

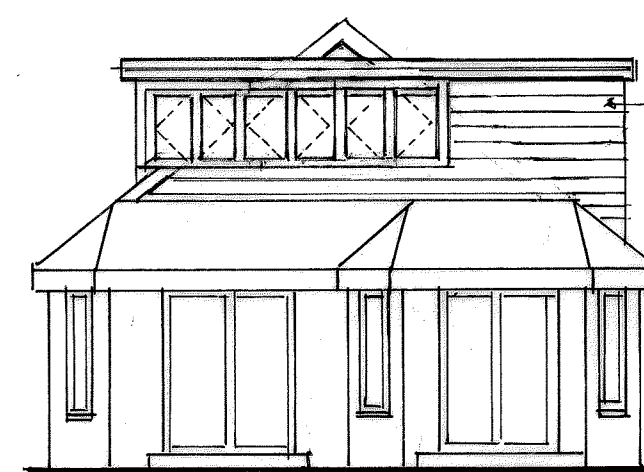

REAR (NORTH)

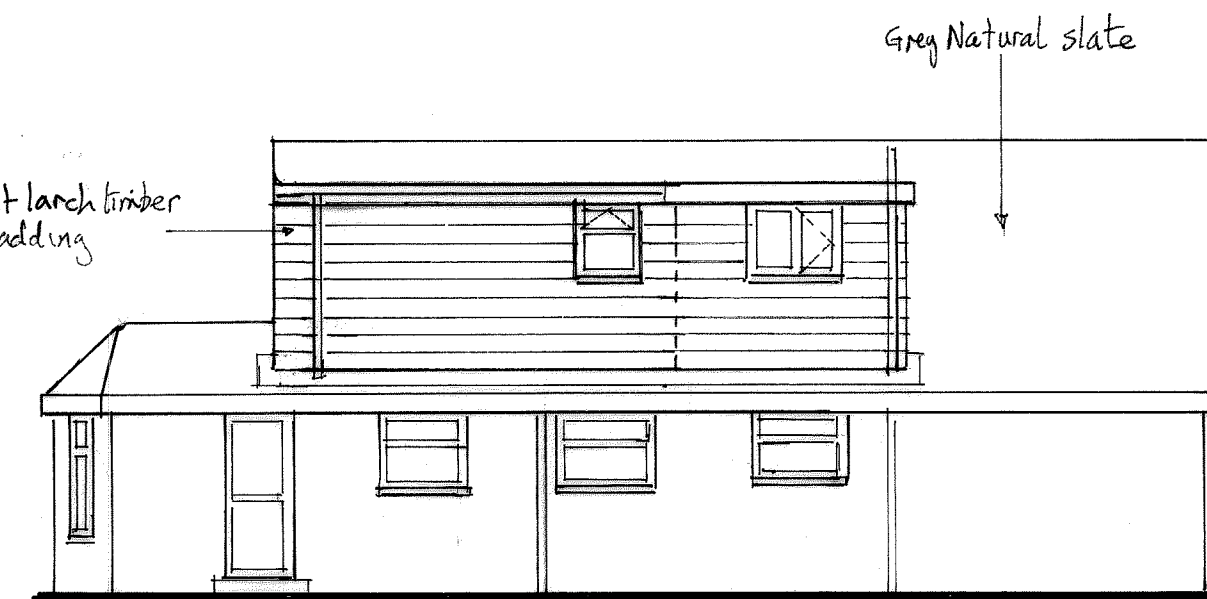


SIDE (WEST)

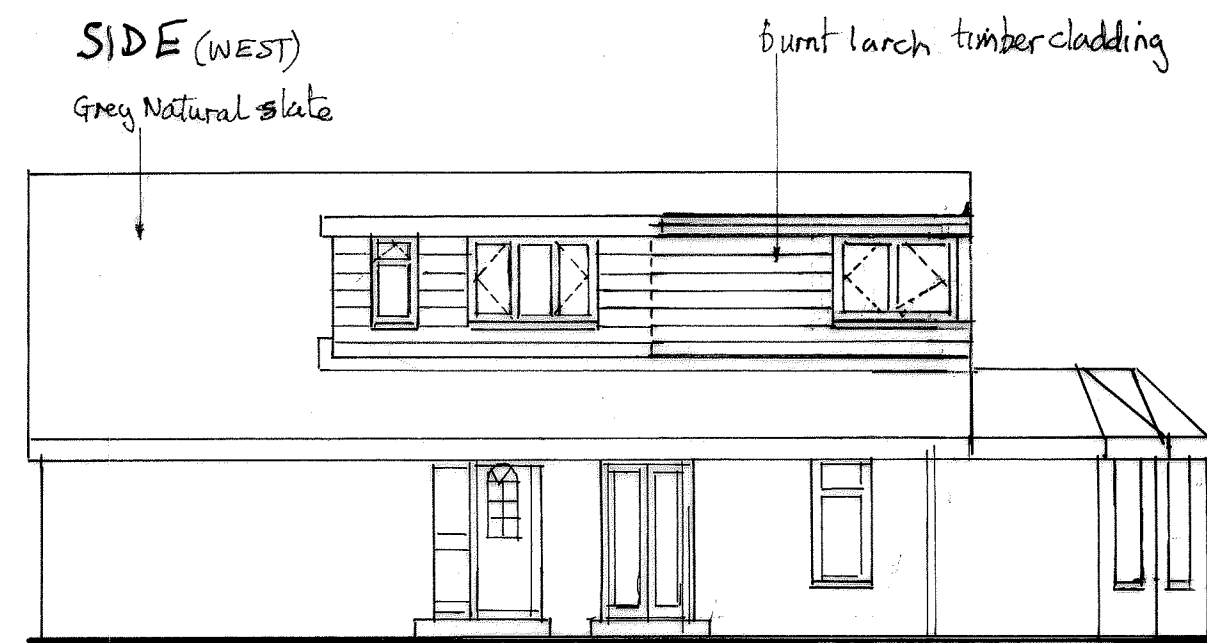

SIDE (EAST)

PROPOSED ELEVATIONS

SCALE 1:100 @ A 2

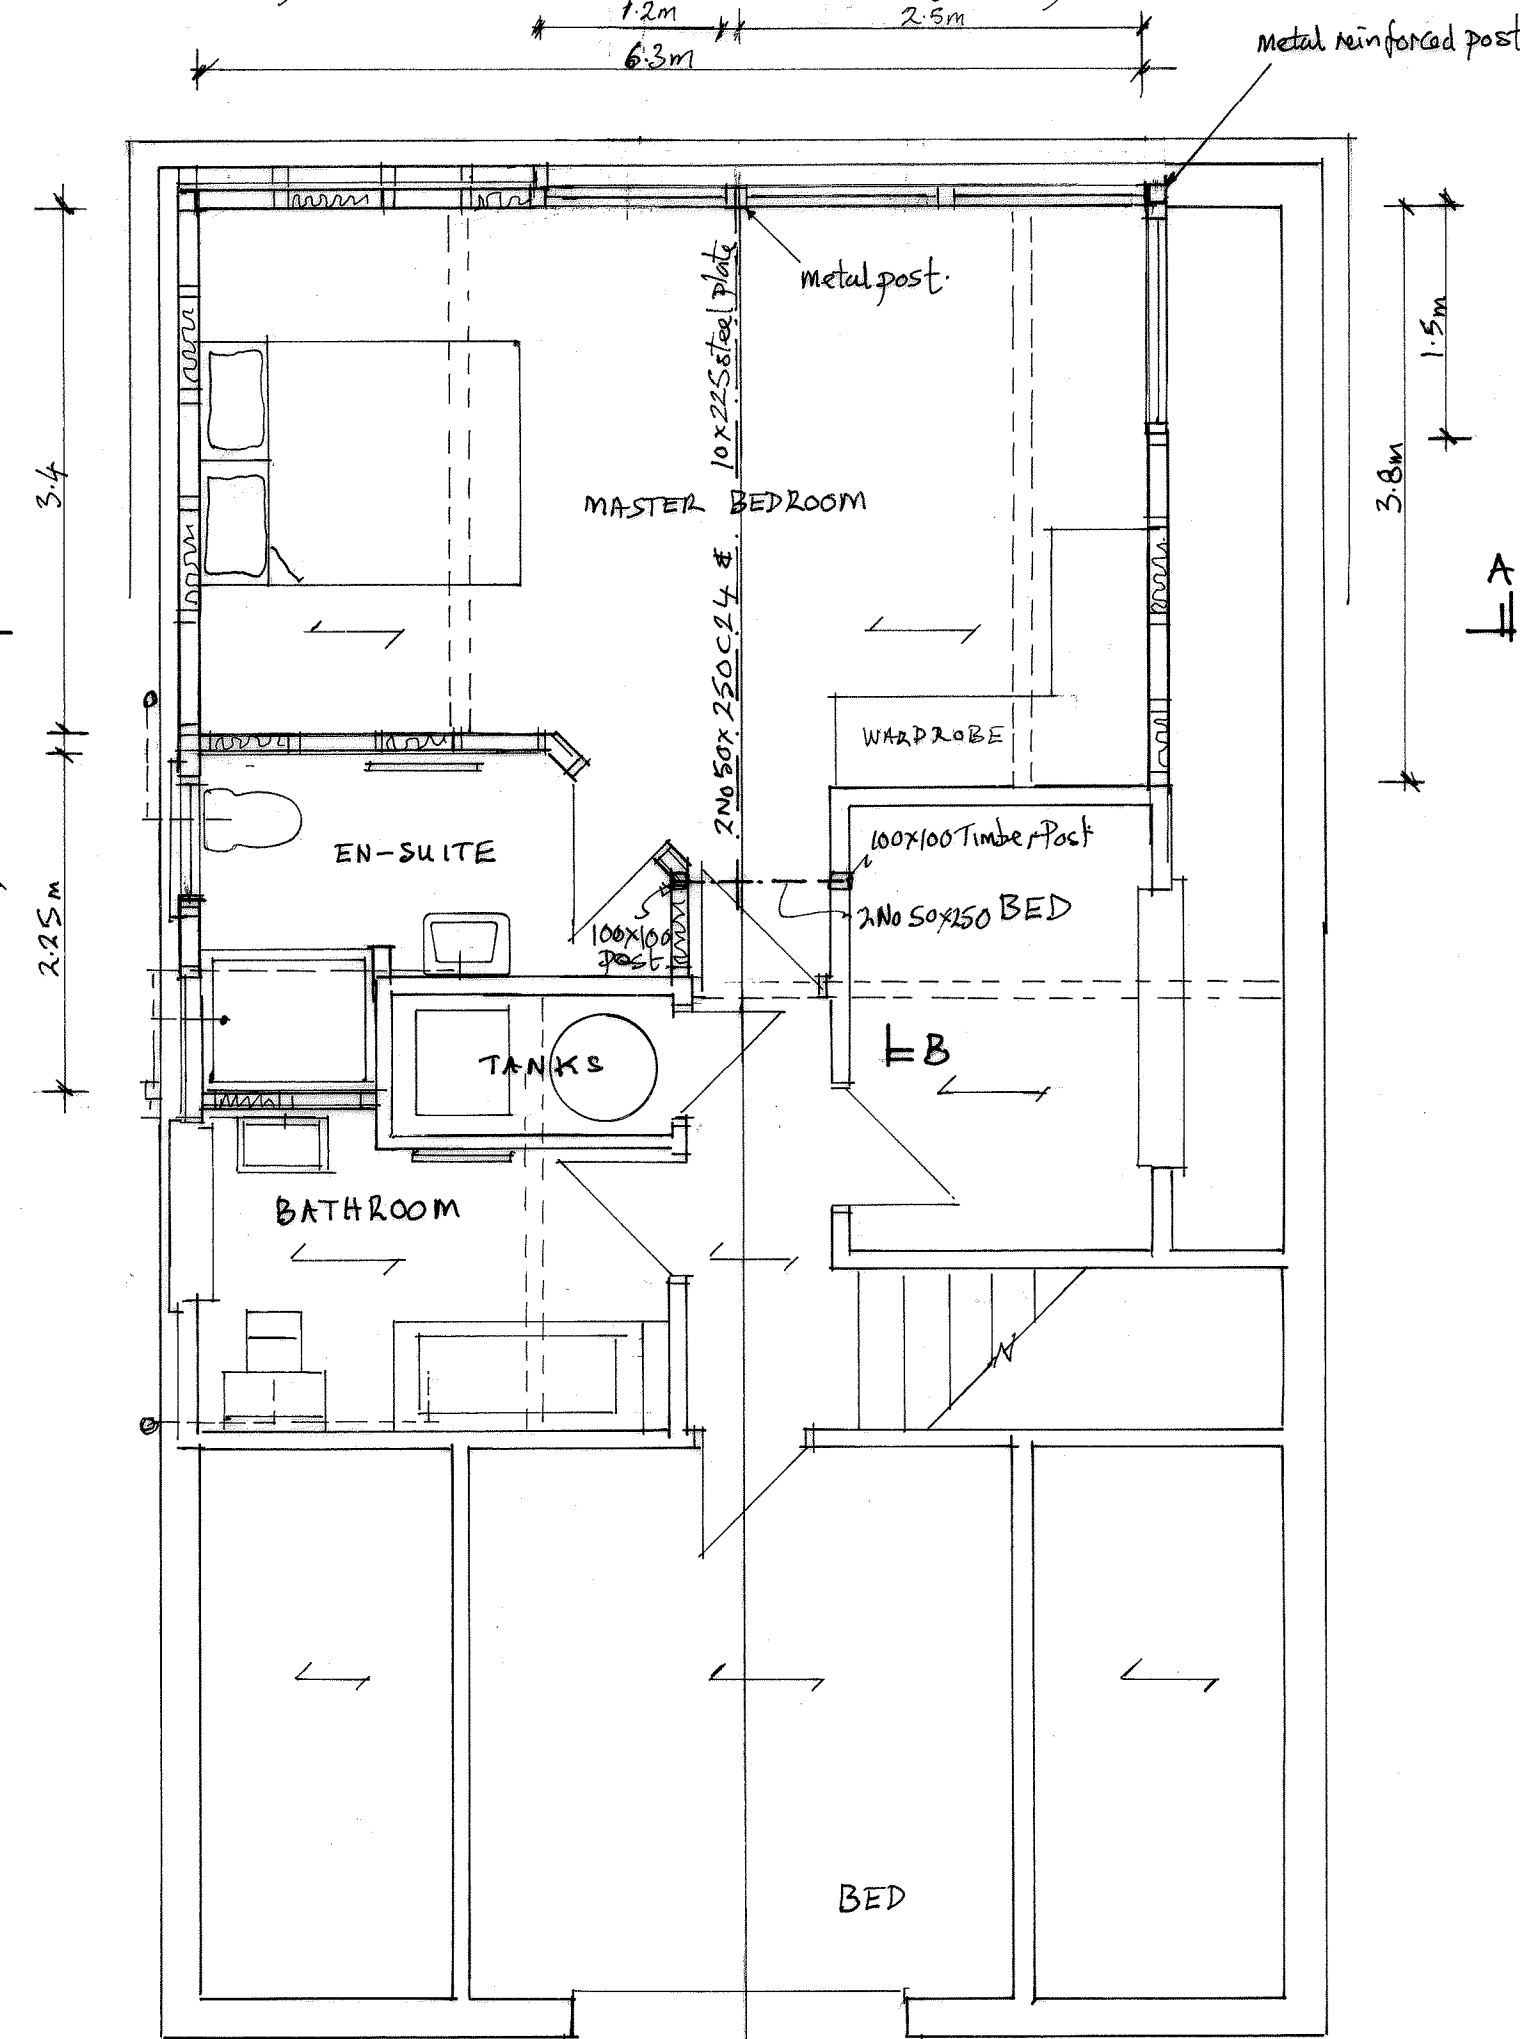

PROPOSED FLOOR PLANS

SCALE 1:50 @ A 2



REV: 23/05/2018 East elevation dormer window adjustment.

REV: 03/04/2018 Dormer window lines, roof + cladding materials indicated

Title: PROPOSED REAR EXTENSION TO EXISTING DORMERS AND INTERNAL ALTERATIONS (Proposed Plans & Elevations)

Address: 5A SIMMONS GREEN
HAYLING ISLAND
HAVANT PO11 9PP

Client: DAVID GARTON
Tele: 07904102893

Scale: 1:50 & 1:100 Date: 01/07/2017