


Note Frosted windows with openers above 1.7m

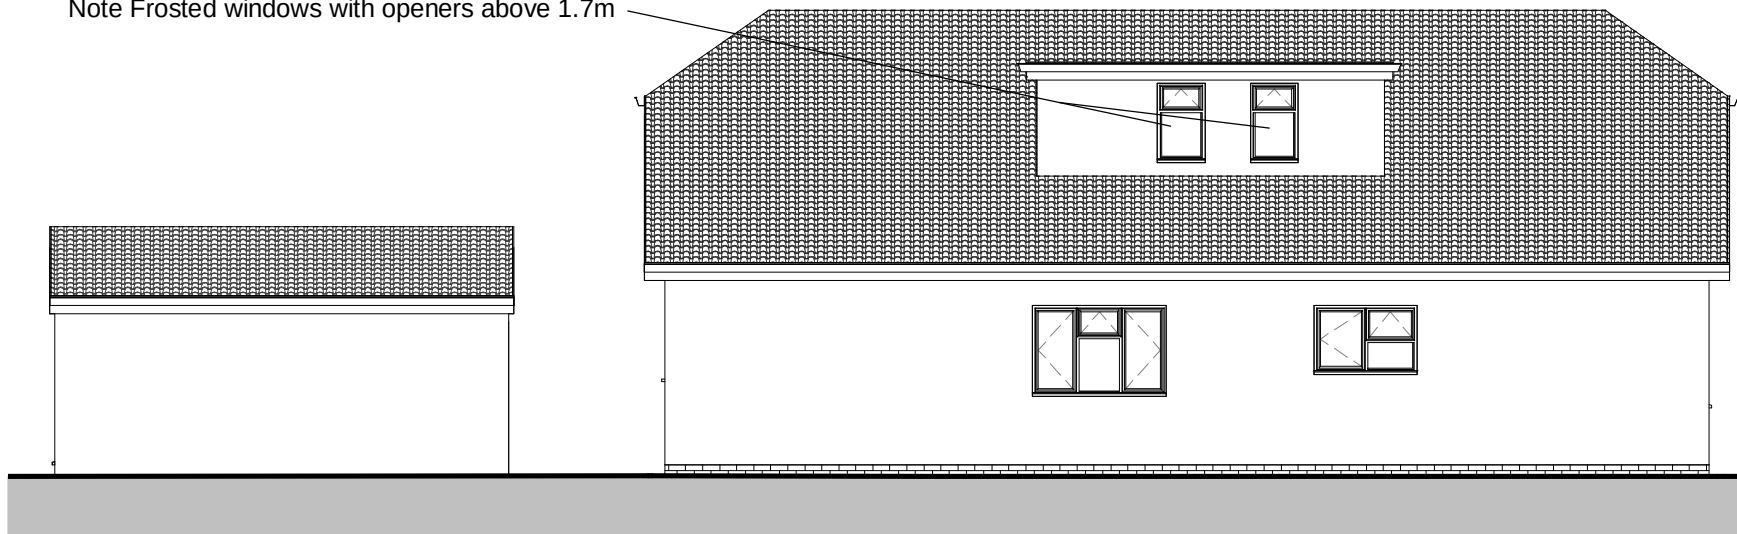


1

East Elevation

1 : 100


Note Rooflights above 1.7m

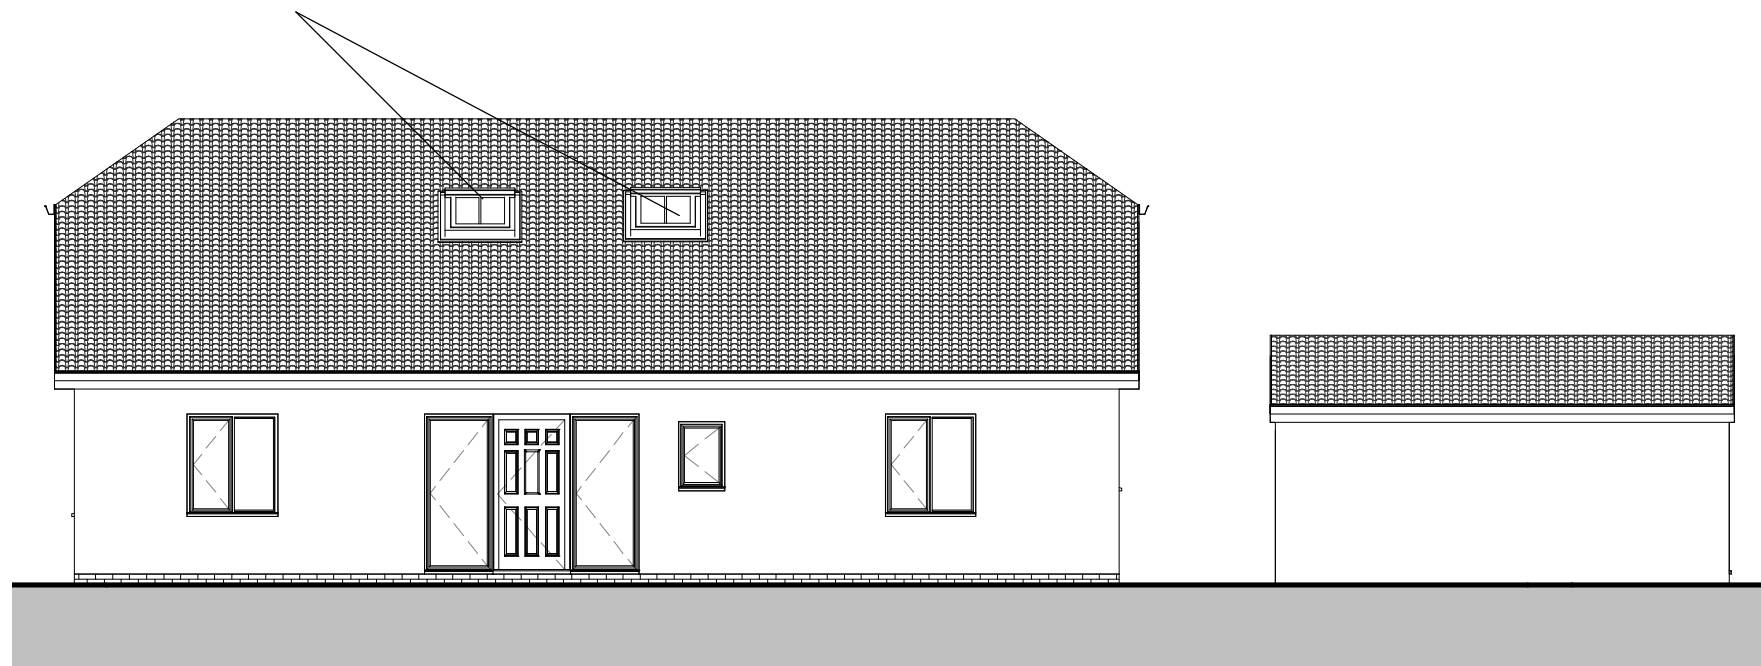

4

West Elevation


1 : 100

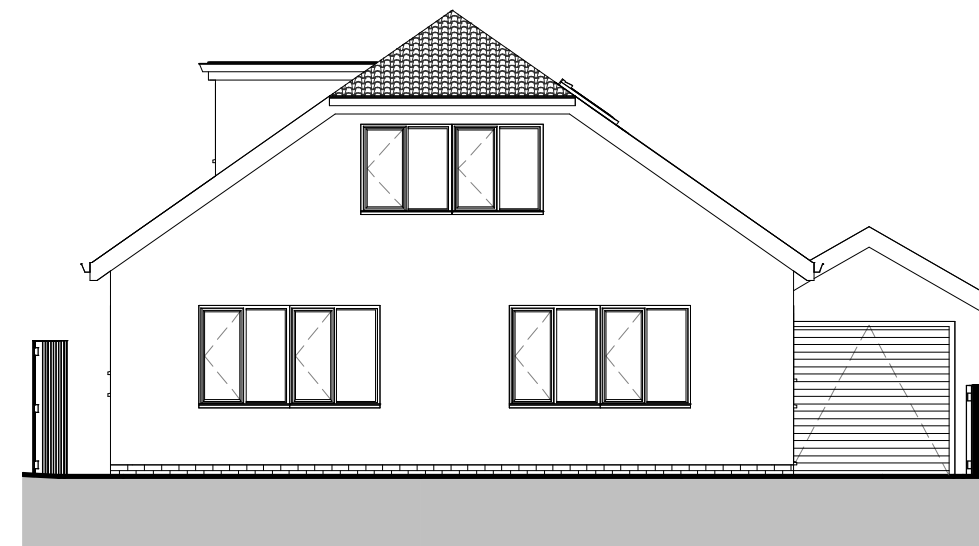

2

North Elevation

1 : 100

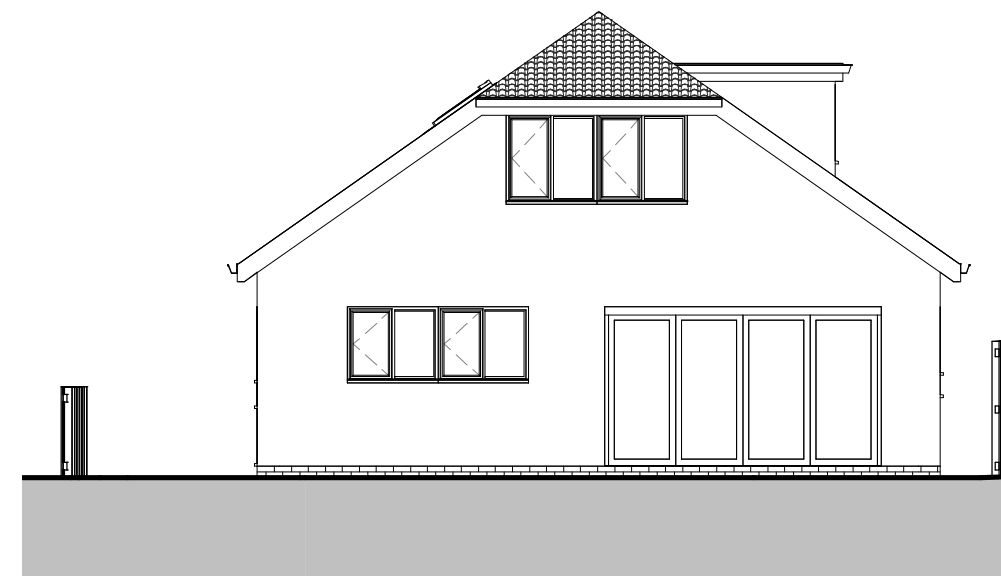

3

South Elevation

1 : 100

IJ Murray Associates

www.ijma.co.uk

No.	Description	Date

Jeff Mould
7 Hart Plain Ave
Waterlooville

Proposed Elevations

Project number	Project Number	A105 v2
Date	Issue Date	
Drawn by	Author	
Checked by	Checker	Scale
		1 : 100