


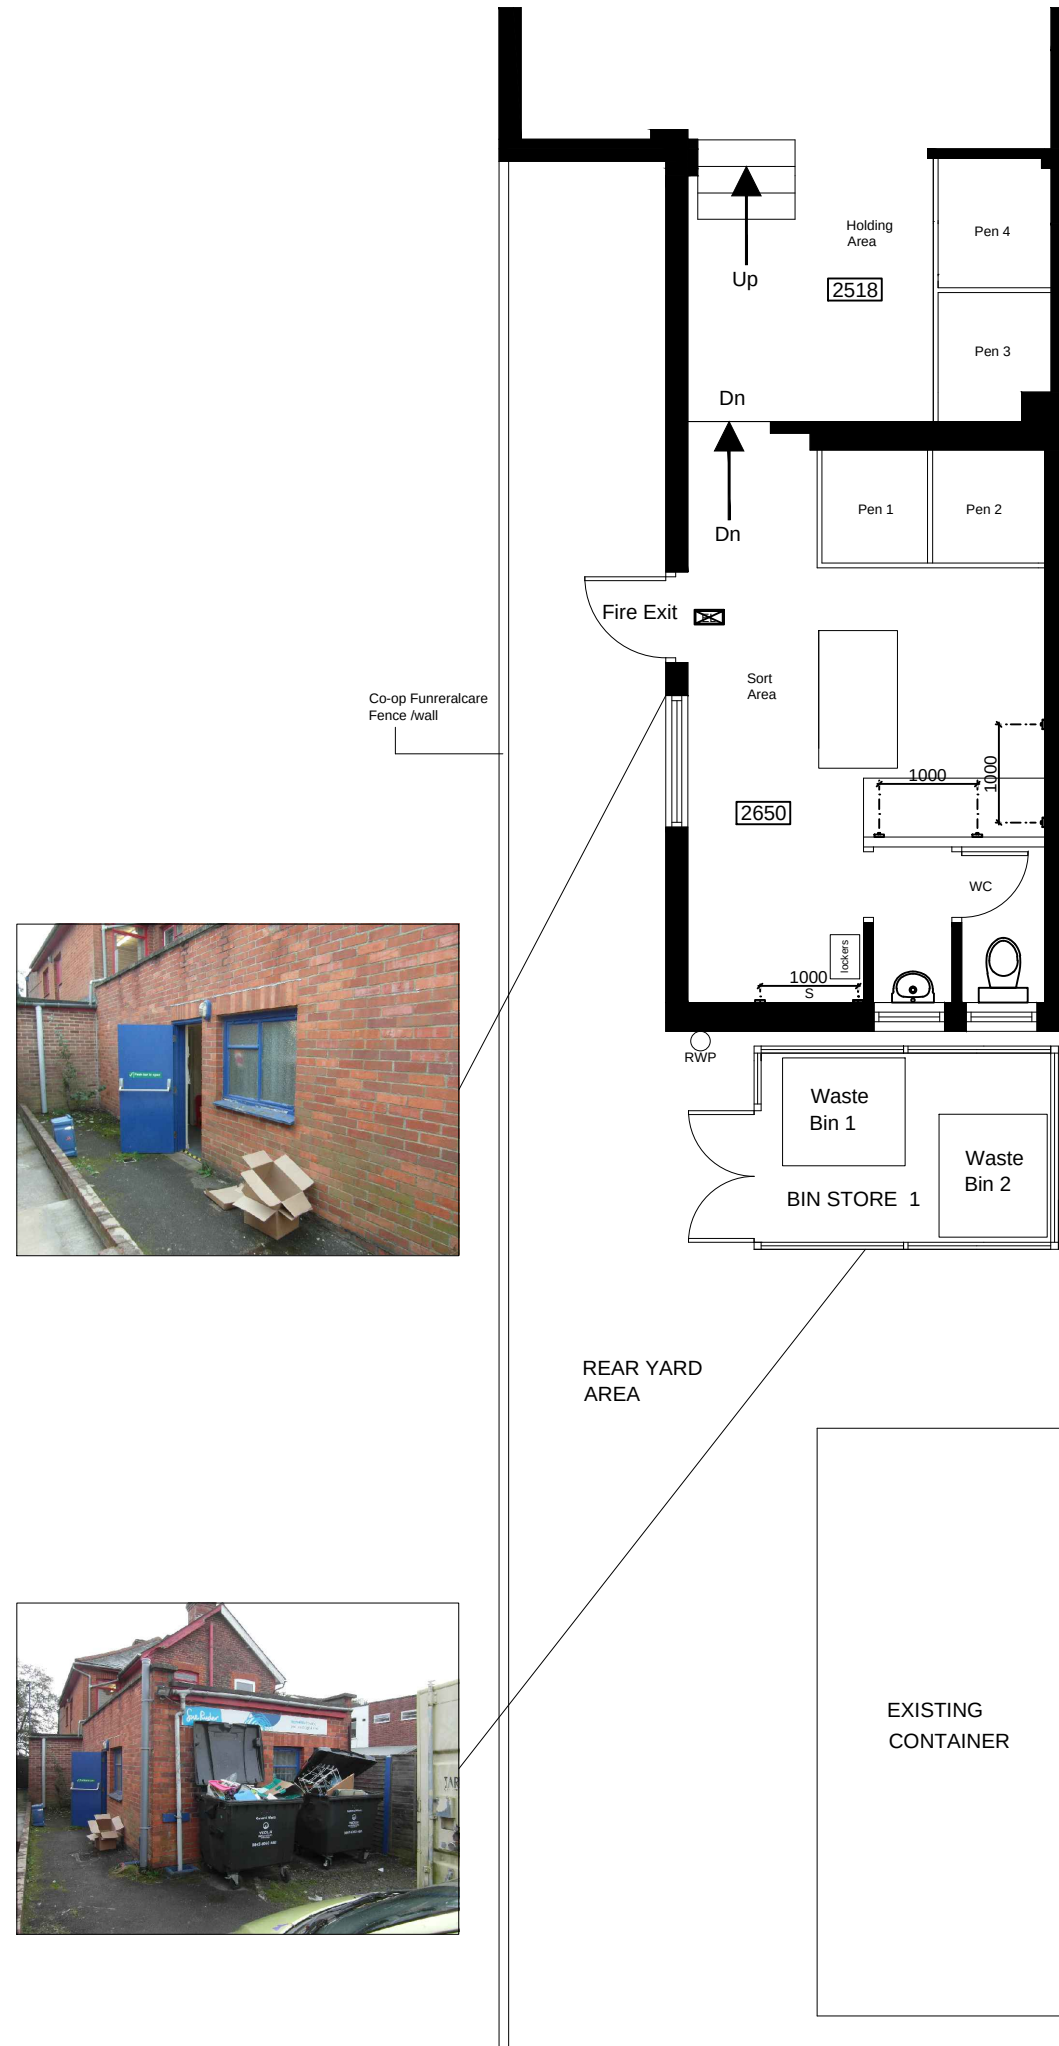


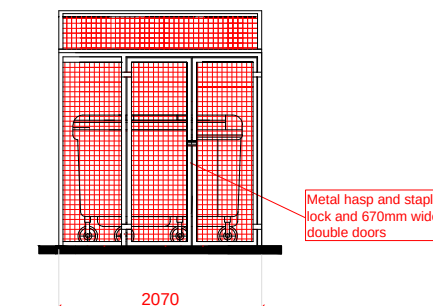


Proposed Front North Elevation

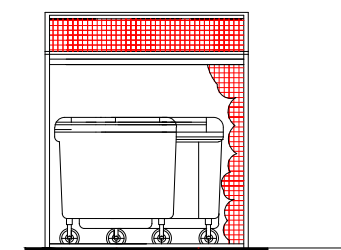

Proposed South Elevation

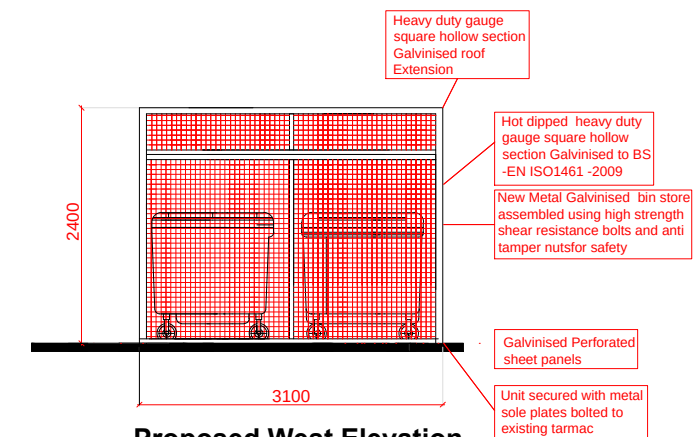


Proposed West Elevation

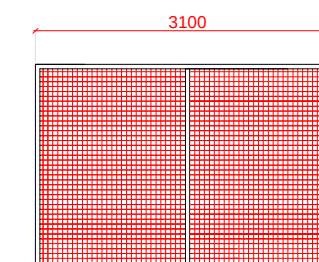

Bin Store Plan

Proposed Plan

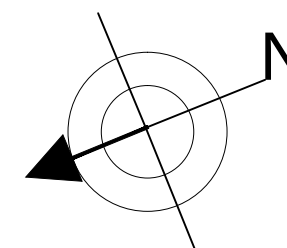

Sue Ryder Retail store 2155@ 39 London Road, Cowplain, Hants, PO8 8DF


Proposed Rear bin store Scheme 1

Scale - 1:100

Date 19 10 2017

Drawing No SR /2155/077 Rev 2 Correct orientations of Elevations added

Drawn by R J Sinclair

 

Scale 1:50