
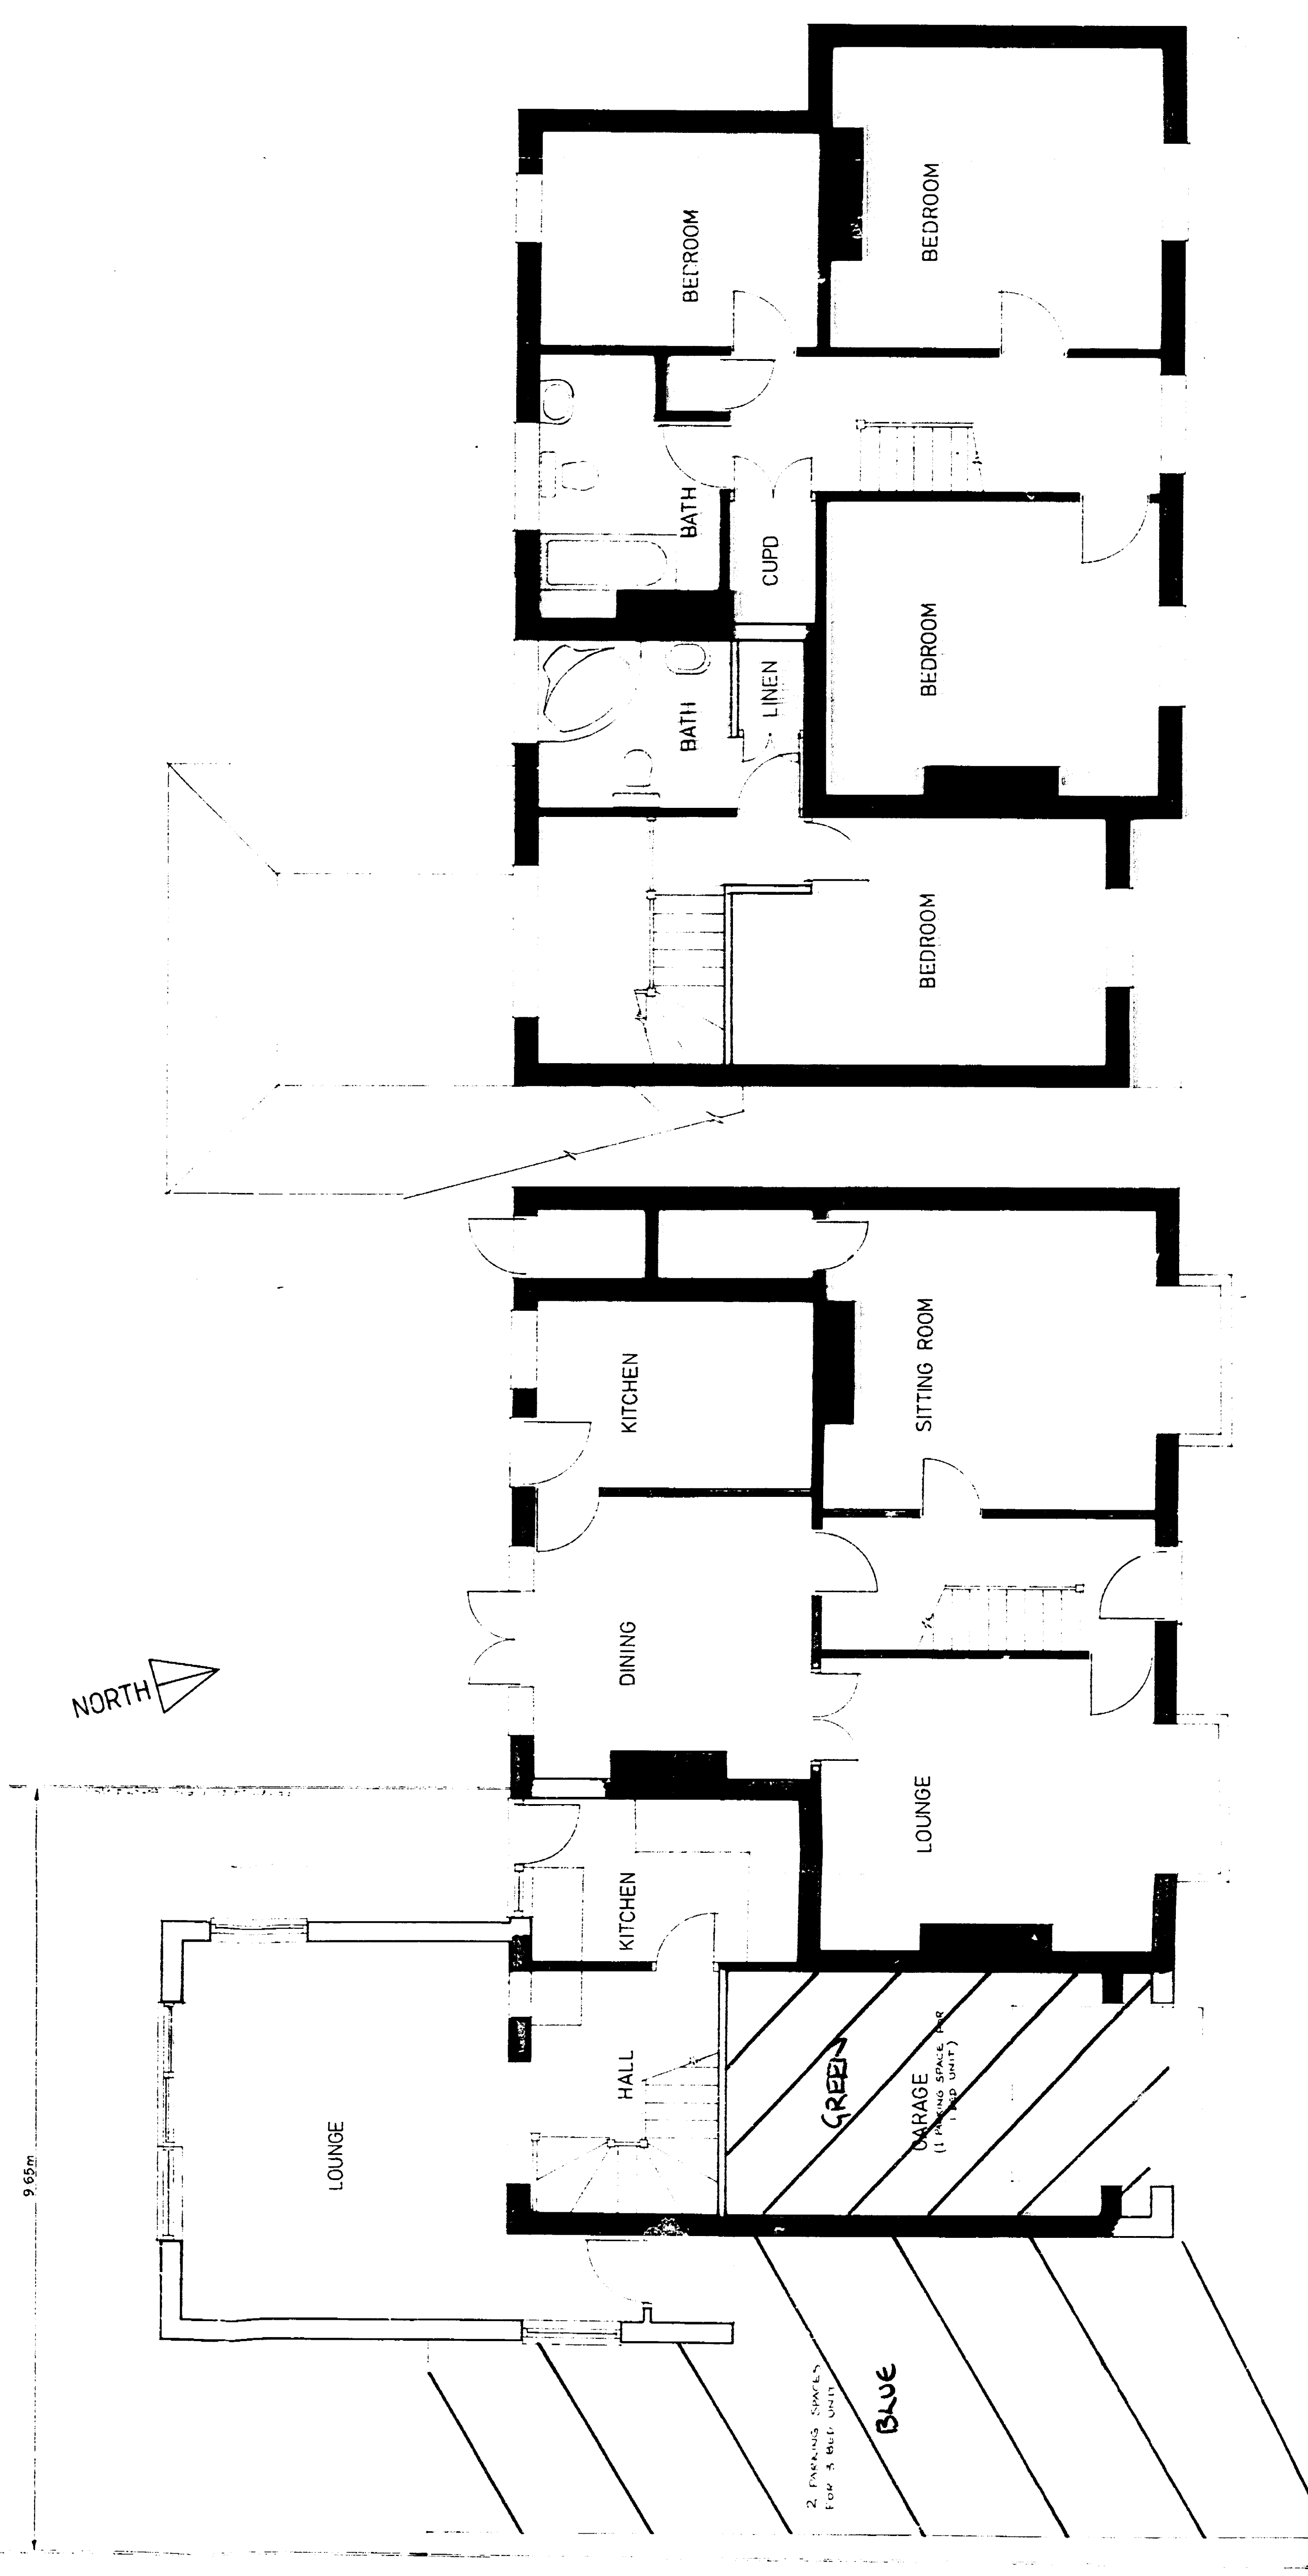
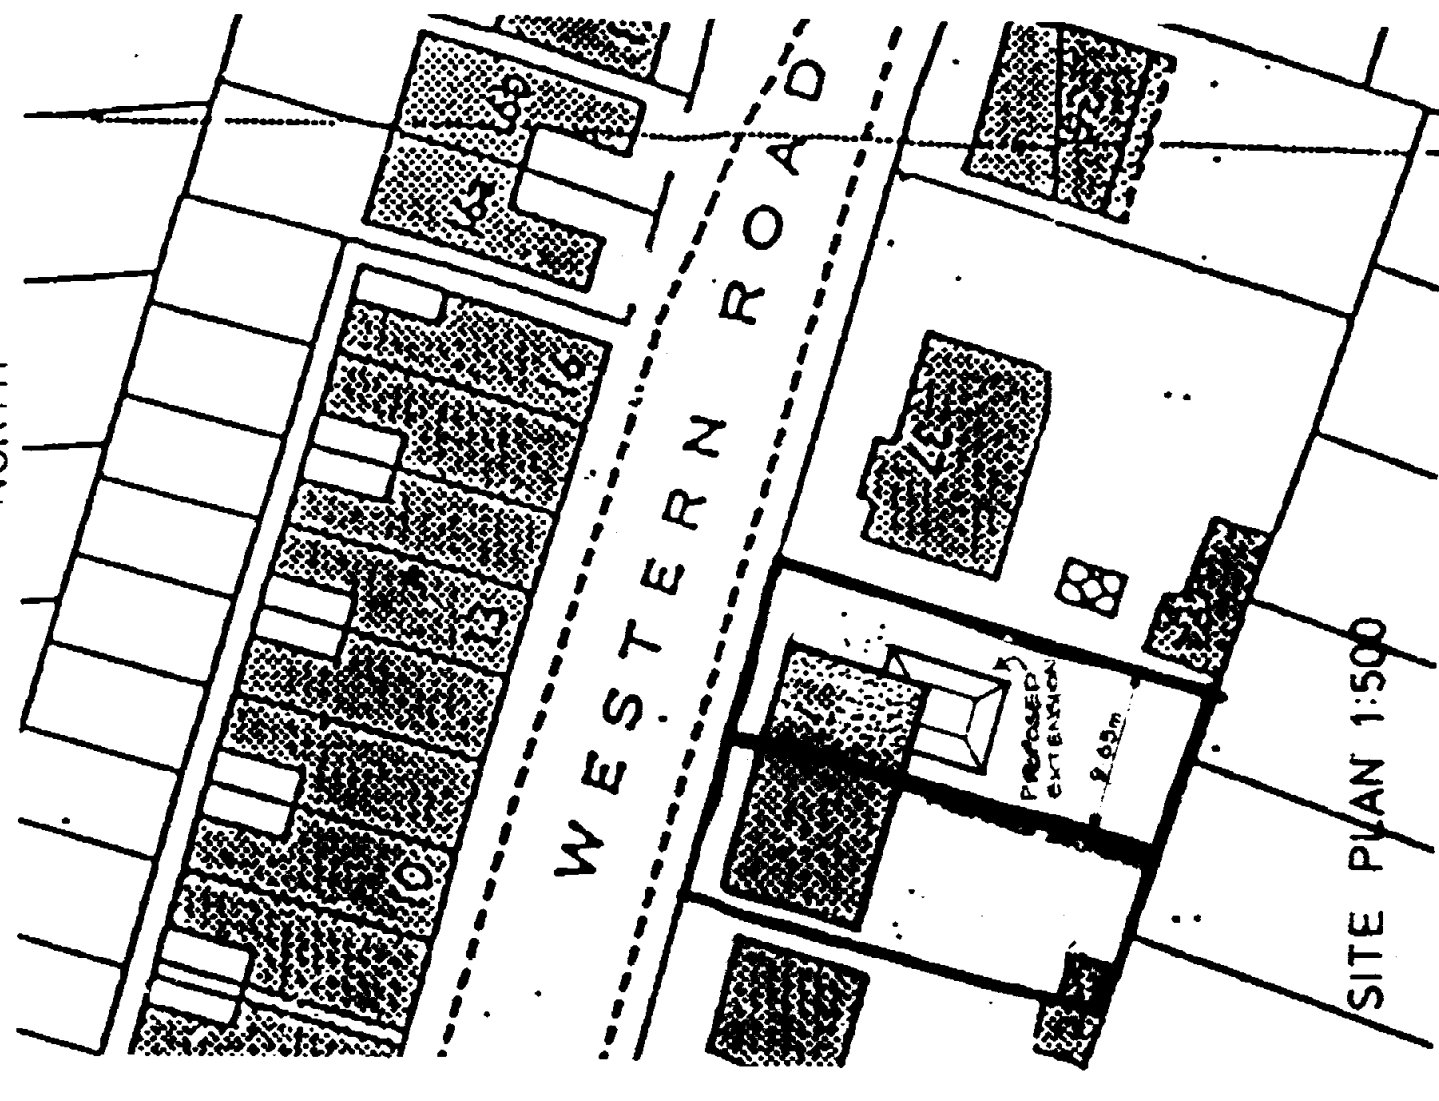
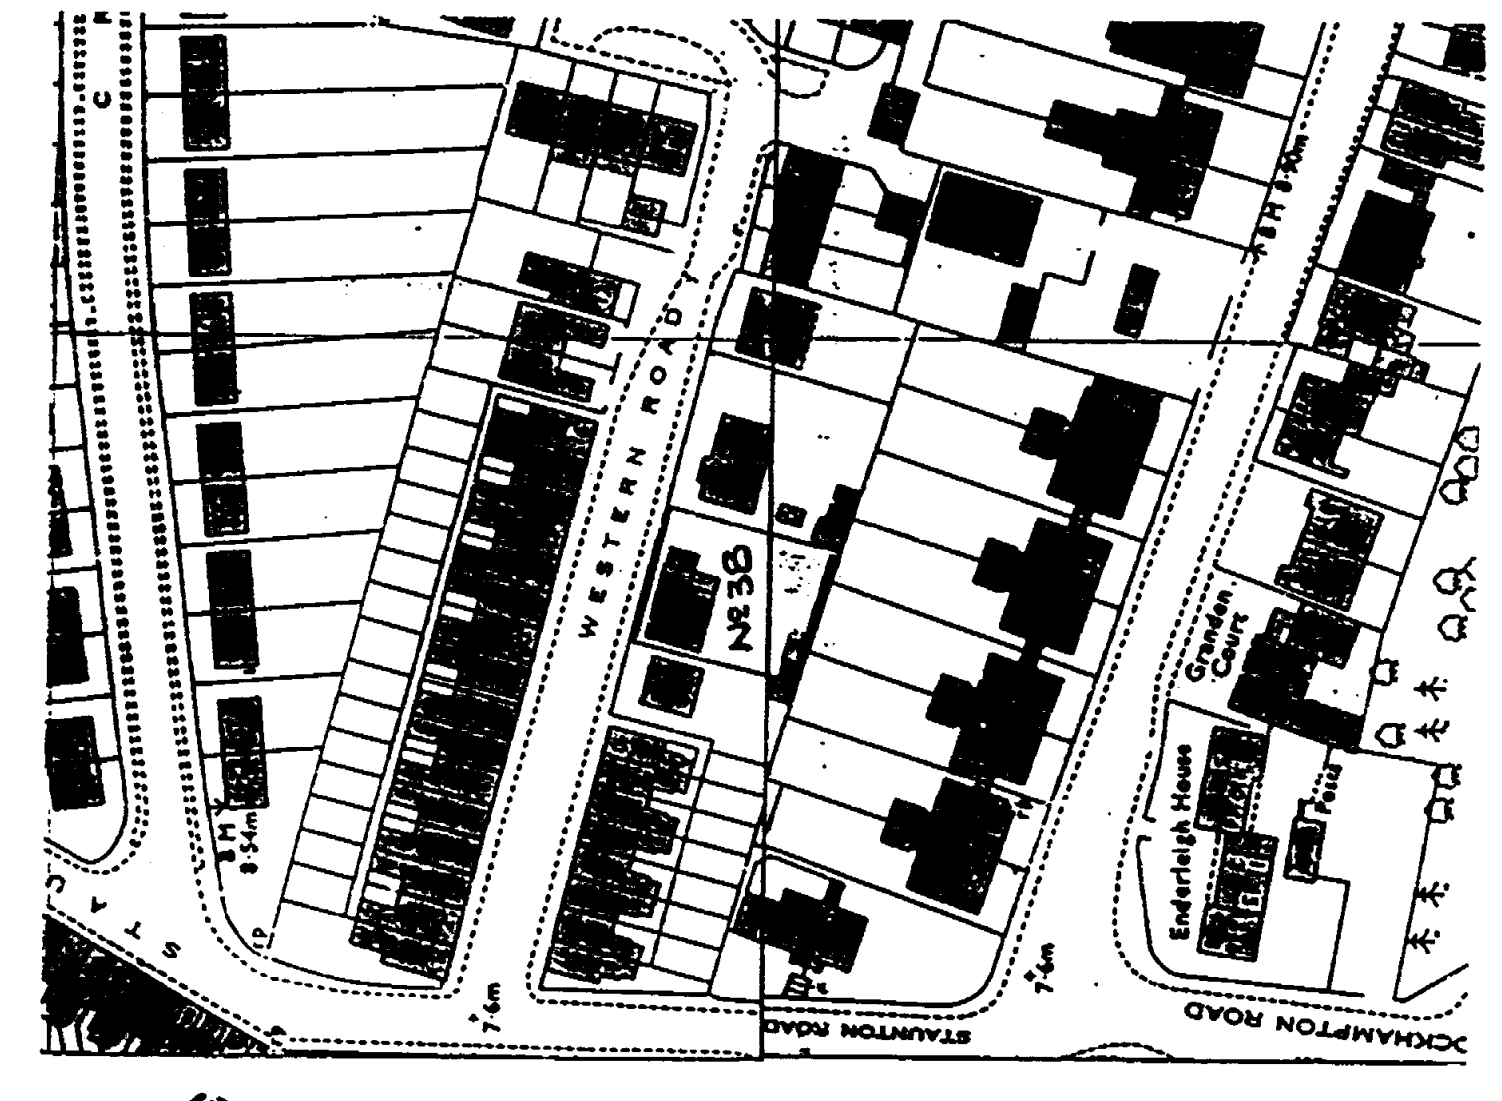


88 / 51778


88/51778
Amended

RECEIVED
HAYWARD BOROUGH COUNCIL
PLANNING DEPARTMENT
8 SEP 1988

100
LIMIT

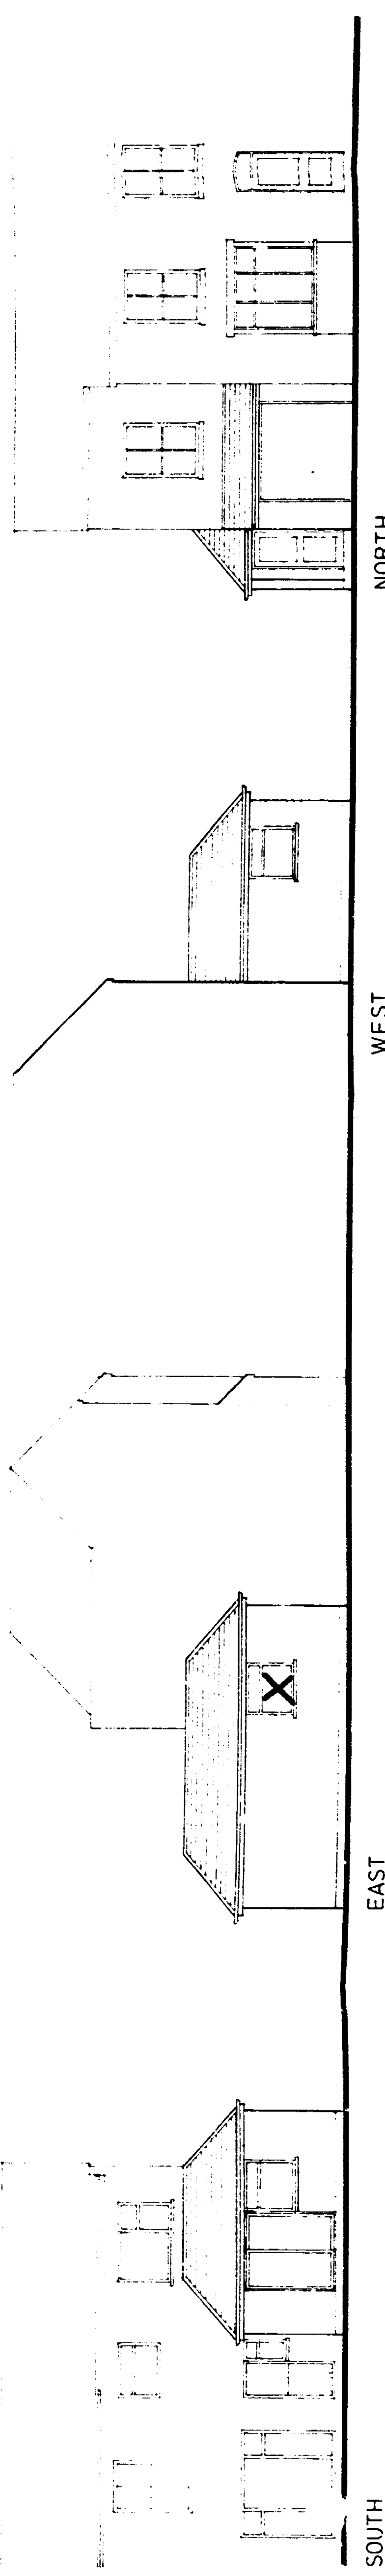

GROUND FLOOR PLAN

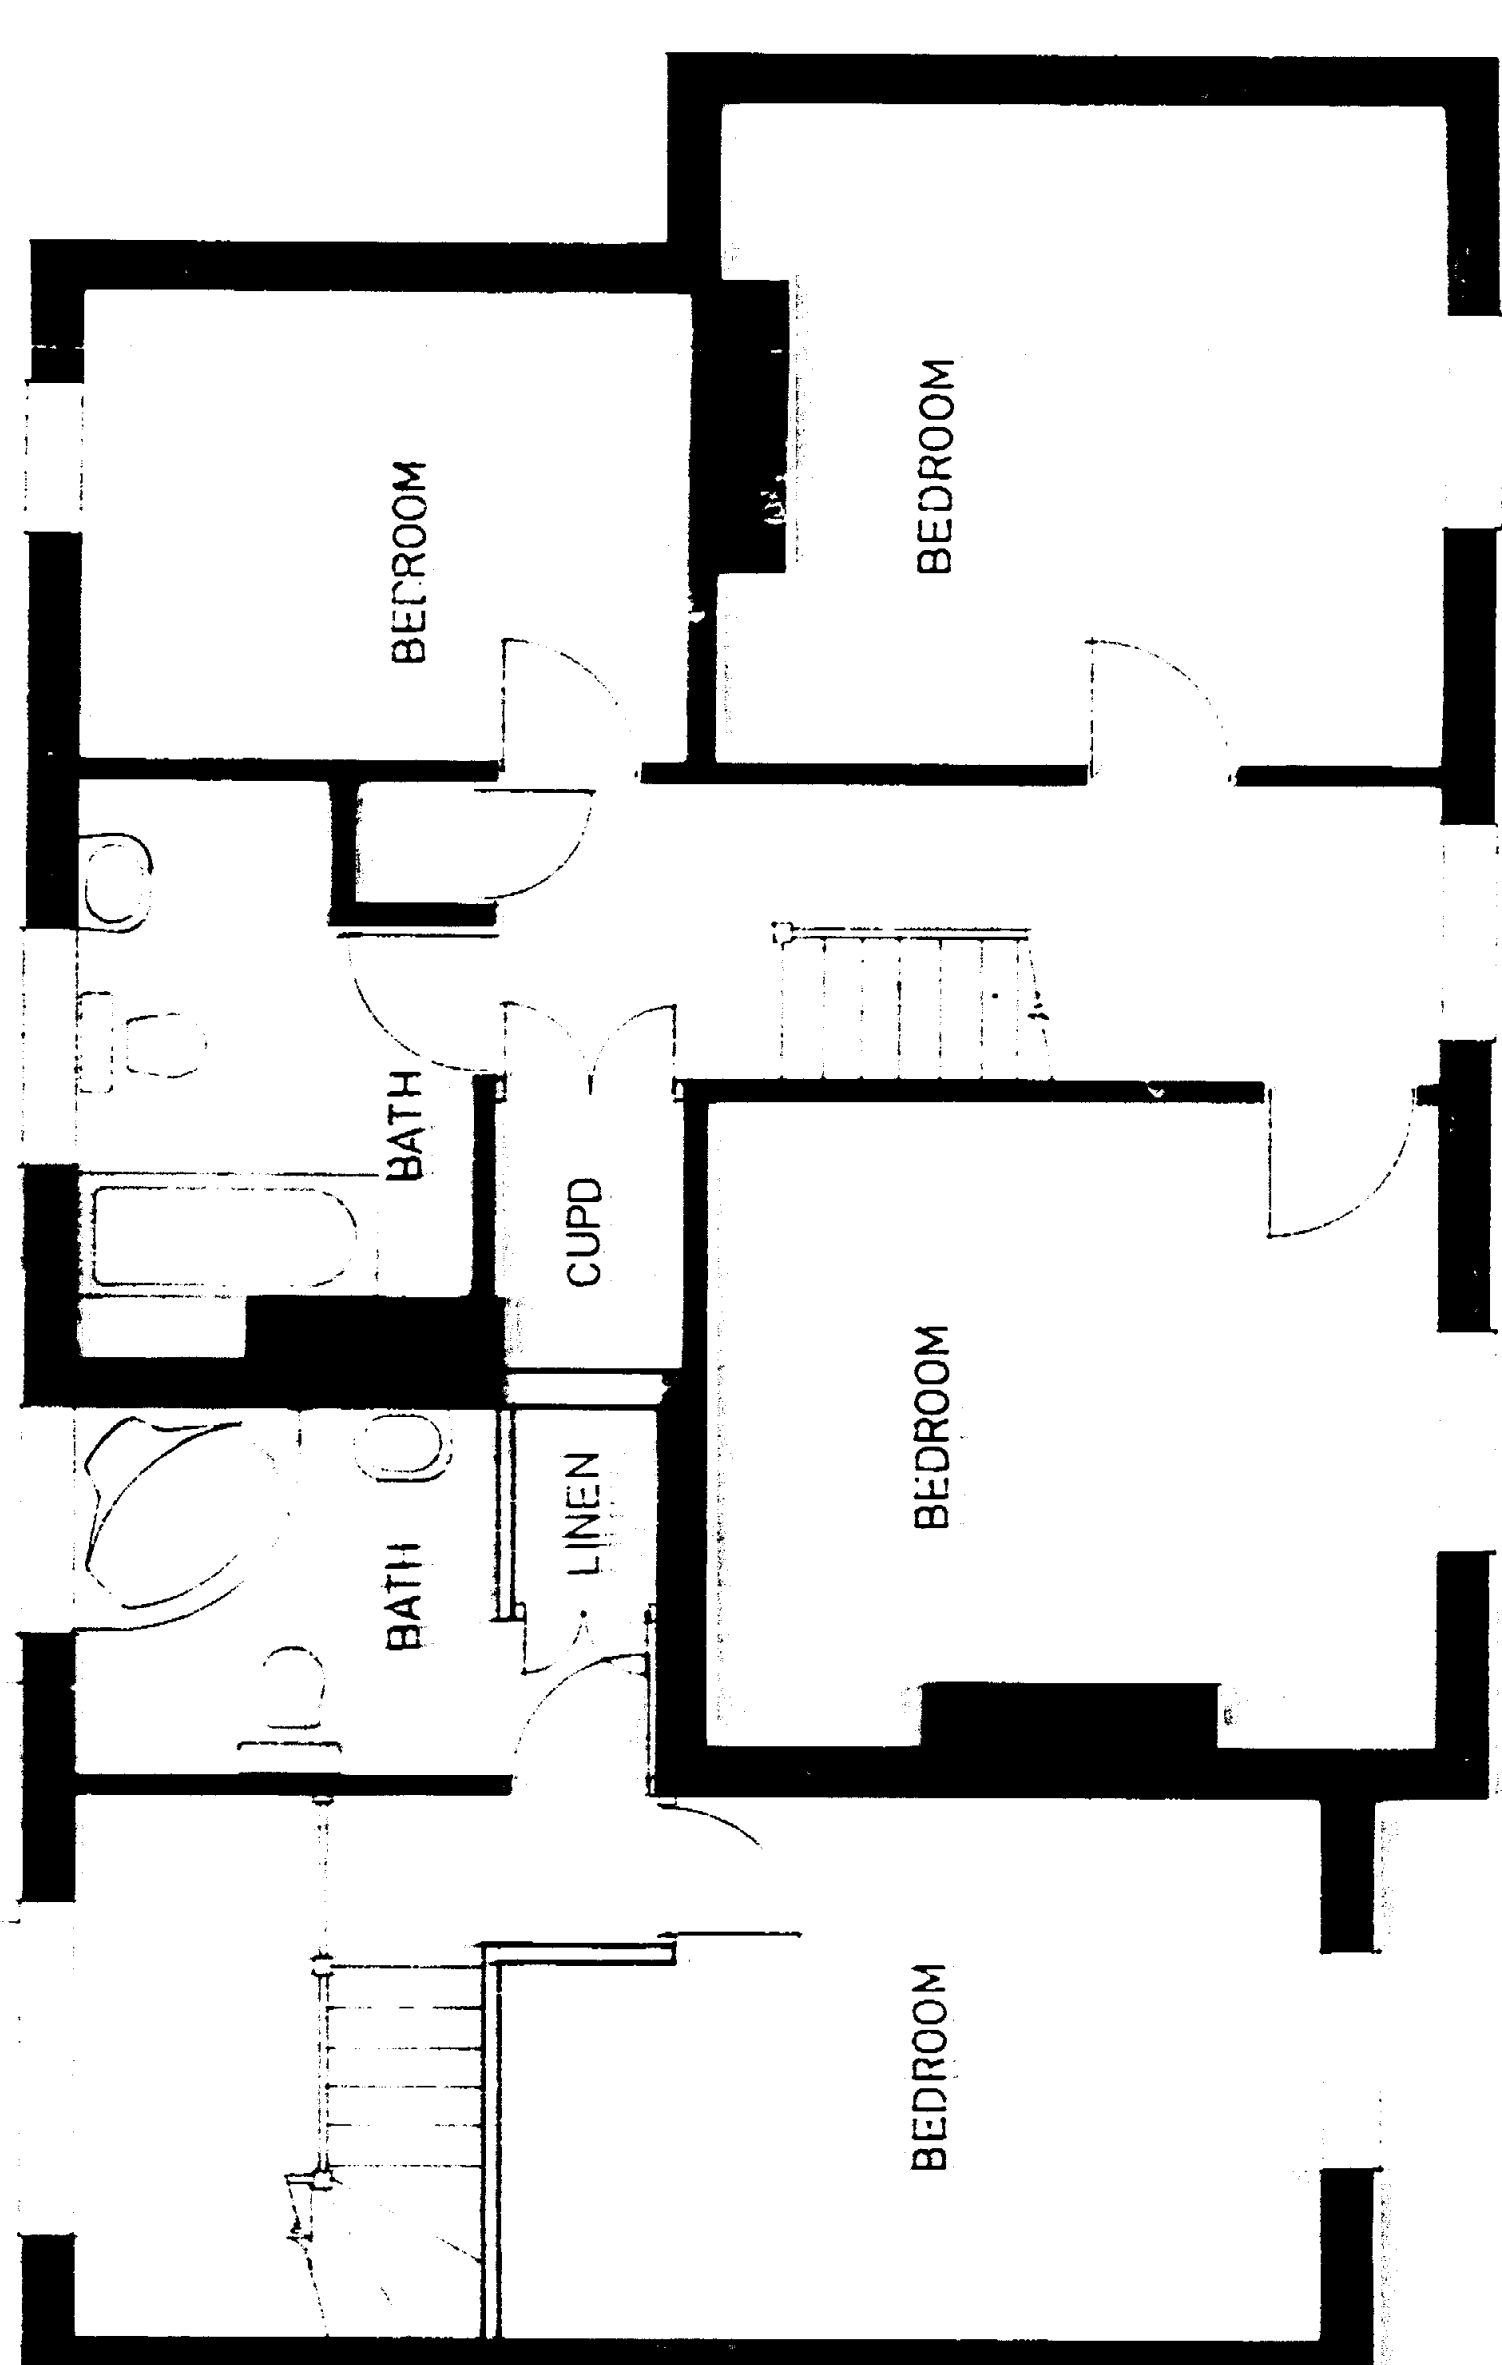

FIRST FLOOR PLAN

P.W.P.
PAUL WILKINS
PARTNERSHIP
ARCHITECTS - SURVEYORS AND PLANNING CONSULTANTS
61 SOUTH ST. HAYWARD - HANTS. PO9 1BZ TEL. (0705) 828415
PROJECT
ALTERATIONS TO
38 WESTERN ROAD
HAYWARD

CLIENT
MR W SAVAGE

SCALES	DATE	DRAWN
1:50	JULY 88	PS
JOB NO	DRWG NO	
2378	1	

60/5178

NOTES
ALL DIMENSIONS TO BE CHECKED ON SITE BY THE CONTRACTOR BEFORE
FABRICATION AND ERECTION. REFERENCE TO 5 AND DIMENSIONS
FIGURED DIMENSIONS TO BE TAKEN IN REFERENCE TO THE ARCHITECT'S
WORKSHED OR THE ARCHITECT'S OFFICE. DIMENSIONS MUST NOT BE
WITHDRAWN OR USED WITHOUT THE ARCHITECT'S PERMISSION.



SITE PLAN 1:1250



SITE PLAN 1:500

P.W.P.

PAUL WILKINS

PARTNERSHIP

ARCHITECTS - SURVEYORS AND PLANNING CONSULTANTS

PROJECT

ALTERATIONS TO

38 WESTERN ROAD

HAVANT


CLIENT

MR W SAVAGE

TITLE

SCALE 1:50 1:100 DATE JULY 88 DRAWN PS

JOB NO 2378 NO 1

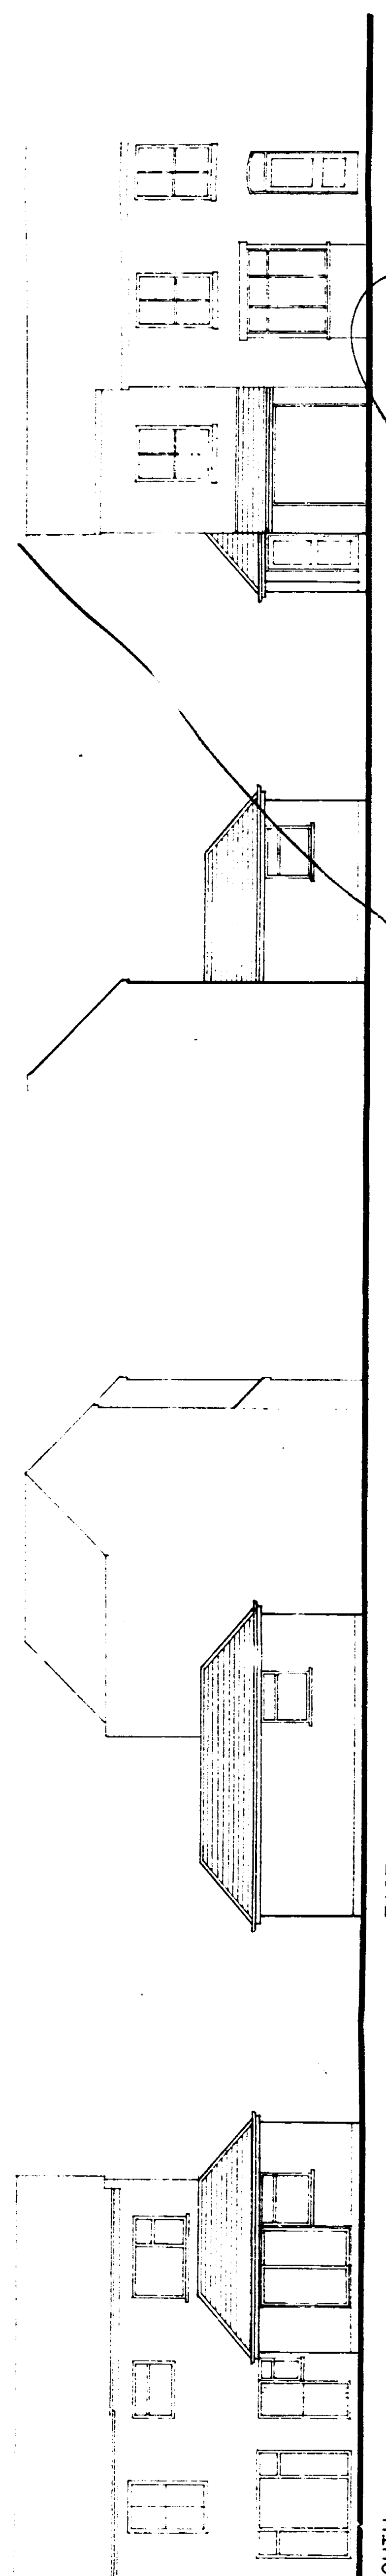


NORTH

WEST

EAST

SOUTH

NORTH

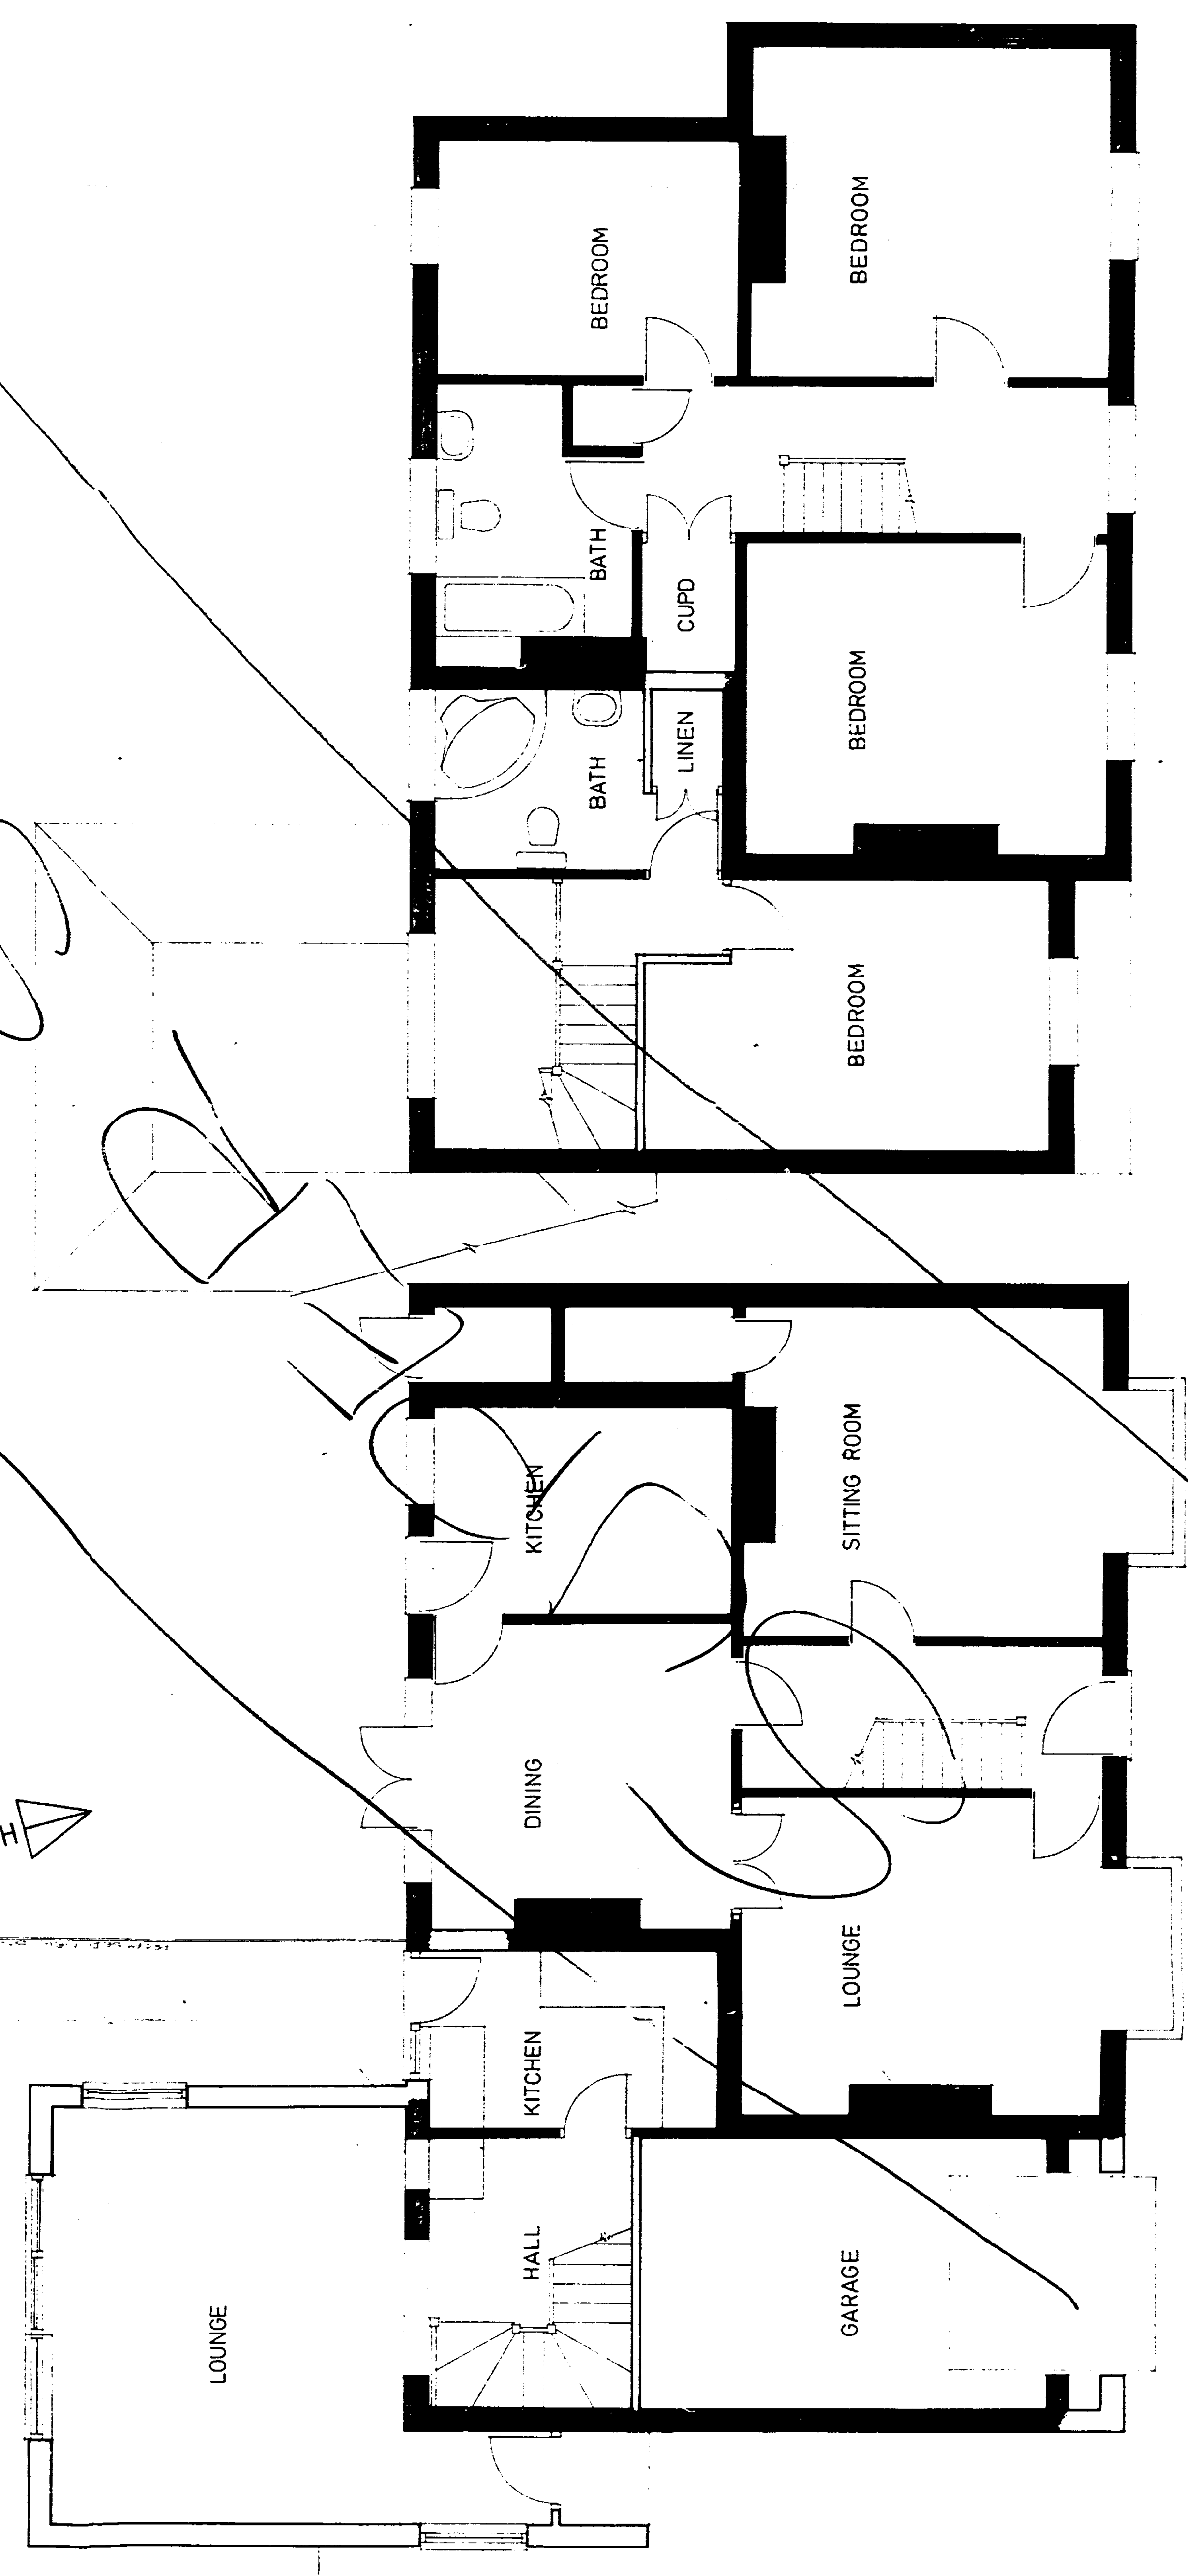

FIRST FLOOR PLAN

GROUND FLOOR PLAN

HUGH SYMONS MICROFILM SERVICES