




LEGEND:

--- BOUNDARIES

FLAT ROOF

TILED/SLATE ROOF.

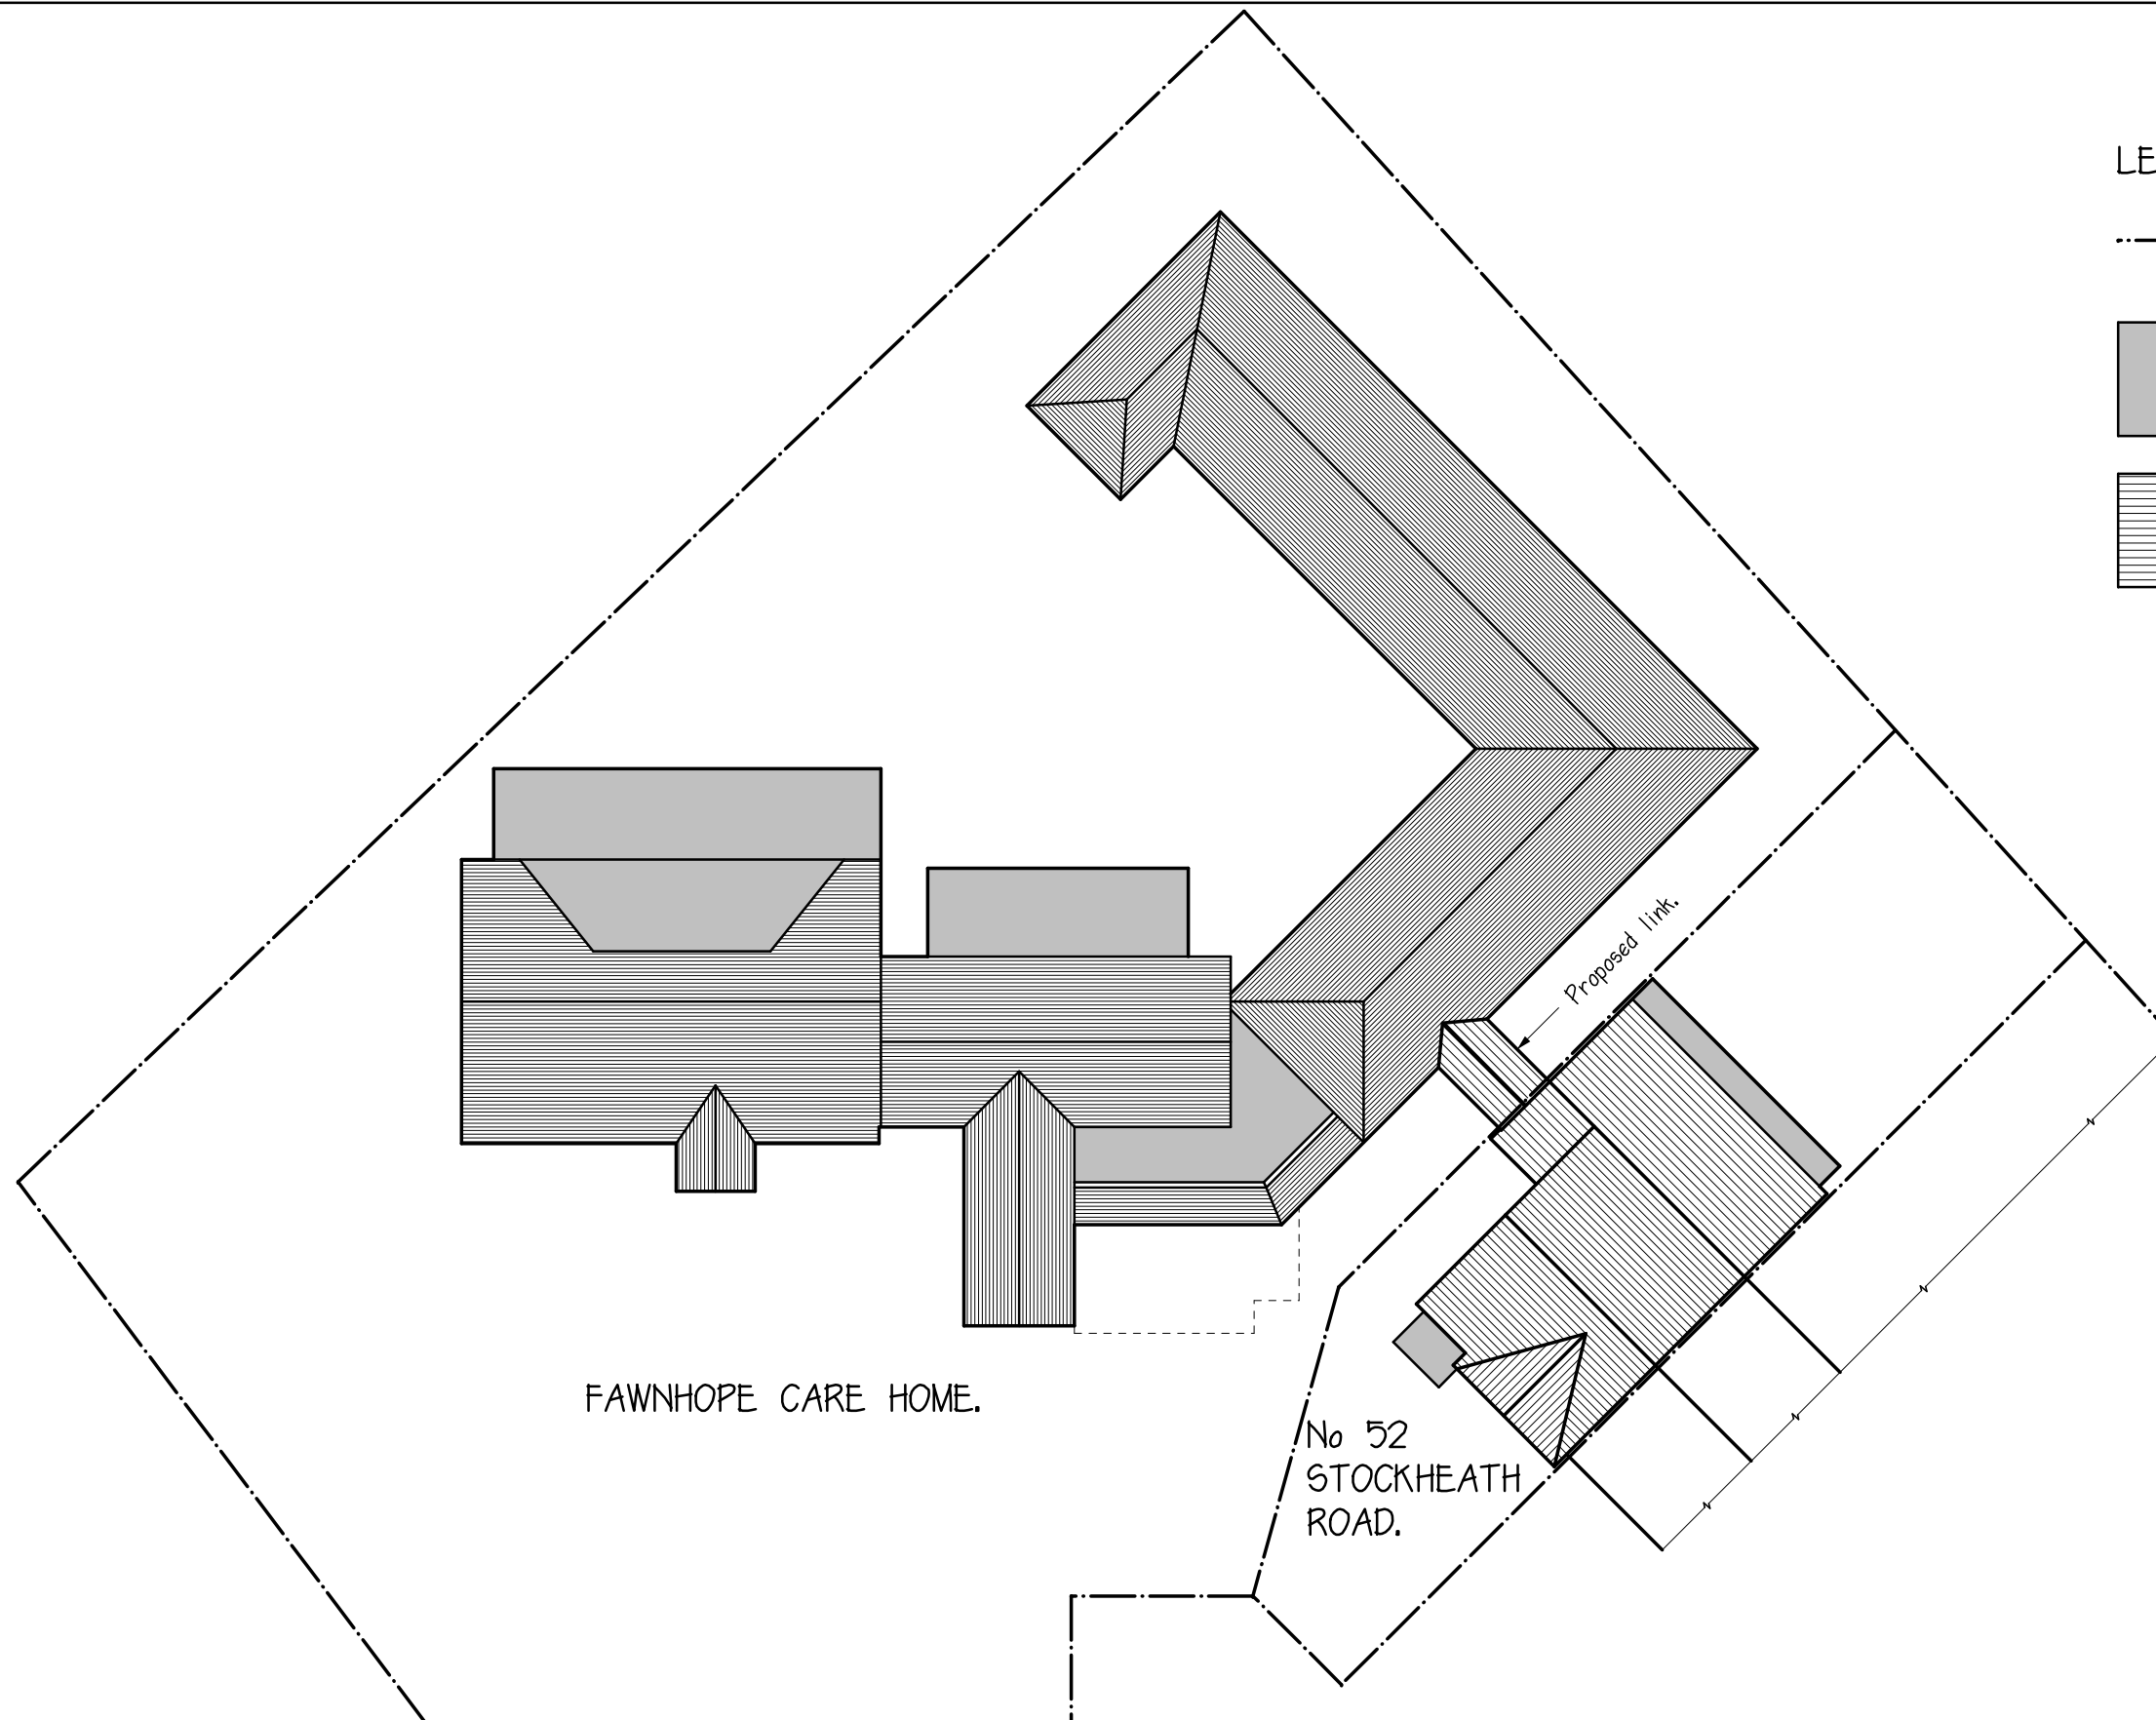

PDC DESIGN & DEVELOPMENT LTD.

1 STANHOPE GATE
ASHBURTON ROAD
SOUTHSEA
PO5 3JS
t. 02393 076232 / m. 07442 172453

©copyright

NOTES:

All dimensions must be checked on site and not scaled from this drawing,
except for planning & building regs purposes.

Client

Mr & Mrs S Sethi.

Job Title

Proposed change of use &
extension to 52 Stockheath road.
PO9 5HQ

Scale

1:500

Sheet

A3

Drawn by

PHD

Date

12/12/2017

Drawing Title

ROOF PLAN.

Drg No.

PDC/17/08/170/04

Rev.

-