


South Elevation
1 : 100


East Elevation
1 : 100

North Elevation
1 : 100

West Elevation
1 : 100

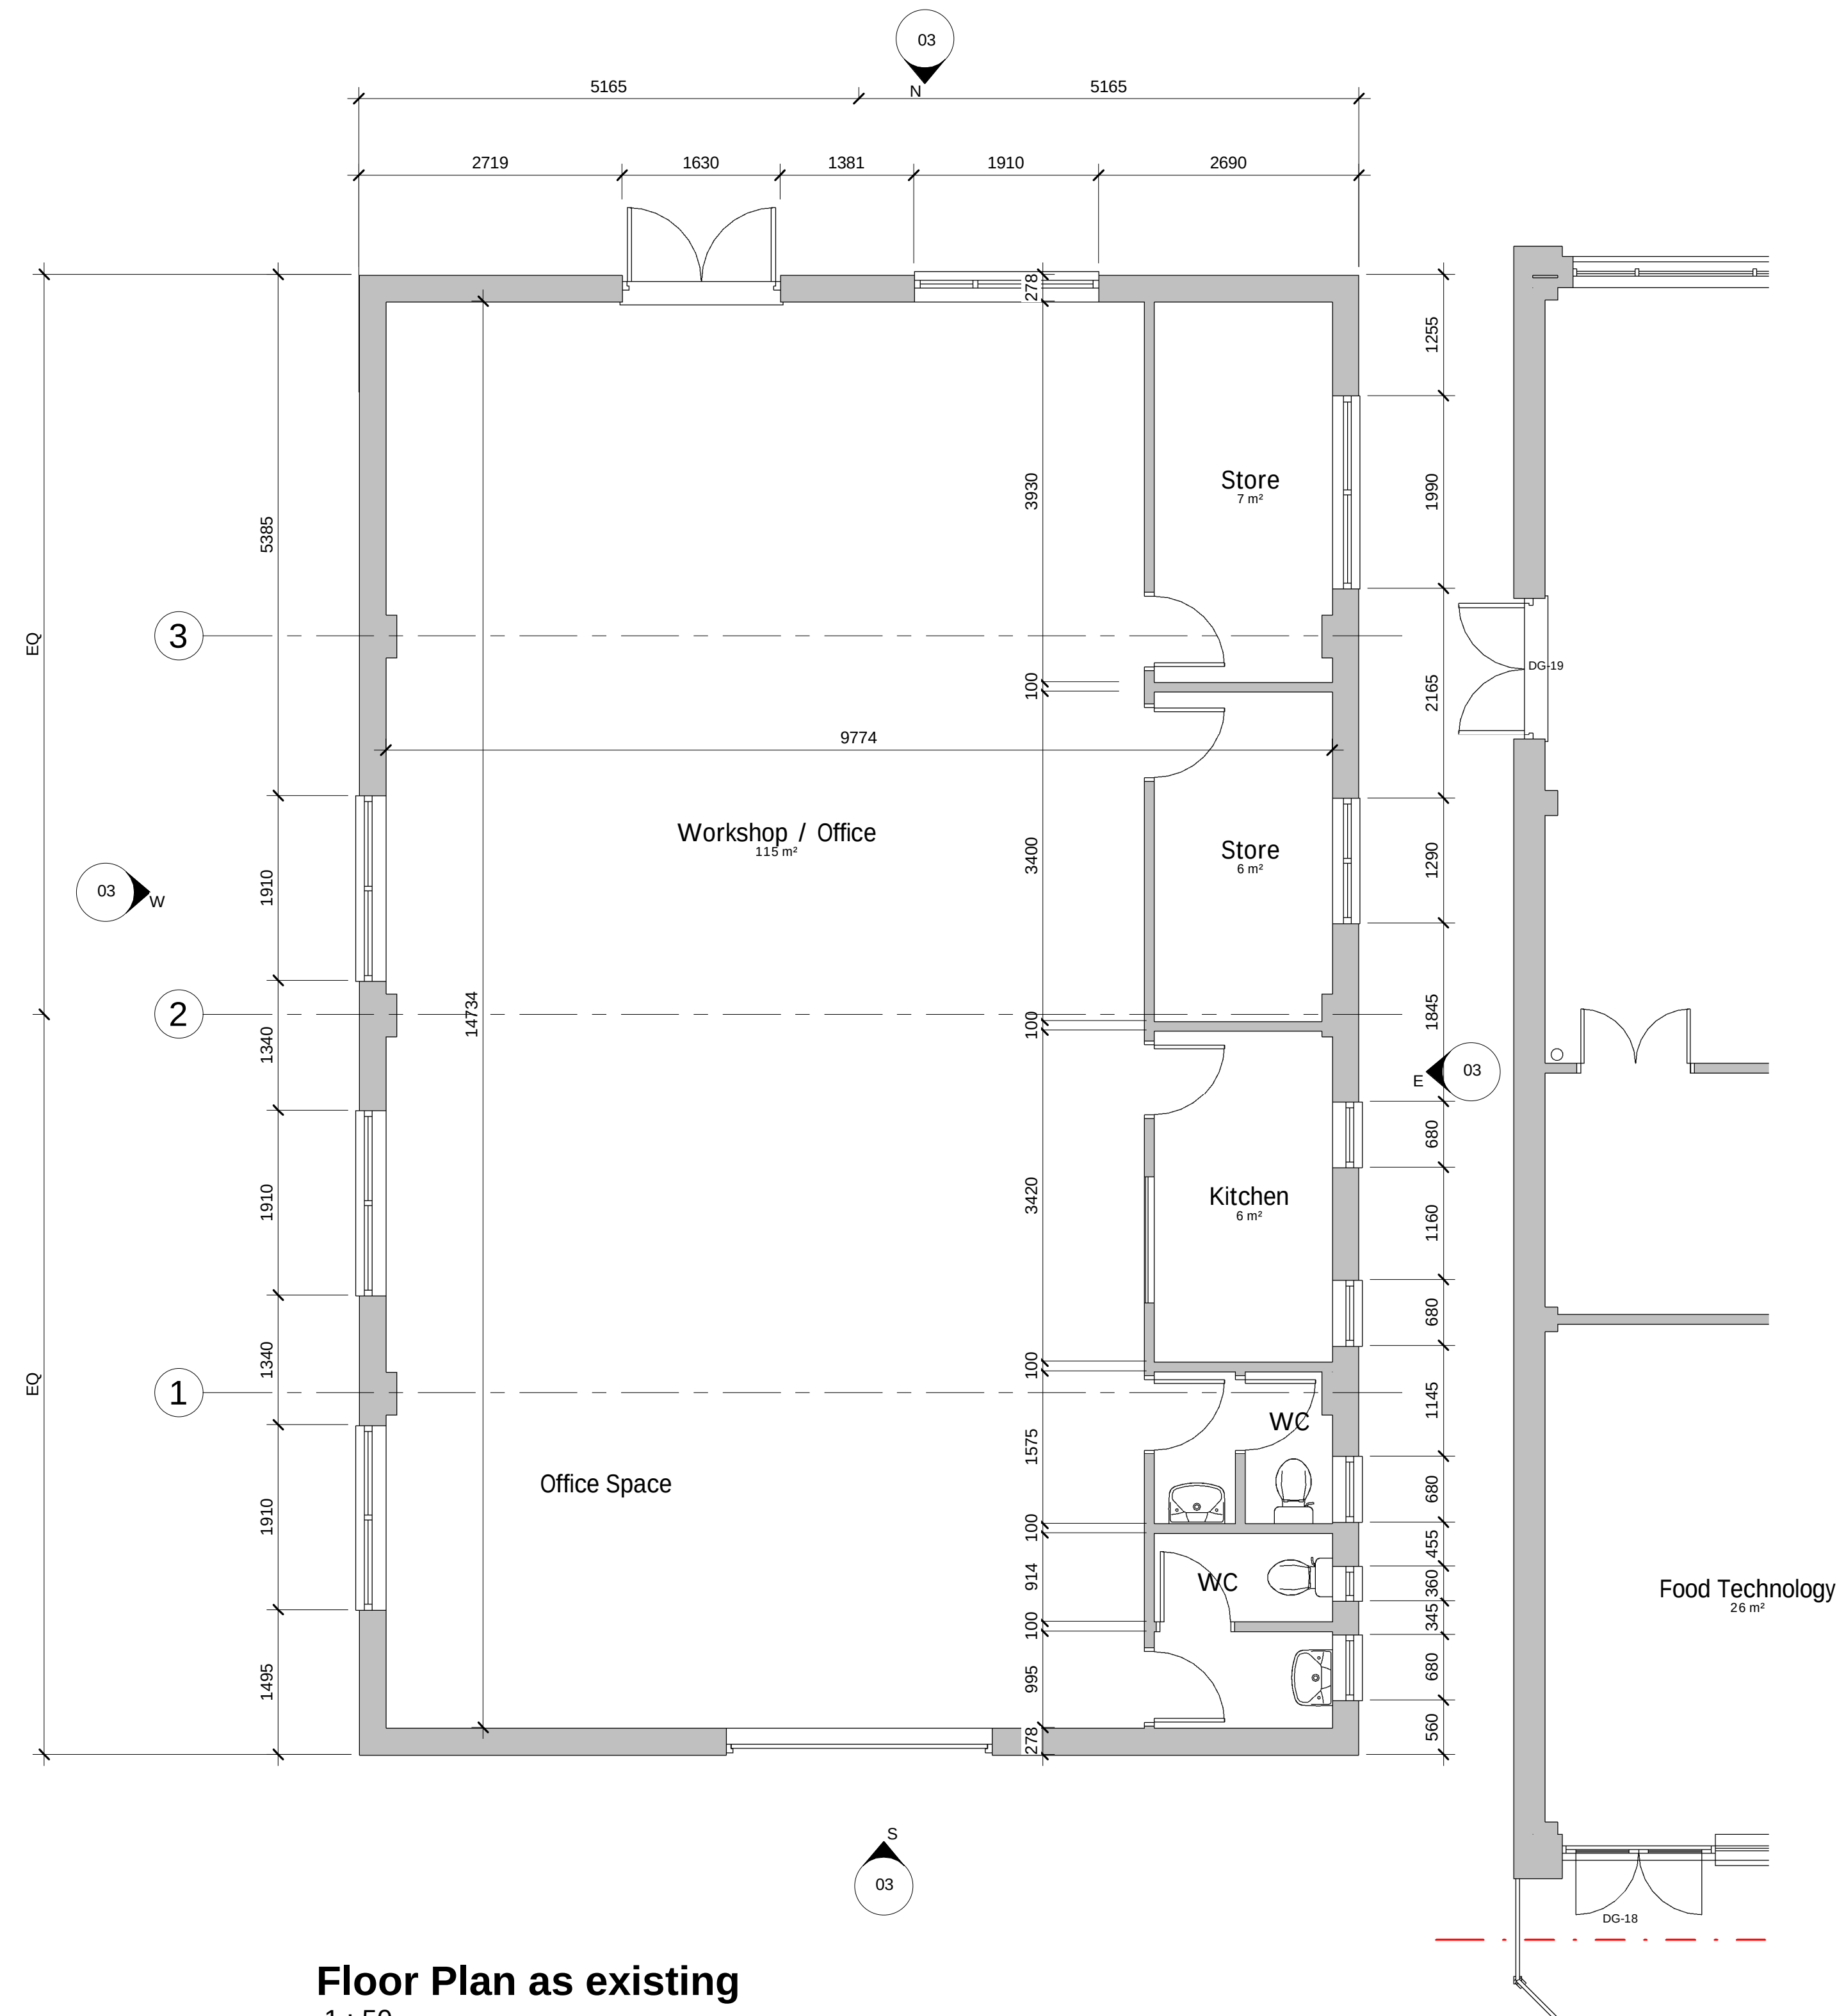

Floor Plan as existing
1 : 50

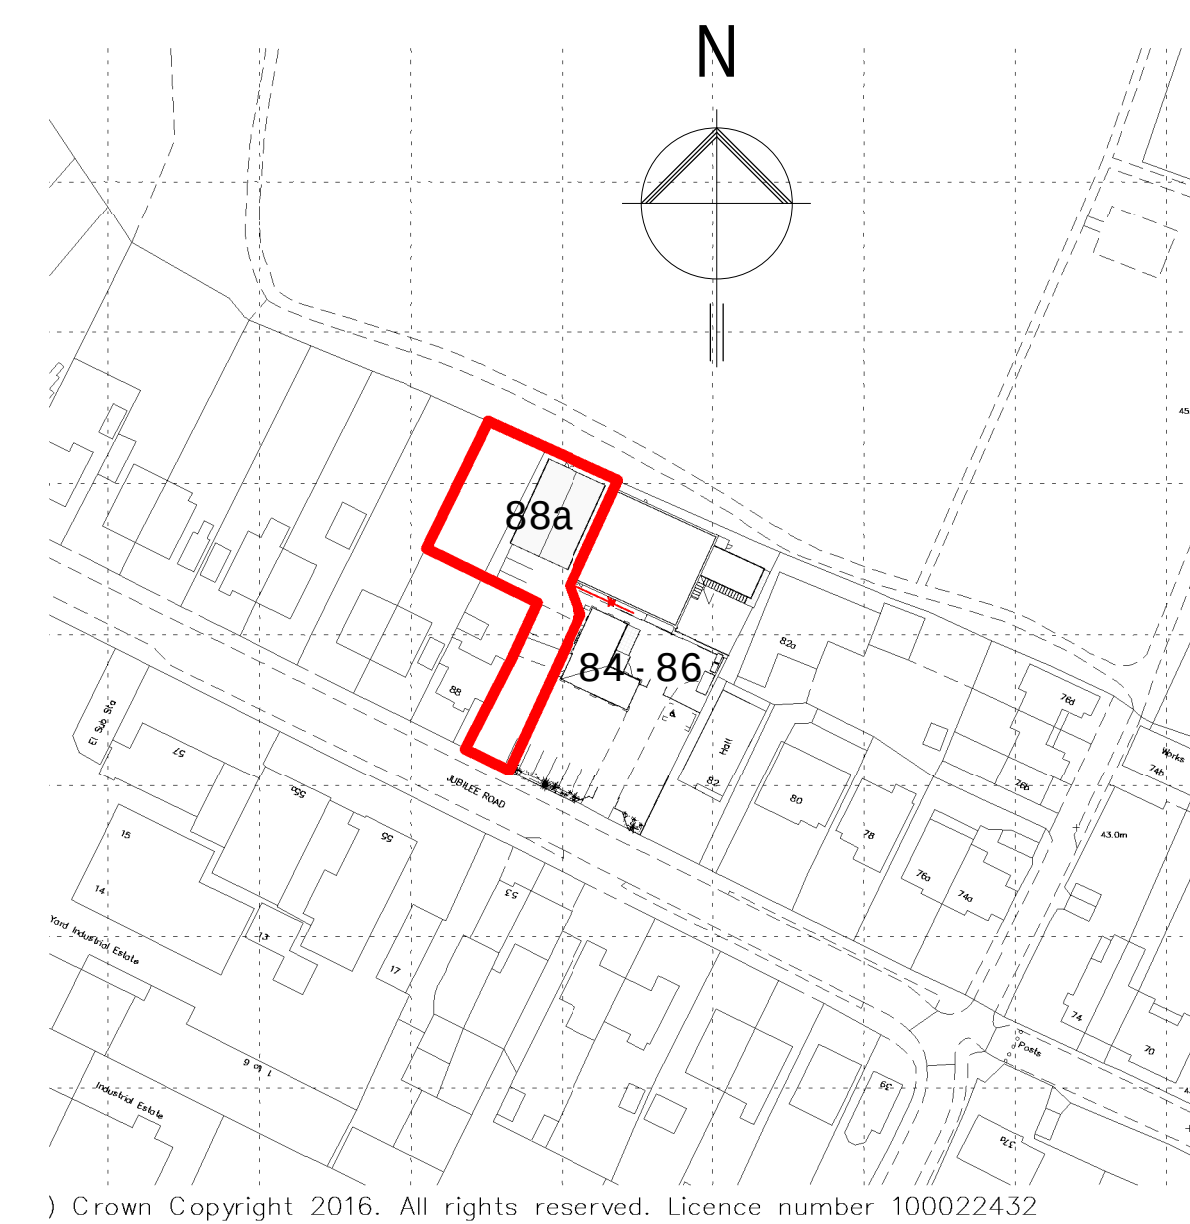

Location Plan as existing
1 : 1250

A Existing elevations added; 17-05-18 RW

Revision Date Initial

Hillcrest Positive Actions
Positive Outcomes

The Old Post Office, Station Road
Wickham, PO17 5JA
T: 01229 832405
e: admin@axismail.co.uk
w: www.axisarchitecture.co.uk

Axis
ARCHITECTURE
CHARTERED PRACTICE

BIM Enabled Practice

This project was delivered using Autodesk Revit®

All dimensions are to be checked on site and any discrepancies reported to the architect before work commences. Figured dimensions only are to be taken from this drawing. This drawing is to be read in conjunction with all relevant consultants and/or specialist drawings/documents and any discrepancies or variations notified to the architect before work commences. This drawing is copyright and may not be reproduced, wholly or in part, without the consent of the architect.

Proposed New Classrooms
Hillcrest Jubilee School Waterlooville
for Hillcrest Childrens Services Ltd

Plans as existing
Scale at 1:50 in meters

0 2.5 4.5

PLANNING

Scale @ A1 Drawn Checked Date

As indicated RW - 04/05/18

Job Number & Drawing Number Revision

17-073 - 03 A