



placed

drails


iers.

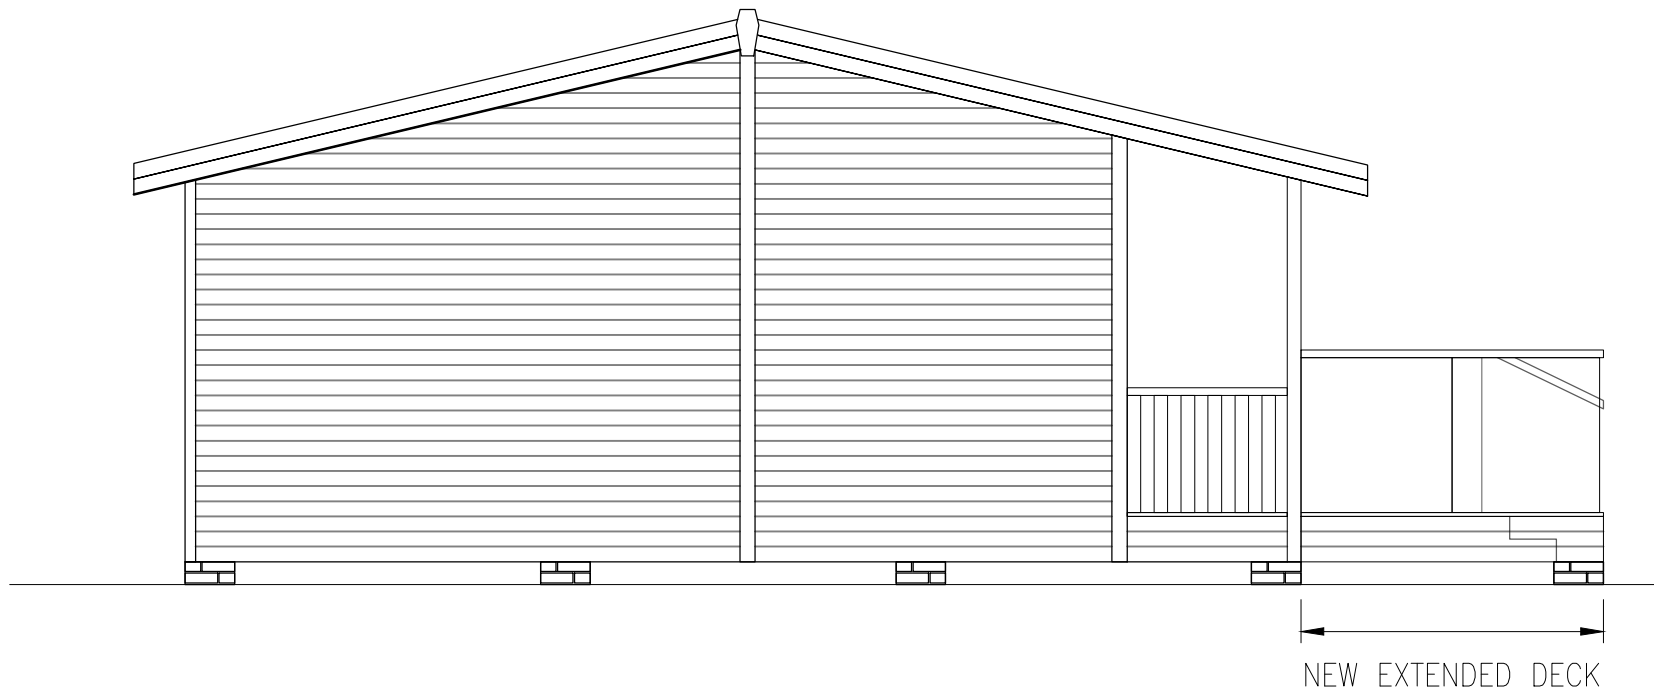


LEFT ELEVATION

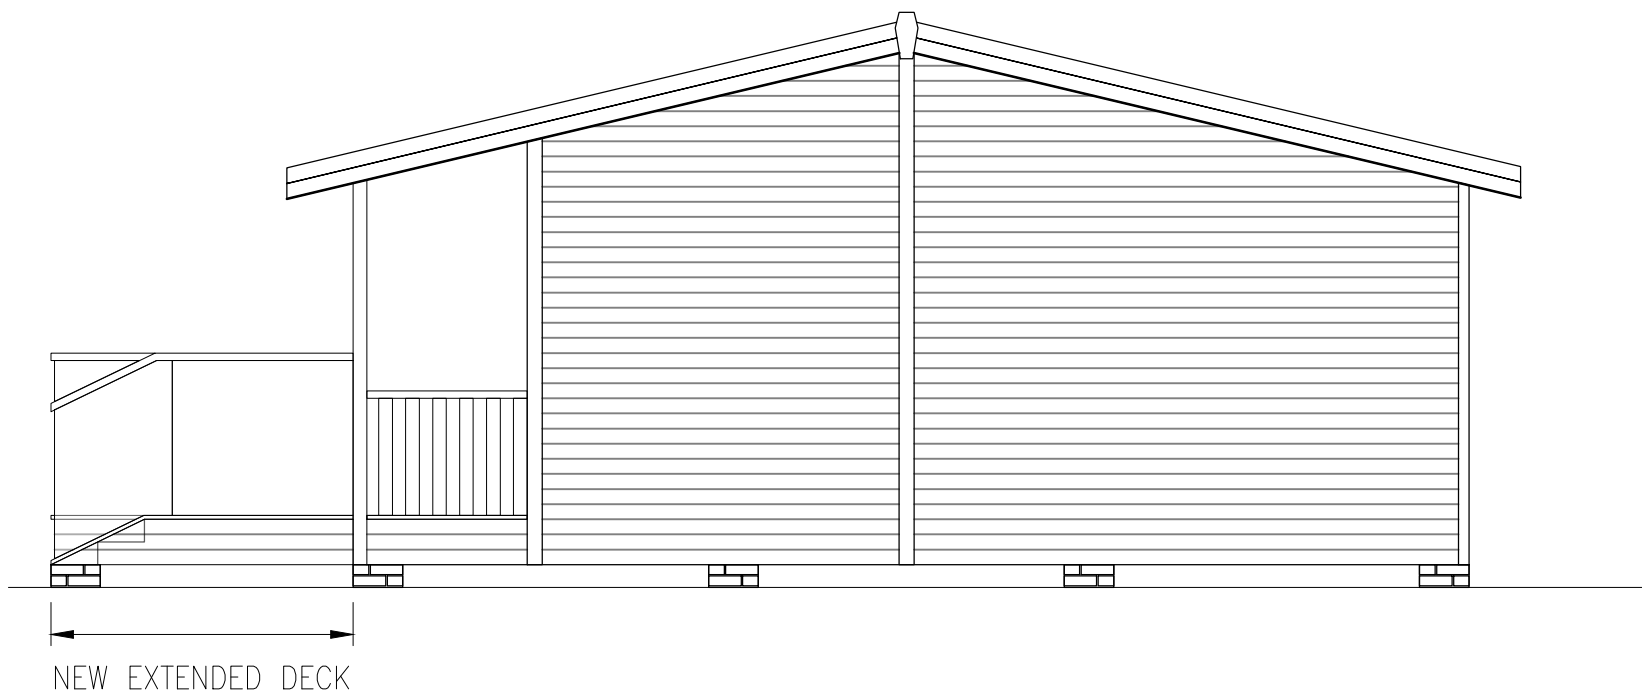

RIGHT ELEVATION

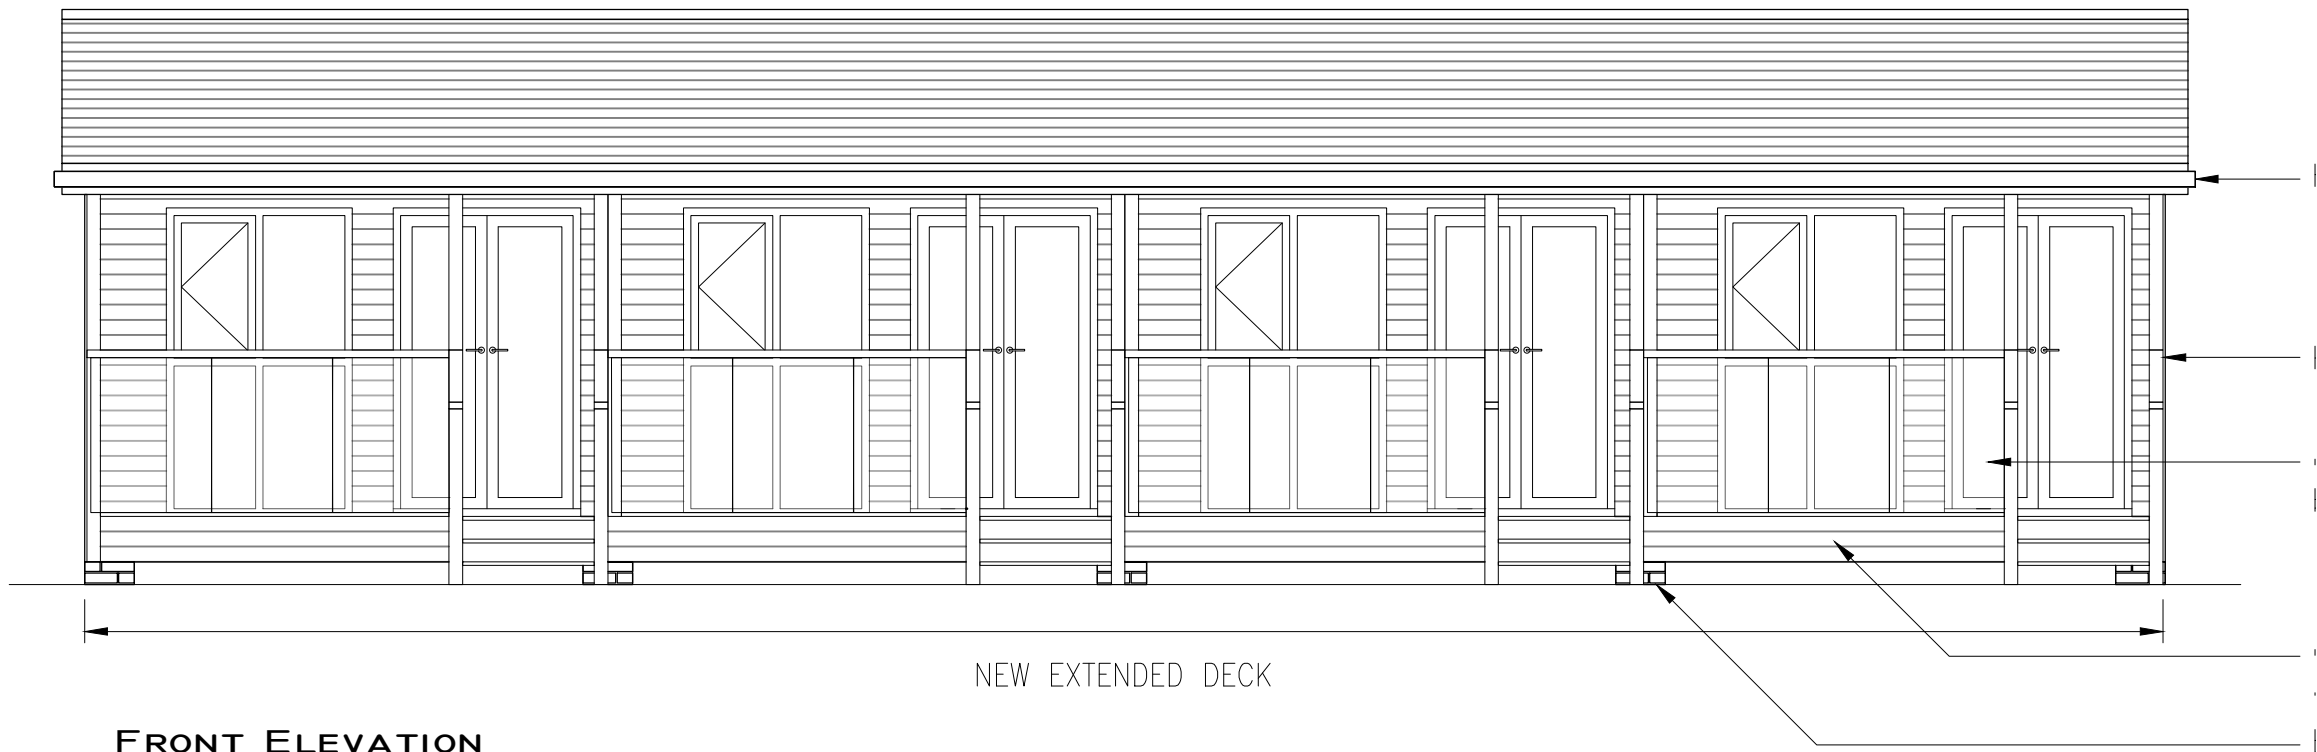

FRONT ELEVATION

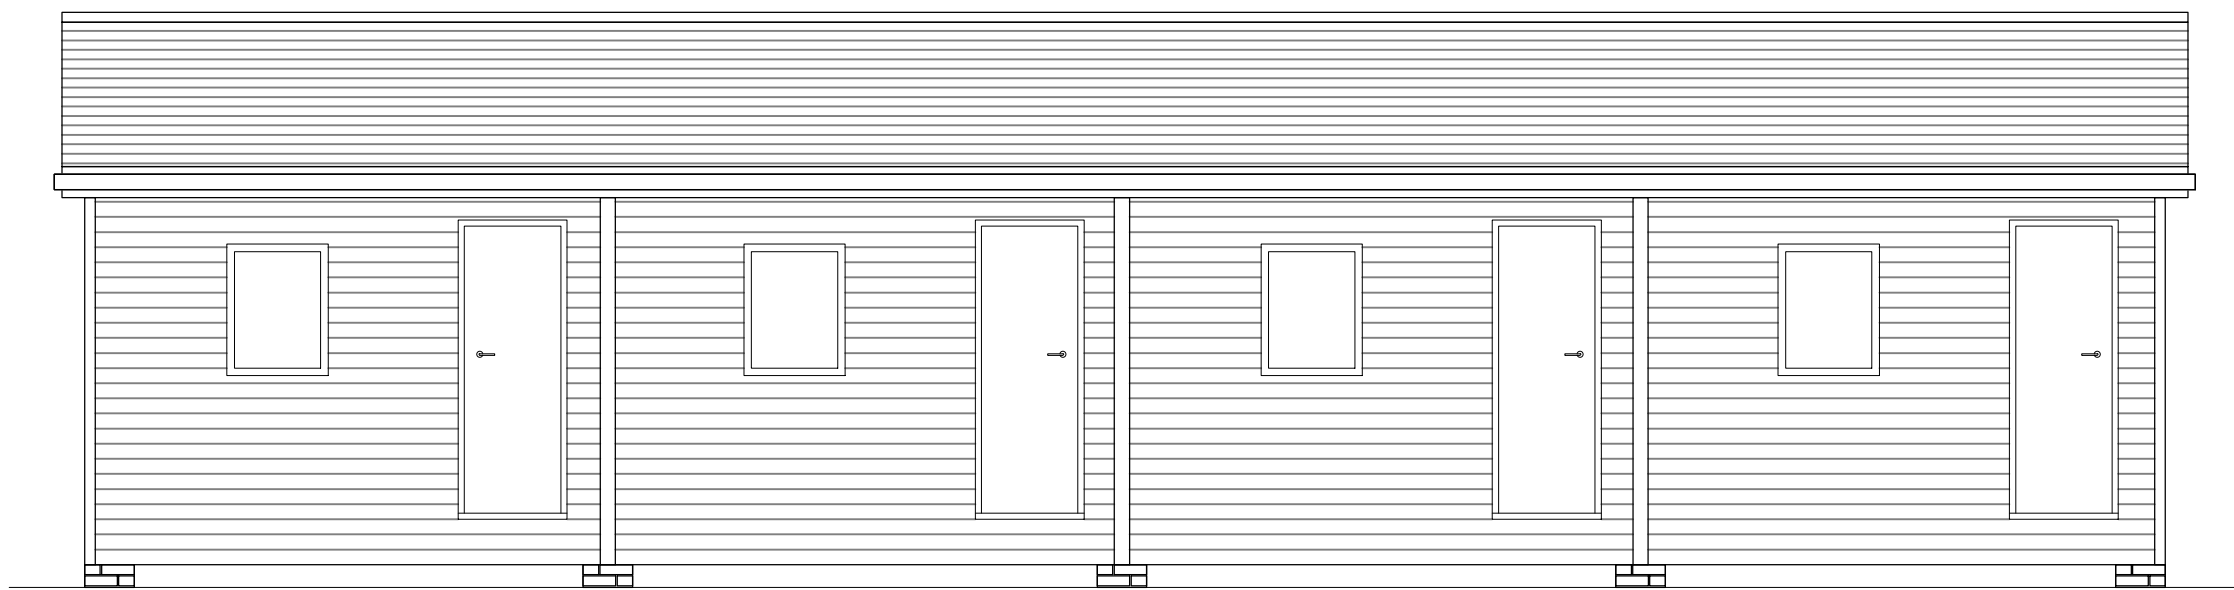


REAR ELEVATION

notes:

revisions:

revisions:

 

NOTE: The contractor is responsible for checking all site dimensions and levels. These should be checked prior to the ordering of any components and before the commencement of the works. All discrepancies should be brought to the attention of the Contract Administrator.

Warner Leisure Hotels
Lodge Alterations
Lakeside Coastal Village, Hayling Island
drawing information

**Proposed Elevations,
Block A,B & C**

status : Information
date : DEC 2017
scale : 1:50 @ A1
drawn : GW
checked : JS



PWP Architects Ltd 61 South Street, Havant, Hampshire PO9 1BZ
t: 02392 482494 f: 02392 481152

e: design@pwp-architects.com
w: www.pwp-architects.com

job: 5505 dwg: 1302 rev: /