

This drawing is the property of AKSWard Limited. The drawing is issued on the condition that it is not copied, reproduced, retained or disclosed to any unauthorised person, either wholly or in part without the written consent of AKSWard Limited.

Do NOT scale from this drawing. AKSWard takes no responsibility for errors during photographic reproduction or printing. Any discrepancy's are to be reported to the engineer immediately.


GENERAL NOTES

1. This drawing is to be read in conjunction with all Engineers', Architect's or relevant drawings and specifications.
2. All dimensions and levels are to be checked on site by the contractor prior to preparing any working drawings or commencing on site.
3. The contractor must ensure and will be held responsible for the overall stability of the building/structure/excavation at all stages of the work.
4. All work by the contractor must be carried out in such a way that all requirements under the Health and Safety at Work Act are satisfied.
5. All work is to be carried out in compliance with the requirements of the relevant statutory authorities and regulations.
6. Refer to General Notes Drawing WMP-AKSW-XX-XX-DR-C-00000

Architects Drawings:

This drawing has been created based on the following
pdp architecture llp Architects Drawings:

27974-TD200-208 Tender Drawings [Preliminary]

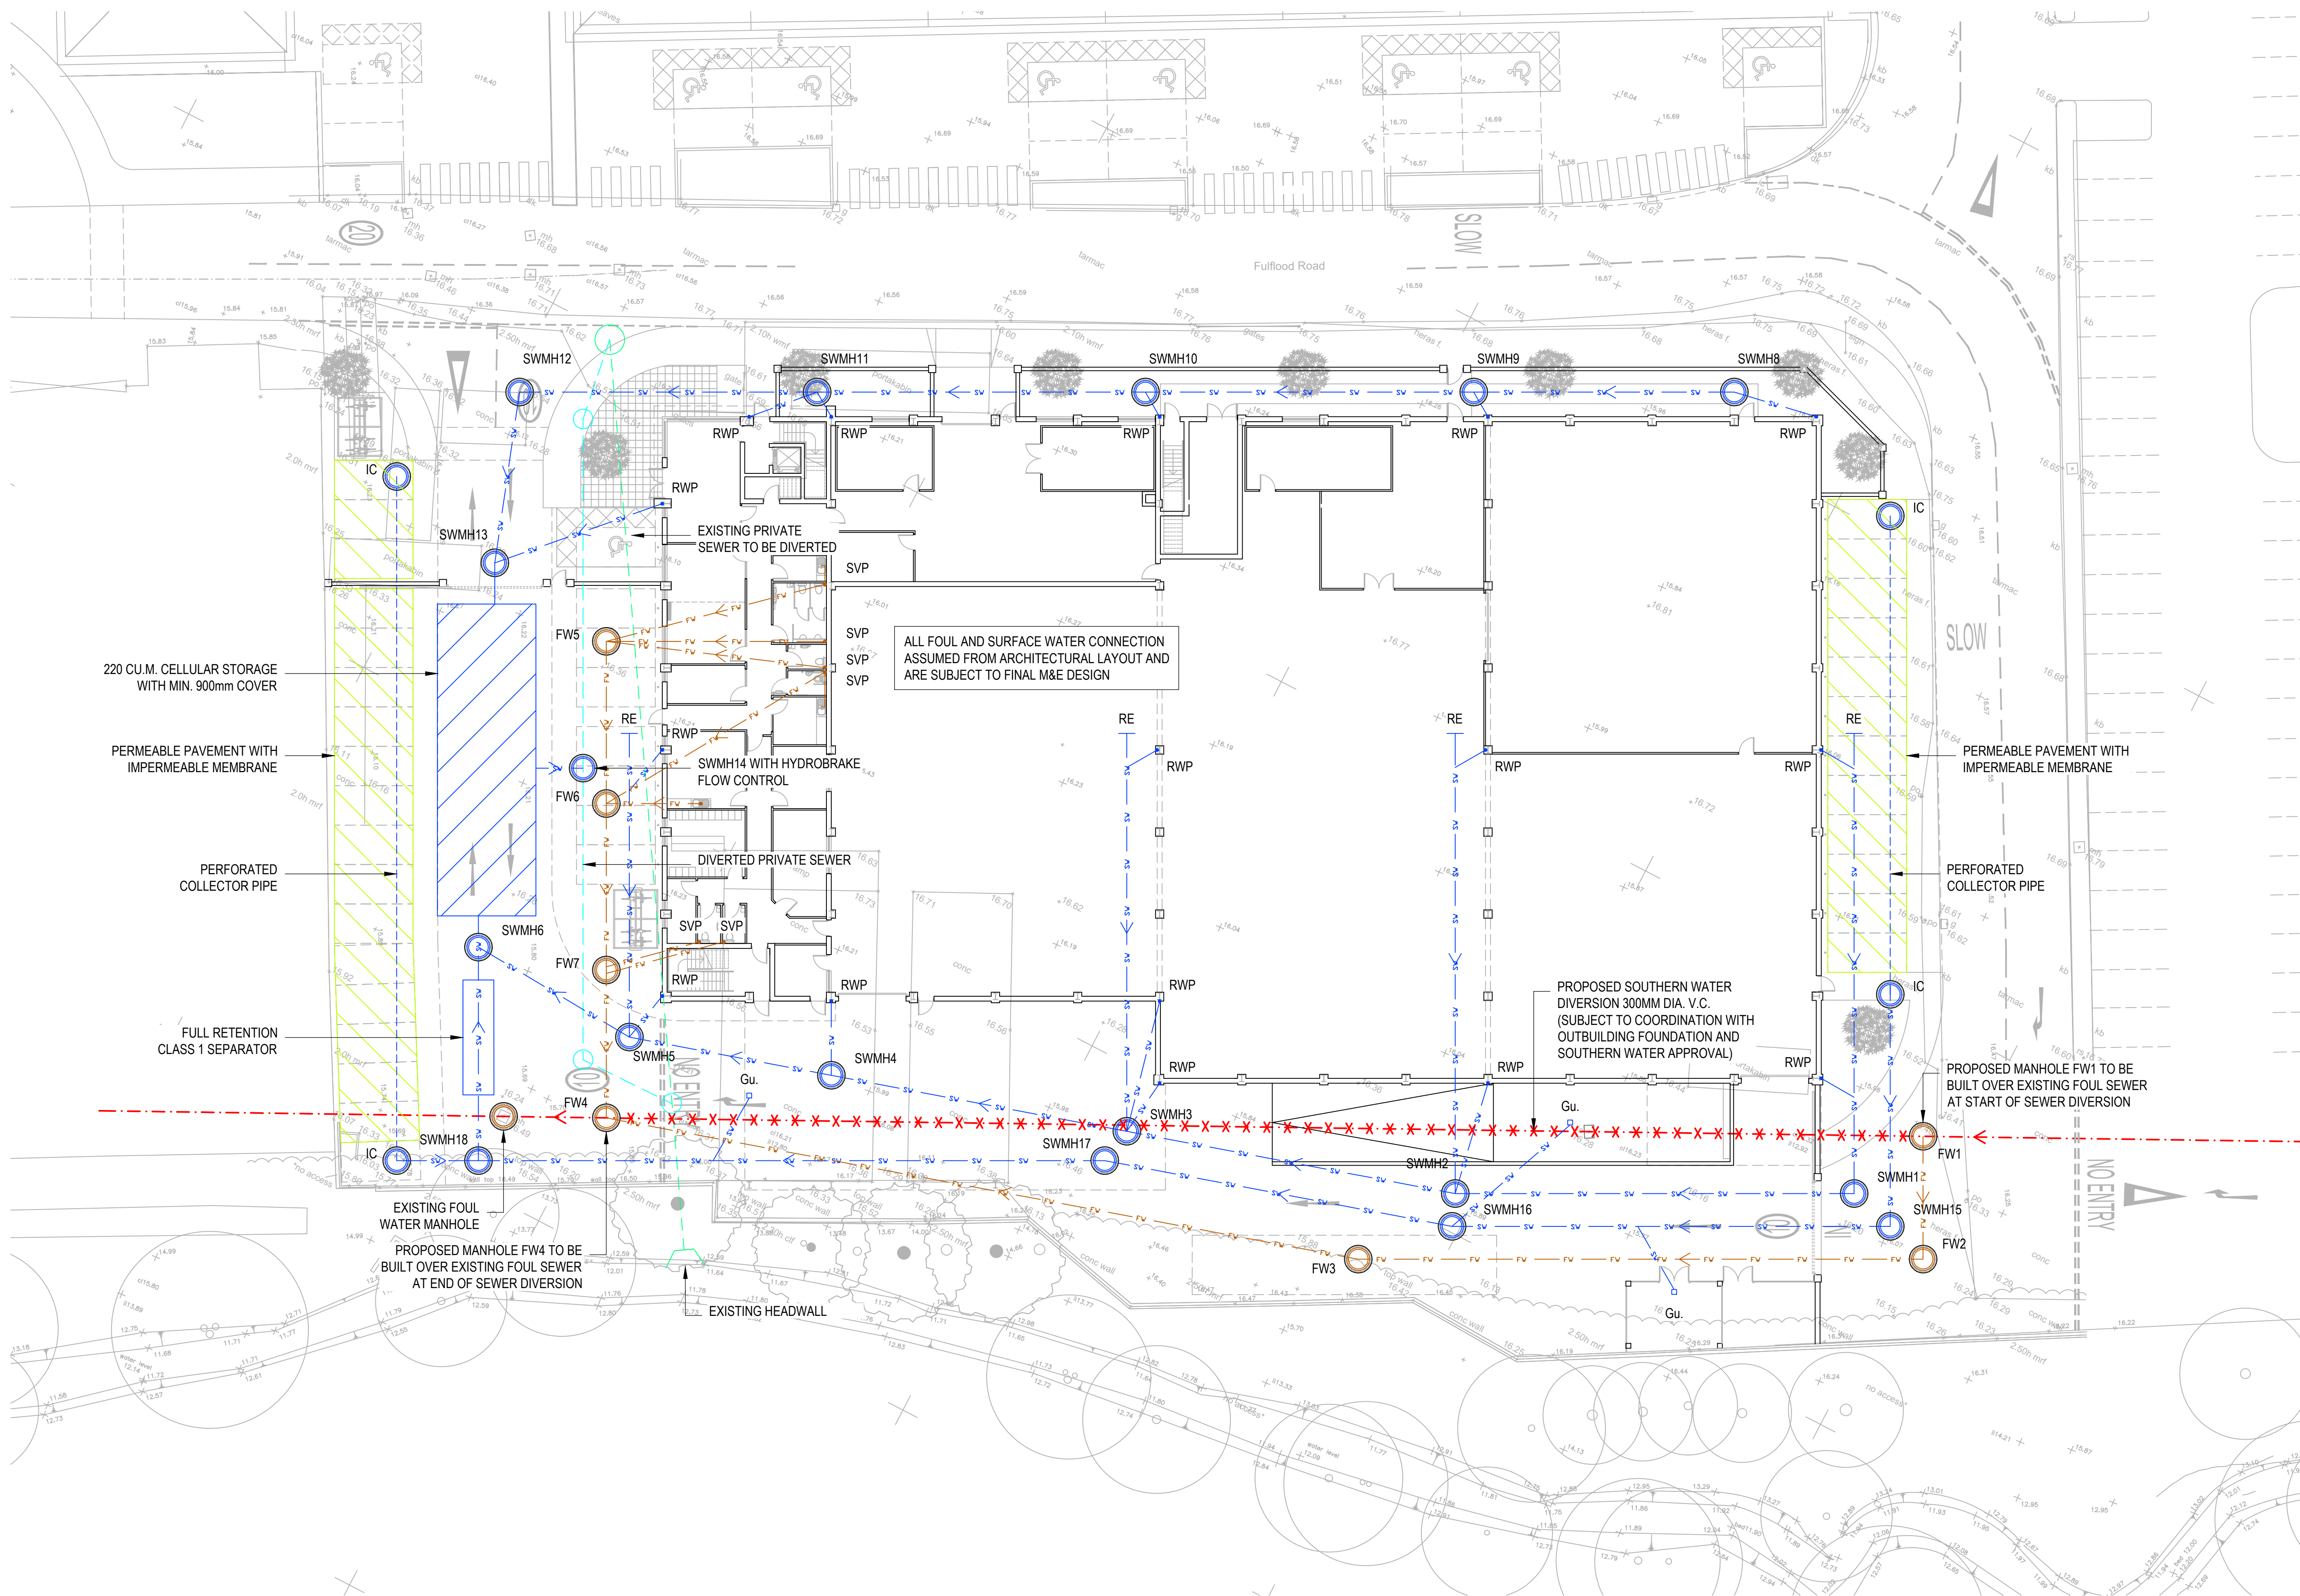

P01 Preliminary Issue		MDL RJS 30.08.18		
Rev.	Amendment	Drn	Chkd	Date

Drg. Status **Preliminary** Suitability **S0**

AKSWard²

CONSTRUCTION CONSULTANTS

116 High Street
The French Quarter
Southampton
SO14 2AA

- ☐ London
- ☐ Hitchin
- ☐ Oxford
- ☒ Southampton

Tel: 02380 235340
Fax: 02380 634294
e-mail: southampton@aksward.com
web: www.aksward.com

Client **MIPA Paints**

Project **Proposed Development**
Fulflood Road
Leigh Park

Title	Drainage Layout
-------	------------------------

Reviewed Scheme	RJS	Date	30.08.18
-----------------	-----	------	----------

Reviewed Final	Date
----------------	------

Scales at A1 1:200 Project No. **S158024**

Project Ref.	Originator	Zone	Level	Type	Role	Drg No.	Rev.
--------------	------------	------	-------	------	------	---------	------

WMP-AKSW-XX-XX-DR-C-92005-P01