


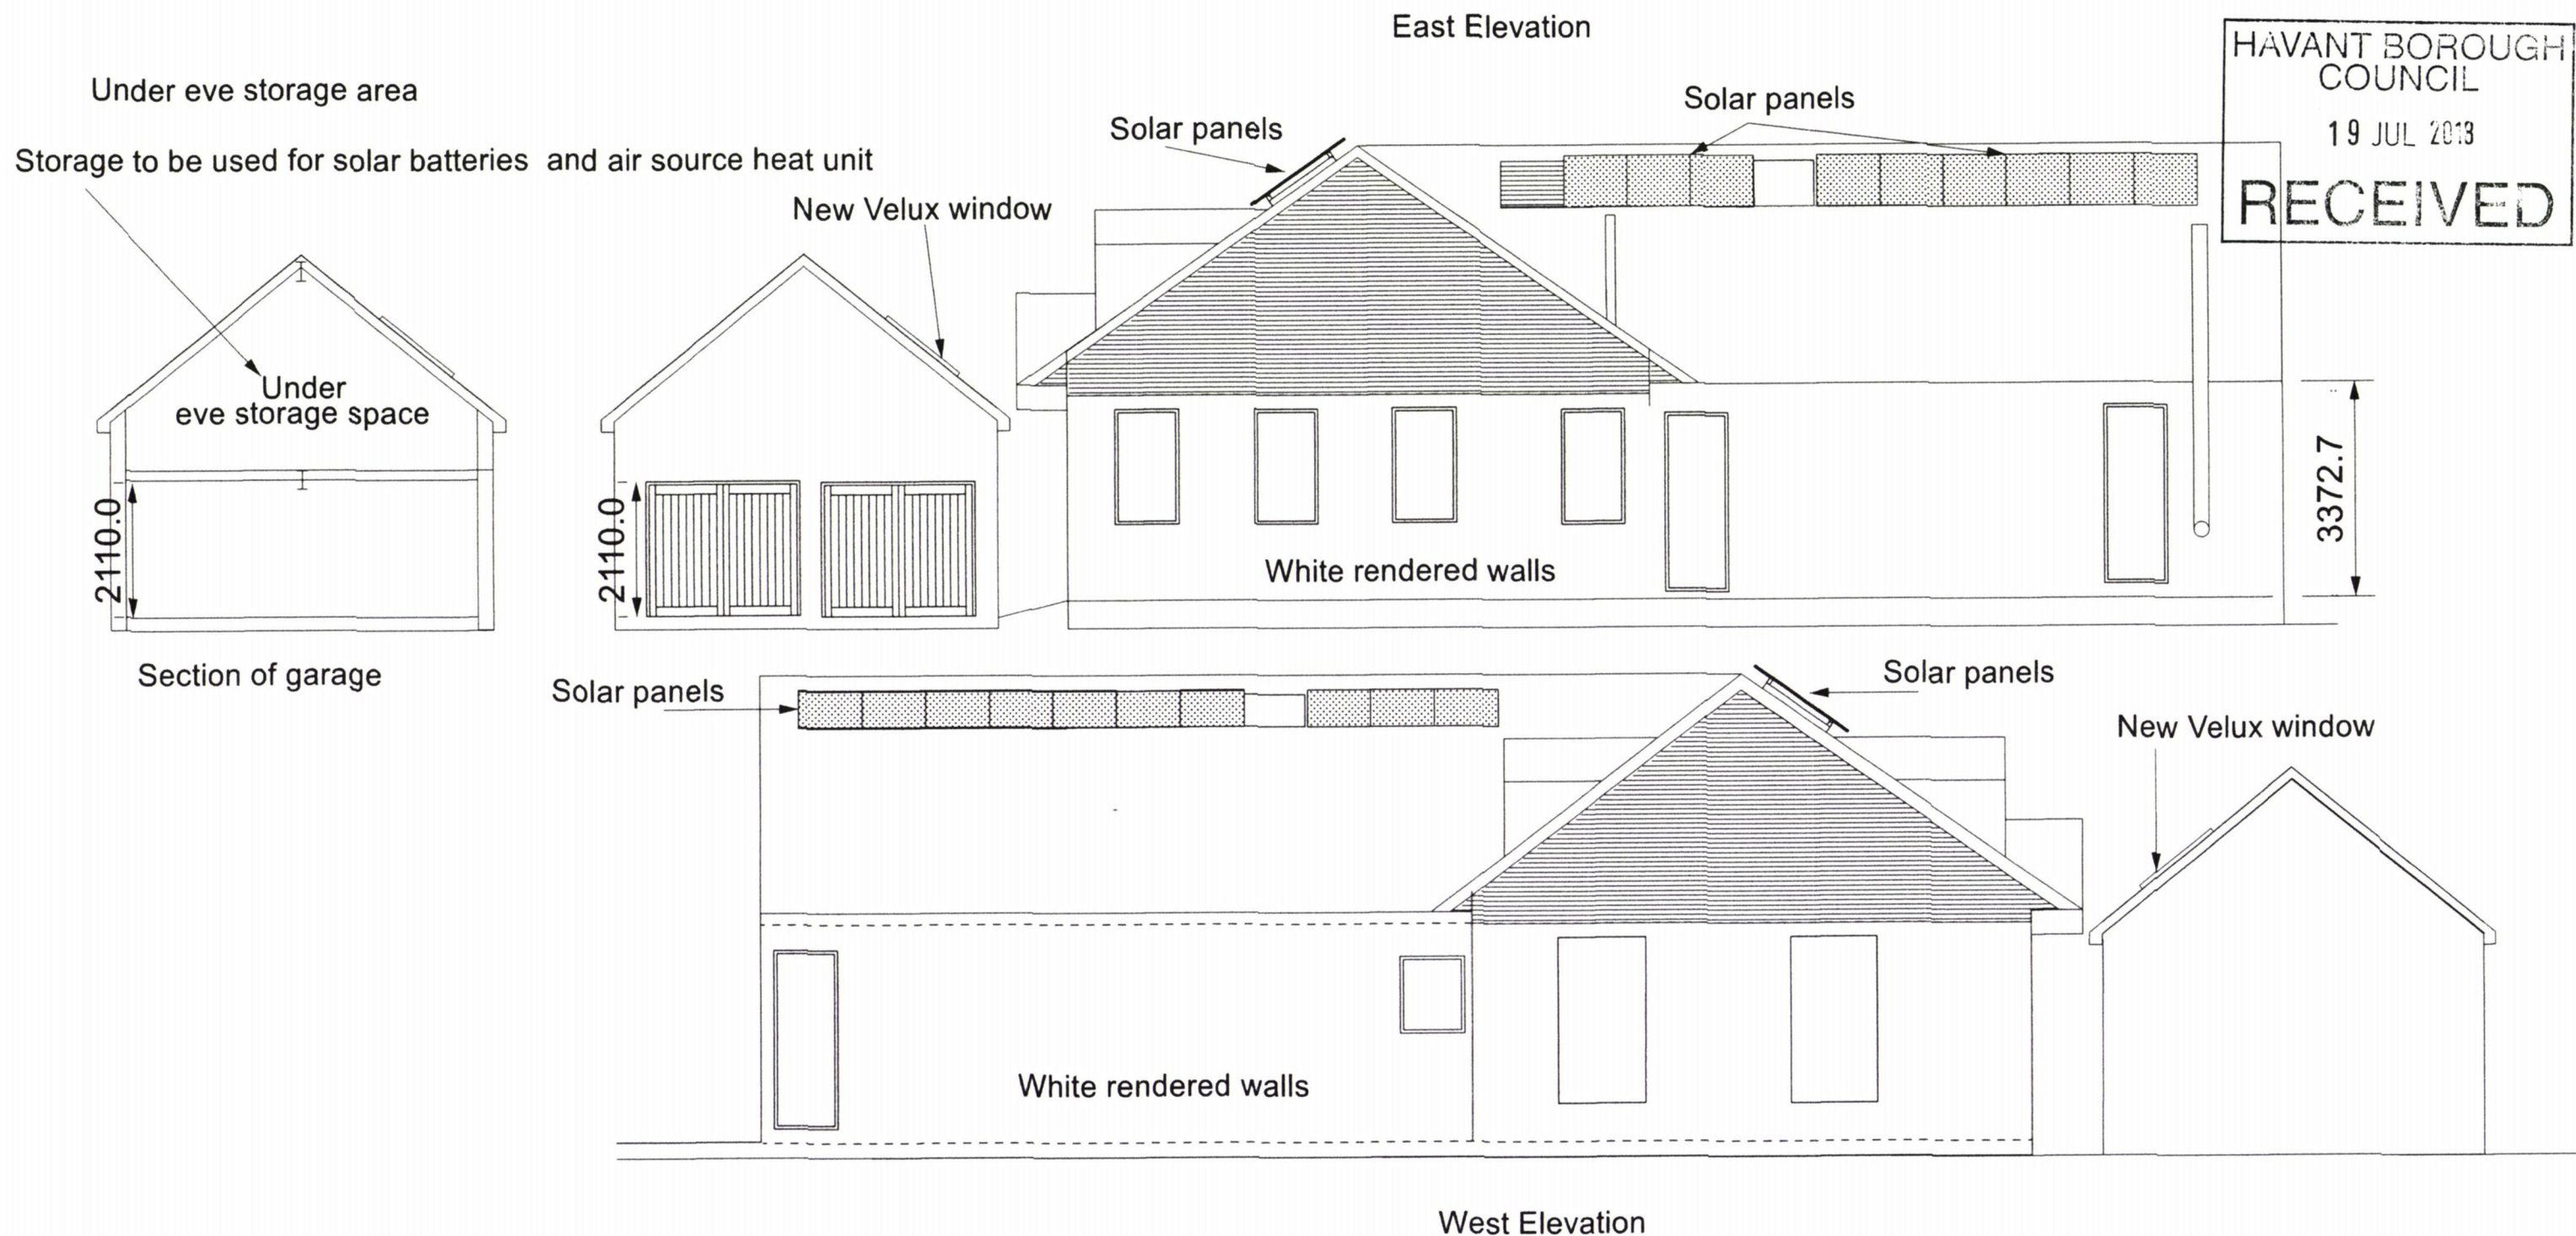

Amendment to east and west elevations showing new velux window in Garage and removal of entrance to pool on west side

Also section of garage

Garage Velux windows to have obscured glass and restricted opening.

Peter Milburn
Peter Hewlins Designs
128 Duke Road
London
W4 2DF

Mobile: 07973 814 108

Email: phewlins@aol.com

HEWLINS HOUSE

Scale 1:100
on A3

Site: Plot 1 next to the Retreat
Croft Lane
Hayling Island

Drawing No HHEEWE3/1

0 0.5 1 2 3 4 5 6 7 8 9 10m