


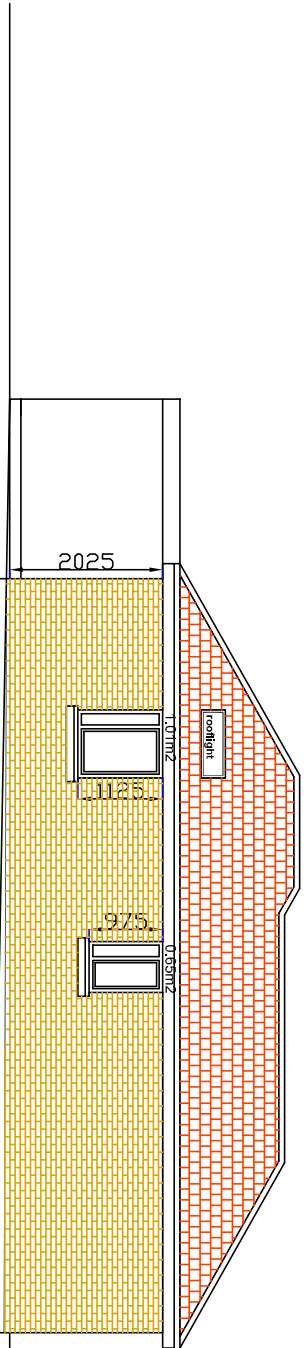


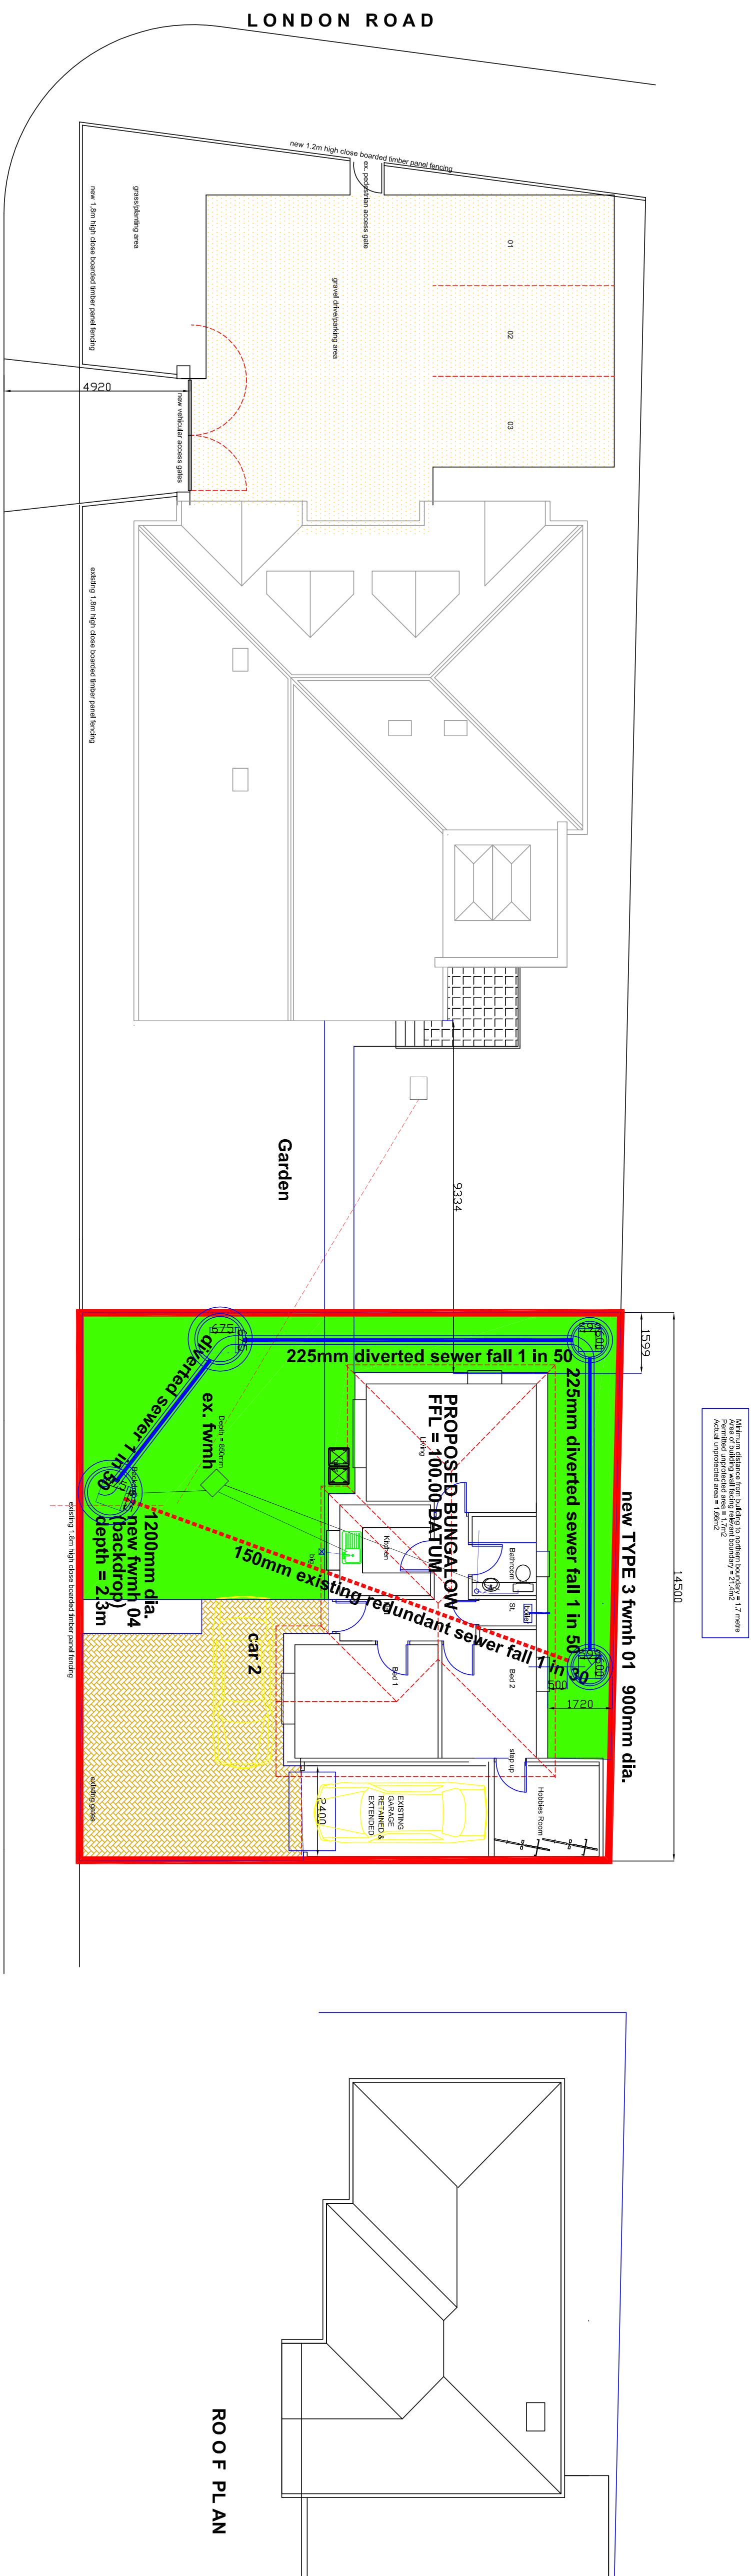


Rear Elevation (NORTH)

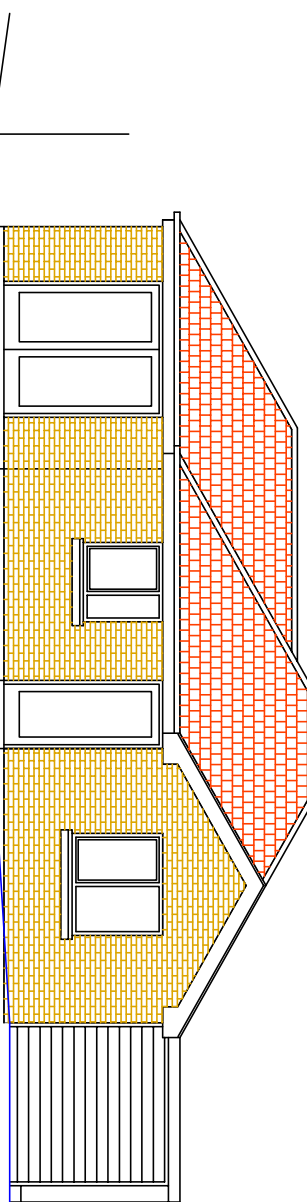


Front Elevation (SOUTH)

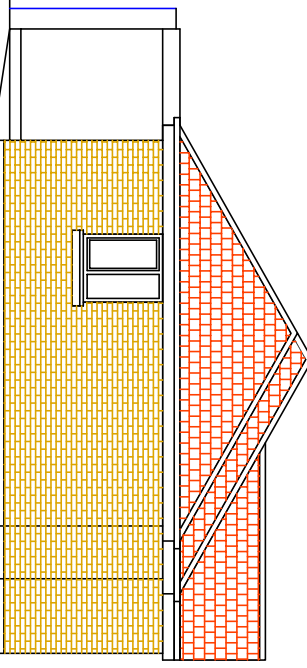


End Elevation (WEST)

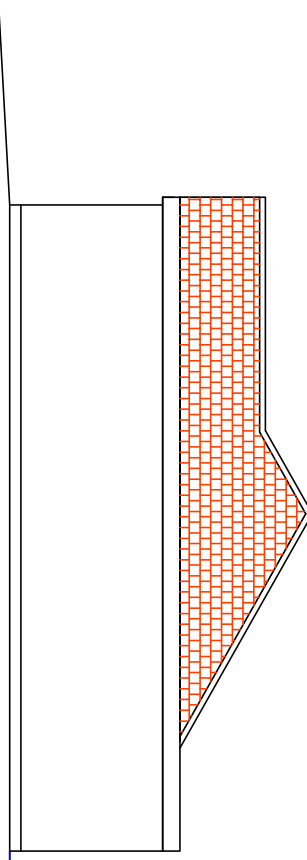


End Elevation (EAST)

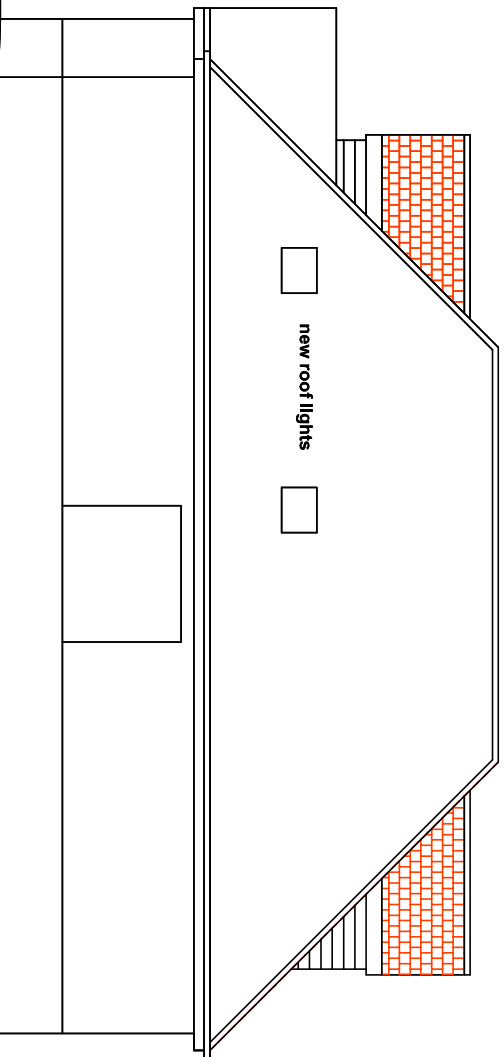


PROPOSED SIDE (SOUTH) ELEVATION (with fencing removed)

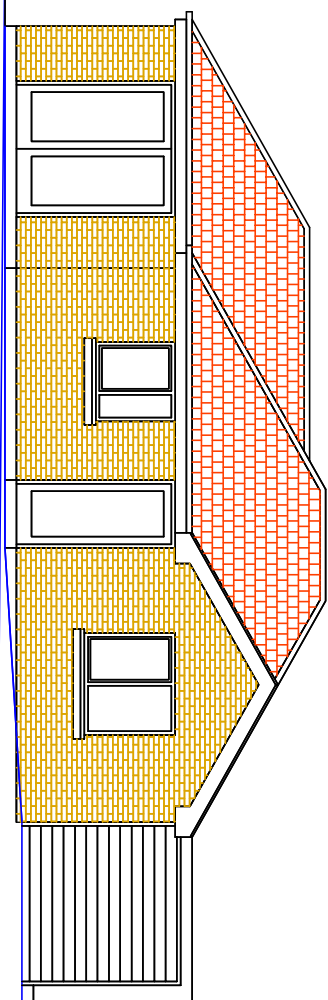

Front Elevation (SOUTH)

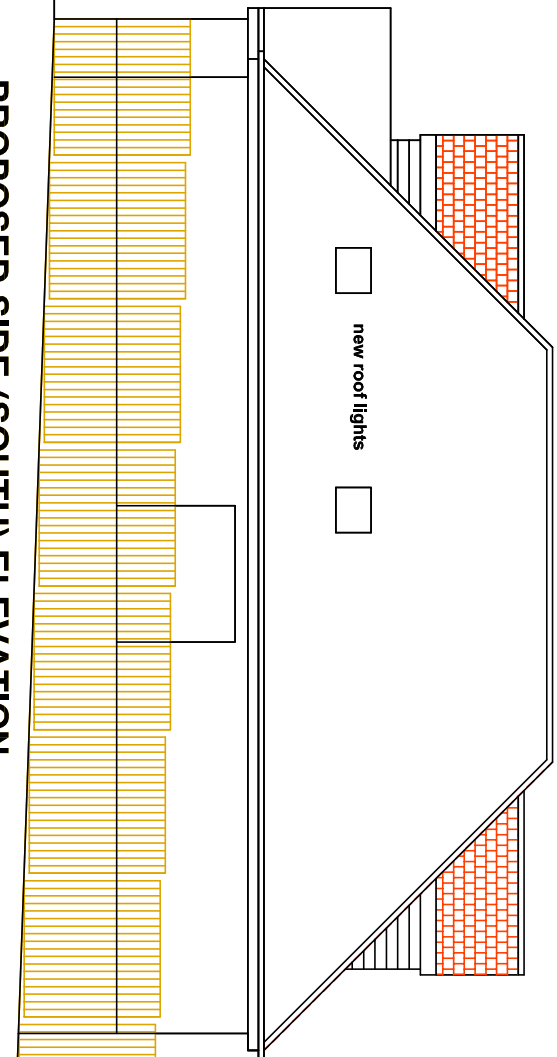

PROPOSED SIDE (SOUTH) ELEVATION

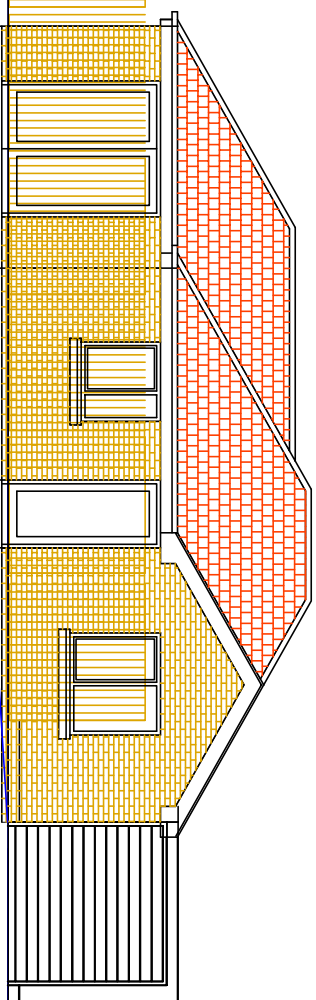

Front Elevation (SOUTH)

REVISION 1	BUNGALOW POSITION ADJUSTED ON SITE - 12/01/18 - PG
REVISION 2	BUNGALOW POSITION ADJUSTED ON SITE - 12/01/18 - PG
REVISION 3	BUNGALOW TALL HIPPED - 19/02/17 - PG
REVISION 4	REVISION 4 AMENDED TO COMPLY WITH UNPROTECTED AREA REQUIREMENT - 27/02/17 - PG
SCALE	TITLE
1/100	PROPOSED BUNGALOW
DATE	
Jan. 2017	8, London Road - Witley
	DEVELOPER
	General Arrangement
AUTHOR	DRAWING NO.
PG	17/01/P01

8, LONDON ROAD
WITLEY, GU24 0JH
TEL: 02396 483133



P & P
ARCHITECTS

HANANT, HAMPSHIRE
PO9 1RA
MDR 07888 483566