



EXISTING MATERIALS -

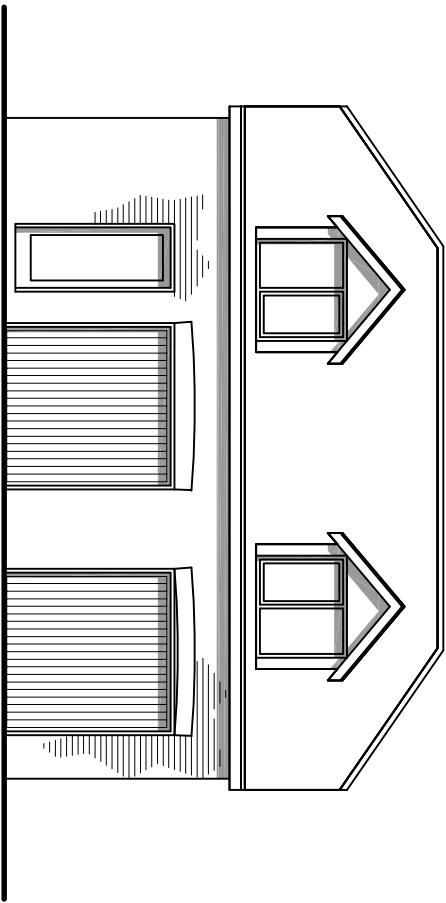


EXISTING FRONT ELEVATION (facing due north)
SCALE 1:100

SCALE 1:100

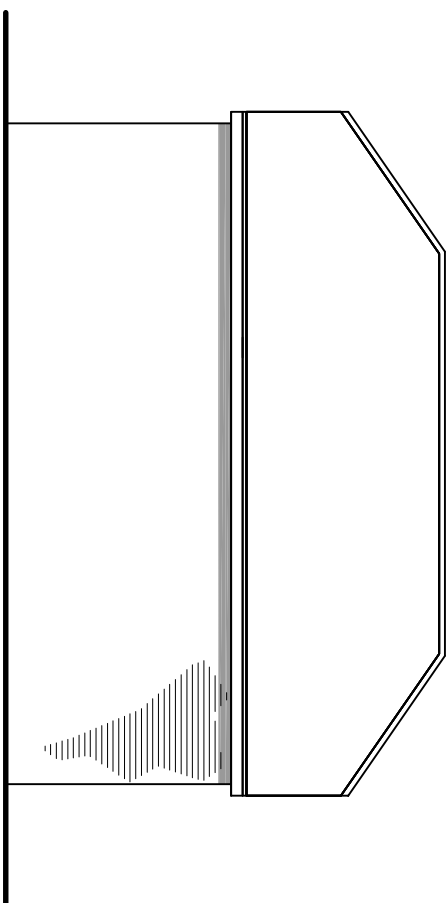


EXISTING REAR ELEVATION (facing due south)

SCALE 1:100

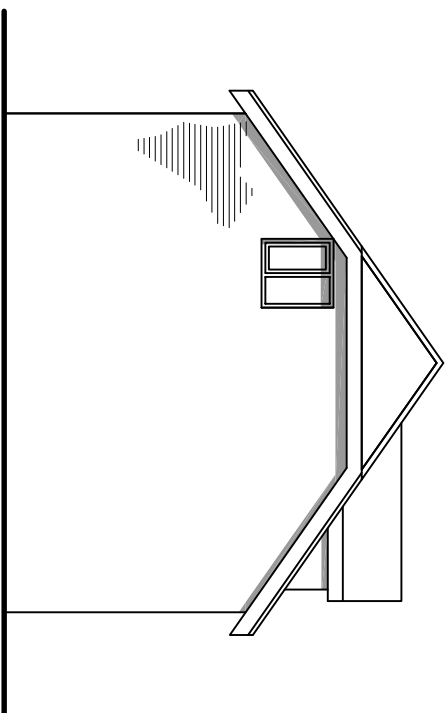

EXISTING SIDE ELEVATION (facing due east)
SCALE 1:100

SCALE 1:100

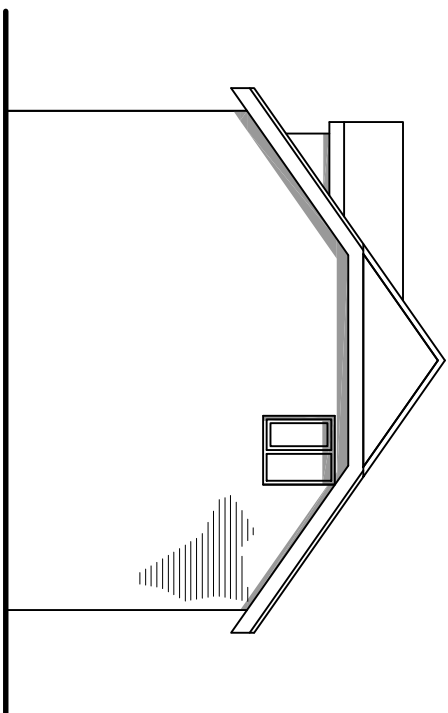

EXISTING SIDE ELEVATION (facing due west)

SCALE 1:100

This drawing is the copyright of CMCDesign and may not be copied, altered or reproduced in any form without the written consent of CMCDesign.

it is the sole responsibility of the building owner to draw up all legal agreements with adjoining property owners to cover the overall hanging of any fascias, gutters, foundations or any part of the building. CMCCdesign can not be held responsible in any way, whatsoever for any legal costs or other costs incurred through any neighborhood disputes.

It is the sole responsibility of the building owner to comply with the party wall act 1996 CMC design can not be held responsible in any way if non compliance is adopted.

use figured dimensions only in millimetres unless stated otherwise.

all clients and contractors to check all drawings and to verify all dimensions on site prior to works commencing; any discrepancies in dimensions or boundary locations are to be brought to the attention of GMSdesign immediately before any further works take place on site.

CMCdesign architectural realizations



the studio, 23 millers road,
chandlers ford, hampshire, so53 5ds
t 07968 987654
e studio@cmc-design.co.uk
w www.cmc-design.co.uk

address
35 lovedean lane
waterlooville
hampshire
po8 8hj

drawing no.
421/02/03
drawing
existing
elevations

Development as Approved & Implemented