

|     |          |                           |    |     |            |
|-----|----------|---------------------------|----|-----|------------|
| REV | DATE     | CHANGED                   | BY | CHK | REUSE FOR  |
| A   | 08.10.17 | FIRST ISSUE               | PM | 1   | FOR LAYOUT |
| B   | 09.01.18 | CLIENT COMMENTS           | TG | PM  | COMMENT    |
| C   | 01.02.18 | PLANNING AGREEMENT        | PM | TI  | PLANNING   |
| D   | 12.02.18 | STAR LOBBY & RISERS ADDED | PM | TI  | PLANNING   |

| UNIT TYPE       | AREA sq.m | AREA sq.ft |
|-----------------|-----------|------------|
| FLAT TYPE 1BF-1 | 57.93     | 624        |
| FLAT TYPE 2BF-1 | 67.33     | 725        |
| FLAT TYPE 1BF-2 | 57.93     | 624        |
| FLAT TYPE 1BF-3 | 57.93     | 624        |
| FLAT TYPE 1BF-4 | 53.37     | 574        |
| FLAT TYPE 2BF-3 | 62.79     | 676        |

| UNIT TYPE       | FLAT No. | THUS | FLAT No. | HAND-OUT |
|-----------------|----------|------|----------|----------|
| FLAT TYPE 1BF-1 | 254      |      | 257-4    |          |
| FLAT TYPE 2BF-1 | 255      |      | 256-4    |          |
| FLAT TYPE 1BF-2 | 258      |      | 261-4    |          |
| FLAT TYPE 1BF-3 | 259      |      | 262-4    |          |
| FLAT TYPE 1BF-4 | 262      |      | 264-4    |          |
| FLAT TYPE 2BF-3 | 263      |      | 264-4    |          |

- NOTES
- DO NOT SCALE THIS DRAWING - USE STATED DIMENSIONS.
  - AREAS GIVEN ARE GROSS INTERNAL AND ASSUME PARTY WALL THICKNESS OF 100mm. AREAS GIVEN ARE NET INTERNAL AREAS TO DOORS. FINISHES, AREAS WILL BE LESS IF THESE ARE INCREASED.
  - PLANS, ELEVATIONS AND FOOT NUMBERS INDICATED AS HANDED (H) ARE INDICATES UNHANDLED PLOTS (H) AS DRAWN BLOCK TYPE MAY COMPLAIN HANDED AND UNHANDLED HOUSE TYPES.
  - INDICATES UNHANDLED PLOTS (H) AS DRAWN BLOCK TYPE MAY COMPLAIN HANDED AND UNHANDLED HOUSE TYPES.
  - ANY WAY DEPENDING ON FINAL SITE LEVELS TO THE INDICATIVE AND SHOWN WINDOWS SHALL BE CALLED WHERE THEY WOULD OTHERWISE BE.
  - ALL BATHROOM AND ENSUITE SHOWER ROOM WINDOWS SHALL HAVE FOR CHANGE AND RESERVATION DOOR LOCATIONS REFER TO SITE LAYOUT DRAWING 2668-A-1005.
  - FOR CHANGE AND RESERVATION DOOR LOCATIONS REFER TO SITE LAYOUT DRAWING 2668-A-1005.

**OMEGA**  
PARTNERSHIP


Omega Partnership Limited, Architects and Urban Designers  
Unit 6, AC Court, High Street, Thames Ditton, Surrey, KT7 0SR  
T: 01877 2 970 213 W: www.omegapartnership.co.uk

client  
**LINDEN HOMES**


project  
**WOODCROFT FARM, HAYATT  
PHASE 2A (RESIDENTIAL PHASE 1A)  
description  
FLAT TYPES 1BF-6 & 2BF-6  
PLOTS 254-265  
FLOOR PLANS**

| project number           | drawing number | revision |
|--------------------------|----------------|----------|
| 2668                     | A-3005         | D        |
| scale                    | date           |          |
| 1:100 @ A1<br>1:200 @ A3 | DECEMBER 2017  |          |
| status                   | PLANNING       |          |


2668-A-3005-D

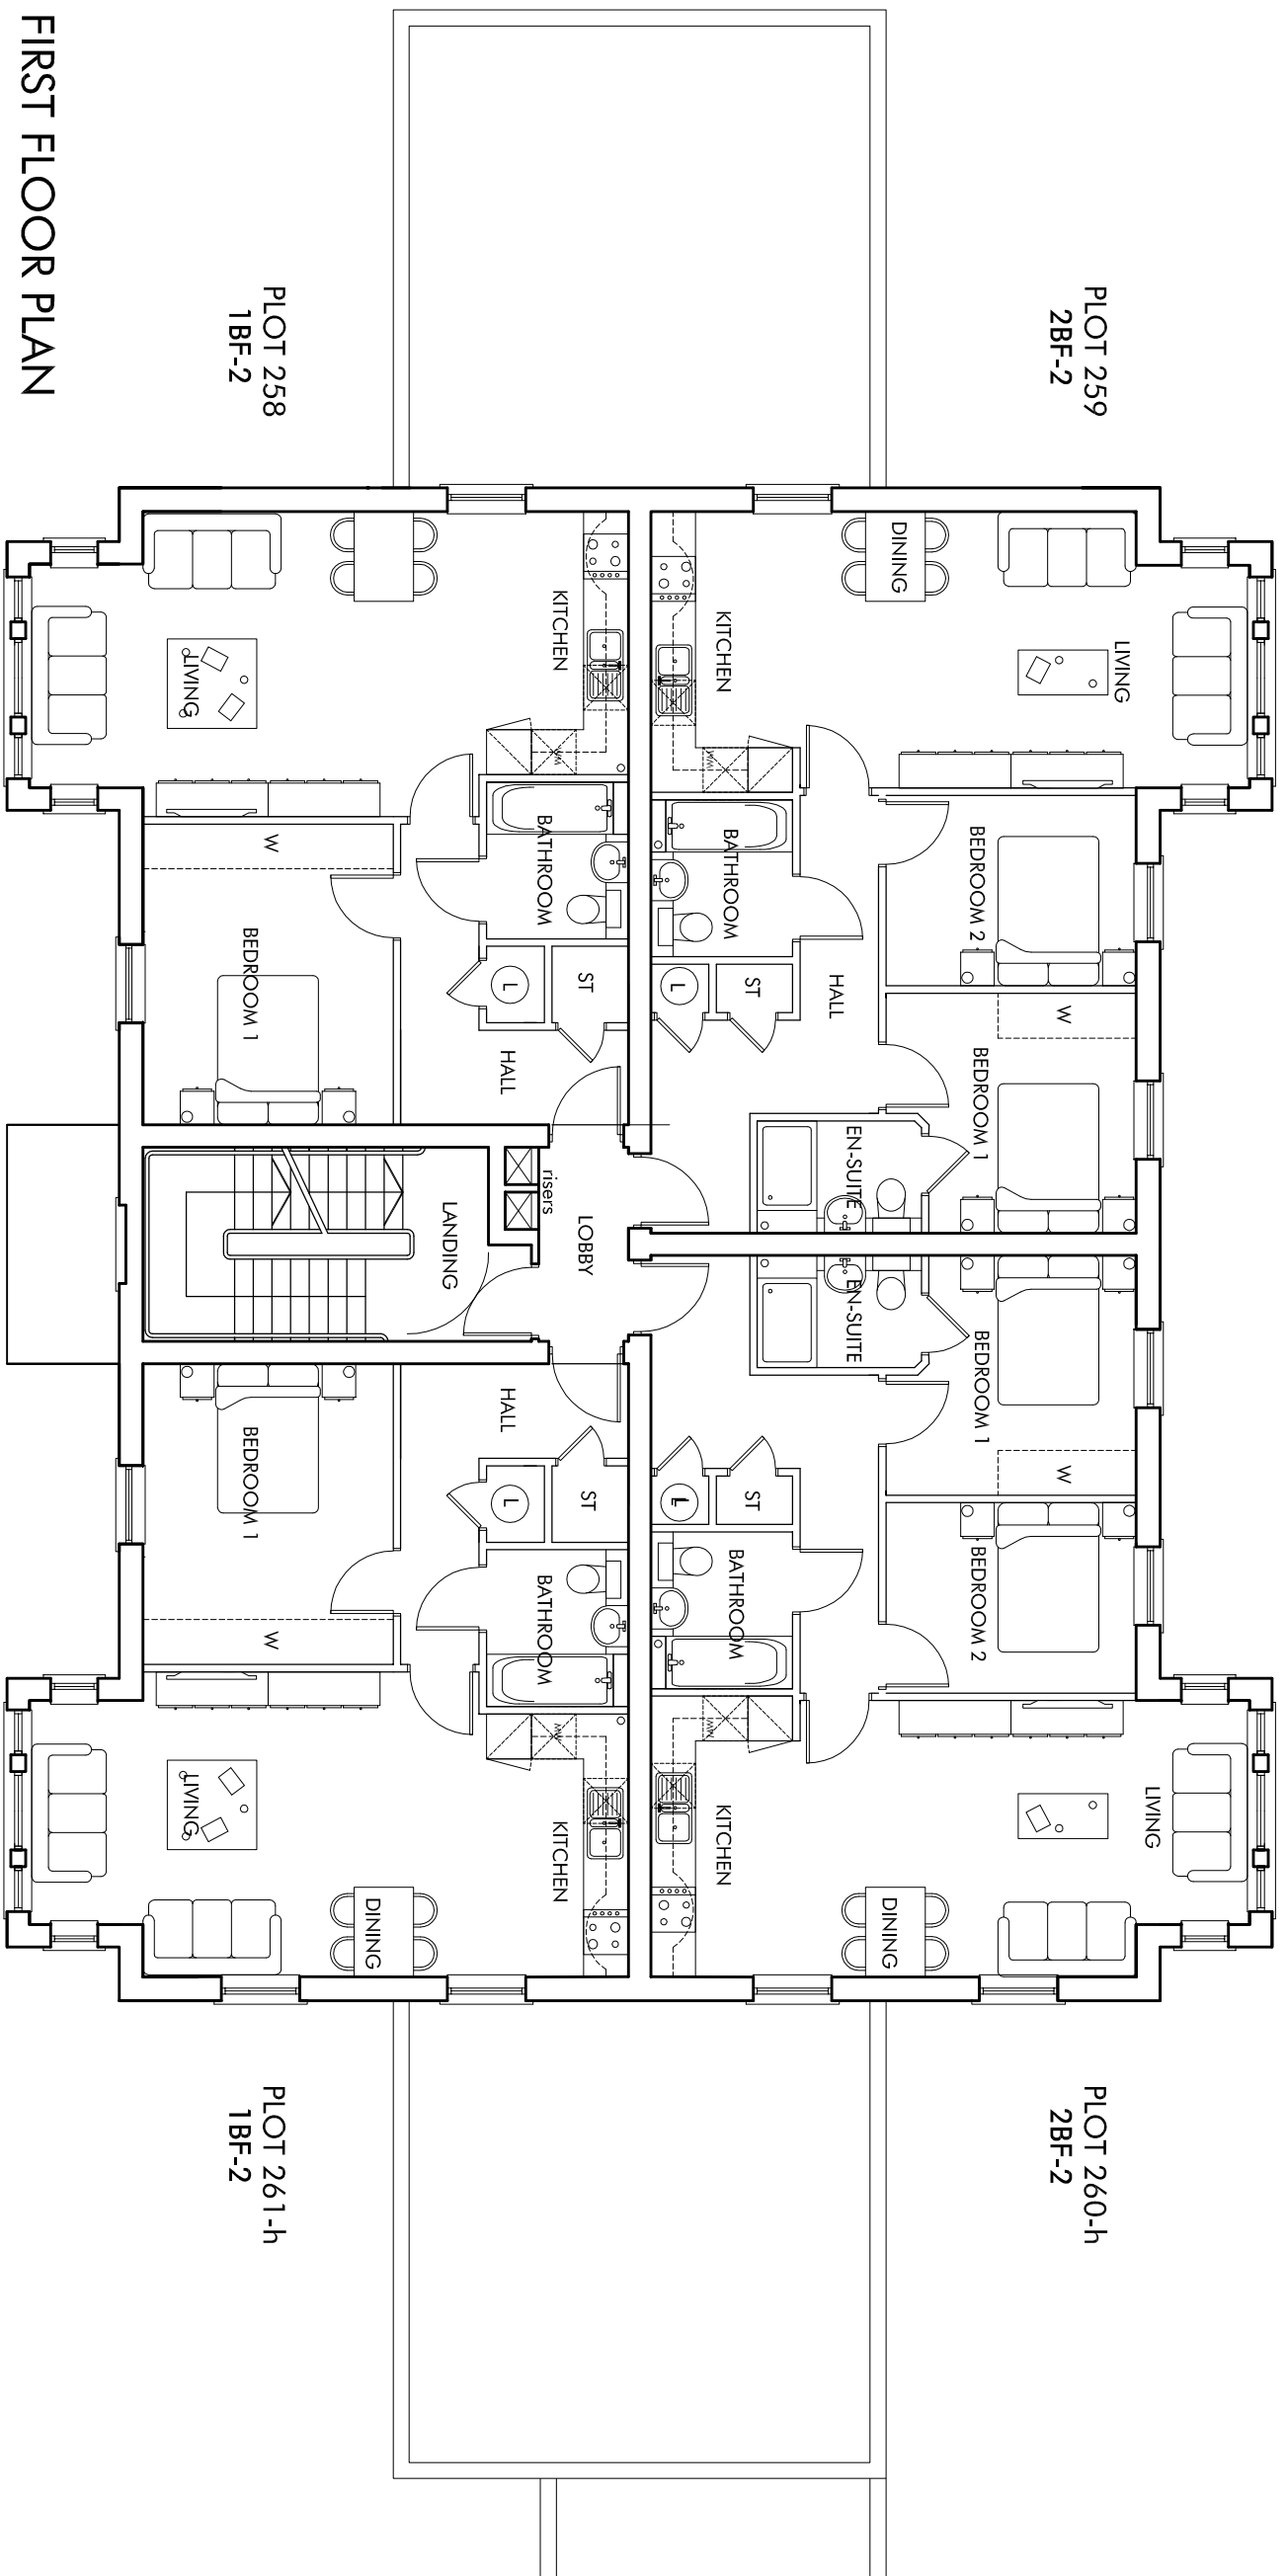


FIRST FLOOR PLAN

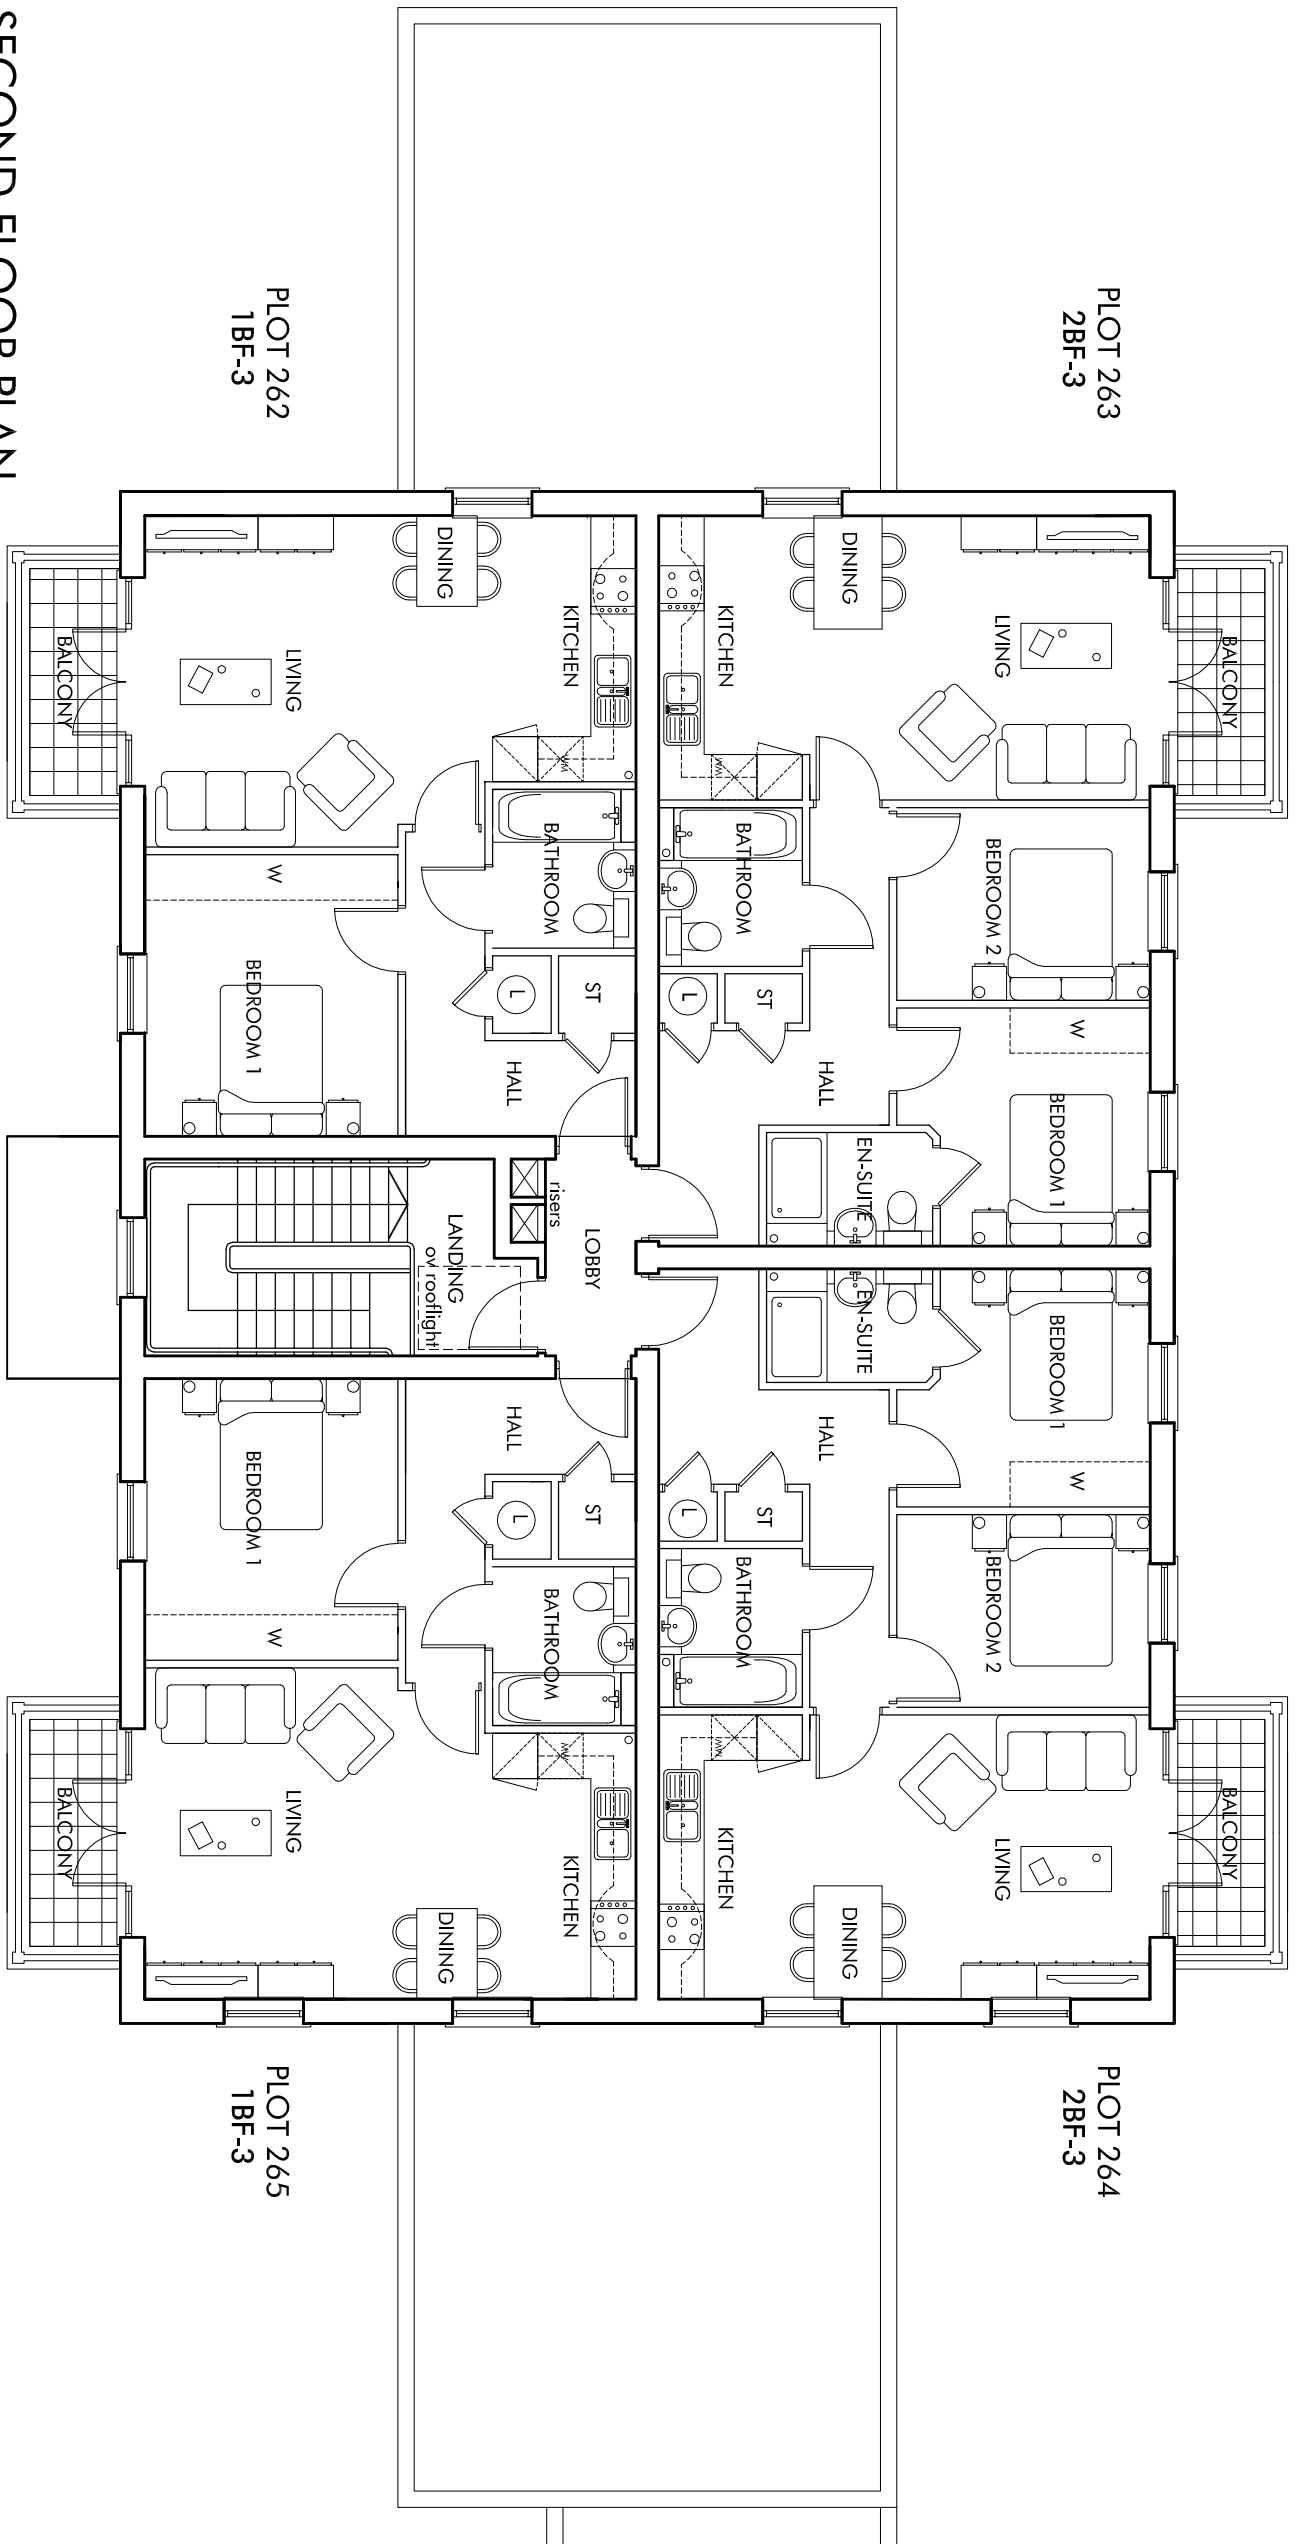

SECOND FLOOR PLAN

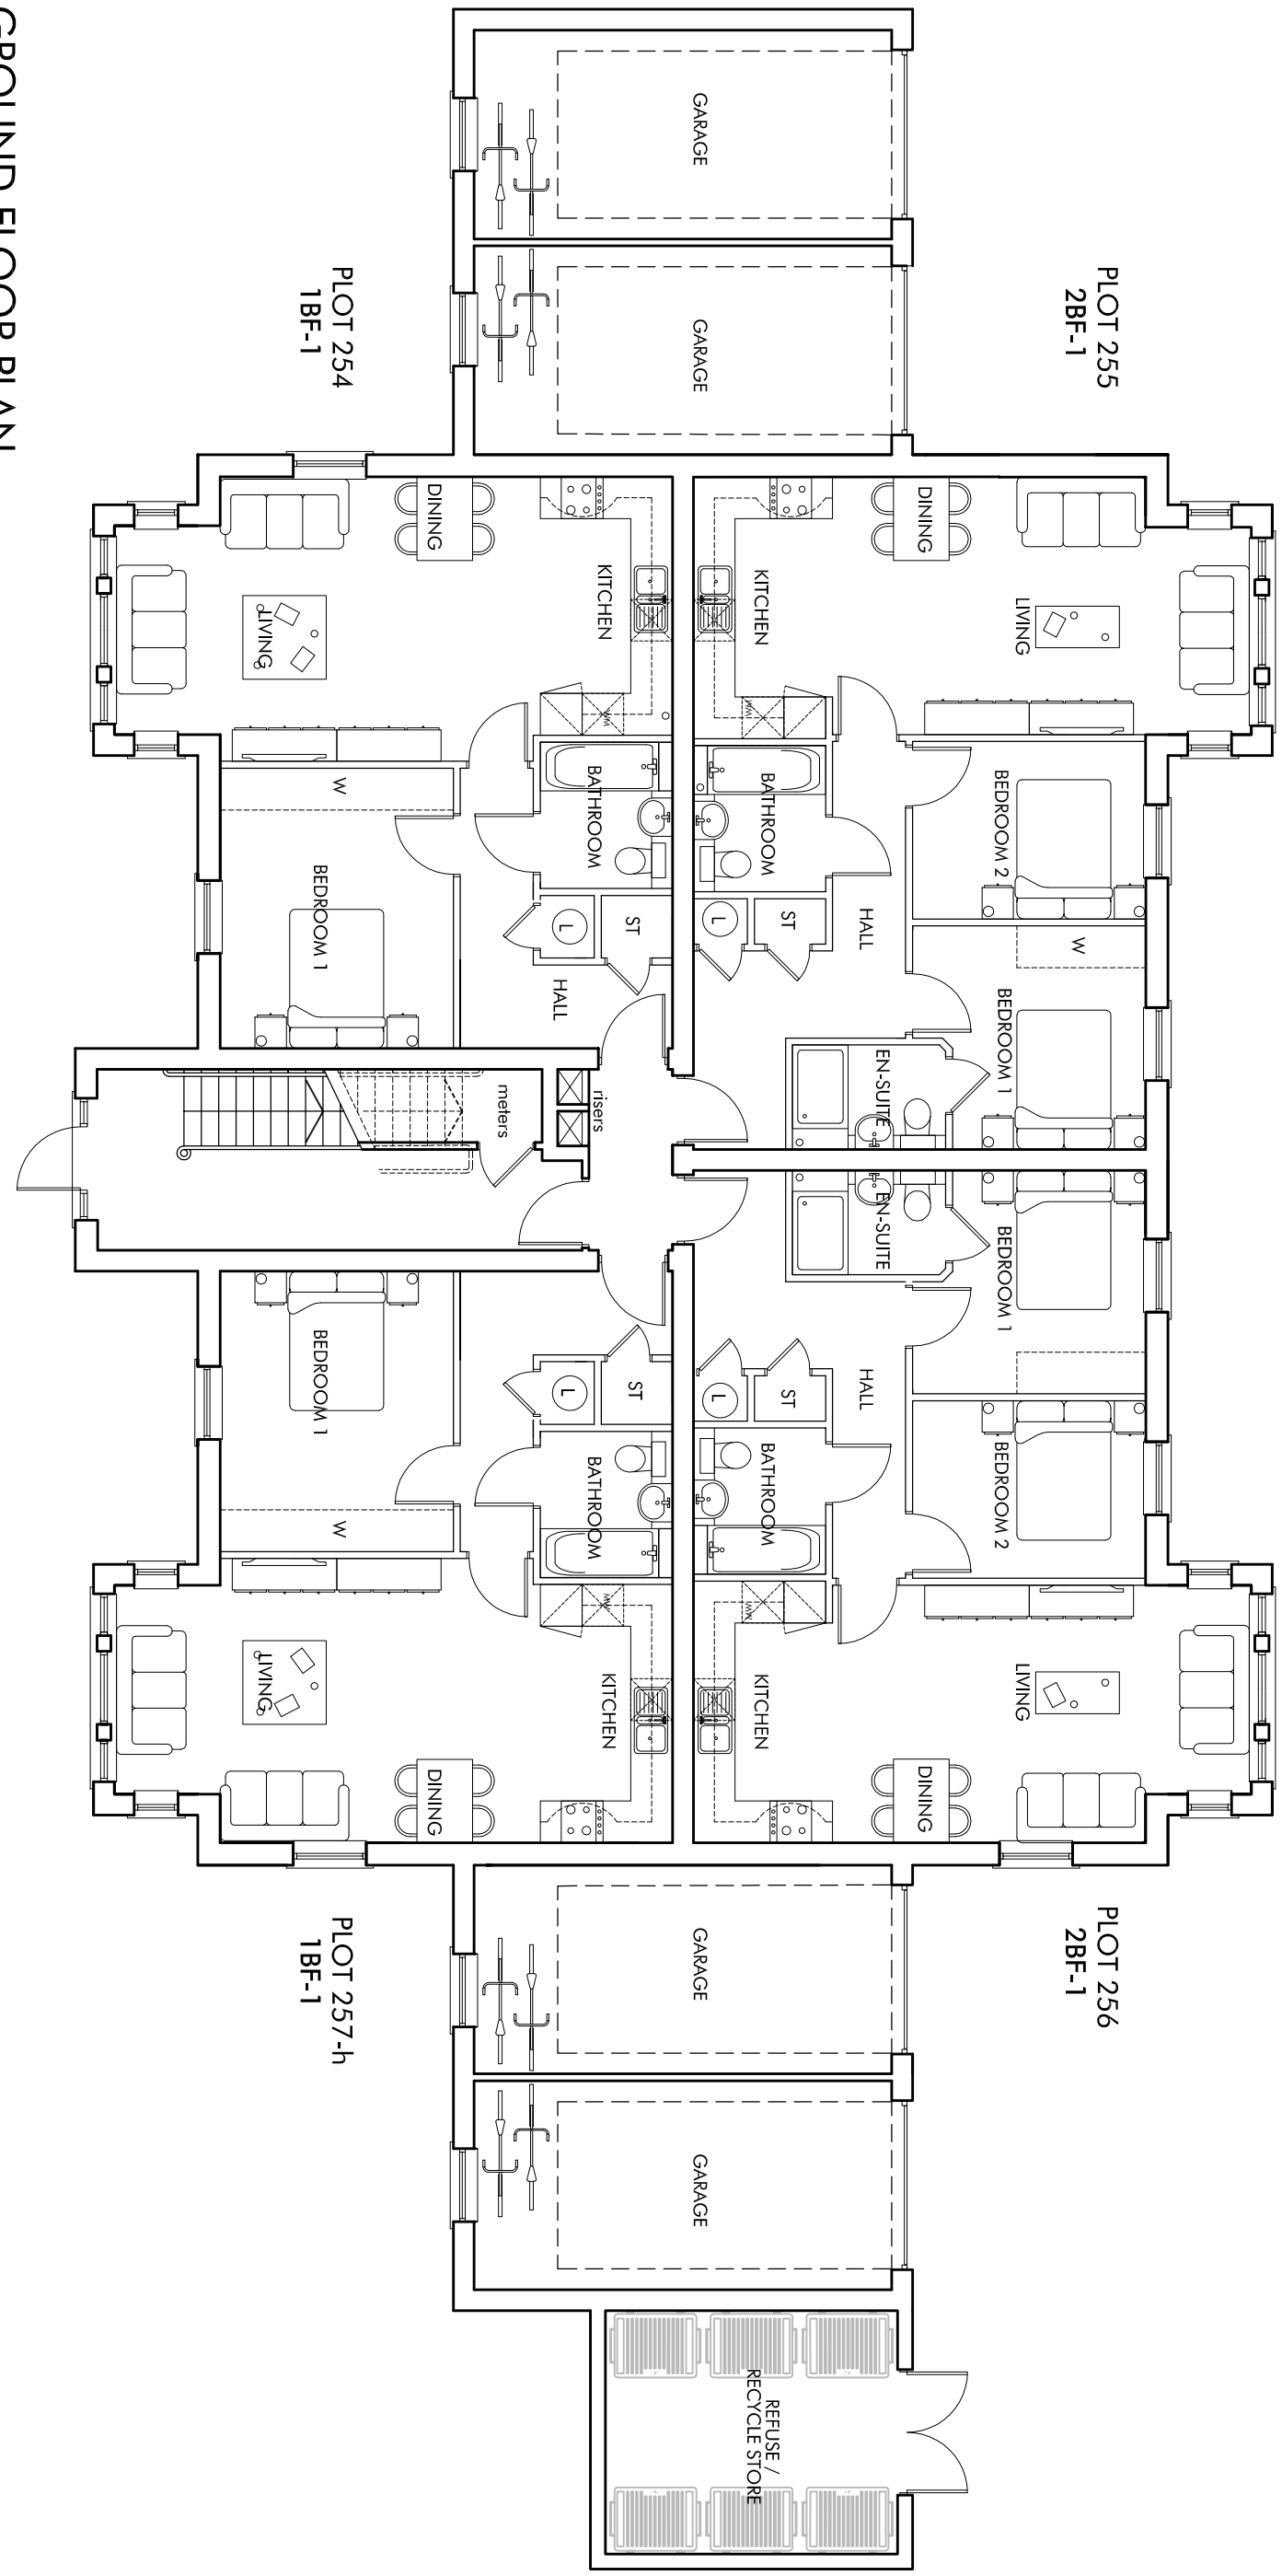

GROUND FLOOR PLAN

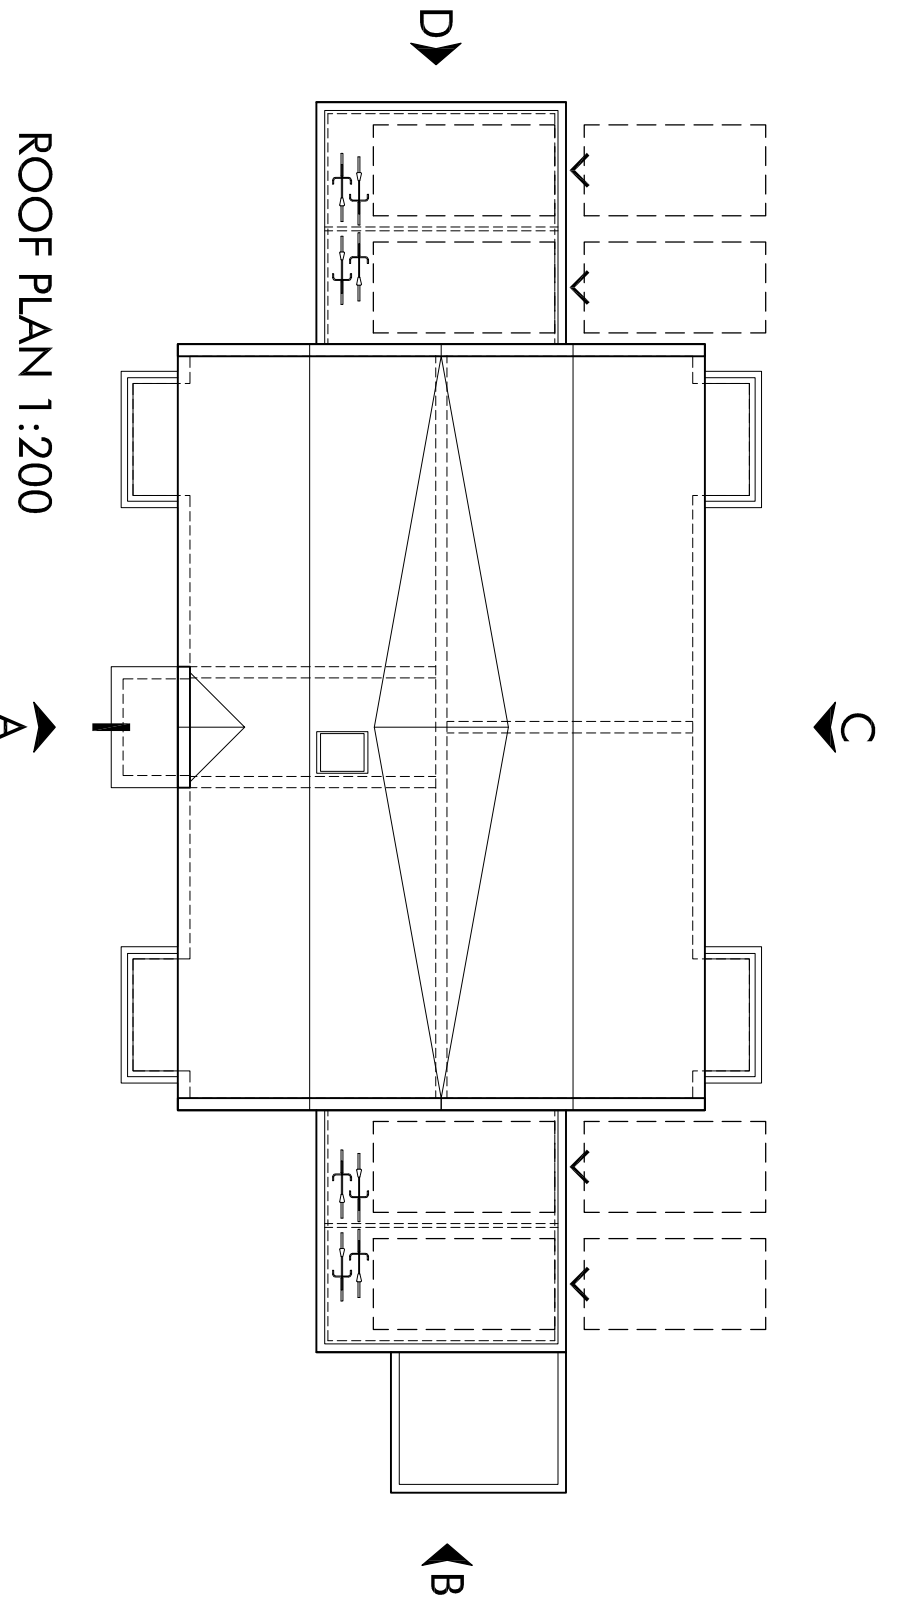

ROOF PLAN 1:200

0m 1m 2m 3m 4m 5m  
Scale 1:100