


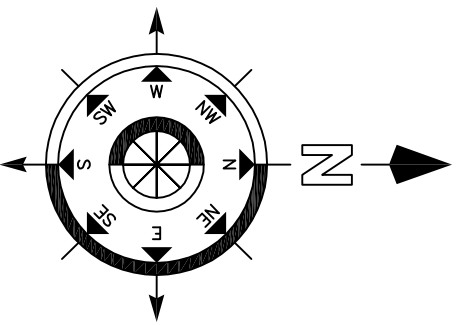


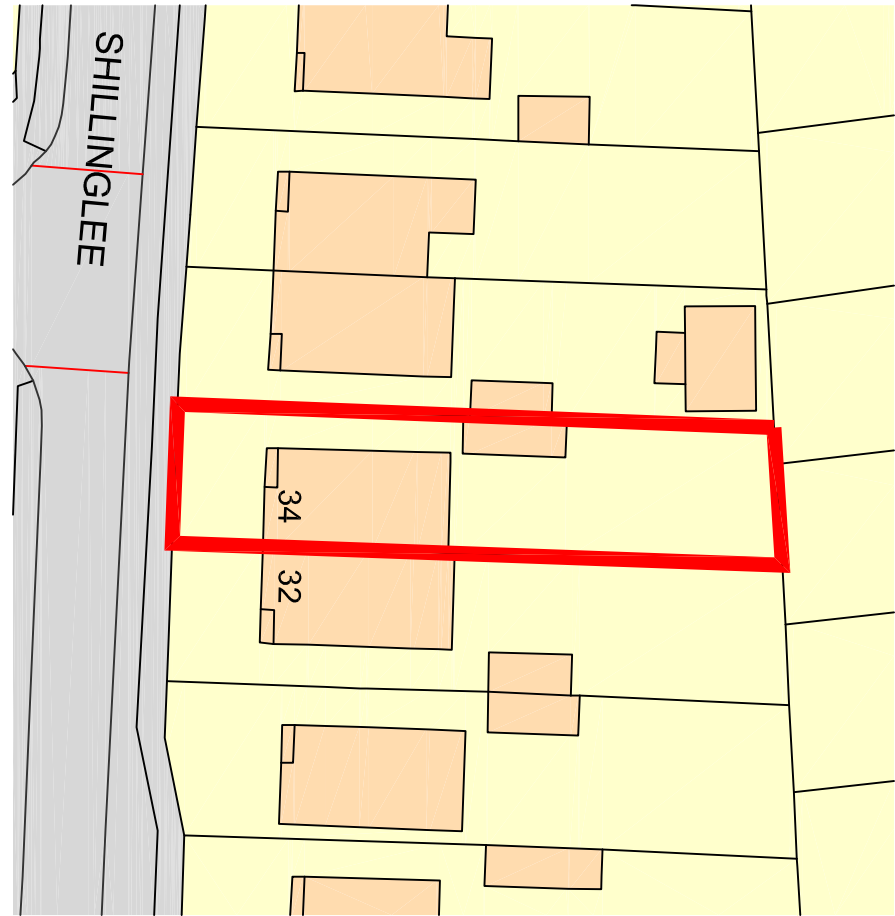


Proposed Elevations

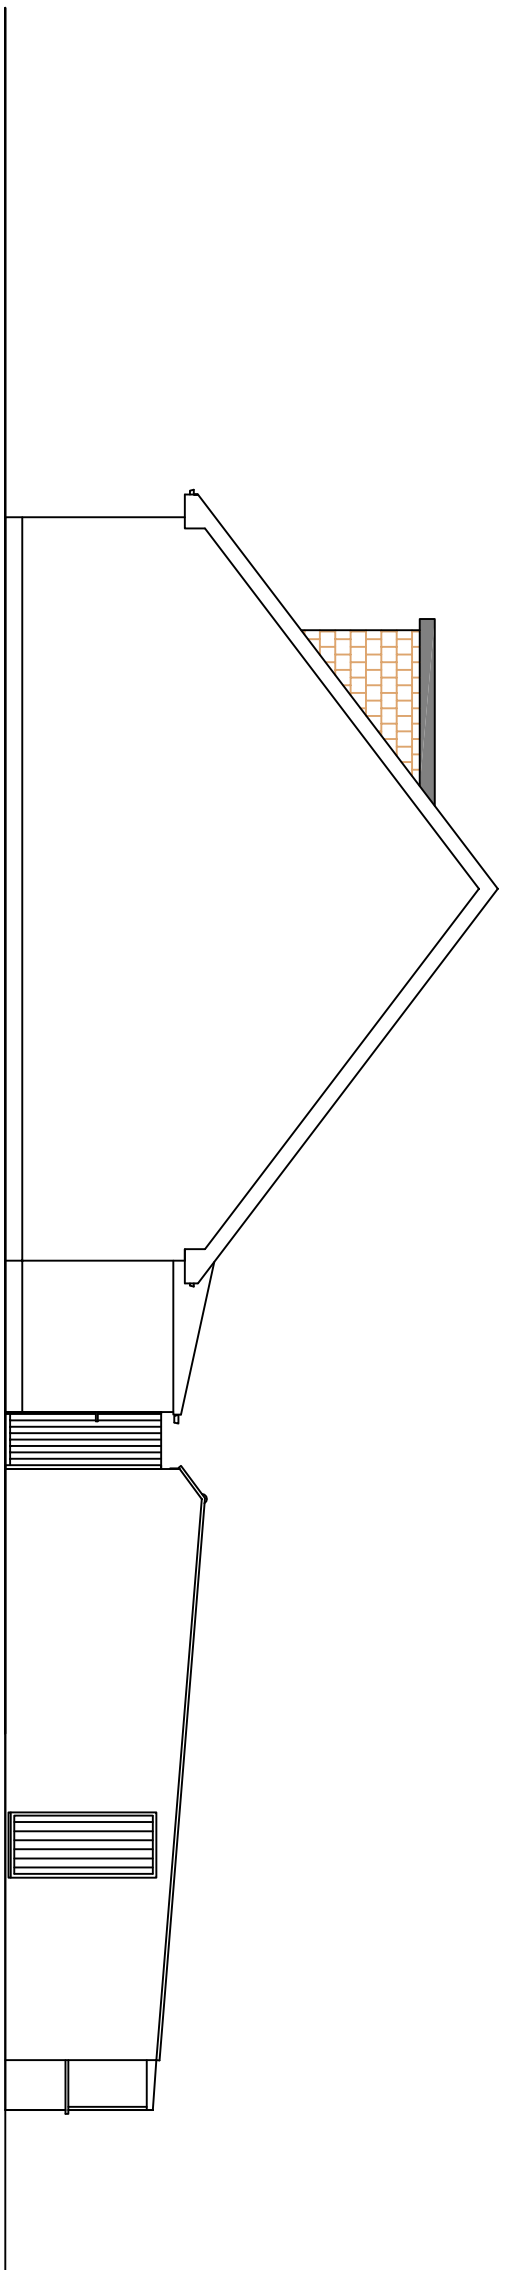


East Elevation

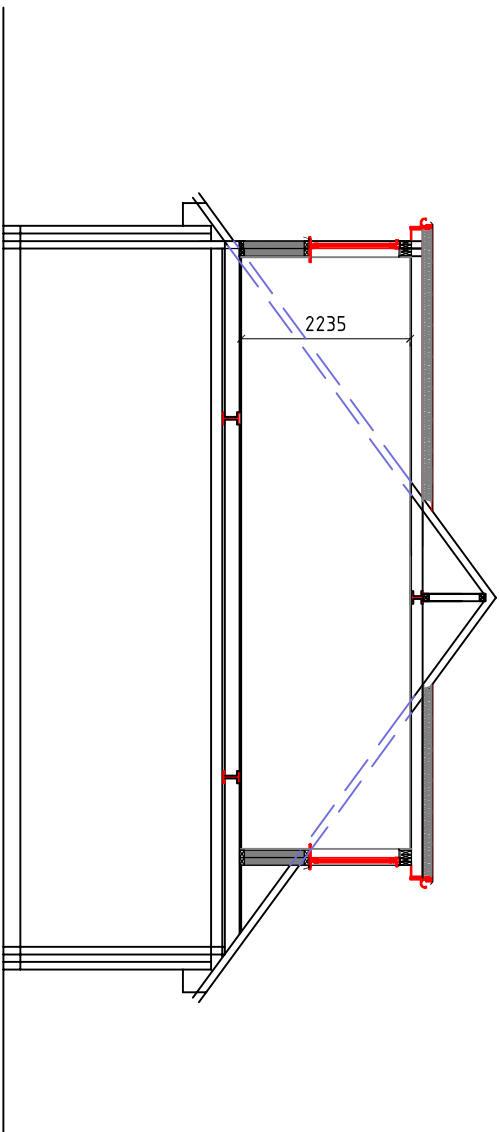


Proposed Typical Section

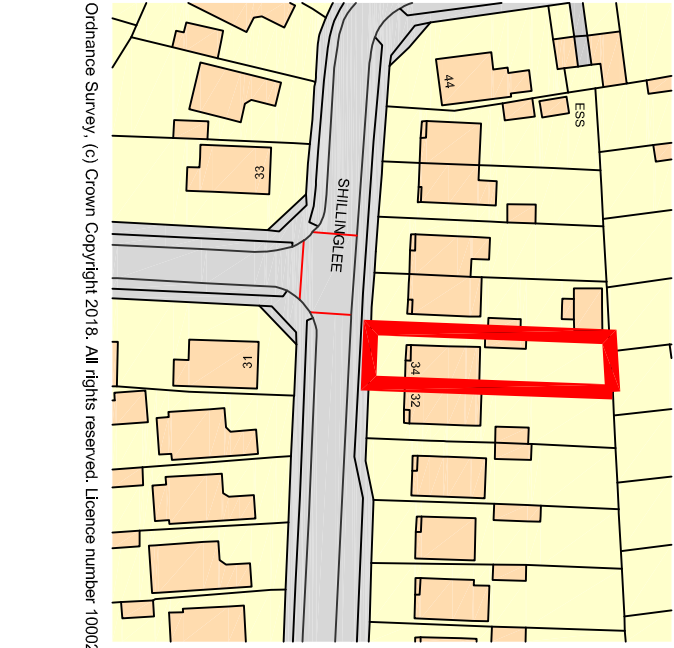


Copyright Reserved. (c) Crown Copyright 2016. All Rights Reserved. Licence number: 100020142

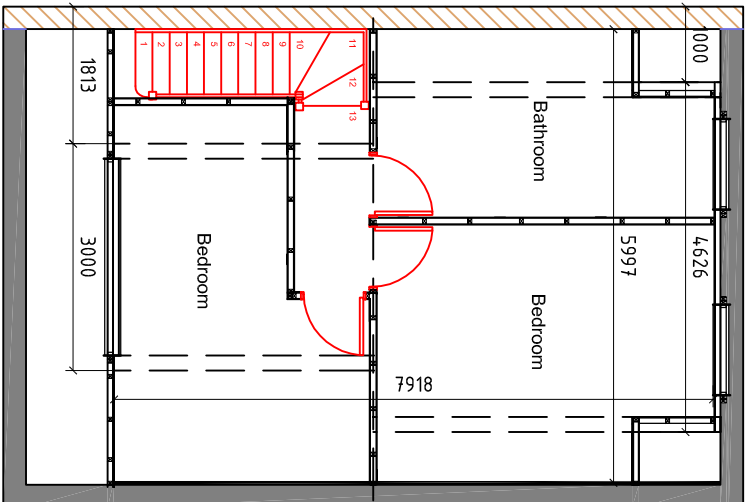

Proposed Floor Plans

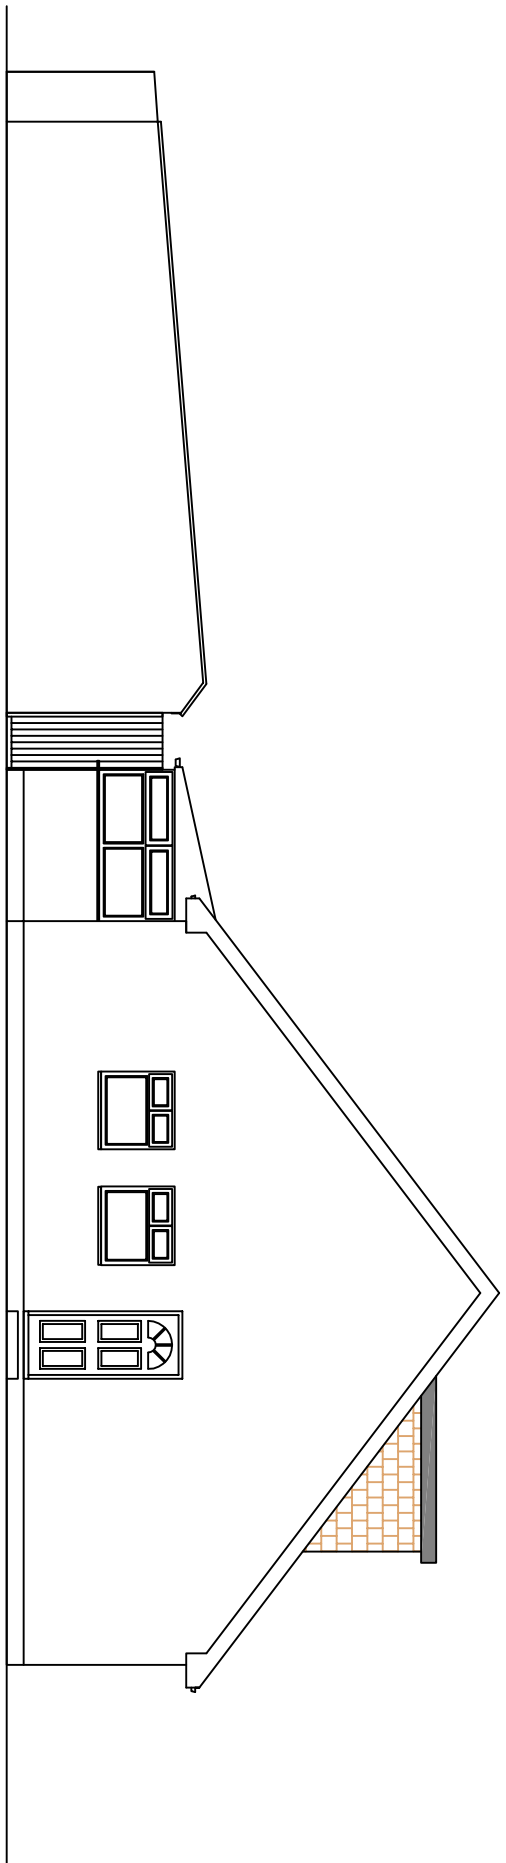


West Elevation

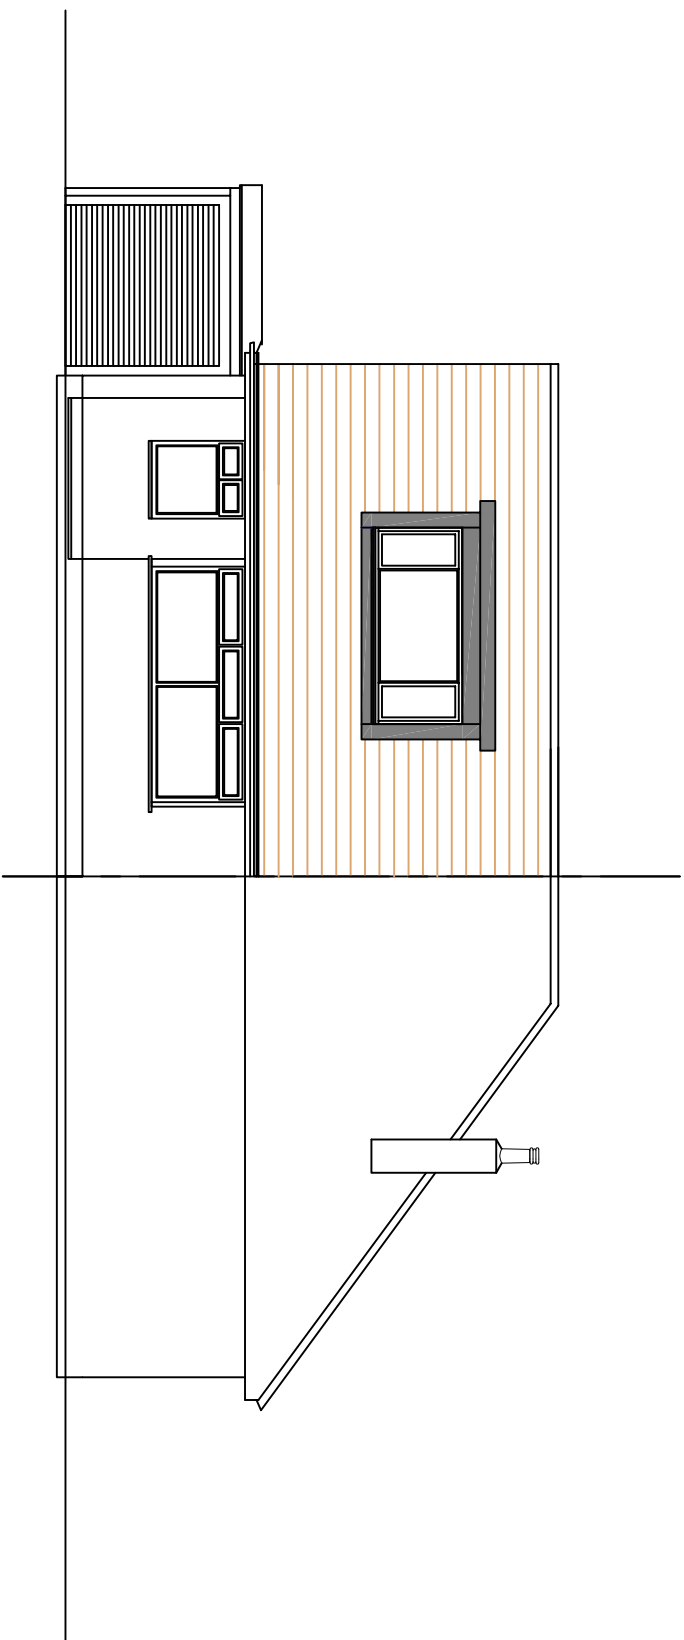


South Elevation


Existing Elevations

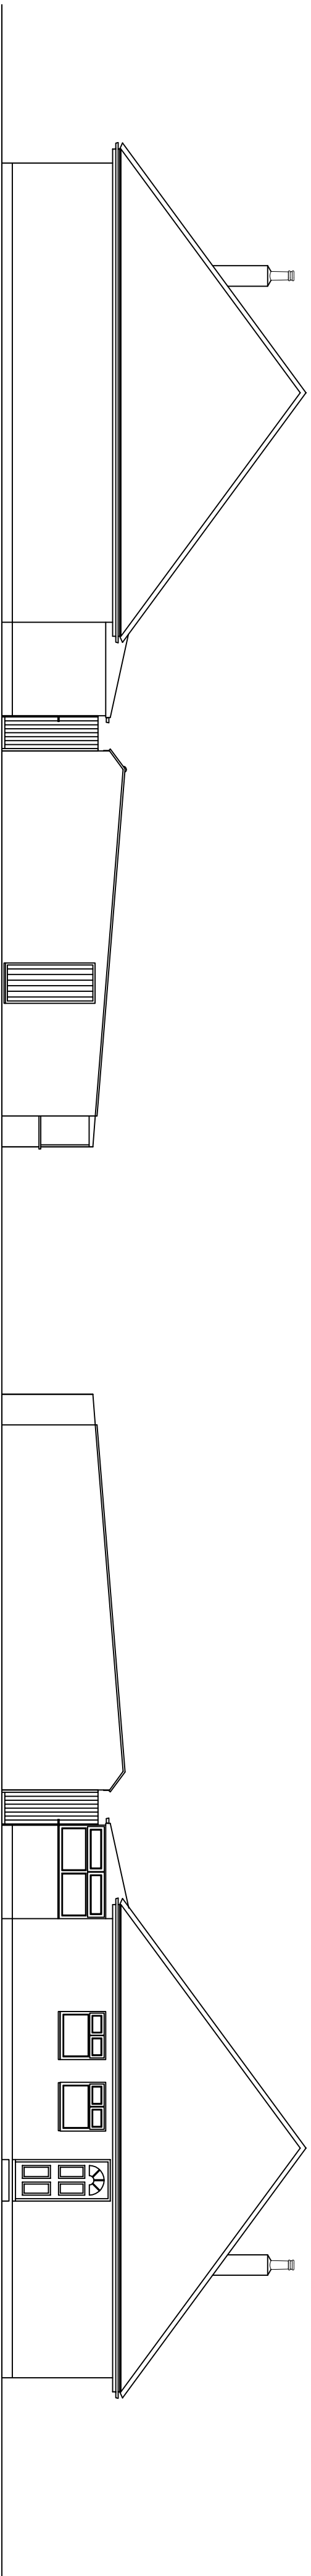


East Elevation

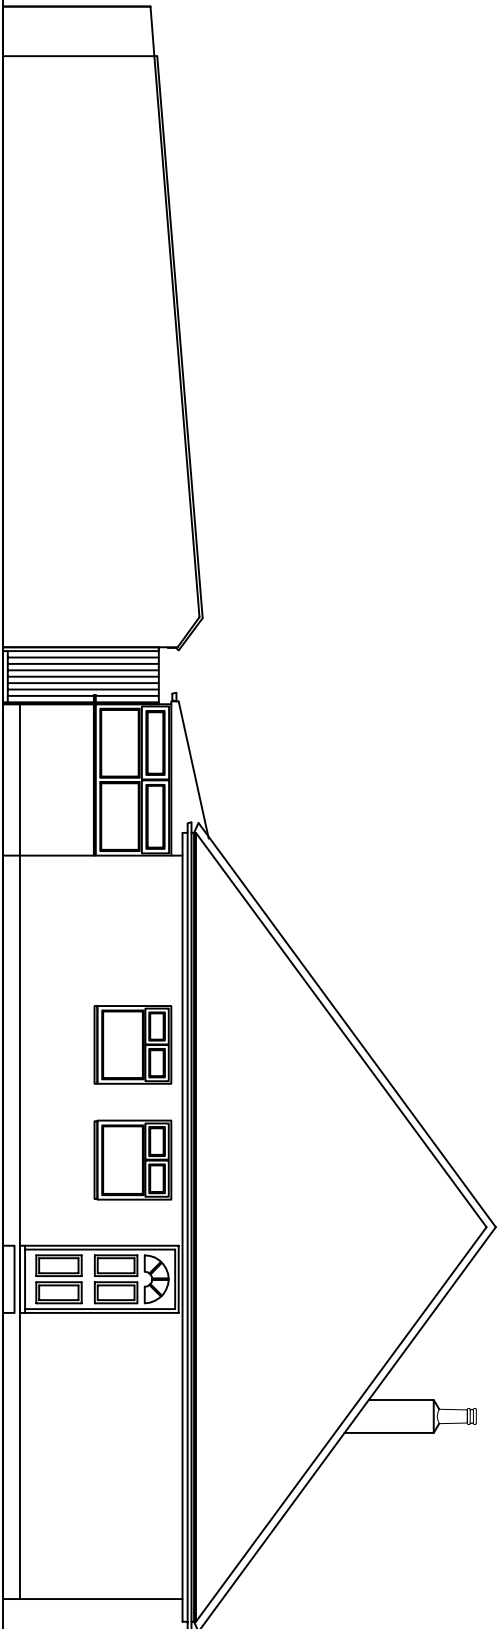


West Elevation

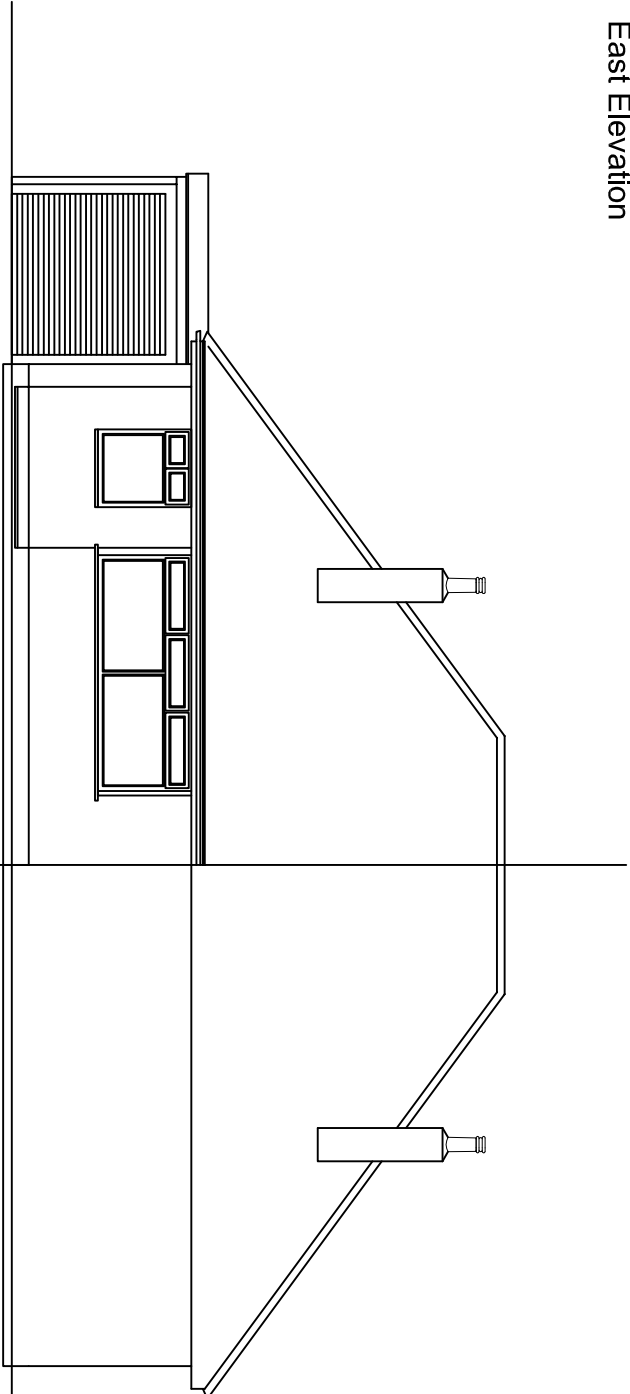


South Elevation

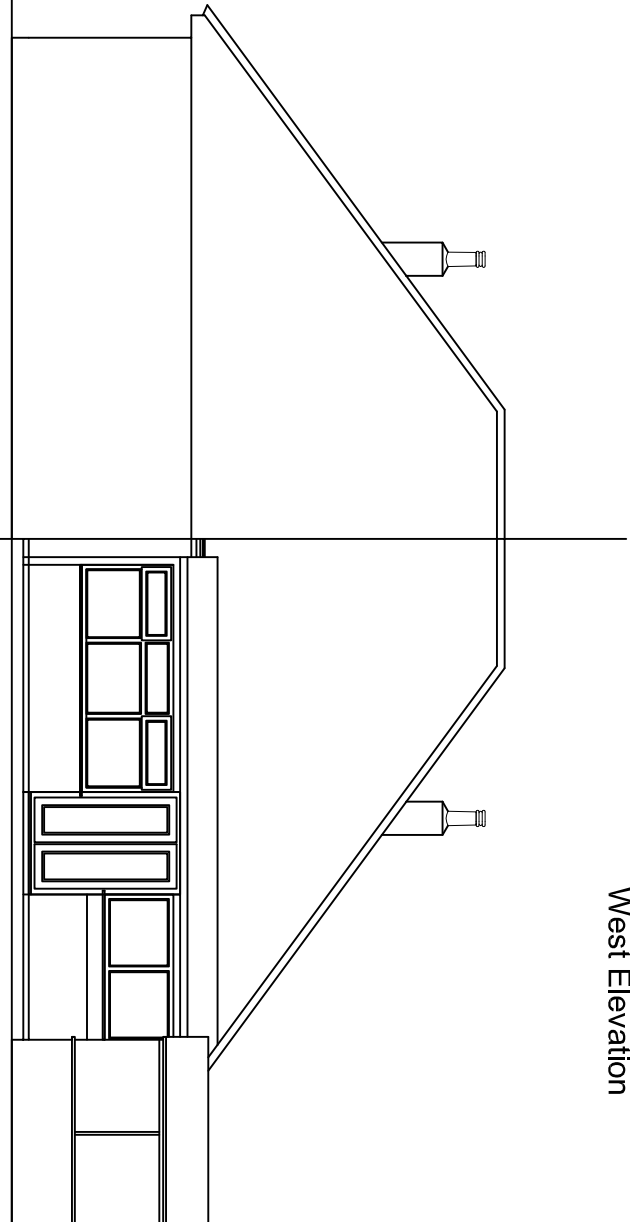

North Elevation

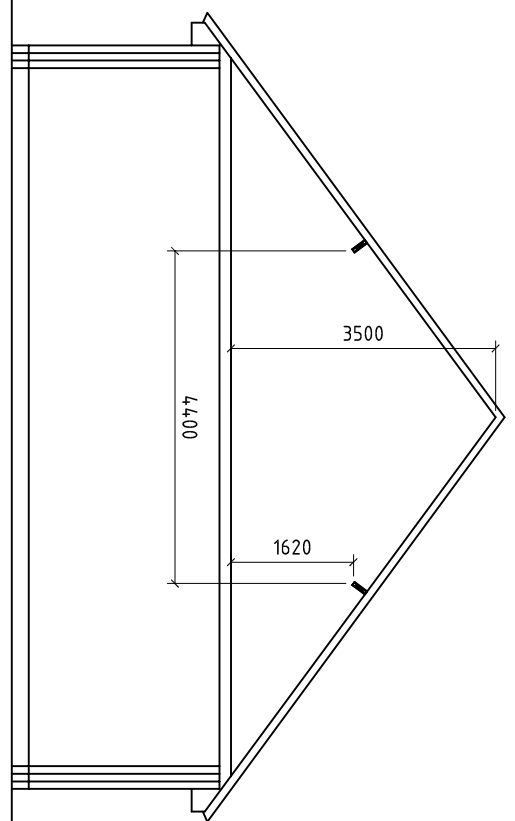

Typical Section

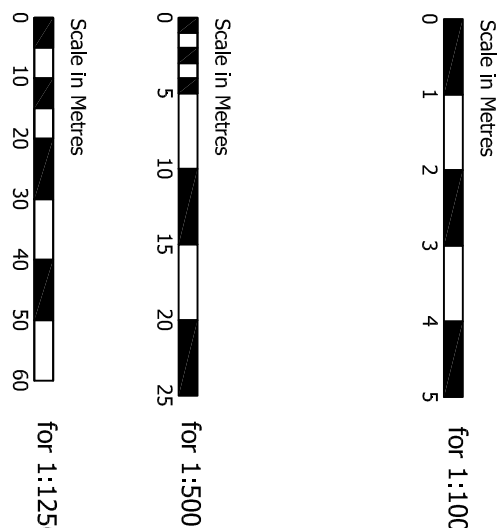

Revision	Description	Date	Drawn

Project :

Mr & Mrs A Tullett
34 Shillinglee
Waterlooville
Hampshire

Drawing Title :

Proposed Front Dormer

Chris Flint Associates Ltd
CHARTERED SURVEYORS - PROJECT MANAGERS
DEVELOPMENT CONSULTANTS

Drawn By	Date	SHEET SIZE	Approved By	Date
CF	30/01/18	A1		

Drawn By	Scale	Revision	Scale
CFA	FULL	02	1-100

PLANNING

2 Emerald Close Waterlooville, Hants PO7 7XZ
tel: 023 92 432484 fax: 023 92 358554
Email: chrisflintassociates@gmail.com