



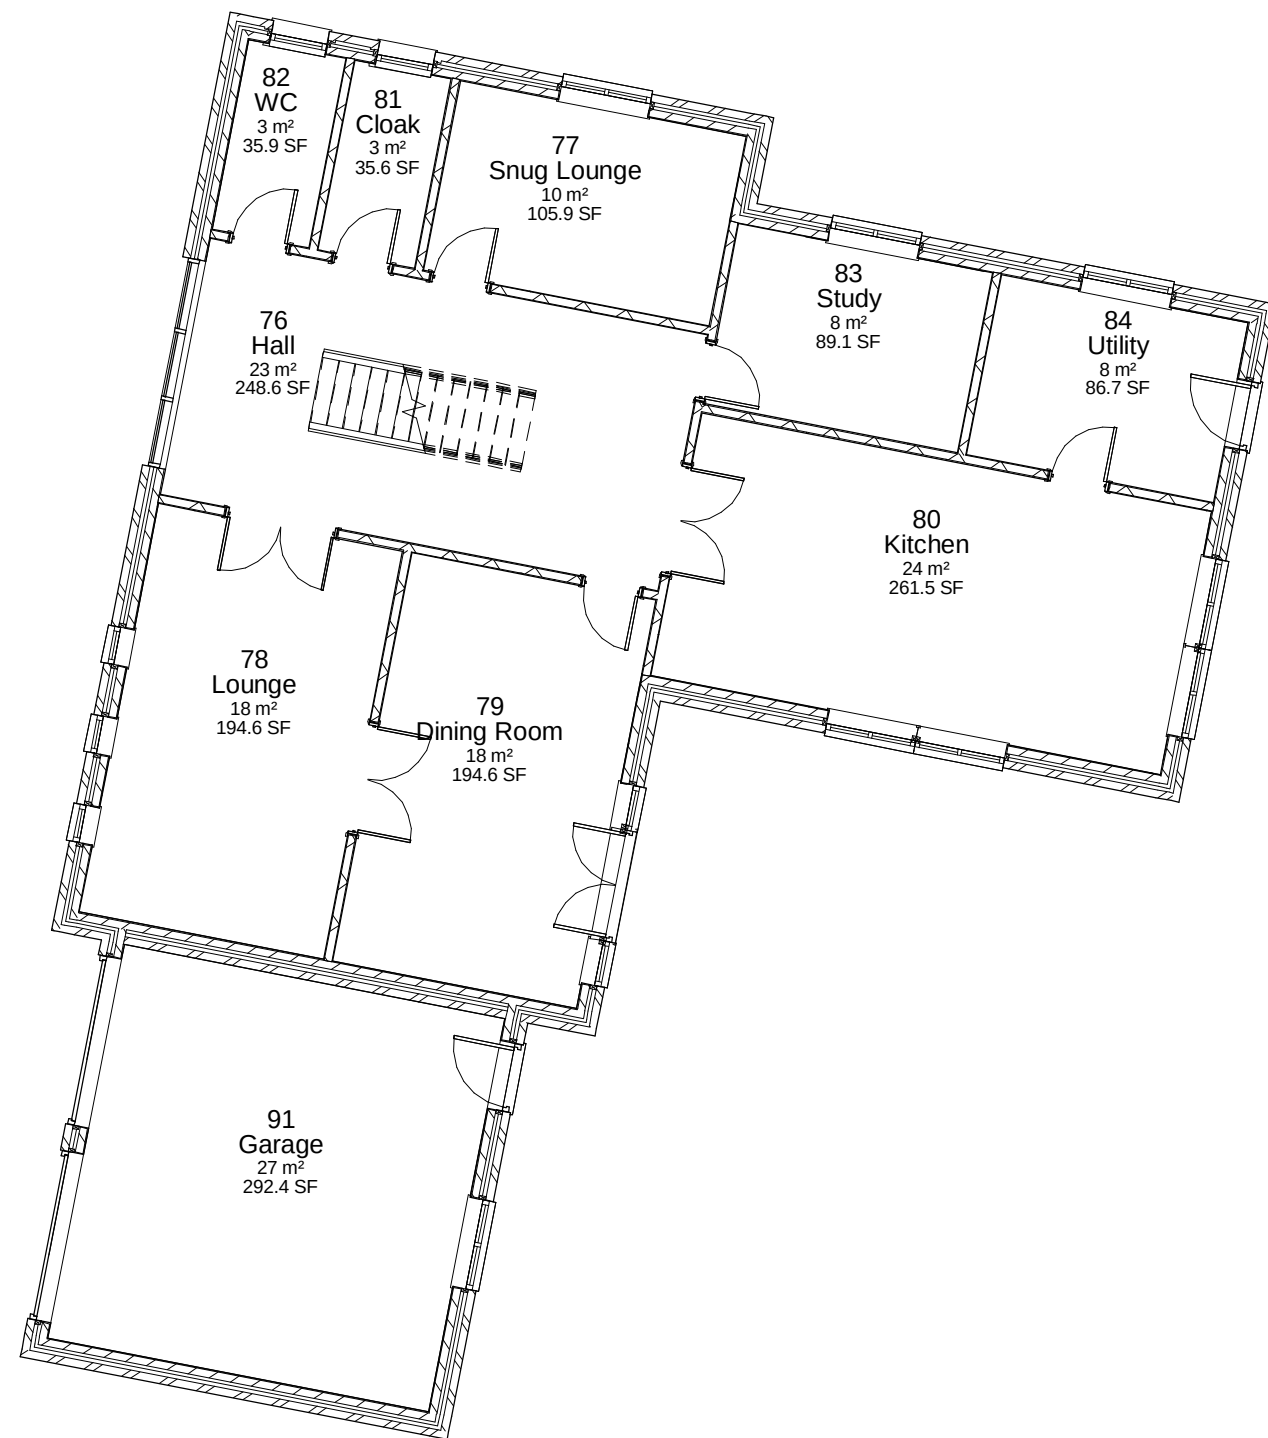

2 Ground Floor
1 : 100

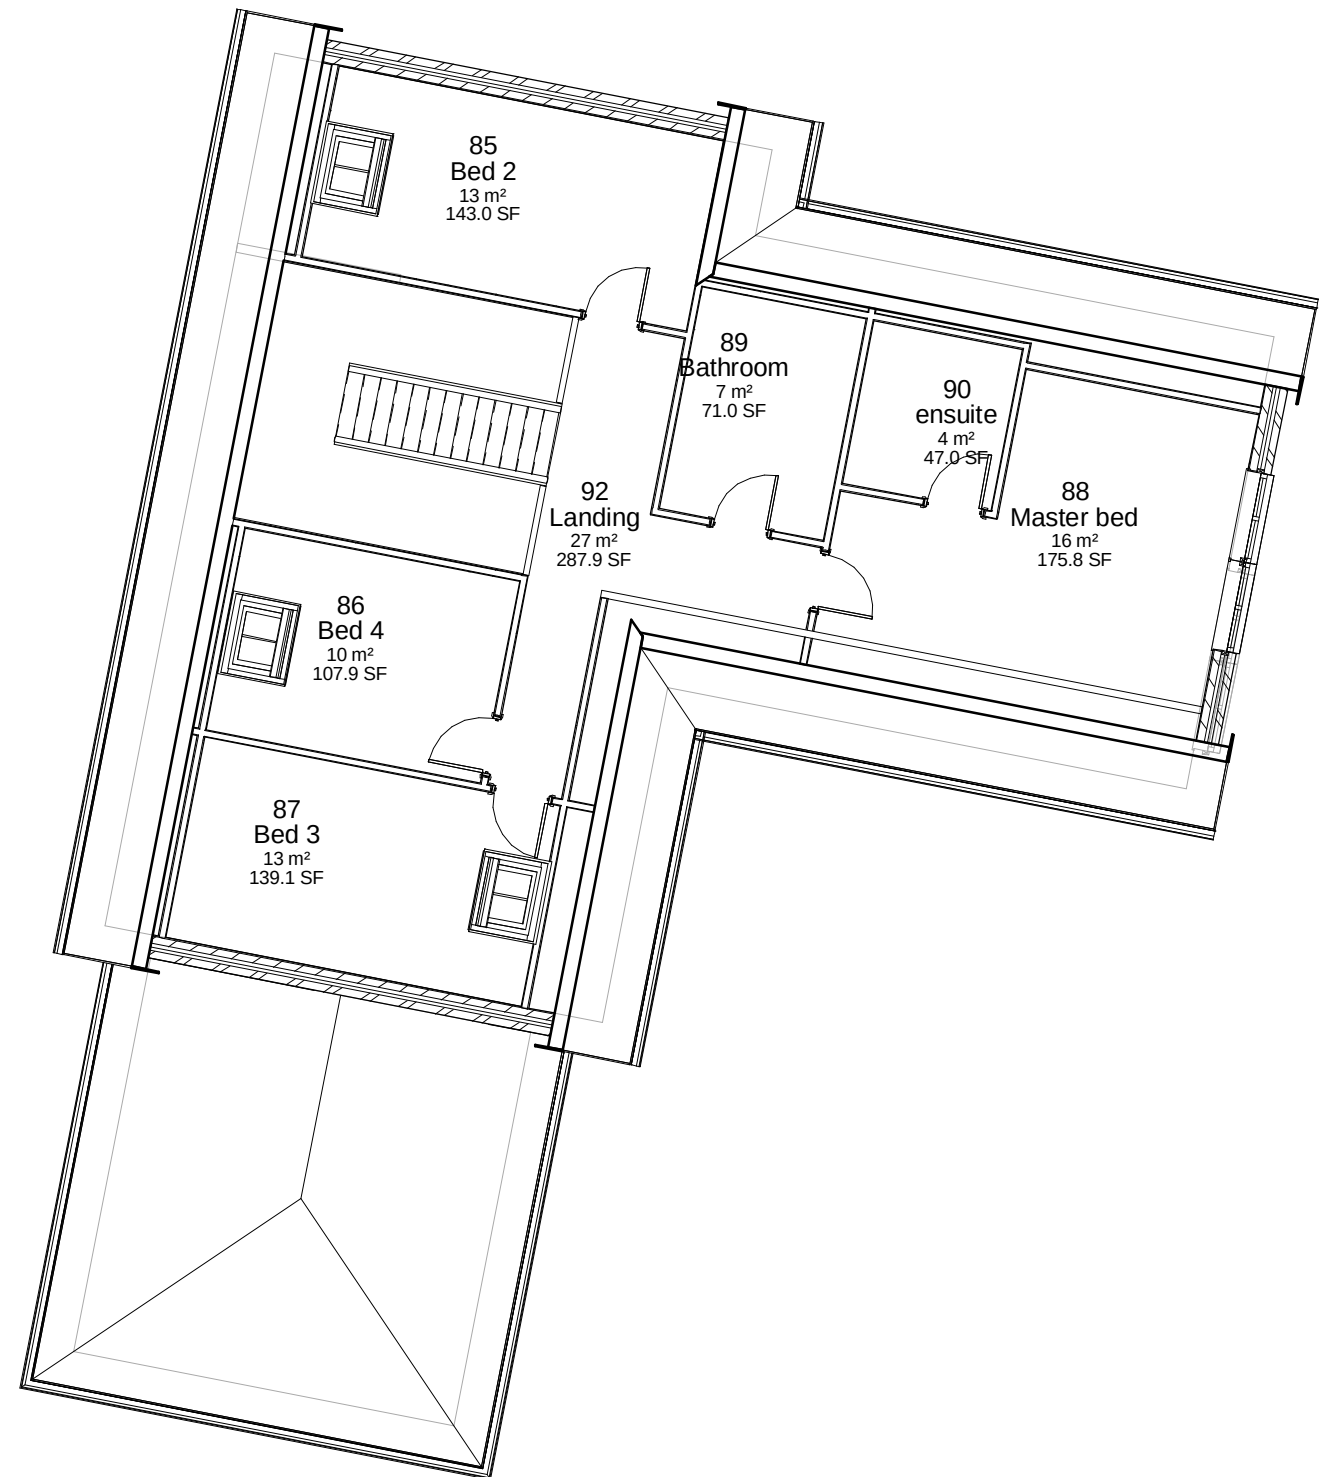

1 First Floor
1 : 100

IJ Murray Associates

www.ijma.co.uk

No.	Description	Date

Ken Muddle /Jeff Mould
Land to rear of 70
Havant Rd Hayling

Floor Plans

Project number	Project Number
Date	Issue Date
Drawn by	Author
Checked by	Checker

A105 V7

Scale 1 : 100