

Plots
As -
Opp - 48,




Front Elevation
* Obscure glass




Side Elevation
* Obscure glass




Rear Elevation

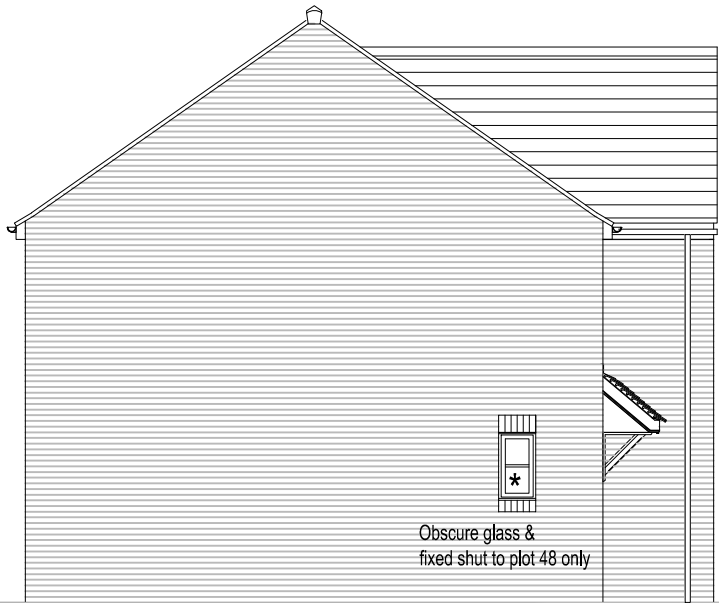


Side Elevation

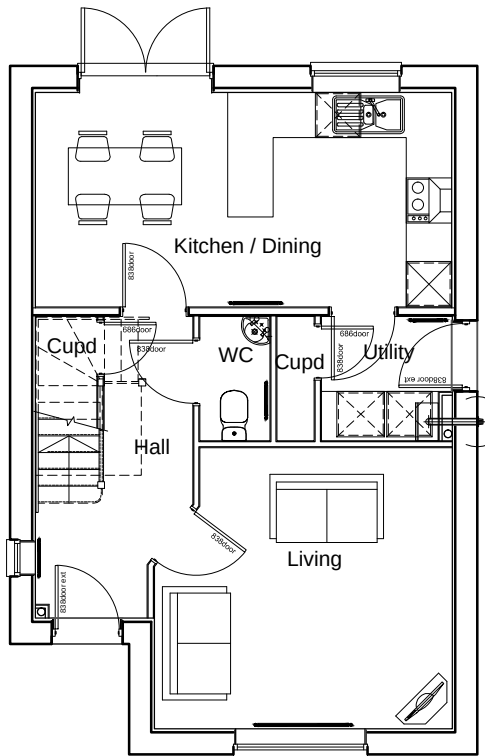

Ground Floor Plan

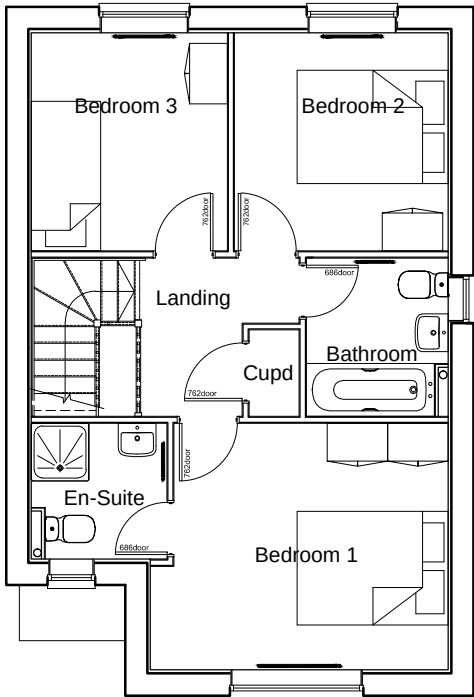

First Floor Plan

 Drawing Title Hatfield - Private Brick	Job No -	Drawing No HAT-002	Rev -	Rev	Date	Revision Details	Dr	Ch
	Drawn CD	Checked BR	Date 25.06.18	PERSIMMON Together, we make a home				
Job Title Land east of Castle Avenue, Havant	Scale 1:100 @ A3 		Status APPROVAL					