




GENERAL NOTES:
1. THIS DRAWING IS TO BE READ IN CONJUNCTION WITH THE OTHER RELEVANT CONSULTANTS DRAWINGS.
2. ALL FINISHES ARE TO CONFORM TO THE CURRENT BUILDING REGULATIONS.
3. REFER TO A SEPARATE DOCUMENT FOR THE DESIGNERS RISK ASSESSMENT.
4. ALL WORKS OR MATERIALS INDICATED ON THIS DRAWING ARE TO BE TO THE LATEST RELEVANT BRITISH STANDARDS AND CARRIED OUT IN ACCORDANCE WITH THE BRITISH STANDARDS CODES OF PRACTICE OR RECOGNIZED INSTITUTE OR TRADE ASSOCIATION RECOMMENDATIONS AND PUBLICATIONS.

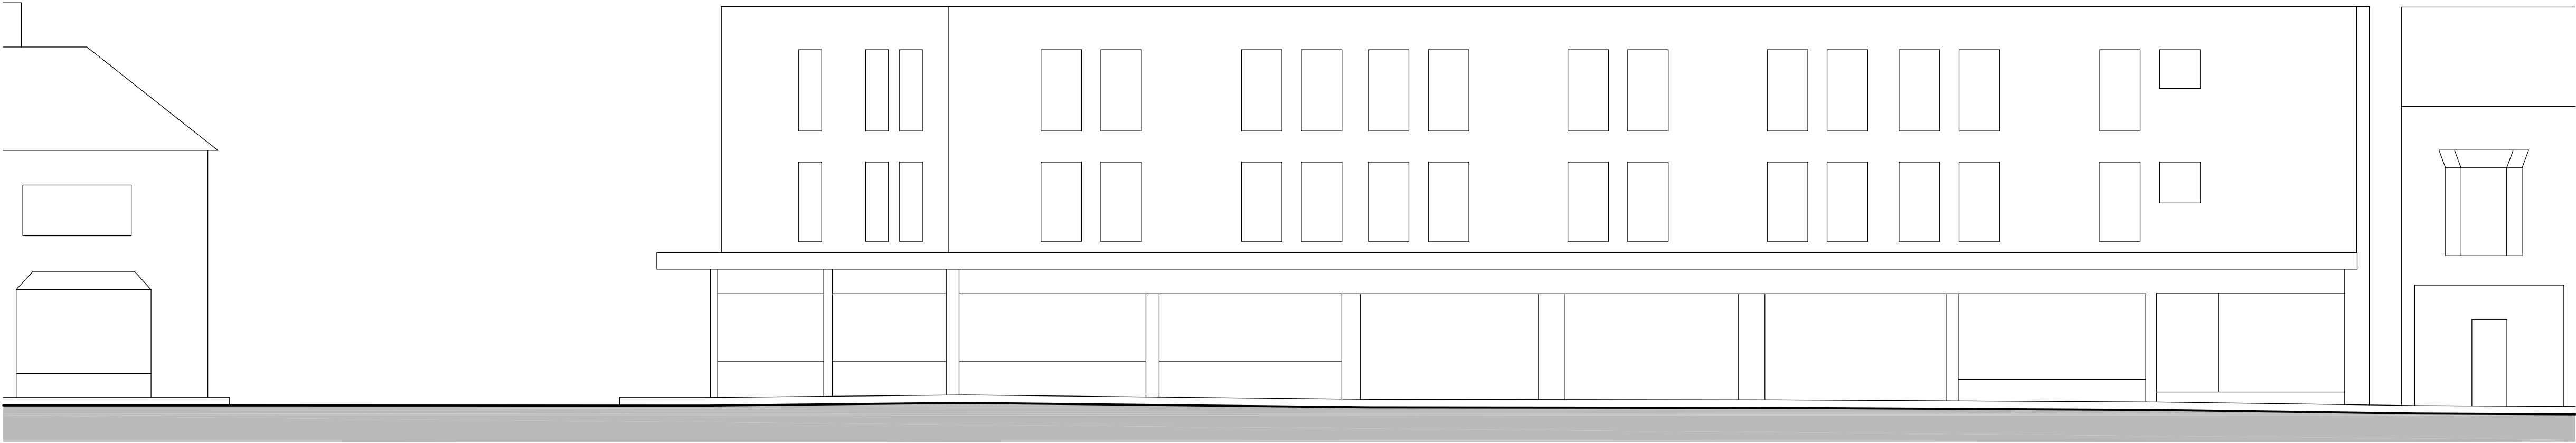


Existing West Elevation

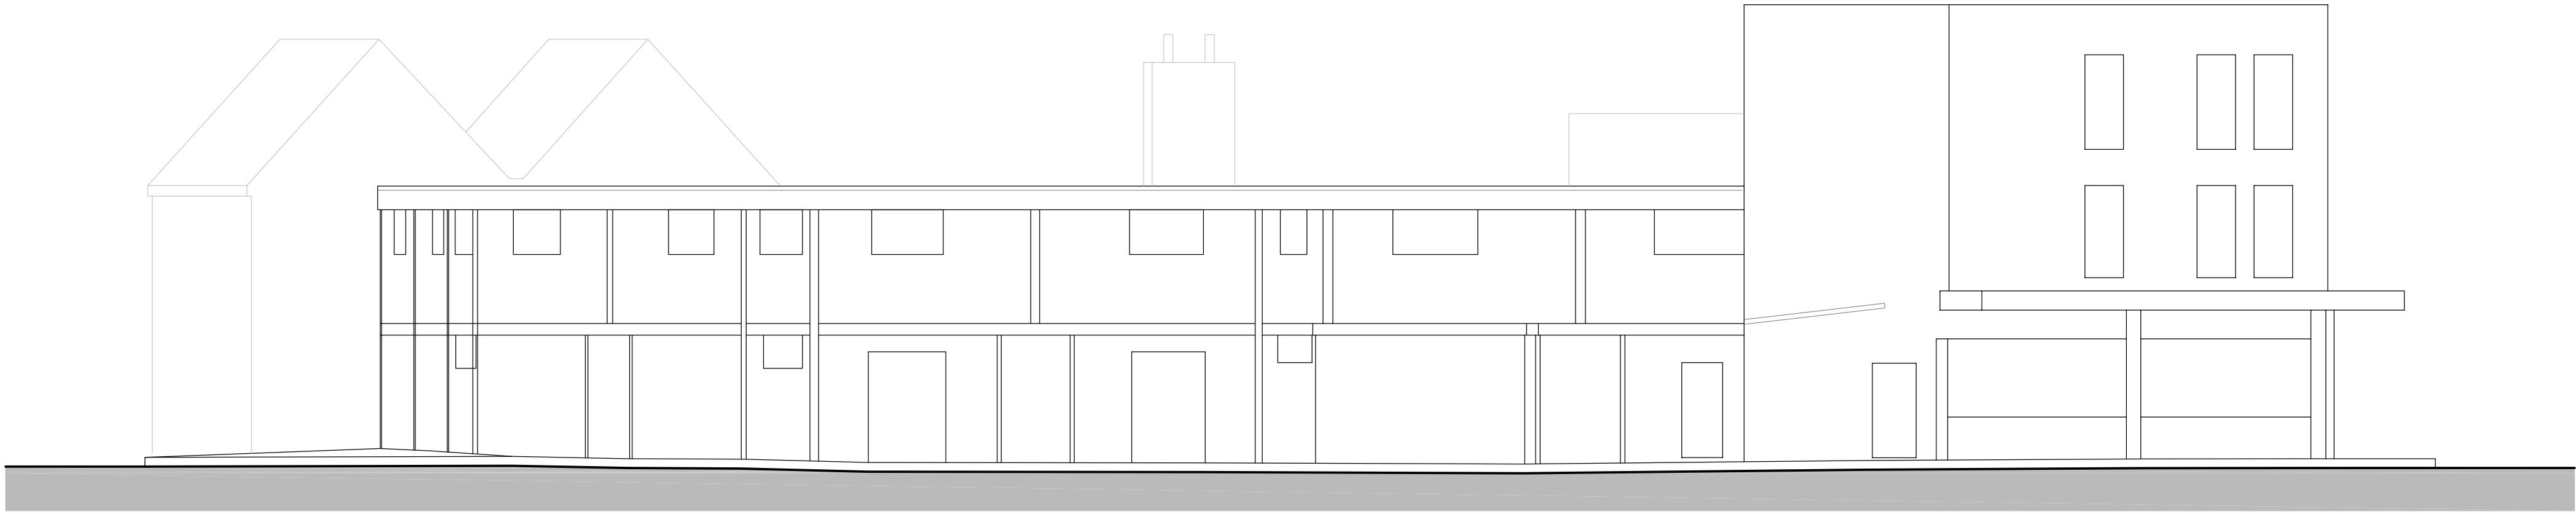

Existing North Elevation

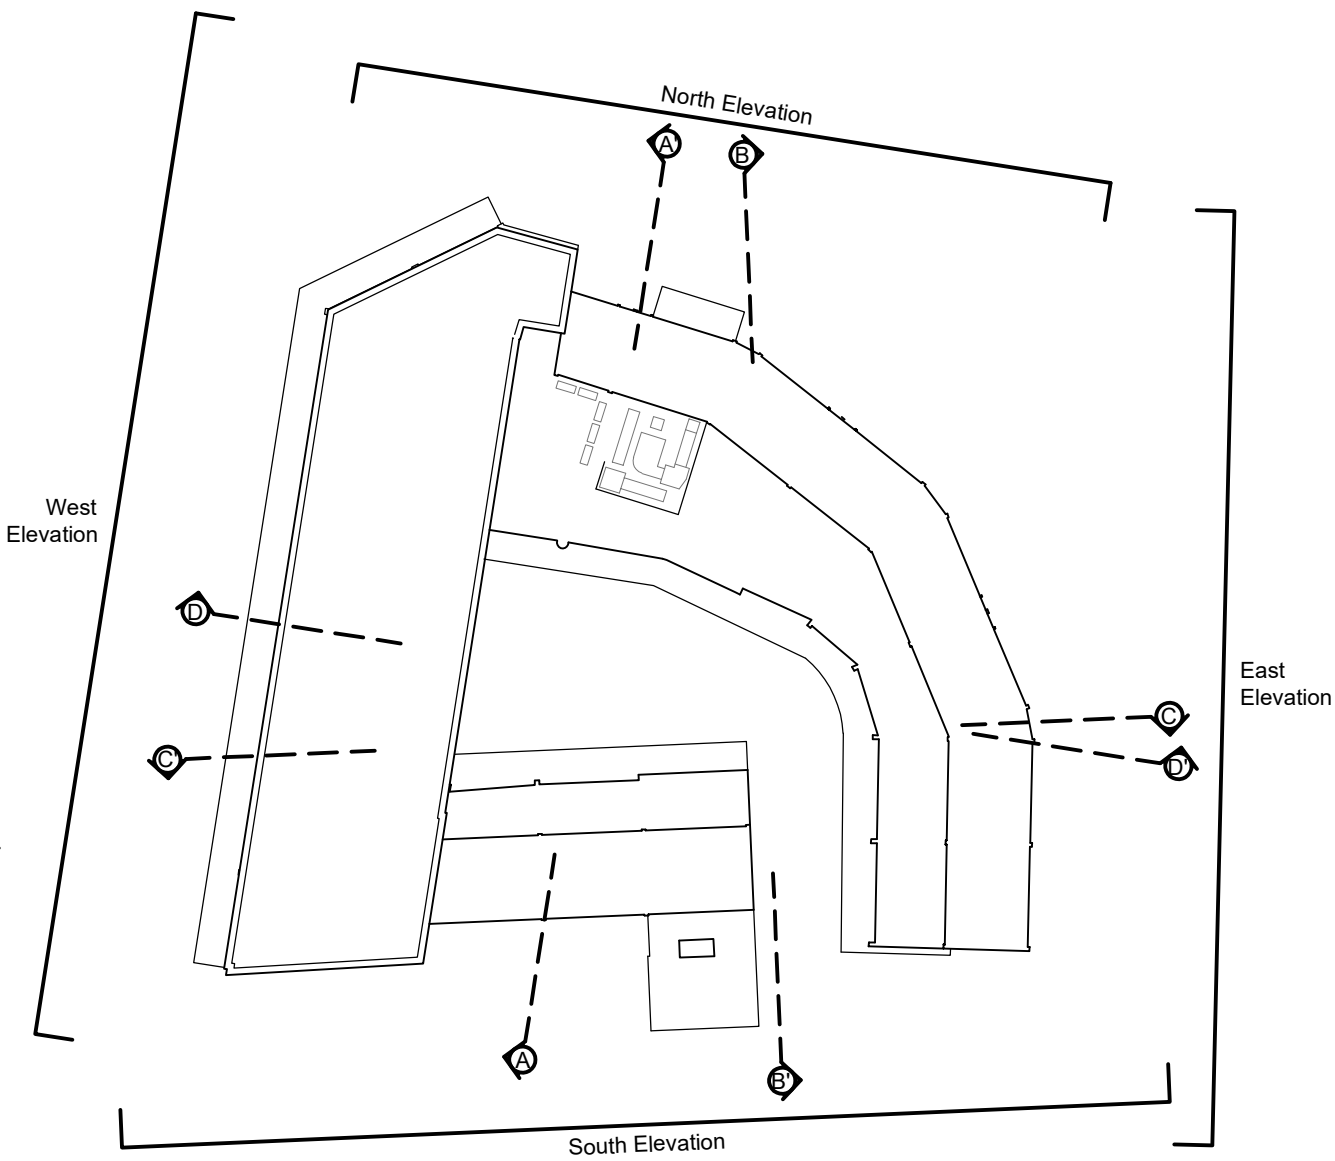

Existing East Elevation

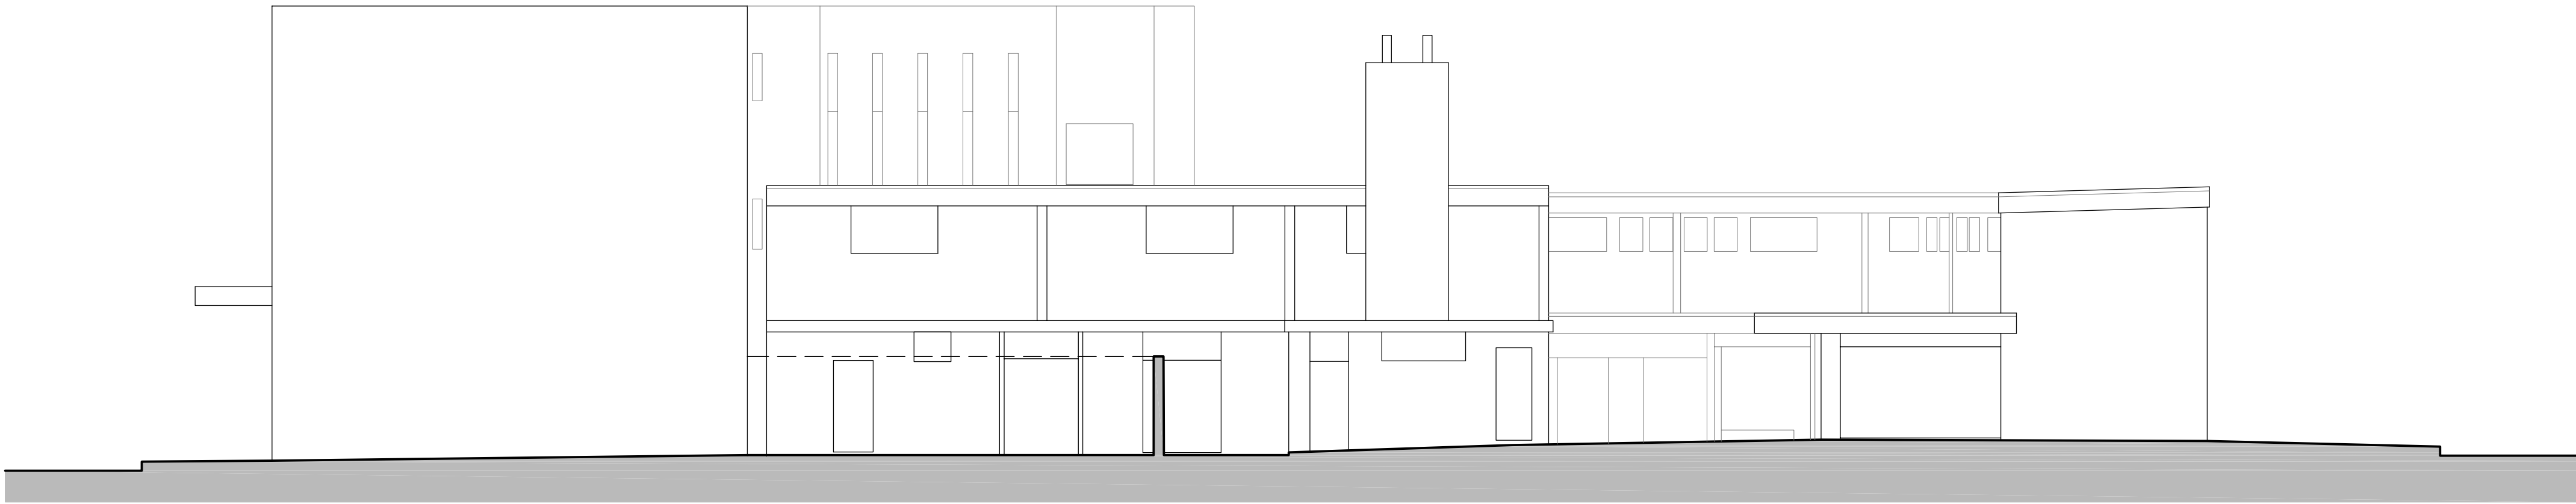

Existing South Elevation

1:100 scale
0 1m 2m 3m 4m 5m

P2	April 2018	Planning Application	TH	
Revision	Date	Description	Dwn	Chkd

PLC
ARCHITECTS

Lansdowne House
25-26 Hampshire Terrace
Portsmouth PO1 2QF
Hampshire England
Tel: (023) 92 755 333
E-Mail: admin@plcarchitects.com
Web: www.plcarchitects.com

Client :

Project :
North Street Arcade
North Street
Havant

Drawing Title :
Existing Elevations

Drawn By	Date	Checked By	Date	Approved By	Date
TH	Jan'17				

Drawing No.	Revision:	Scale:
16 - 2199 - 101	P2	1:100 @ A1