



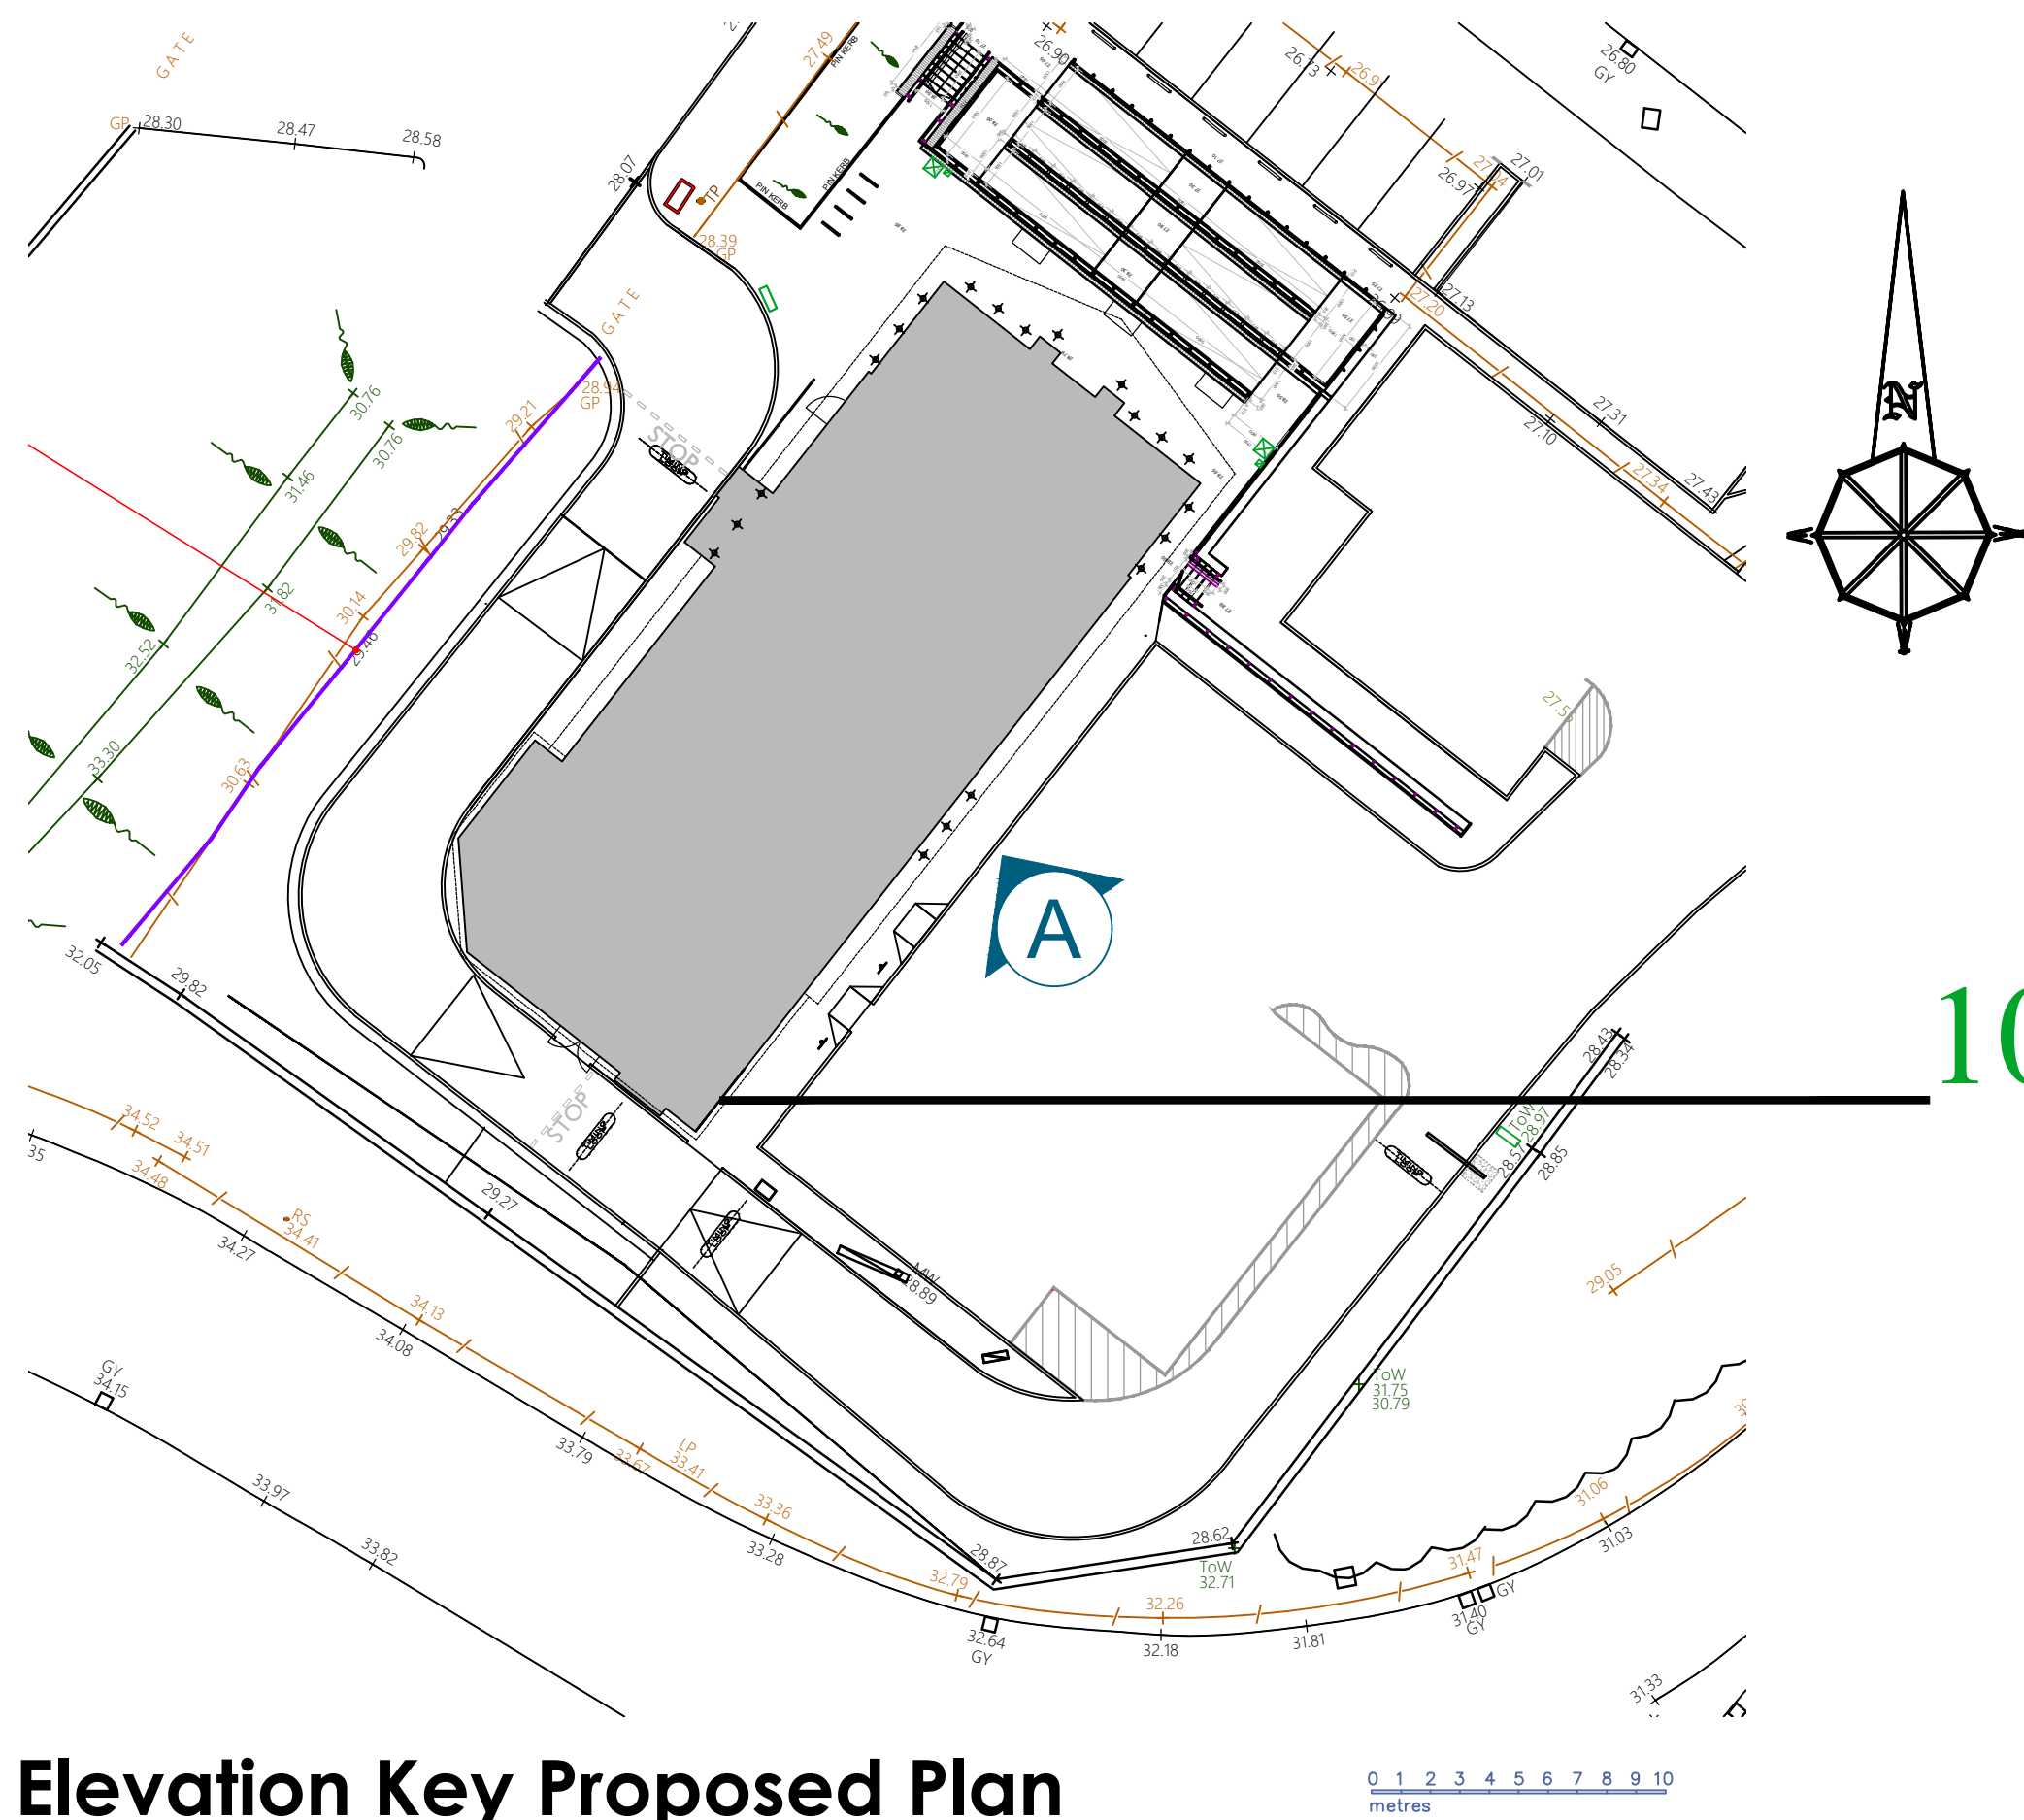


Elevation Key Proposed Plan
scale - 1:250@A1 / 1:500 @A3

Menu signage
scale - 1:10 @ A1 / 1:20@A3

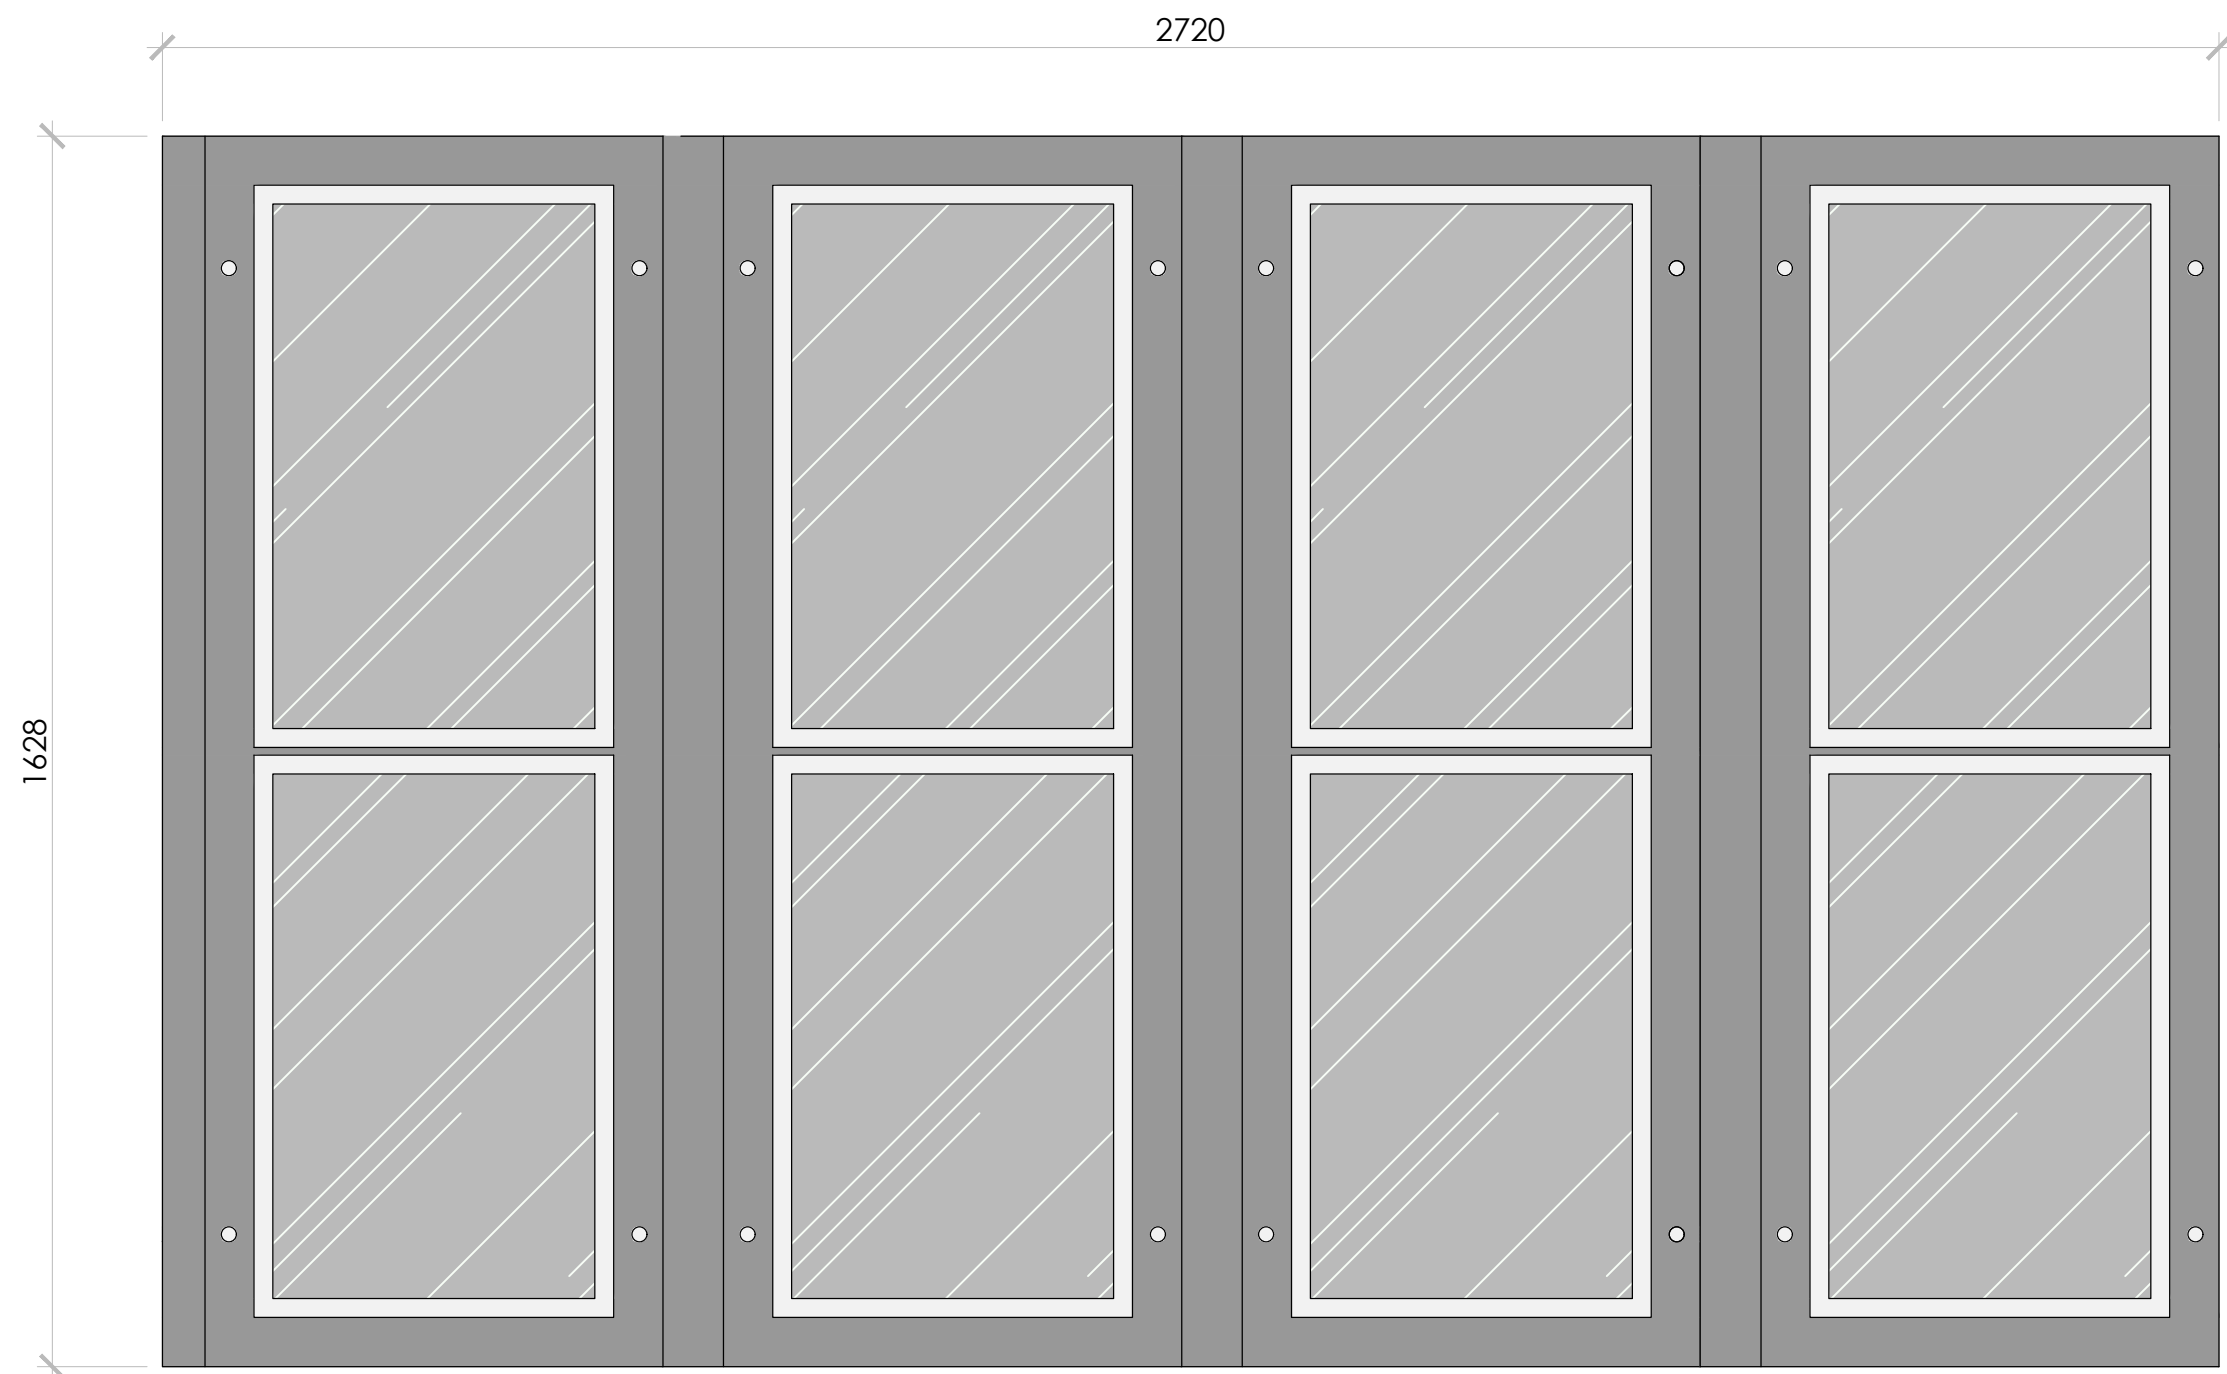

10. Wall mounted 1628mm high, 4 door, 8 panel, **main-order menu unit**.aluminium supporting post & door frames finished in grey RAL 7022. Main aluminium signcase finishes in silver RAL 7022. Illumination via banks of "LED". Frames to be glazed in 6mm clear acrylic panel backed up with 3mm opal 050 panel with poster between.

Luminance level = 250 Candela per sqm

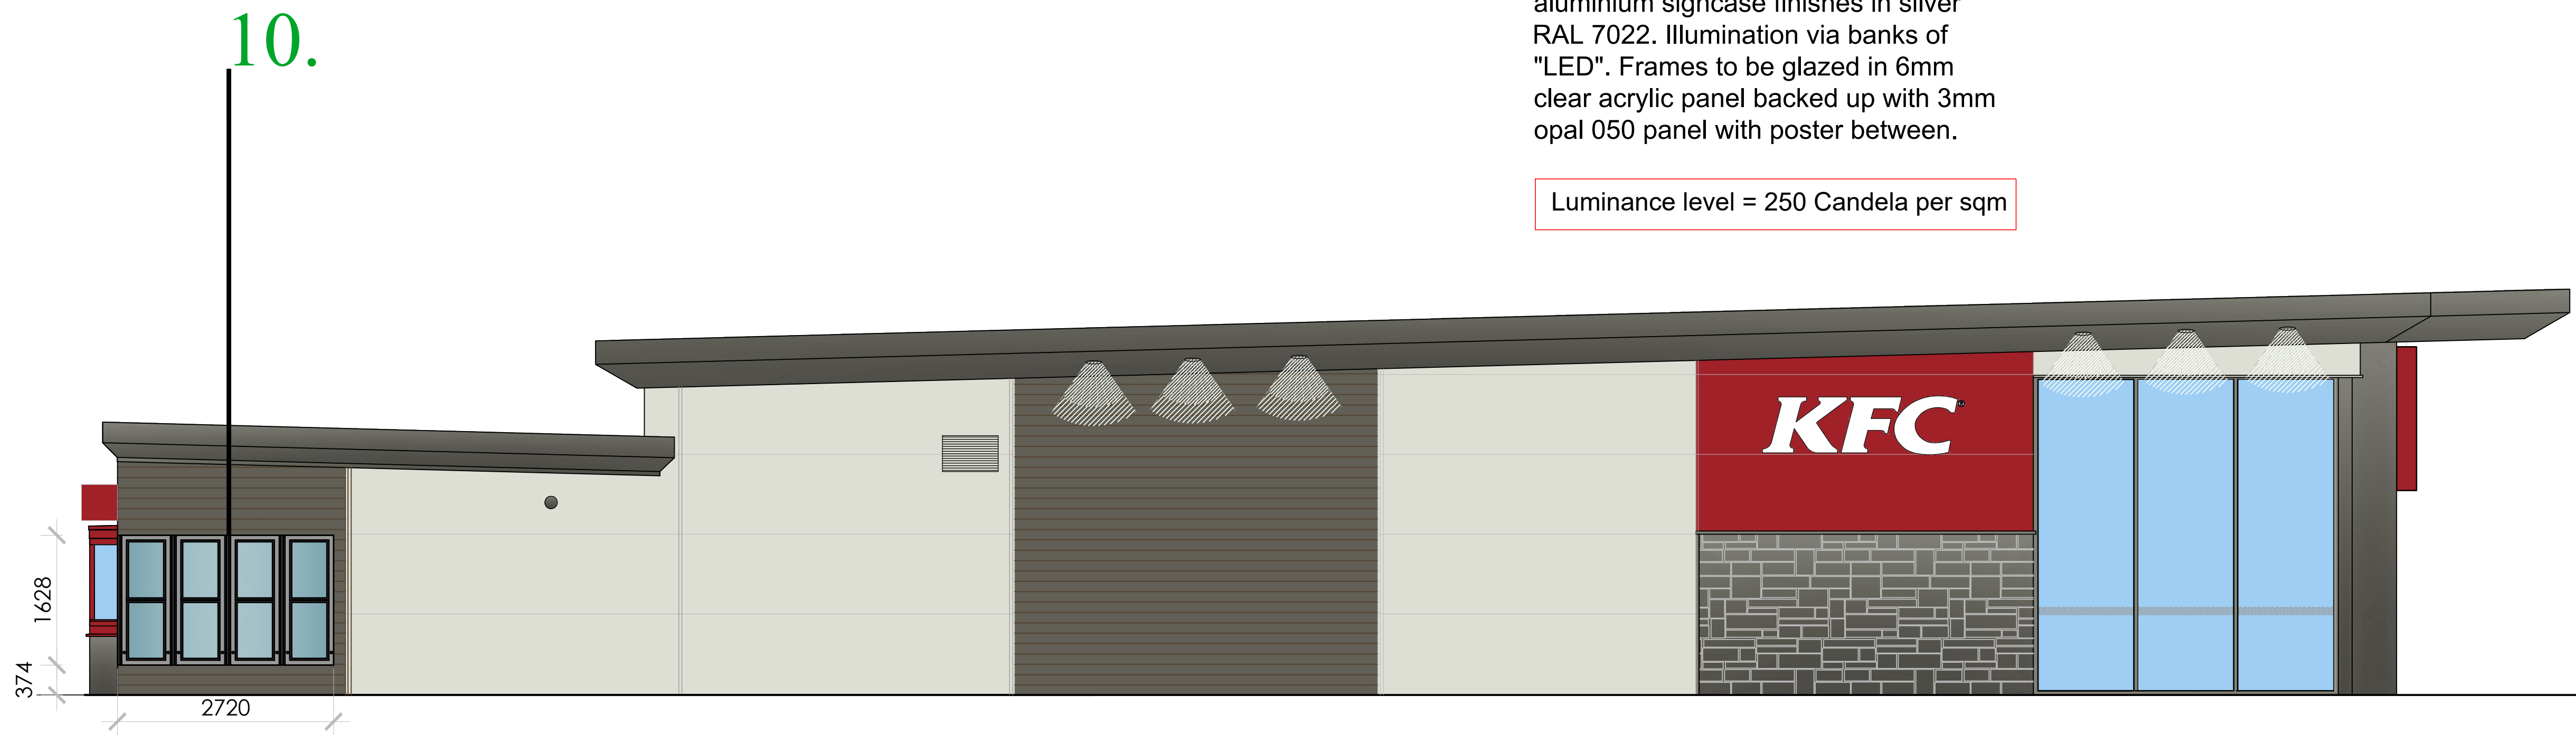


Proposed side elevation A (Facing car park)
scale - 1:50 @ A1 / 1:100 @ A3


SIGNAGE DESIGN SIGNOFF	
Name / Title	
Signature	Date

ALL DIMENSIONS TO BE CHECKED ON SITE.
DO NOT SCALE FROM THIS DRAWING EXCEPT FOR THE PURPOSES OF LOCAL AUTHORITY PLANNING

A	15-11-17	New signage menu 8 panels on the parking side elevation (AC)
rev	date	description

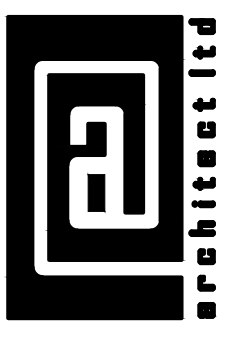

Suite 2
Clocktower House
Station Road
West Hamdon
Essex CM13 3XL
tel.: 01708 477899
fax: 0709 223 4930
e : office@architect.ltd.uk
web : www.architect.ltd.uk

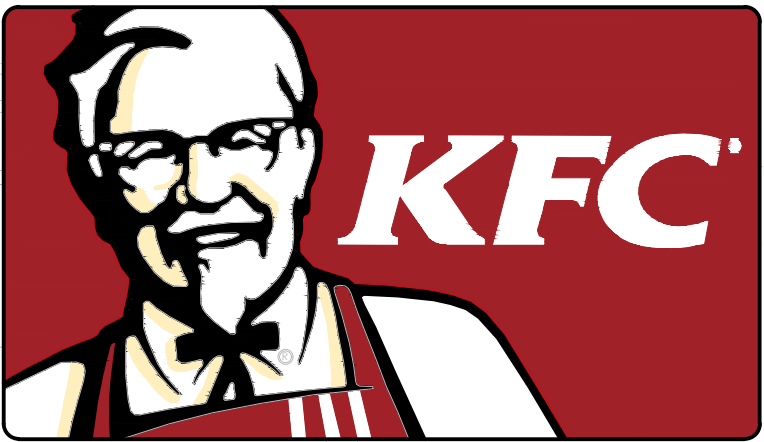

NEW BUILD.

store address
KFC BEDHAMPTON

Larchwood Avenue
P09 3QW

14-0062

drawing title
PROPOSED
Site Plan and
Elevation with new signage car park side

drawn by	checked	date
AC	@	NOV 17
store no.	scale	
0000	1:50 @A3 / 1:100 @ A1	

drawing no.	revision
0000/2017/B218	A