


 

LINEAR SCALE 1:50
A1@ 1:50


RIBA  
Chartered Practice Architects Registration Board

This drawing is the copyright of ADP Architects Ltd. It may not be altered or reproduced in any form, or passed on to Third Parties without the written consent of ADP Architects Ltd.

Drawing For Planning Purposes Only


All dimensions and details on this drawing are for planning purposes and should not be used for fabrication and erection purposes. DO NOT scale from this drawing, except for planning purposes, use figured dimensions if available. Any discrepancies should be highlighted without delay.

Note: This drawing has been produced with information from a topographical survey carried out by others. All information therefore derived from the survey drawing is assumed to be accurate, and ADP Architects Ltd cannot be held accountable for any discrepancies discovered on site. IF IN DOUBT ASK FOR CONFIRMATION.

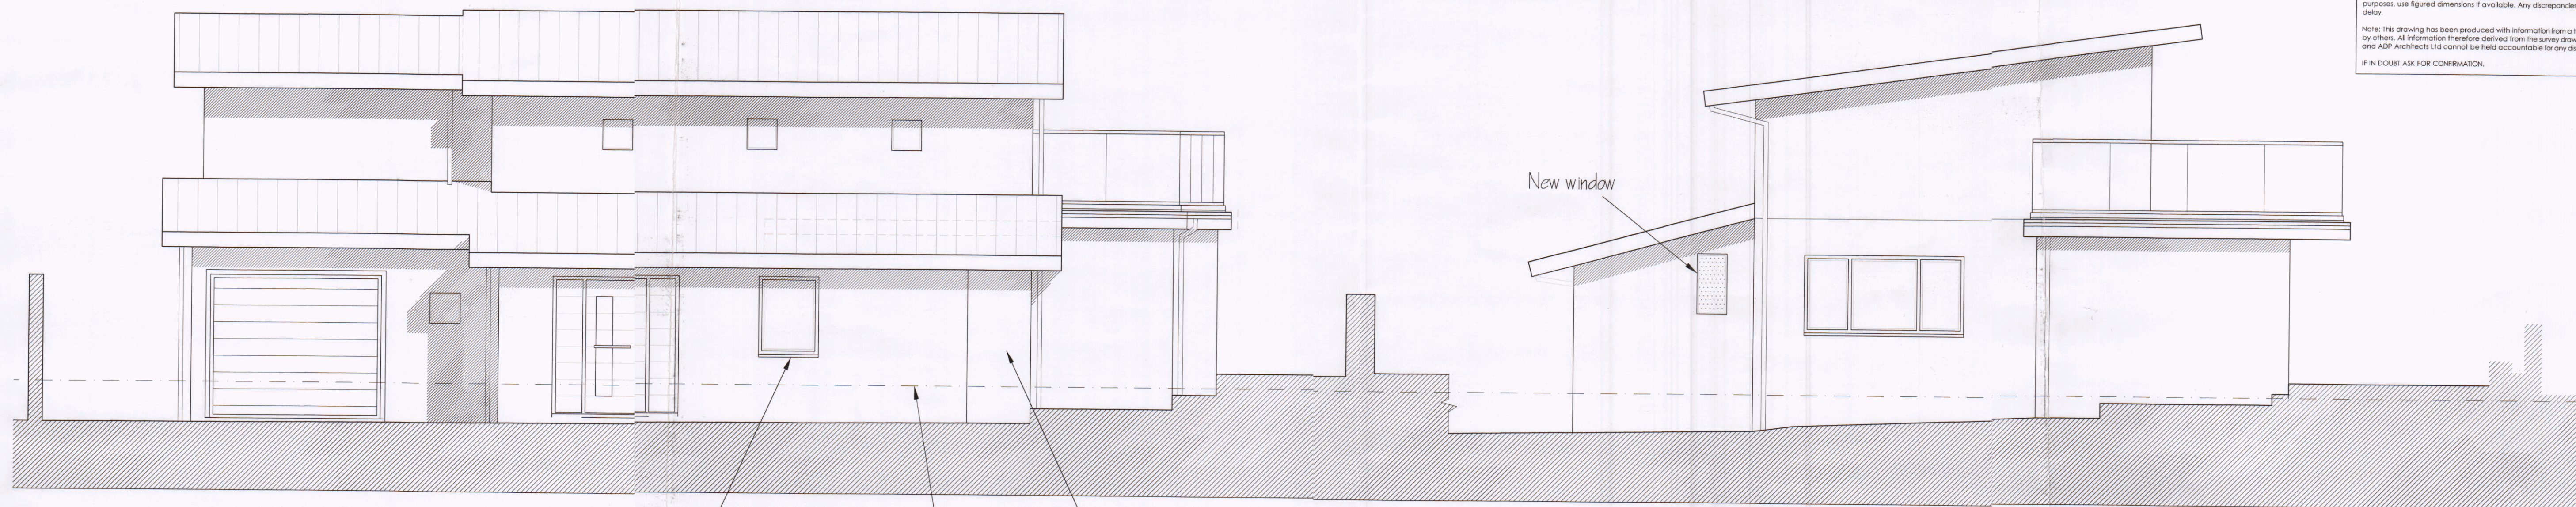

Front Elevation 1:50

Side Elevation

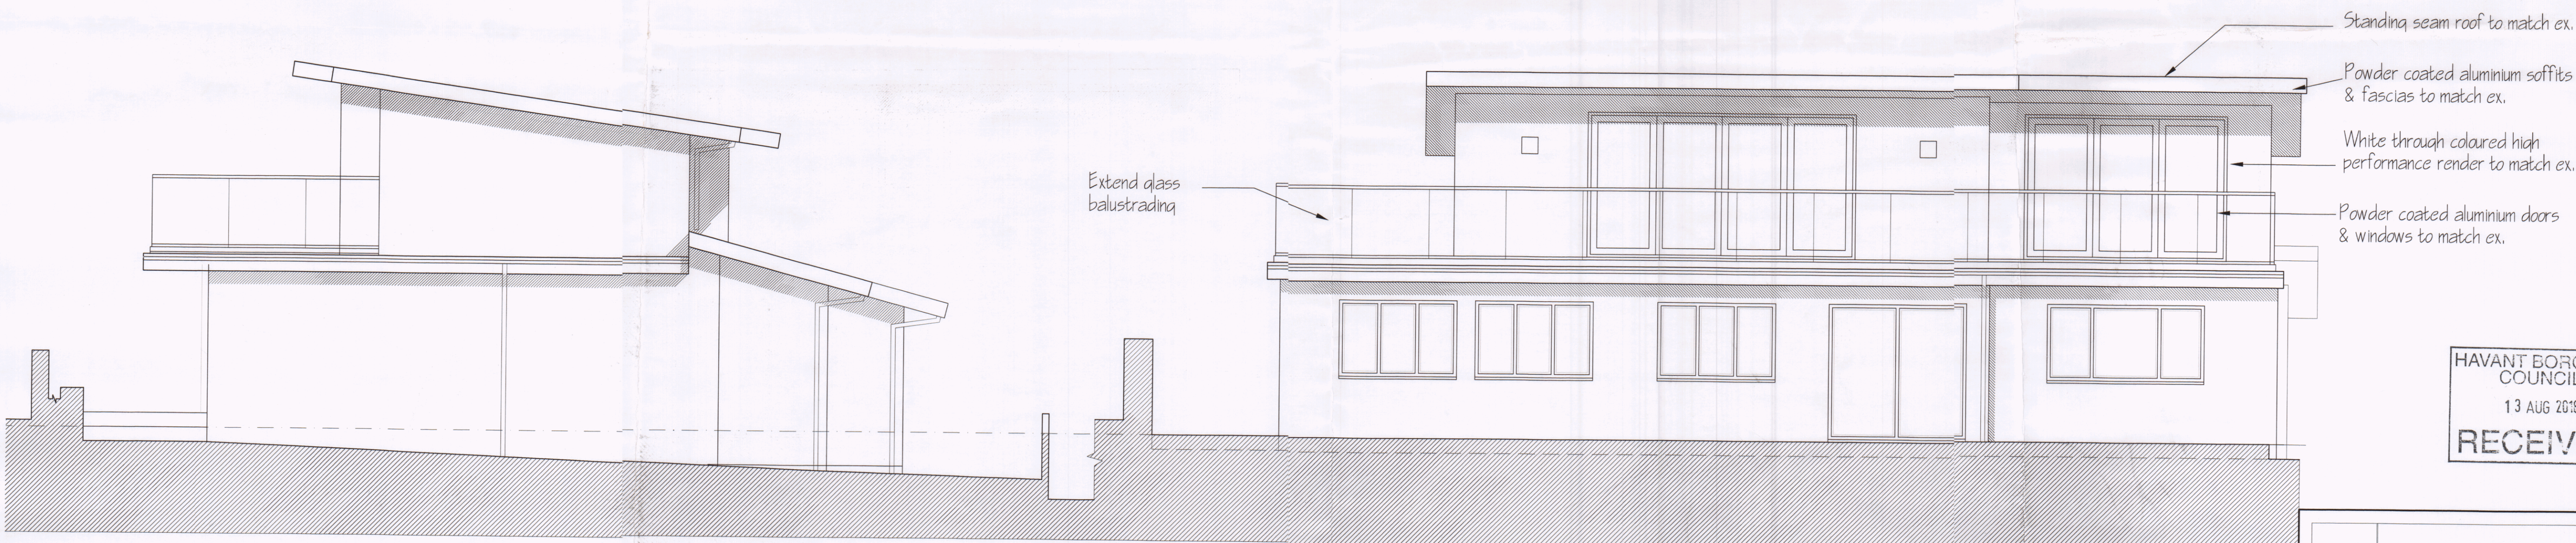

Side Elevation

Rear Elevation

HAVANT BOROUGH COUNCIL
13 AUG 2019
RECEIVED

 **adp** architects Ltd
architects & urban designers
Tel: 0845 365 1475
Email: mail@adp-ltd.co.uk
www.adparchitects.co.uk
Richmond Court, 94 Botley Road, Park Gate, Southampton, SO31 1BA

project name/address:
Alterations & Additions
44 Bembridge Drive
Hayling Island

client:
Mr S Vine

drawing title:
Proposed Elevation

job number: **1544** drawing number: **33** revision:

drawing scale/size: date: drawn: