



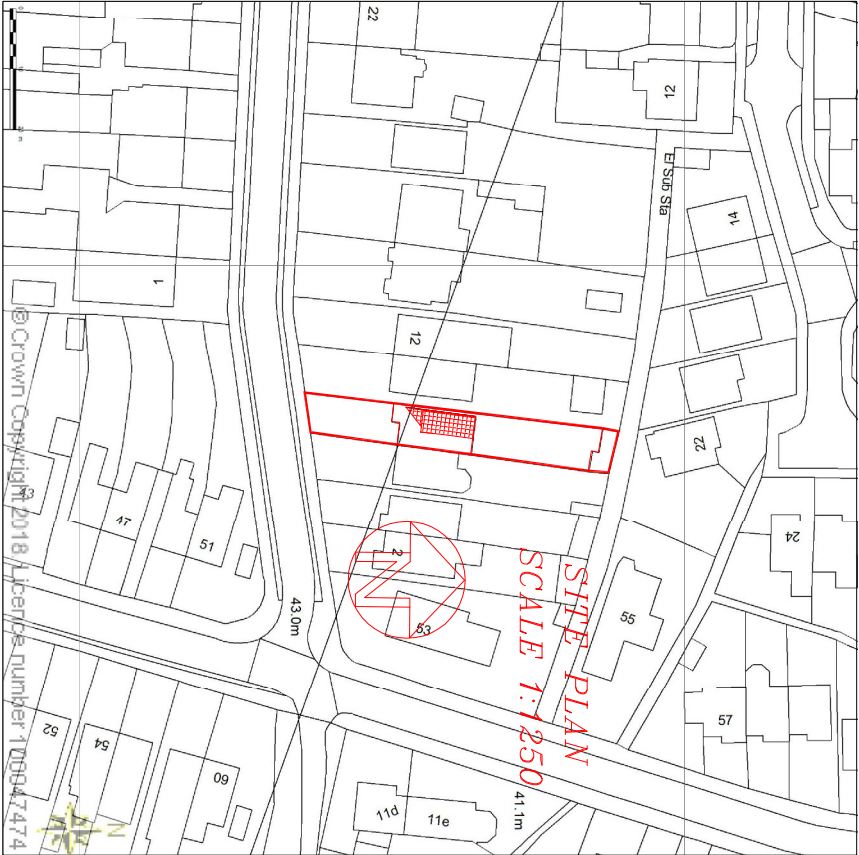


© Crown Copyright Licence number 100047474

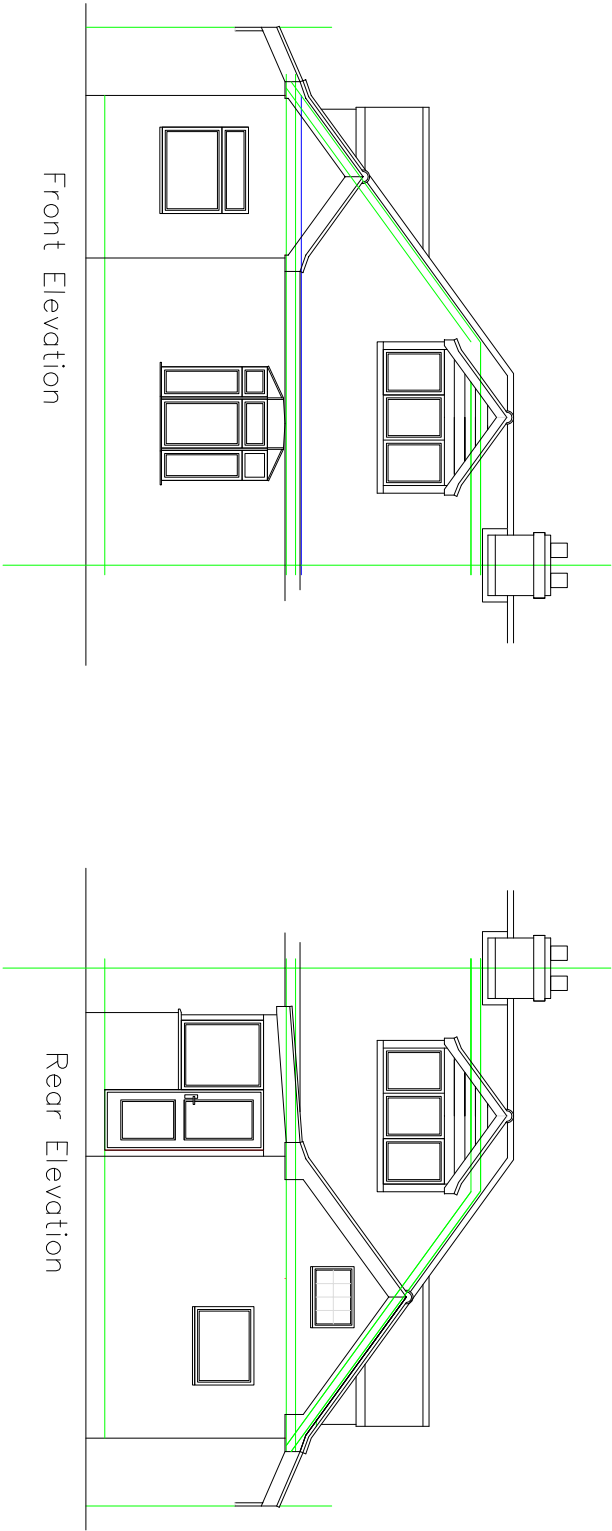

Front Elevation

Rear Elevation

SCALE 1:100

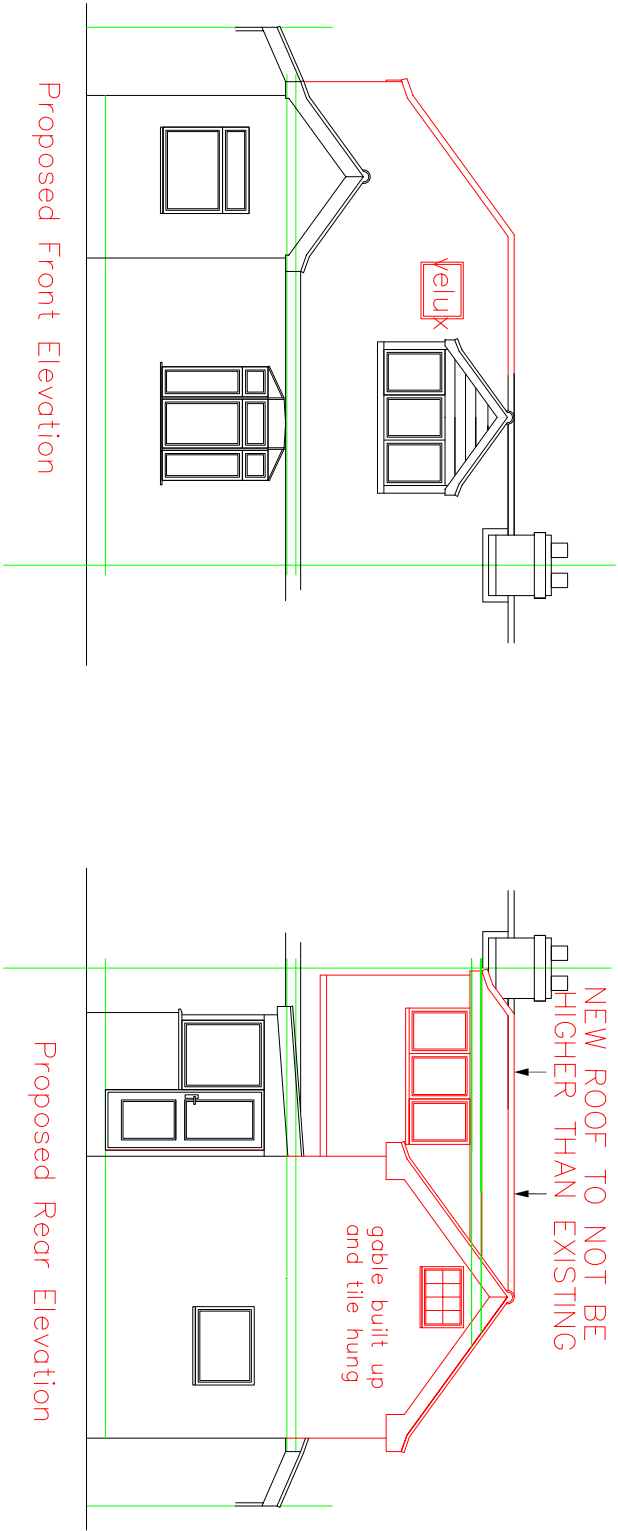

Proposed Front Elevation

Proposed Rear Elevation

All new materials to match existing.

MR & MRS PRIESTLEY
8 ALAMEIDA RD
WATERLOOVILLE
PO7 5HD

PERMITTED DEVELOPMENT
FOR LOFT CONVERSION

SCALE 1:50/100/200/1250

DATE 23/1/18