
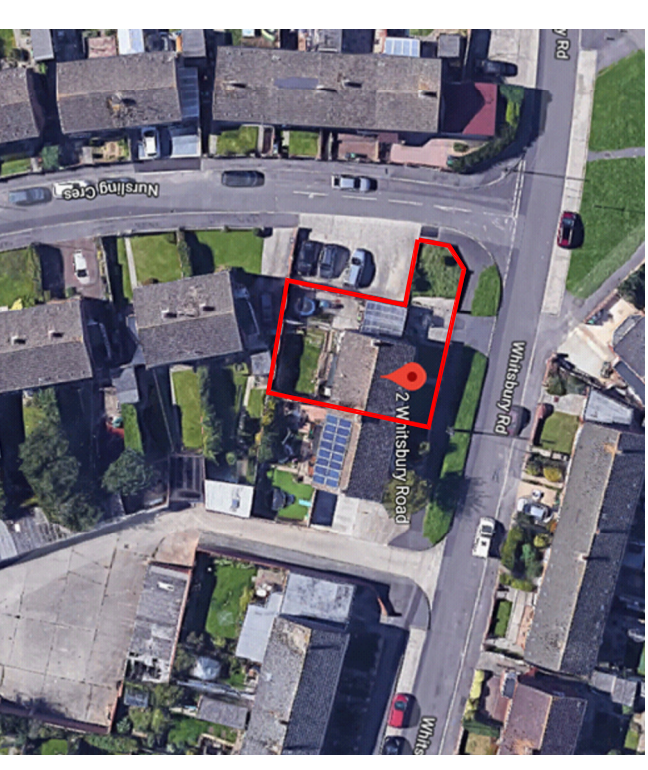


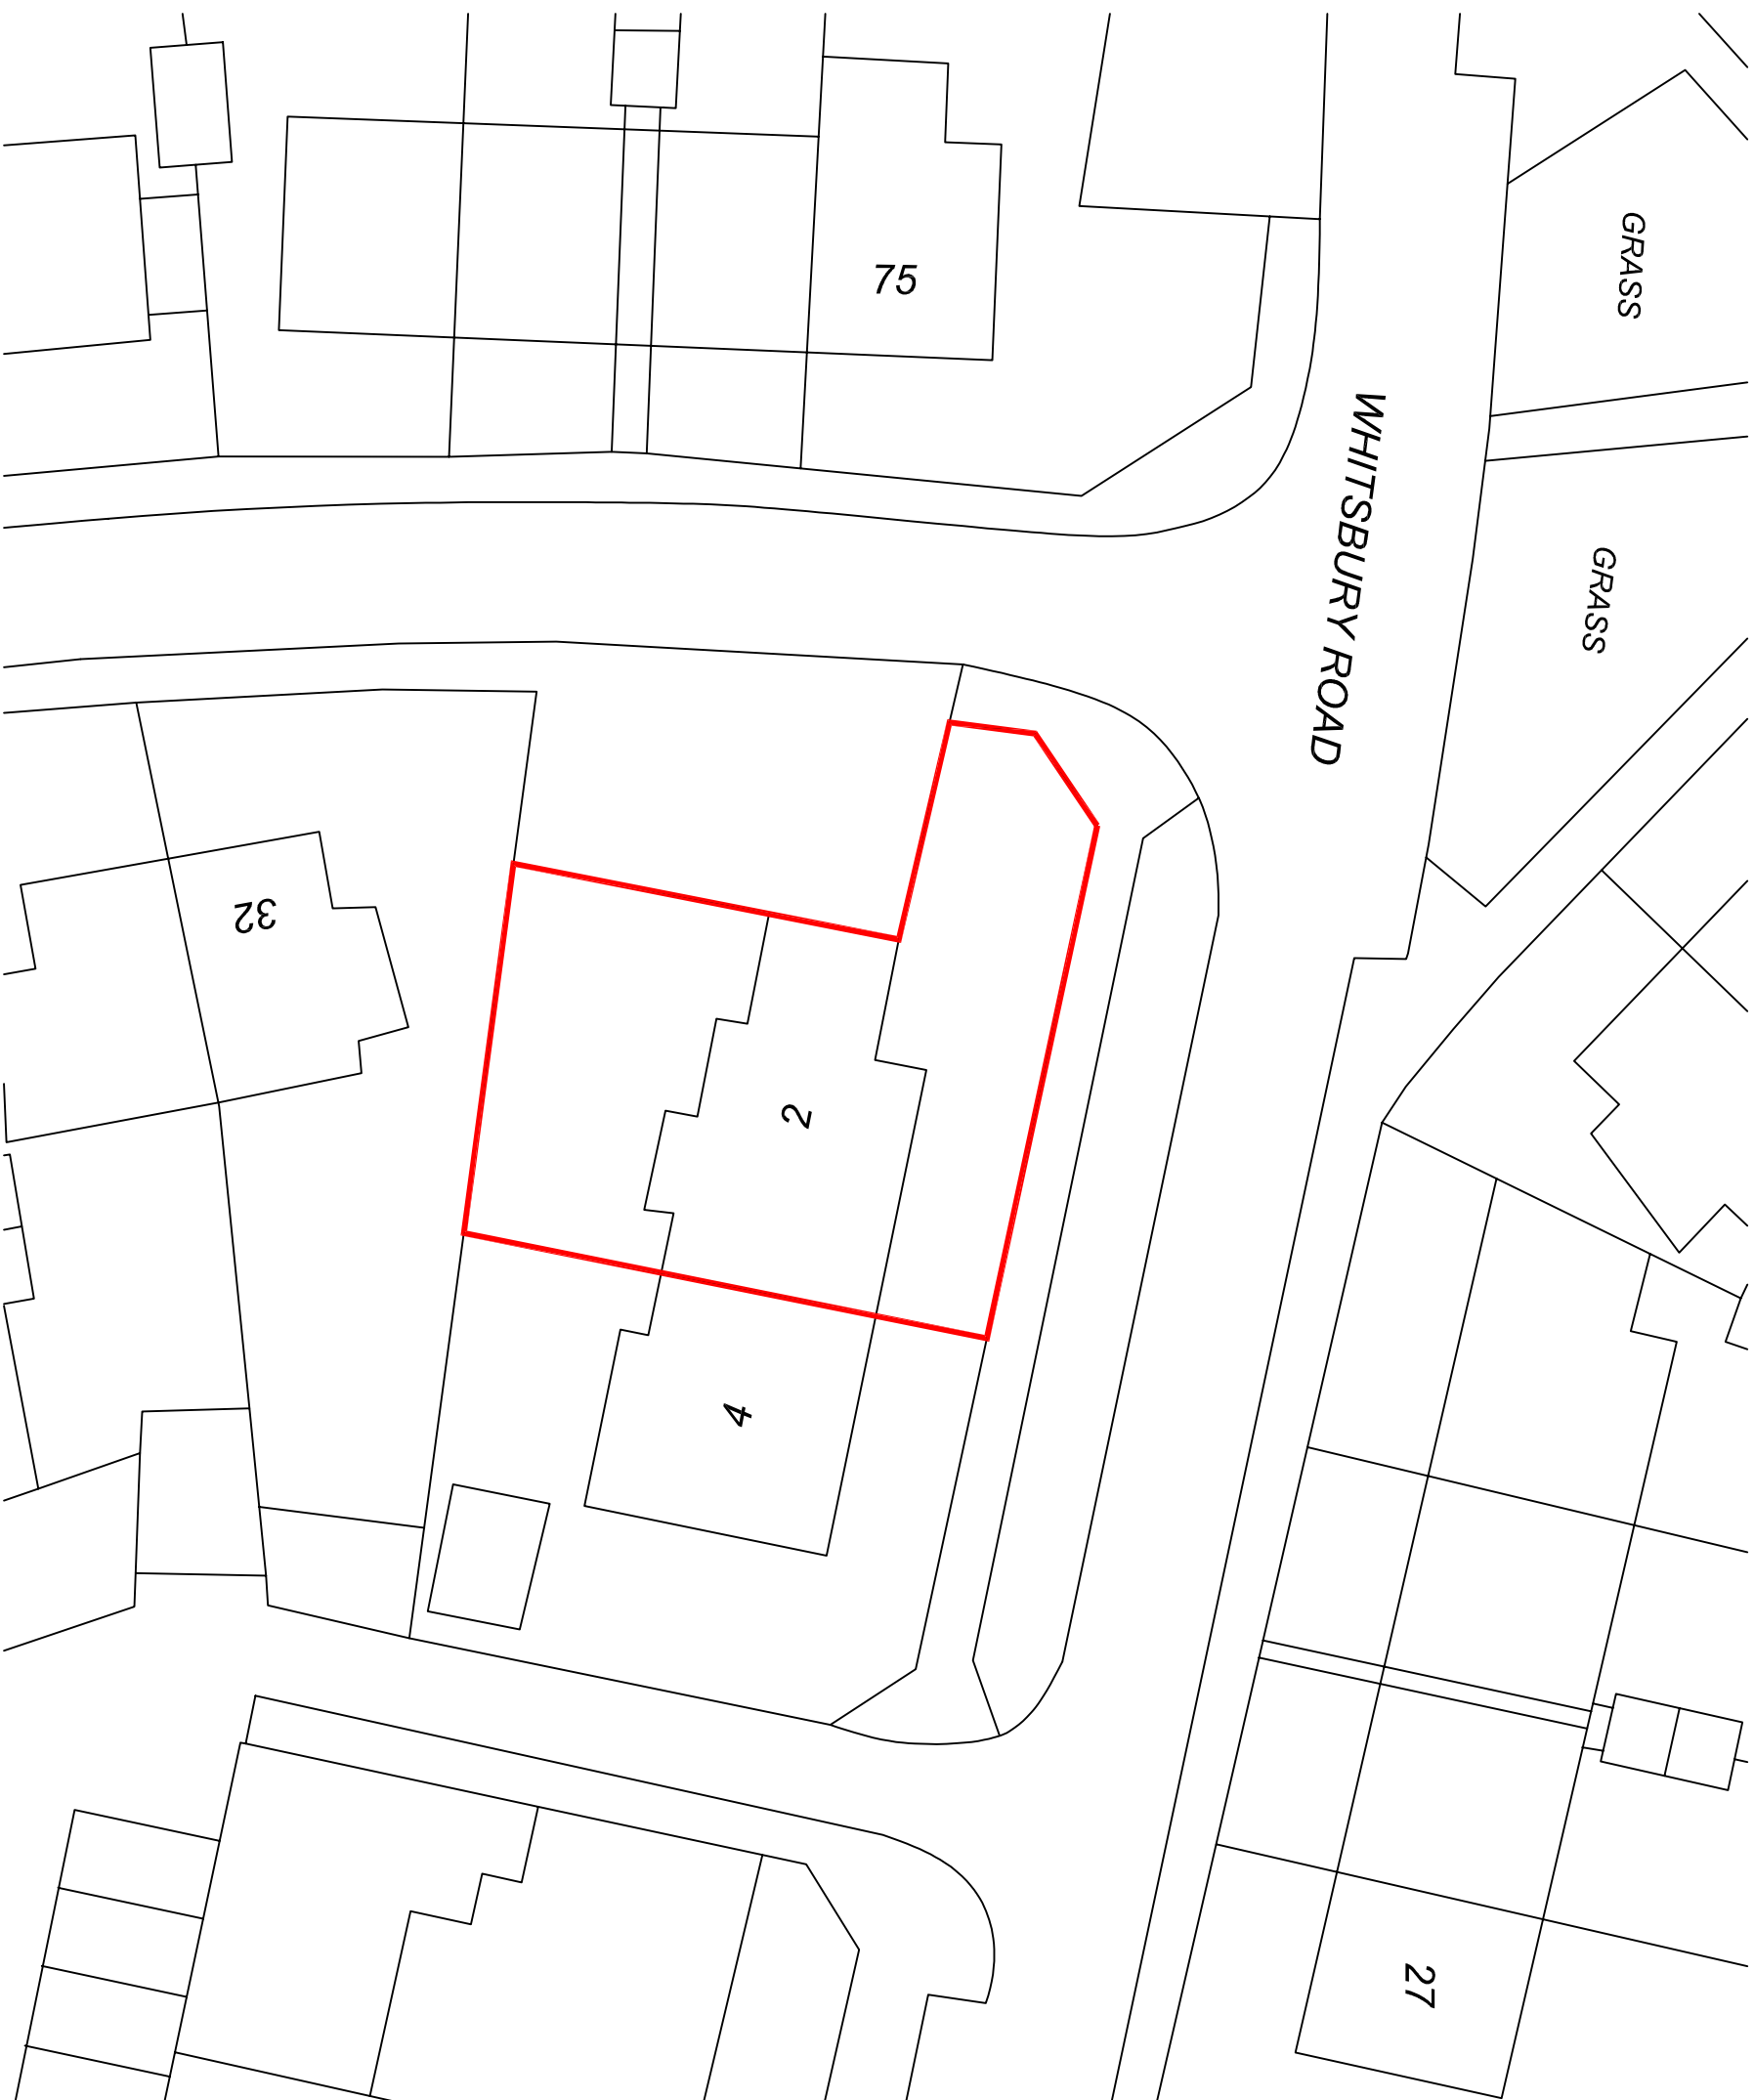

GOOGLE MAPS SATELLITE
VIEW OF SITE (NTS)

Rev	Dwn	Date	Description

PURPOSE OF ISSUE

FOR PLANNING

CLIENT
EDDIE ROWLAND

SCHEME
2 WHITSBURY ROAD
HAVANT, PO9 5SP

TITLE
CONSTRUCTION OF A NEW GARAGE
EXISTING SITE PLAN

© THIS DESIGN IS THE PROPERTY OF DSB DESIGN AND SHALL NOT BE REPRODUCED OR COPIED IN ANY WAY OR CONVEYED TO A THIRD PARTY WITHOUT THE OWNERS WRITTEN PERMISSION.

dsb

DSB DESIGNSERVICES
Tel: 07956159299
dsbdesign@hotmail.co.uk

DESIGN SERVICES

SCALE	1 : 500 @ A3	DATE	JUNE 2018
DRAWN BY	DSB	CHECKED BY	ACB
DRAWING NO.	18/3406/001		REVISION P1